

Copyright in design and this drawing is the property of Resi.

Reproduction in whole or in part is forbidden without written sanction of Resi.

All dimensions to be cross-checked on site prior to completing a Building Regulations package, structural engineering, the party wall process and construction.

Print to scale (as actual size)

NOTES

Revision

Rev	Notes	Date
-	Planning Issue	28/10/2019

KEY

	Proposed walls		Boundary lines
	Existing walls		Proposed beam
	Existing removed		Proposed drainage
	Proposed rooflight		1.8m head height
			1.5m head height

JOB TITLE

Proposed ground floor wraparound extension, garage conversion, floor plan redesign and all associated works at 3 Court Drive

STATUS

Planning

DRAWING TITLE

Existing Ground Floor Plan

CLIENT

Mr Imran Subzwari

SCALE

1:100 at A3

DRAWN

HD


DATE

Oct 2019


CHECKED

YK

DRAWING NO. 1560 - 101

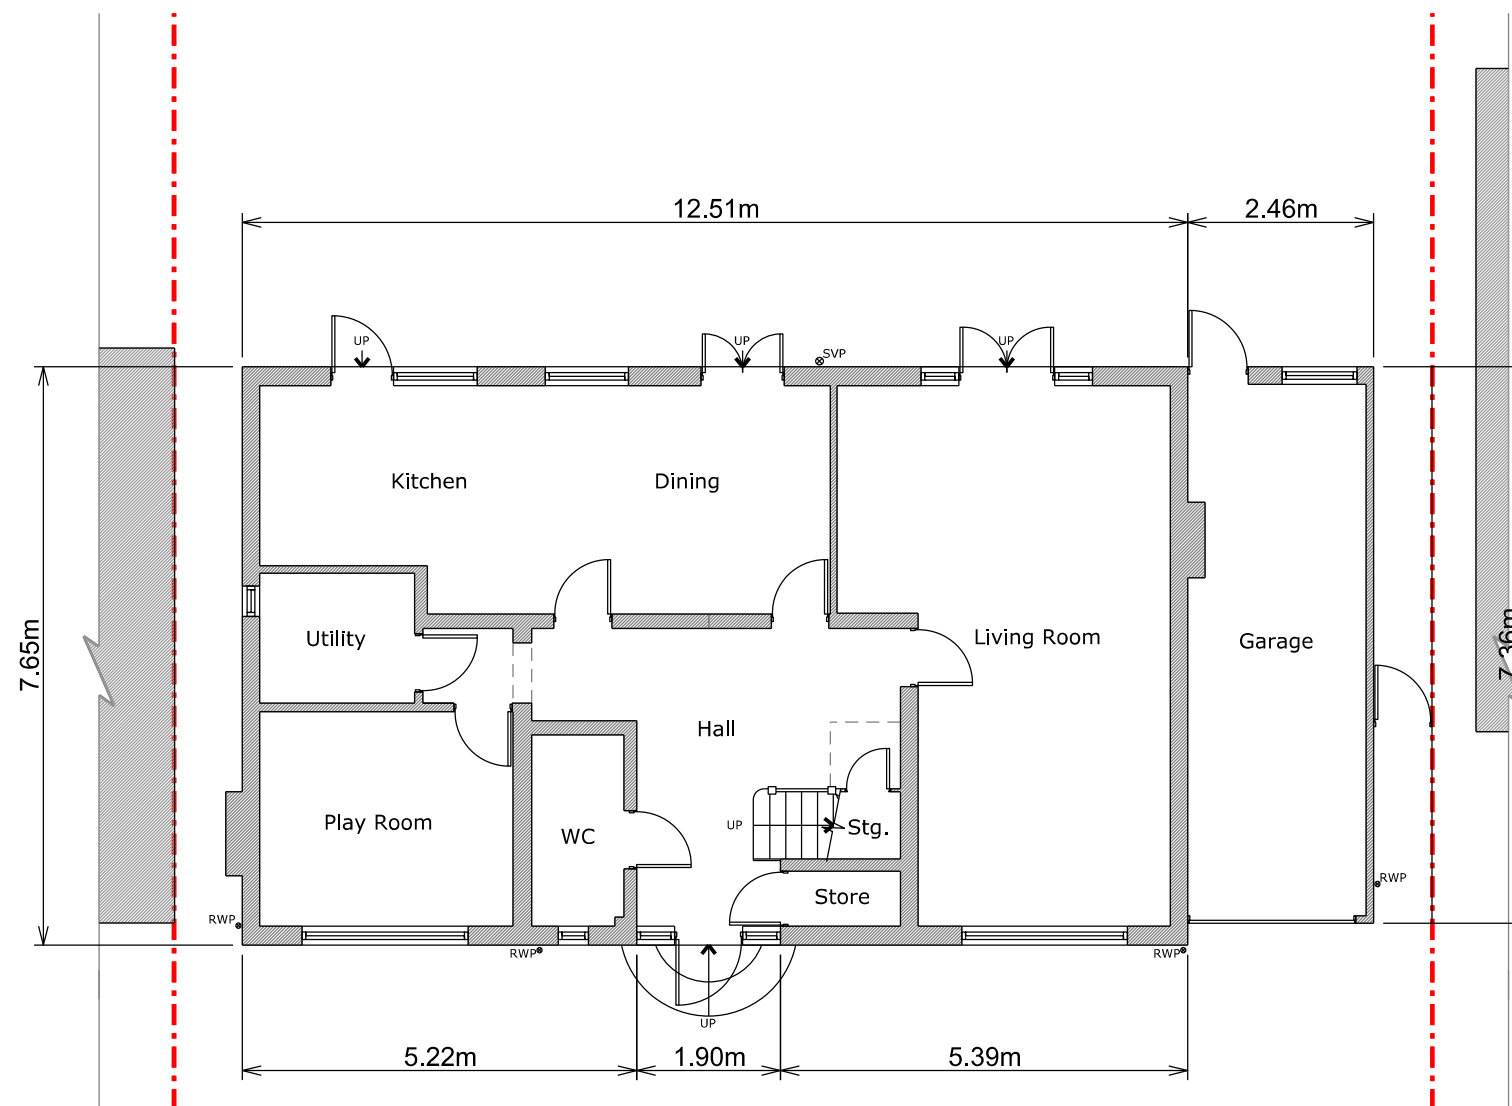

Ground Floor Plan

 

Copyright in design and this drawing is the property of Resi.

Reproduction in whole or in part is forbidden without written sanction of Resi.

All dimensions to be cross-checked on site prior to completing a Building Regulations package, structural engineering, the party wall process and construction.

Print to scale (as actual size)

NOTES

Revision

Rev	Notes	Date
-	Planning Issue	28/10/2019

KEY

	Proposed walls		Boundary lines
	Existing walls		Proposed beam
	Existing removed		Proposed drainage
	Proposed rooflight		1.8m head height
			1.5m head height

JOB TITLE

Proposed ground floor wraparound extension, garage conversion, floor plan redesign and all associated works at 3 Court Drive

STATUS

Planning

DRAWING TITLE

Existing Roof Plan

CLIENT

Mr Imran Subzwari


SCALE

1:100 at A3


DATE

Oct 2019

DRAWING NO. 1560 - 102

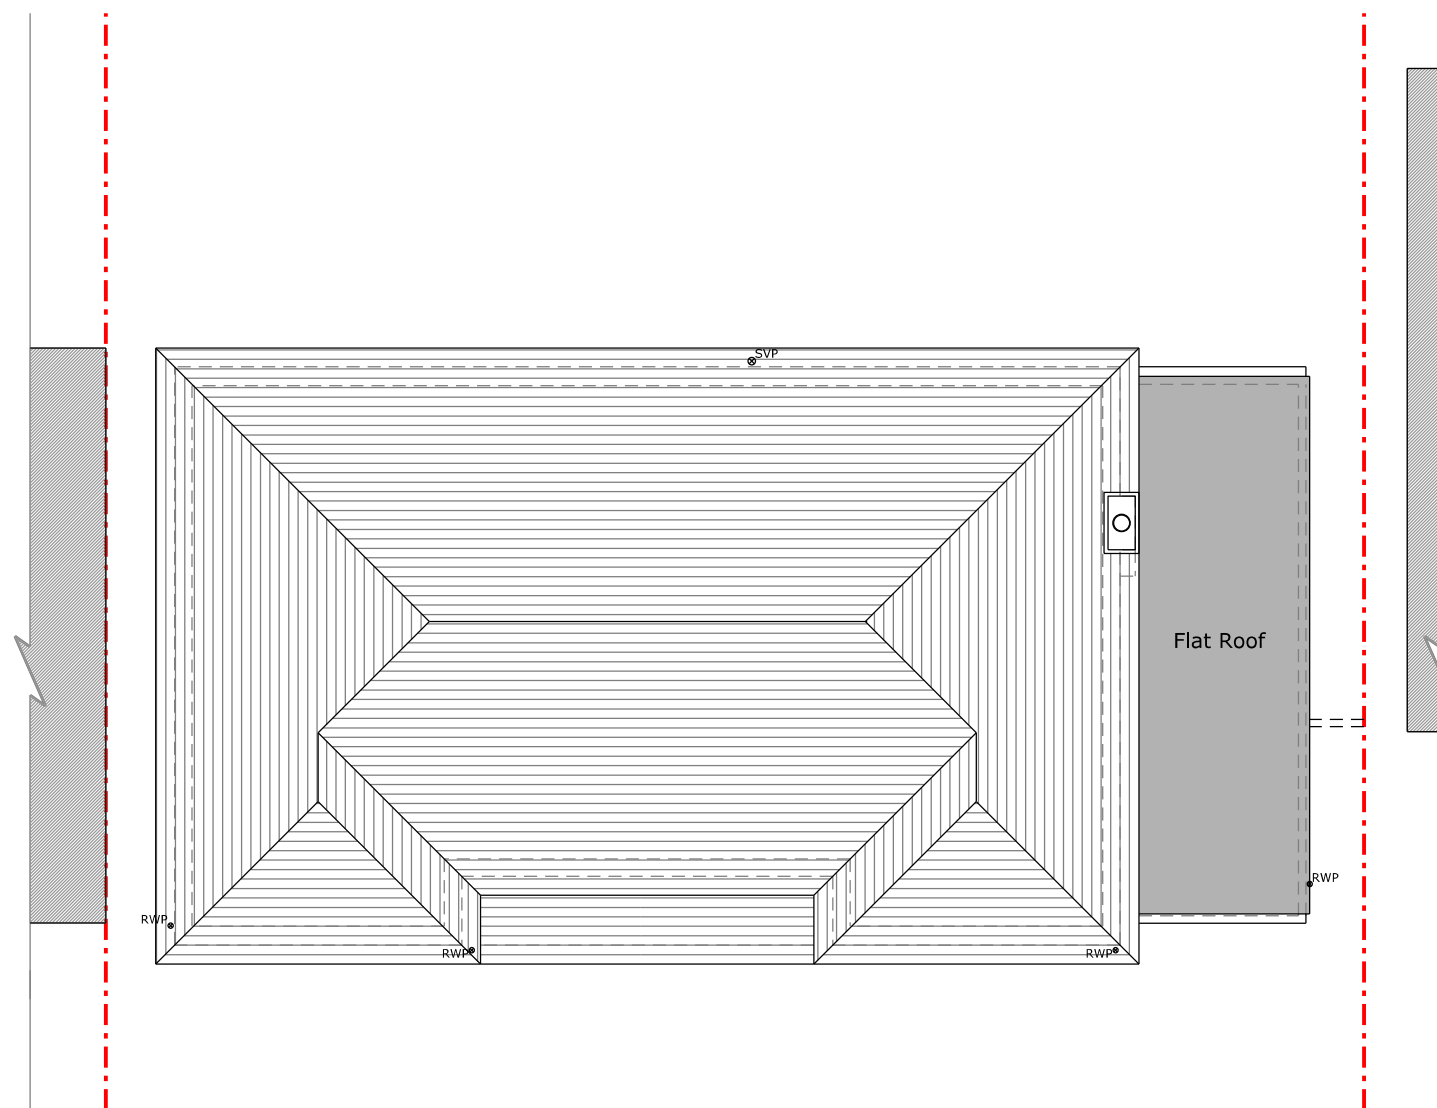

Roof Plan

 

Copyright in design and this drawing is the property of Resi.

Reproduction in whole or in part is forbidden without written sanction of Resi.

All dimensions to be cross-checked on site prior to completing a Building Regulations package, structural engineering, the party wall process and construction.

Print to scale (as actual size)

NOTES

Materials:

Brickwork / Walls - Red brick and cream render to rear

Pitched Roof - Slate tiles

Windows - White uPVC casement windows

Doors - White uPVC french doors

RWP / Gutters / Fascia - Black uPVC downpipes and guttering and black painted timber fascias

Revision

Rev	Notes	Date
-	Planning Issue	28/10/2019

KEY

	Proposed walls		Boundary lines
	Existing walls		Proposed beam
	Existing removed		Proposed drainage
	Proposed rooflight		1.8m head height
			1.5m head height

JOB TITLE

Proposed ground floor wraparound extension, garage conversion, floor plan redesign and all associated works at 3 Court Drive

STATUS

Planning

DRAWING TITLE

Existing Elevations

CLIENT

Mr Imran Subzwari

SCALE

1:100 at A3

DRAWN

HD

DATE

Oct 2019

CHECKED

YK


DRAWING NO. 1560 - 201



Front Elevation



Rear Elevation

 

Copyright in design and this drawing is the property of Resi.

Reproduction in whole or in part is forbidden without written sanction of Resi.

All dimensions to be cross-checked on site prior to completing a Building Regulations package, structural engineering, the party wall process and construction.

Print to scale (as actual size)

NOTES

Materials:

Brickwork / Walls - Red brick and cream render to rear

Pitched Roof - Slate tiles

Windows - White uPVC casement windows

Doors - White uPVC french doors

RWP / Gutters / Fascia - Black uPVC downpipes and guttering and black painted timber fascias

Revision

Rev	Notes	Date
-	Planning Issue	28/10/2019

KEY

 Proposed walls	 Boundary lines
 Existing walls	 Proposed beam
 Existing removed	 Proposed drainage
 Proposed rooflight	 1.8m head height
	 1.5m head height

JOB TITLE

Proposed ground floor wraparound extension, garage conversion, floor plan redesign and all associated works at 3 Court Drive

STATUS

Planning

DRAWING TITLE

Existing Elevations

CLIENT

Mr Imran Subzwari

SCALE

1:100 at A3

DRAWN

HD


DATE

Oct 2019


CHECKED

YK

DRAWING NO. 1560 - 202

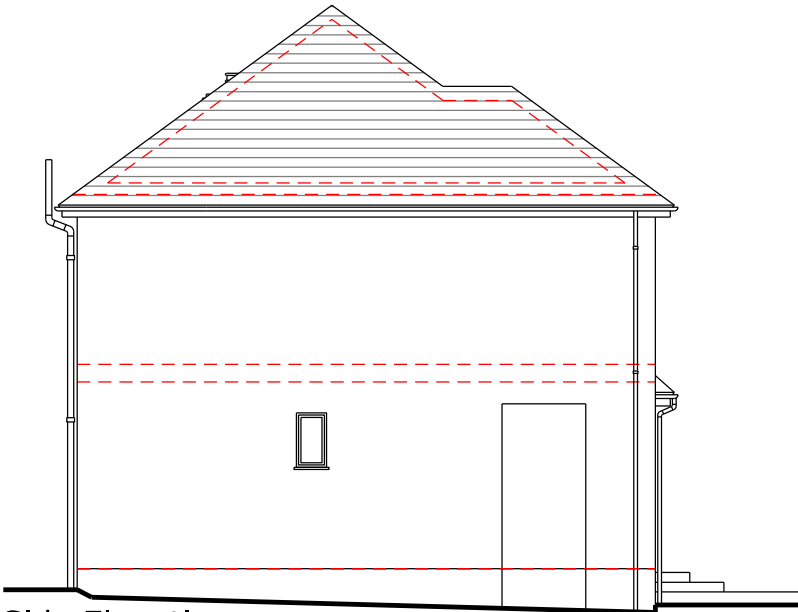

Side Elevation

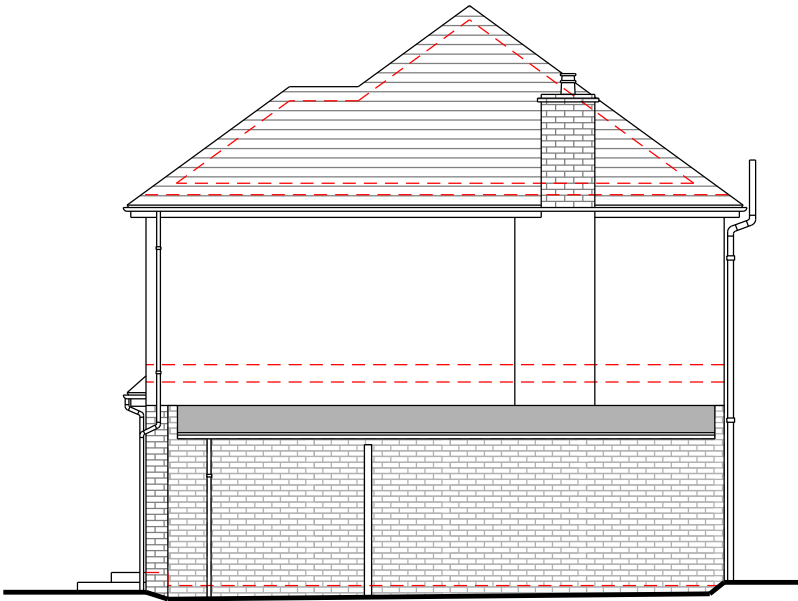

Side Elevation

