

Copyright in design and this drawing is the property of Resi.

Reproduction in whole or in part is forbidden without written sanction of Resi.

All dimensions to be cross-checked on site prior to completing a Building Regulations package, structural engineering, the party wall process and construction.

Print to scale (as actual size)

NOTES

Revision

Rev	Notes	Date
-	Planning Issue	28/10/2019

KEY

	Proposed walls		Boundary lines
	Existing walls		Proposed beam
	Existing removed		Proposed drainage
	Proposed rooflight		1.8m head height
			1.5m head height

JOB TITLE

Proposed ground floor wraparound extension, garage conversion, floor plan redesign and all associated works at 3 Court Drive

STATUS

Planning

DRAWING TITLE

Proposed Ground Floor Plan

CLIENT

Mr Imran Subzwari

SCALE

1:100 at A3

DRAWN

BT


DATE

Oct 2019


CHECKED

YK

DRAWING NO. 1560 - 103

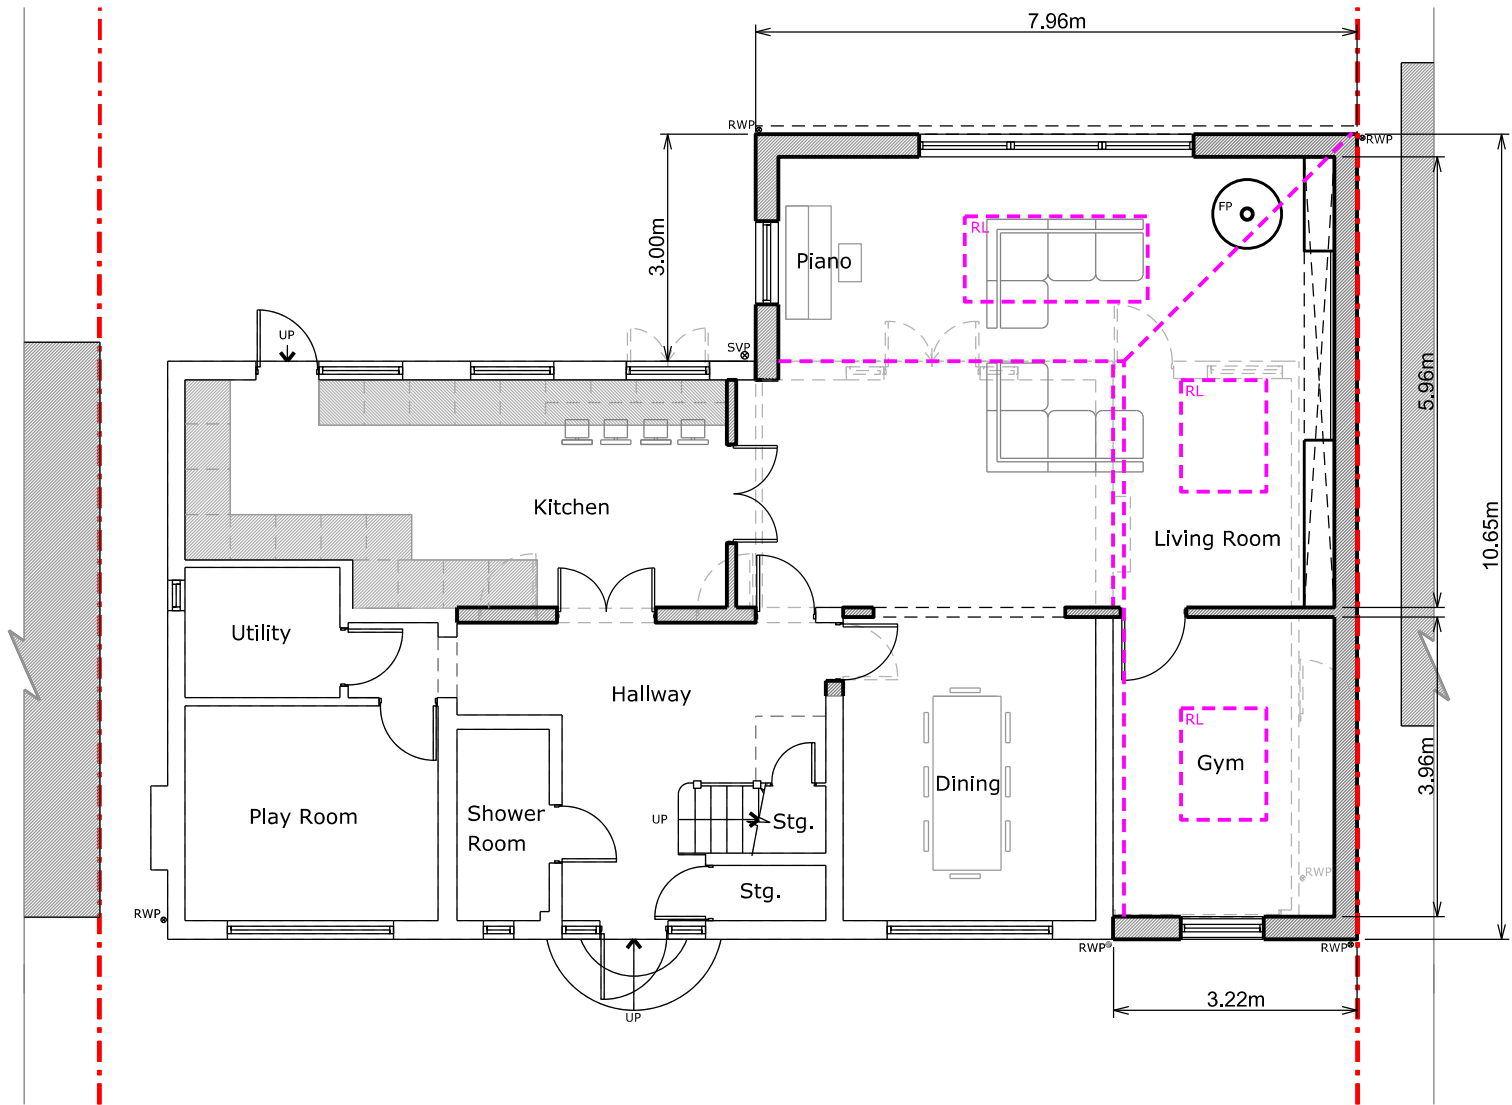

Ground Floor Plan

 

Copyright in design and this drawing is the property of Resi.

Reproduction in whole or in part is forbidden without written sanction of Resi.

All dimensions to be cross-checked on site prior to completing a Building Regulations package, structural engineering, the party wall process and construction.






Print to scale (as actual size)

NOTES

Revision

Rev	Notes	Date
-	Planning Issue	28/10/2019

KEY

     	Proposed walls		Boundary lines
	Existing walls		Proposed beam
	Existing removed		Proposed drainage
	Proposed rooflight		1.8m head height
			1.5m head height

JOB TITLE

Proposed ground floor wraparound extension, garage conversion, floor plan redesign and all associated works at 3 Court Drive

STATUS

Planning

DRAWING TITLE

Proposed Roof Plan

CLIENT

Mr Imran Subzwari

SCALE

1:100 at A3

DRAWN

BT


DATE

Oct 2019


CHECKED

YK

DRAWING NO. 1560 - 104

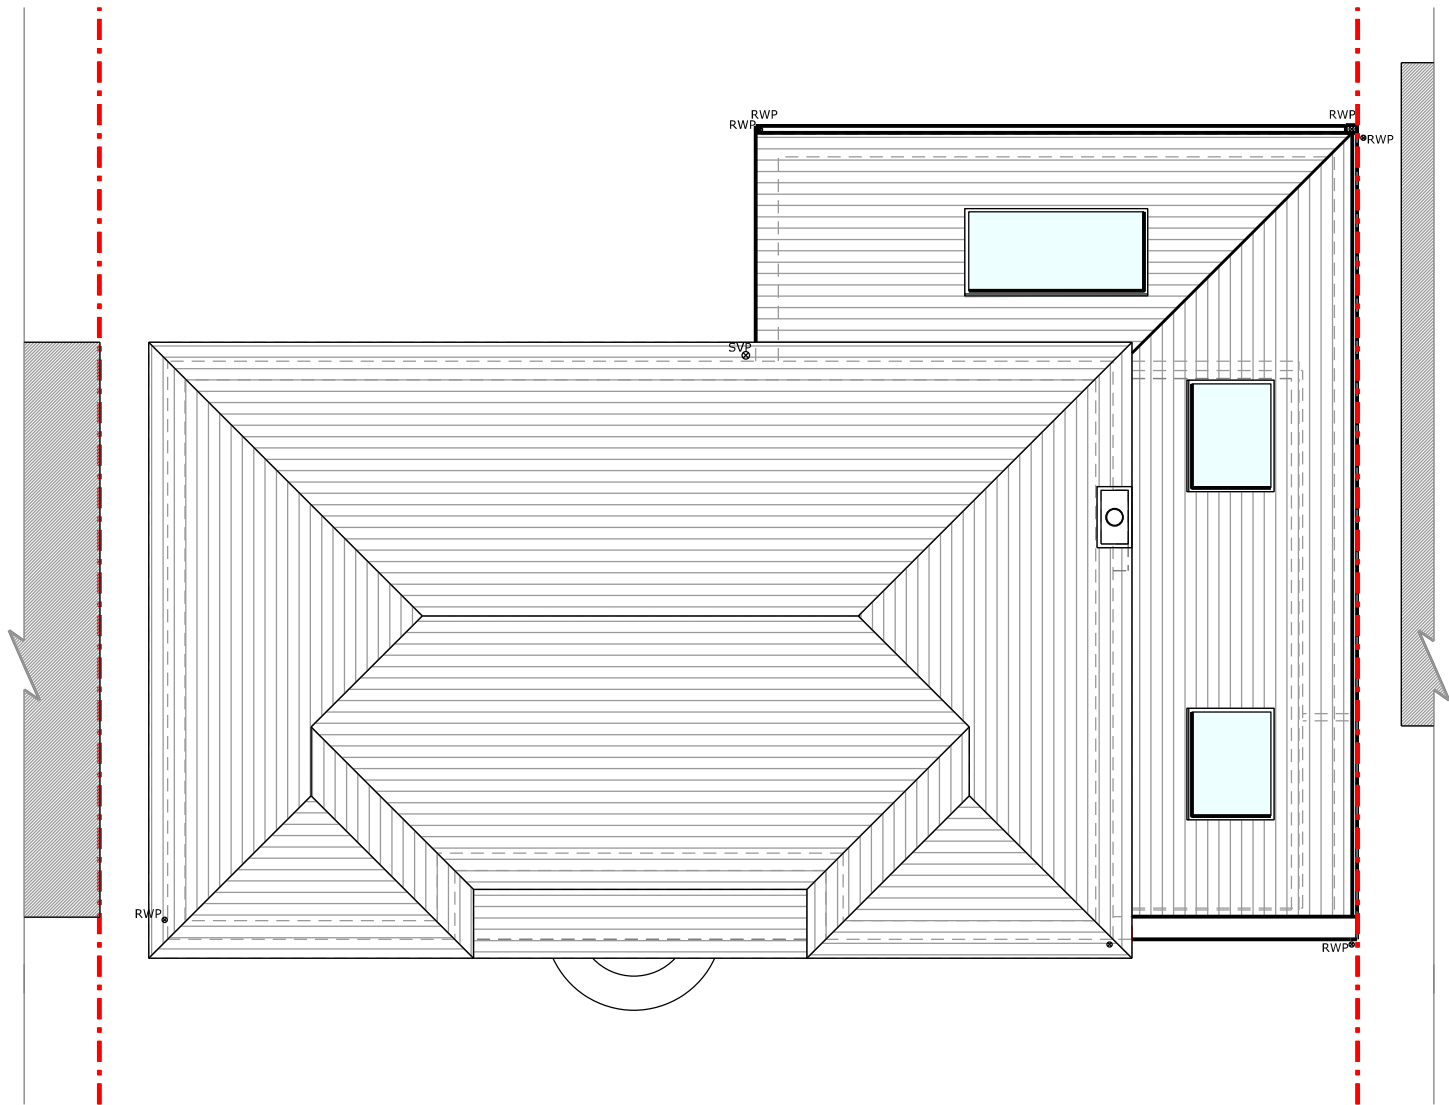

Roof Plan

 

Copyright in design and this drawing is the property of Resi.

Reproduction in whole or in part is forbidden without written sanction of Resi.

All dimensions to be cross-checked on site prior to completing a Building Regulations package, structural engineering, the party wall process and construction.

Print to scale (as actual size)

NOTES

PROPOSED MATERIALS:

Brickwork / Walls - Red brickwork to match existing

Pitched Roof - Slate tiles to match existing

Windows - White uPVC Windows, white powder coated aluminium bifold windows and aluminium rooflights

RWP / Gutters / Fascia - Black uPVC downpipes, guttering and black painted timber fascias to match existing

Revision

Rev	Notes	Date
-	Planning Issue	28/10/2019

KEY

	Boundary lines
	Proposed walls
	Existing walls
	Existing removed
	Proposed rooflight
	Proposed beam
	Proposed drainage
	1.8m head height
	1.5m head height

JOB TITLE

Proposed ground floor wraparound extension, garage conversion, floor plan redesign and all associated works at 3 Court Drive

STATUS

Planning

DRAWING TITLE

Proposed Elevations

CLIENT

Mr Imran Subzwari

SCALE

1:100 at A3

DRAWN

BT

DATE

Oct 2019

CHECKED

YK


DRAWING NO. 1560 - 203



Front Elevation



Rear Elevation

 

Copyright in design and this drawing is the property of Resi.

Reproduction in whole or in part is forbidden without written sanction of Resi.

All dimensions to be cross-checked on site prior to completing a Building Regulations package, structural engineering, the party wall process and construction.

Print to scale (as actual size)

NOTES

PROPOSED MATERIALS:

Brickwork / Walls - Red brickwork to match existing

Pitched Roof - Slate tiles to match existing



Windows - White uPVC windows, white powder coated aluminium bifolding windows and aluminium rooflights

RWP / Gutters / Fascia - Black uPVC downpipes, guttering and black painted timber fascias to match existing

Revision

Rev	Notes	Date
-	Planning Issue	28/10/2019

KEY

  	Boundary lines
	Proposed walls
	Proposed beam
	Existing walls
	Proposed drainage
	Existing removed
	1.8m head height
	Proposed rooflight
	1.5m head height

JOB TITLE

Proposed ground floor wraparound extension, garage conversion, floor plan redesign and all associated works at 3 Court Drive

STATUS

Planning

DRAWING TITLE

Proposed Elevations

CLIENT

Mr Imran Subzwari

SCALE


1:100 at A3

DATE


Oct 2019

DRAWING NO.

1560 - 204

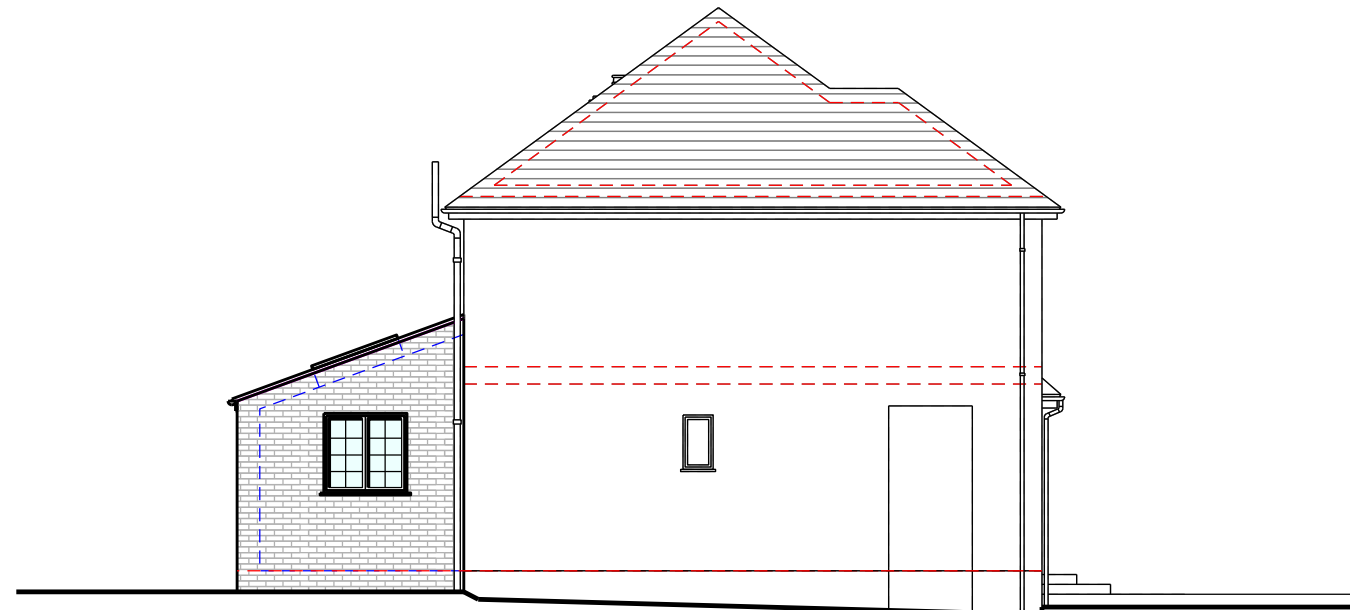

Side Elevation

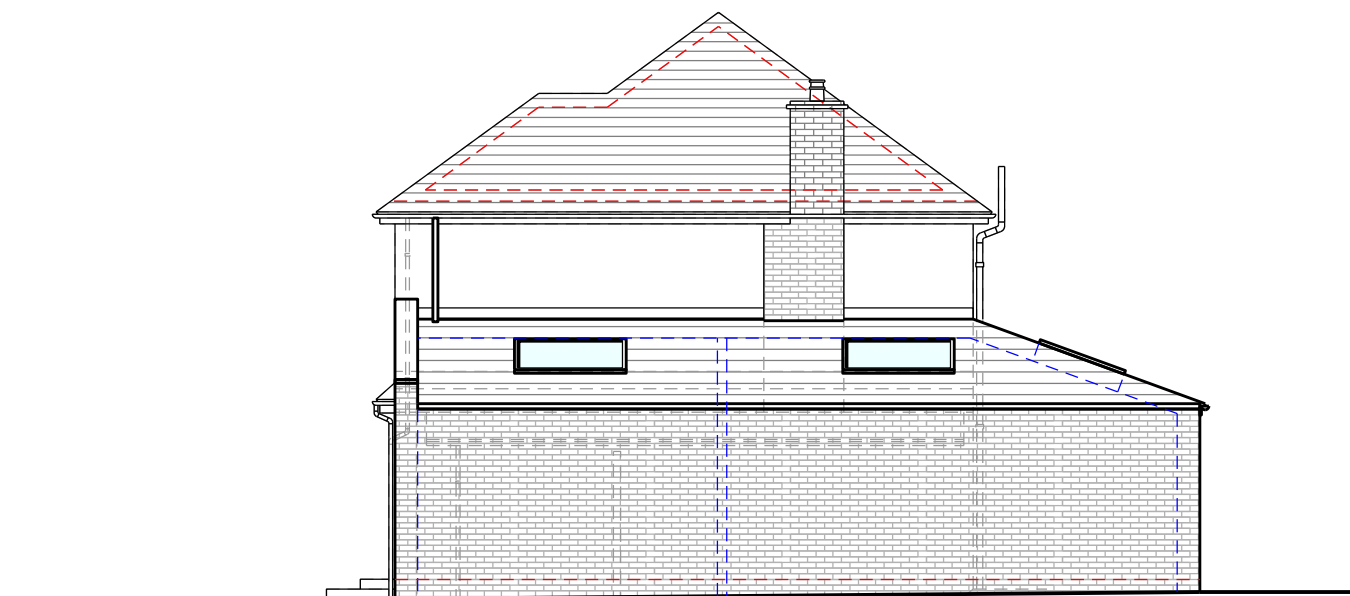

Side Elevation

