




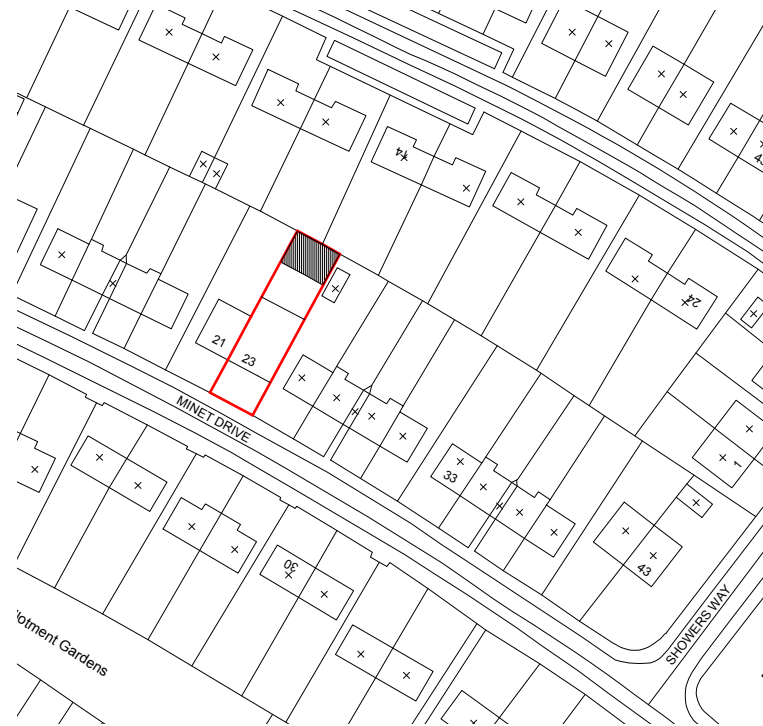

BLOCK PLAN
(scale:1:500)

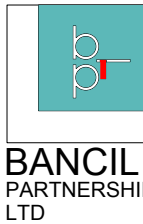

LOCATION PLAN
(scale:1:1250)

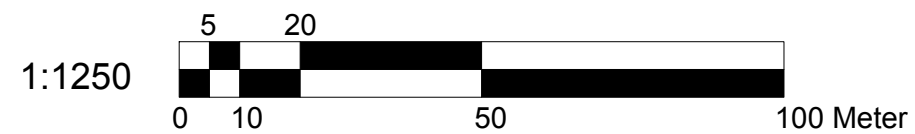

Dimensions to be verified on site
DO NOT SCALE FROM THIS DRAWING.
Any areas indicated on this drawing are for guidance only.
No responsibility is taken for their accuracy.

This drawing is the property of **BANCIL PARTNERSHIP LTD**
Copyright is reserved by them and the drawing is issued on the condition that it is not copied, reproduced, retained or disclosed to any unauthorised person, either wholly or in part without the consent in writing of **BANCIL PARTNERSHIP LTD**

Site Address:


23, Minet Drive,
Hayes,
UB3 3JN

Client Detail:

23, Minet Drive,
Hayes,
UB3 3JN

Title:

Block & Location Plan

 

Scale:

as shown

Paper Size:

A3

Drawn By:

NM

Checked By:

PP

Date:


05/2014

Drawing No.


LW/VP/2119 - 03

Revisions:


Rev	Revision	Date

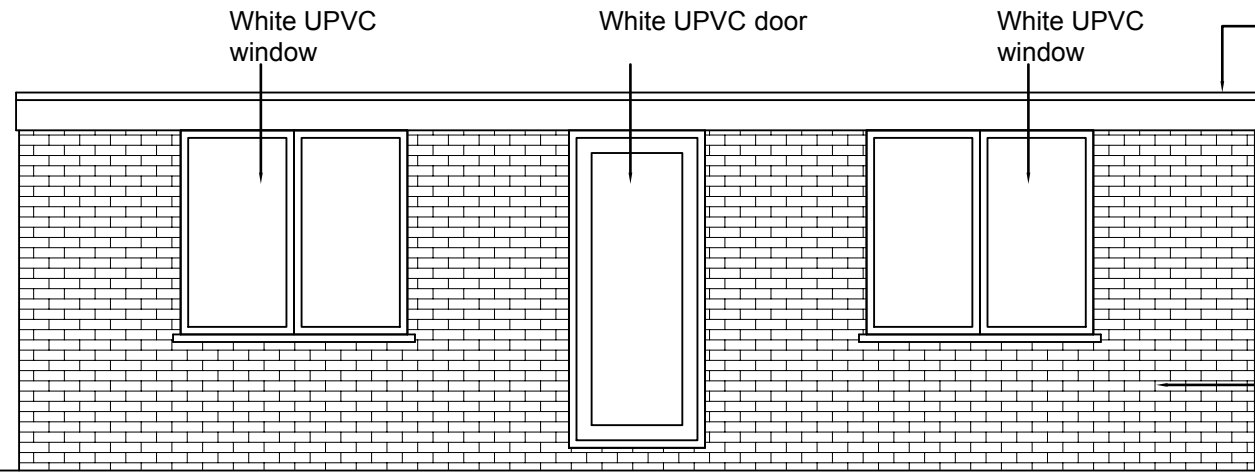


PROPOSED FRONT ELEVATION

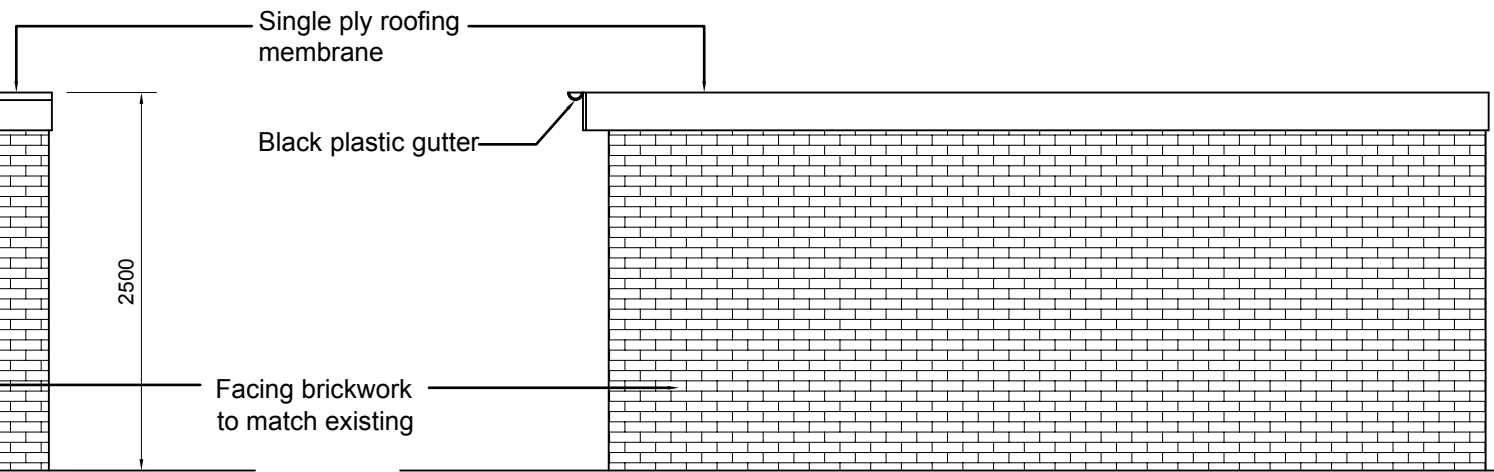

PROPOSED SIDE ELEVATION

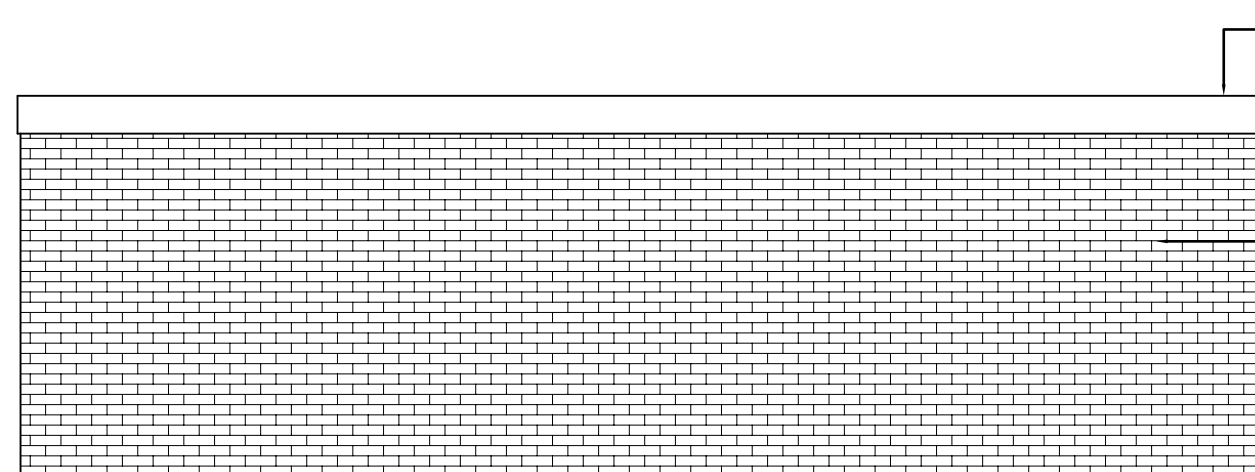


PROPOSED REAR ELEVATION

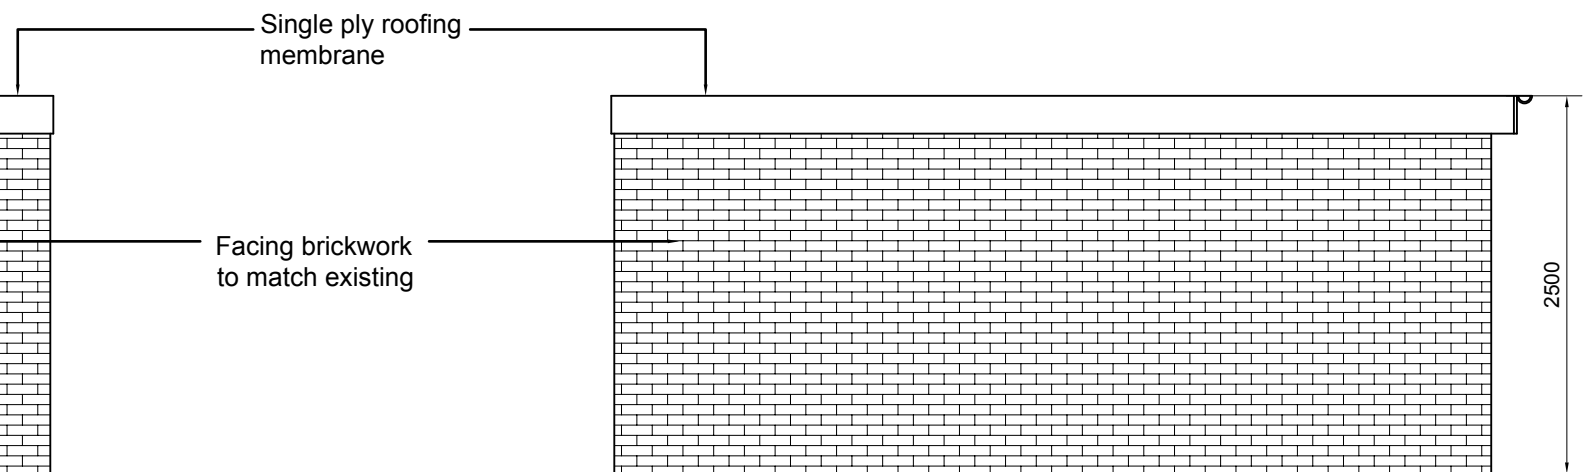

PROPOSED SIDE ELEVATION



 BANCIL PARTNERSHIP LTD	Dimensions to be verified on site DO NOT SCALE FROM THIS DRAWING. Any areas indicated on this drawing are for guidance only. No responsibility is taken for their accuracy. This drawing is the property of BANCIL PARTNERSHIP LTD Copyright is reserved by them and the drawing is issued on the condition that it is not copied, reproduced, retained or disclosed to any unauthorised person, either wholly or in part without the consent in writing of BANCIL PARTNERSHIP LTD	Site Address:	Client Detail:	Title:				Drawn By:	NM	Revisions:			
		23, Minet Drive, Hayes, UB3 3JN	23, Minet Drive, Hayes, UB3 3JN	Proposed Elevations	Checked By:	PP	Date:	05/2014	Drawing No.	LW/VP/2119 - 02	Rev	Revision	Date
											A	Dwg revised.	11.06.14
		27-29 The Broadway, Southall, Middx, UB1 1JY Tel: 020 8574 4546 Fax: 020 8574 4526				Scale:	1:50	Paper Size:	A3				

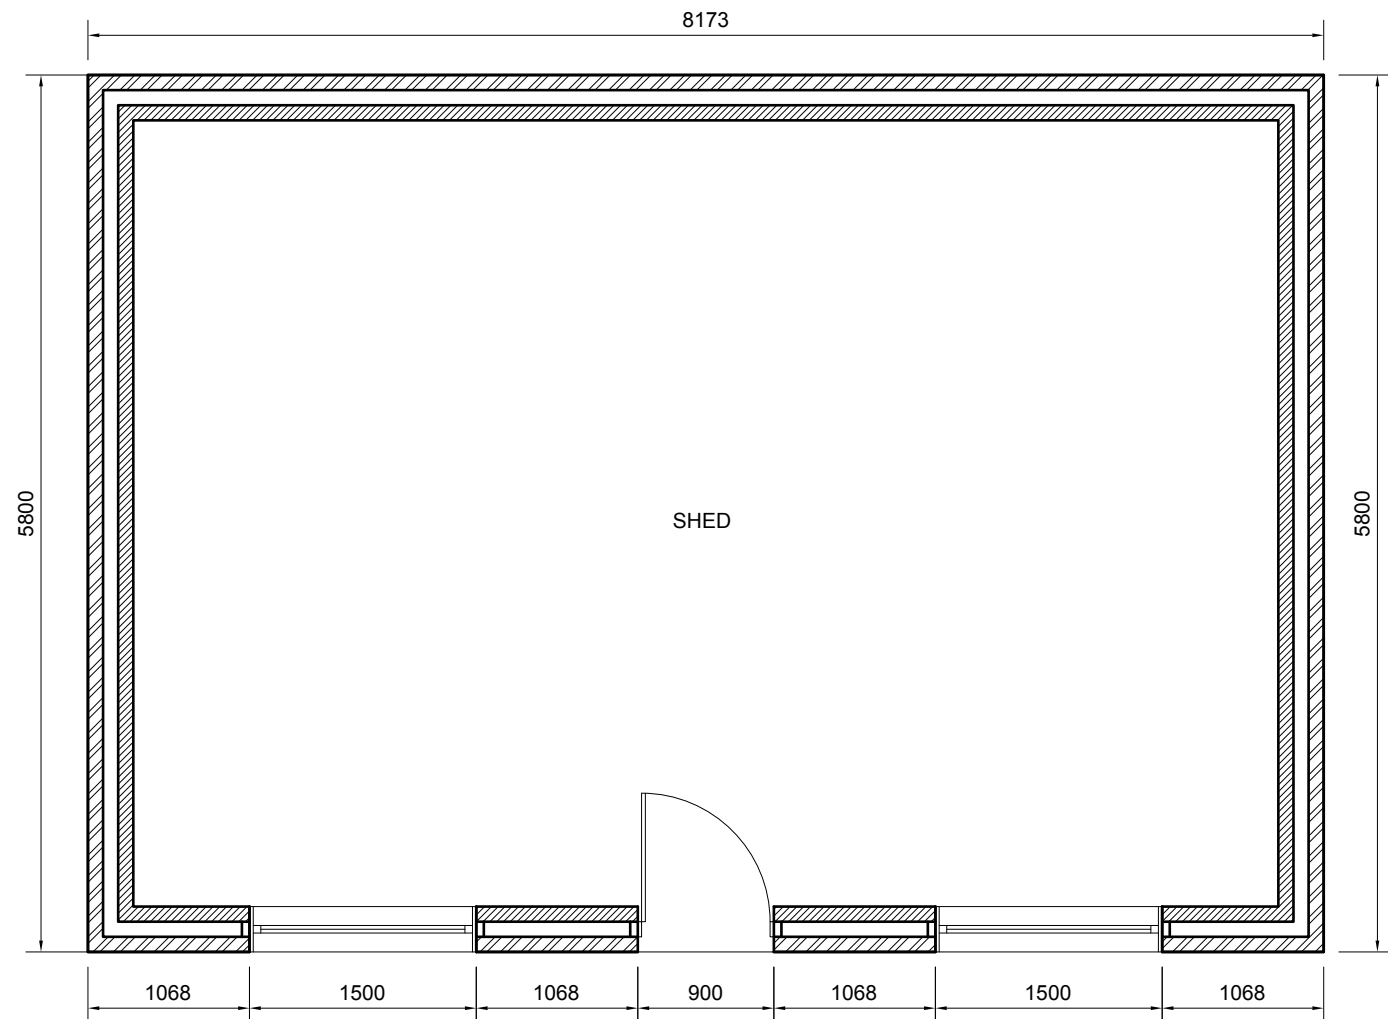

1:50



Dimensions to be verified on site
DO NOT SCALE FROM THIS DRAWING.
Any areas indicated on this drawing are for guidance only.
No responsibility is taken for their accuracy.

This drawing is the property of **BANCIL PARTNERSHIP LTD**
Copyright is reserved by them and the drawing is issued on the condition that it is not copied, reproduced, retained or disclosed to any unauthorised person, either wholly or in part without the consent in writing of **BANCIL PARTNERSHIP LTD**

Site Address:

23, Minet Drive,
Hayes,
UB3 3JN

Client Detail:

23, Minet Drive,
Hayes,
UB3 3JN

Title:

Proposed Ground Floor Plan

Drawn By: NM

Checked By: PP

Date: 05/2014

Drawing No. LW/PP/2119 - 01

Revisions:

Rev	Revision	Date

27-29 The Broadway, Southall, Middx, UB1 1JY Tel: 020 8574 4546 Fax: 020 8574 4526

Scale:

1:50

Paper Size:

A3