




Note: The Drawings is for planning purpose and should not be used for construction.
All dimensions should be confirmed on site and any deviation should be reported back to designer.

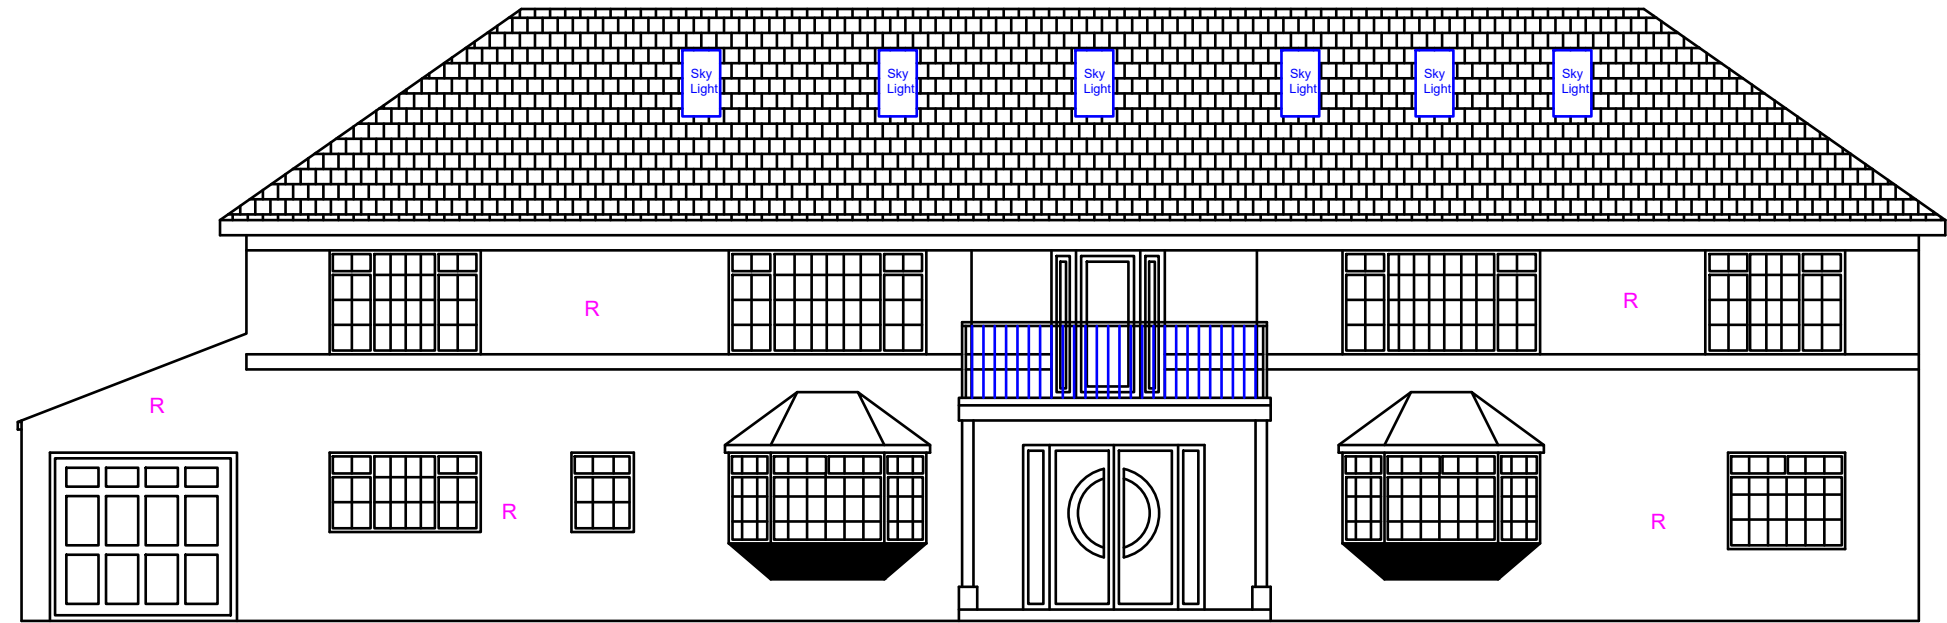


Existing Front Elevation

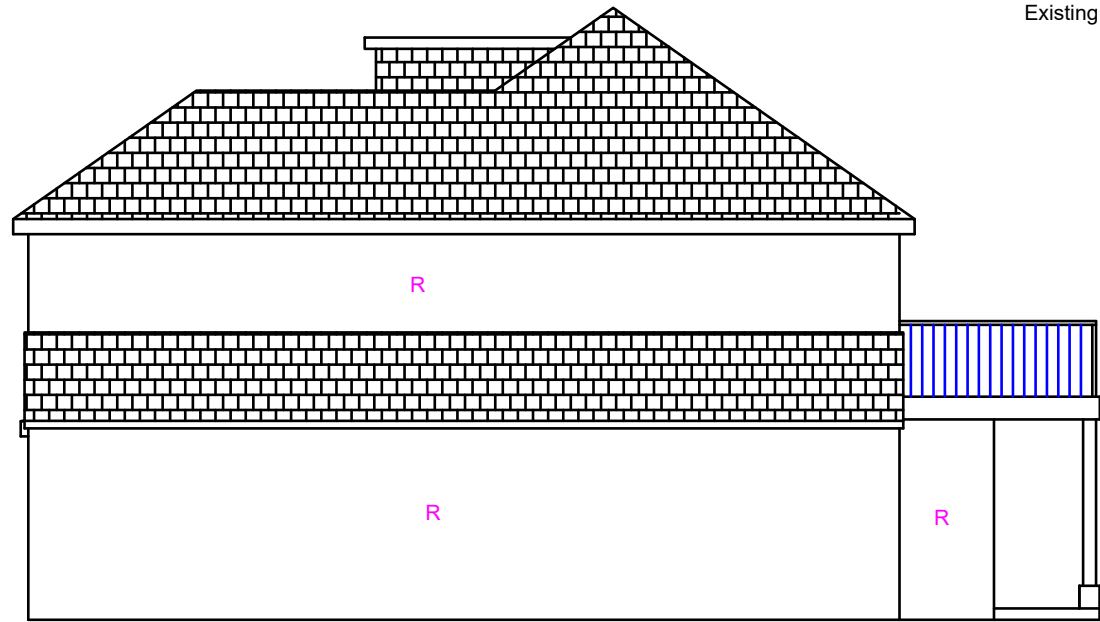

Existing Side Elevation (LHS)

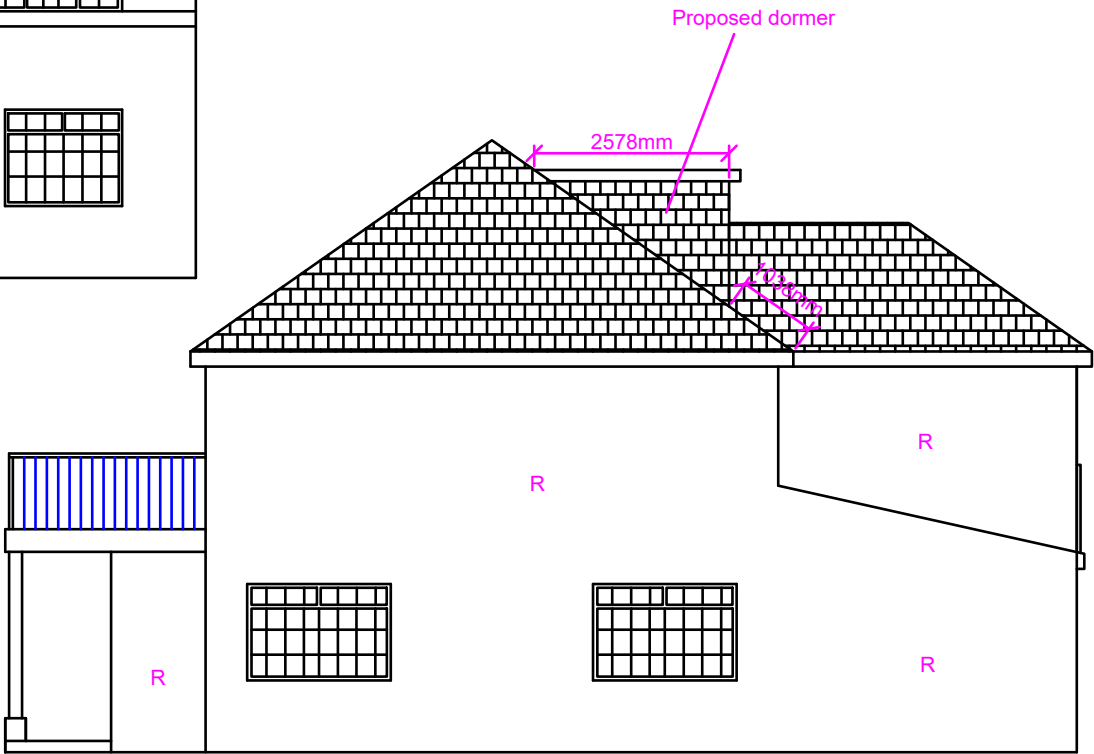

Existing Side Elevation (RHS)

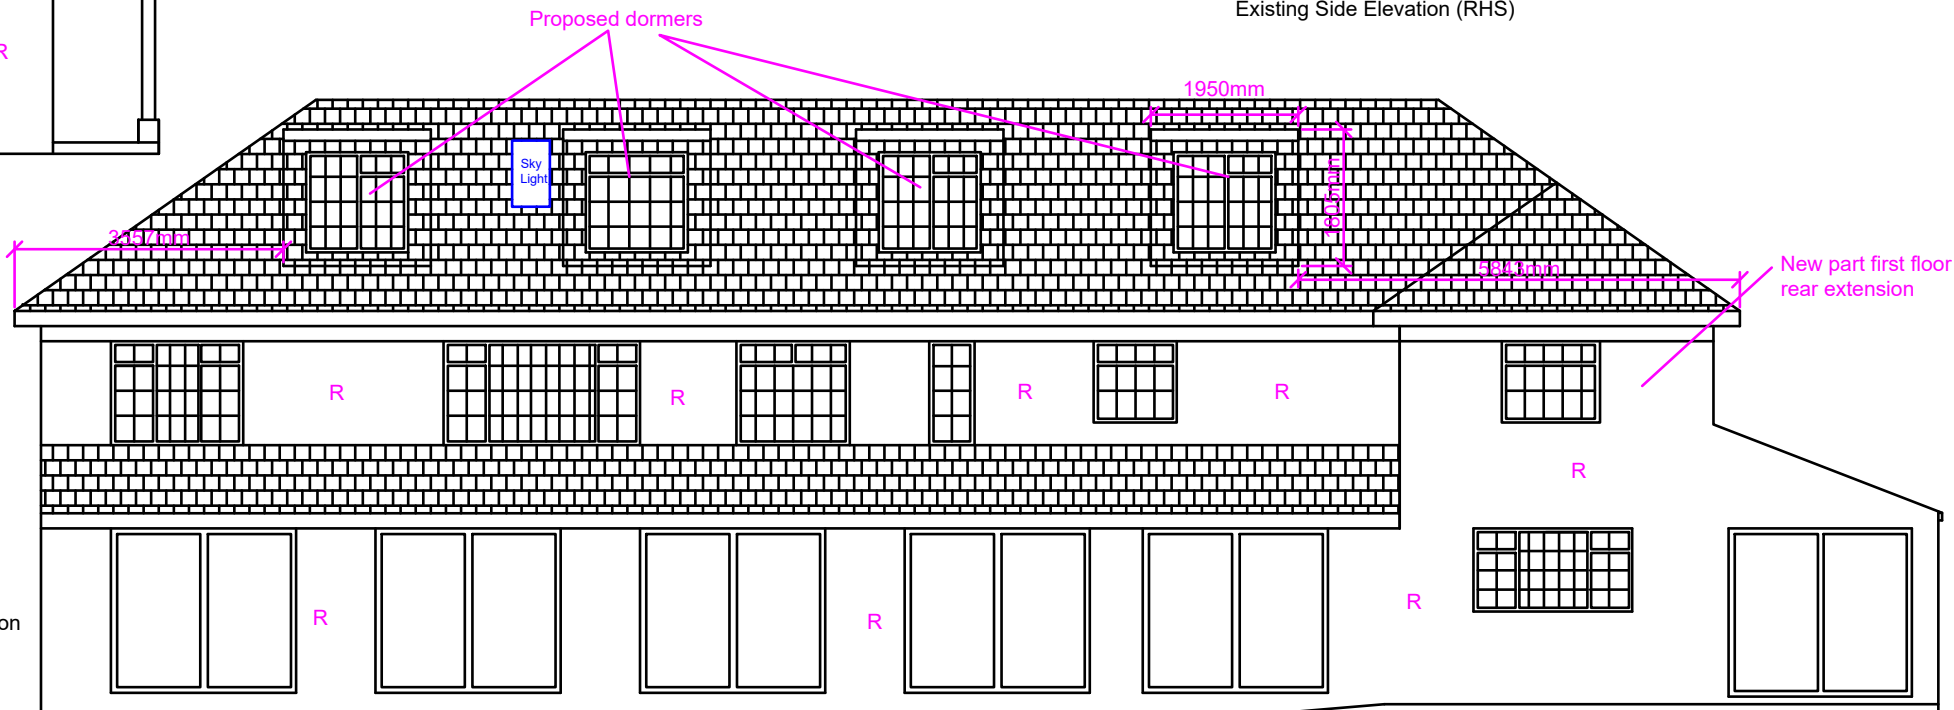

Existing Rear Elevation

Note: All external construction material to colour match with the existing dwelling house external finishes.

Proposed Development:
Part First floor rear extension and rear dormers

Site Address:
44 The Drive
Ickenham
UB10 8AG

Revisions:

Rev	Date	Description
A	01/11/2021	

Drawing Description:
Existing Elevations

Drawing No:
ART/2021/FF44TD/EE

Scale: 1:100
Paper Size: A3
Sheet No: 8 of 10



ART CONSULTANTS (UK) LTD
113 LONG LANE
STANWELL
TW19 7AL
M:07960071377
E: ARTCONSULTANTSUK@GMAIL.COM