



Note: This Drawing is for planning purpose and should not be used for construction.
All dimensions should be confirmed on site and any deviation should be reported back to designer.

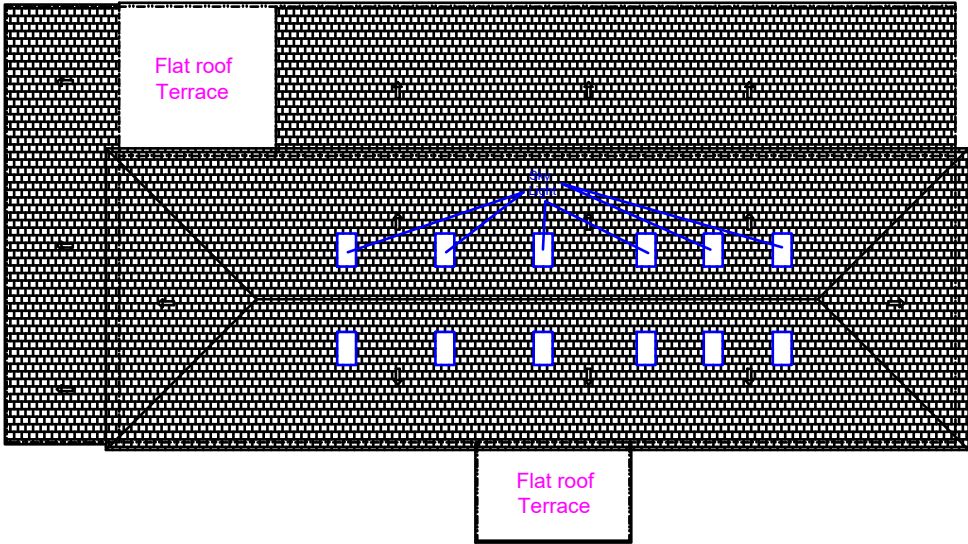

Existing Roof Plan @
1:200

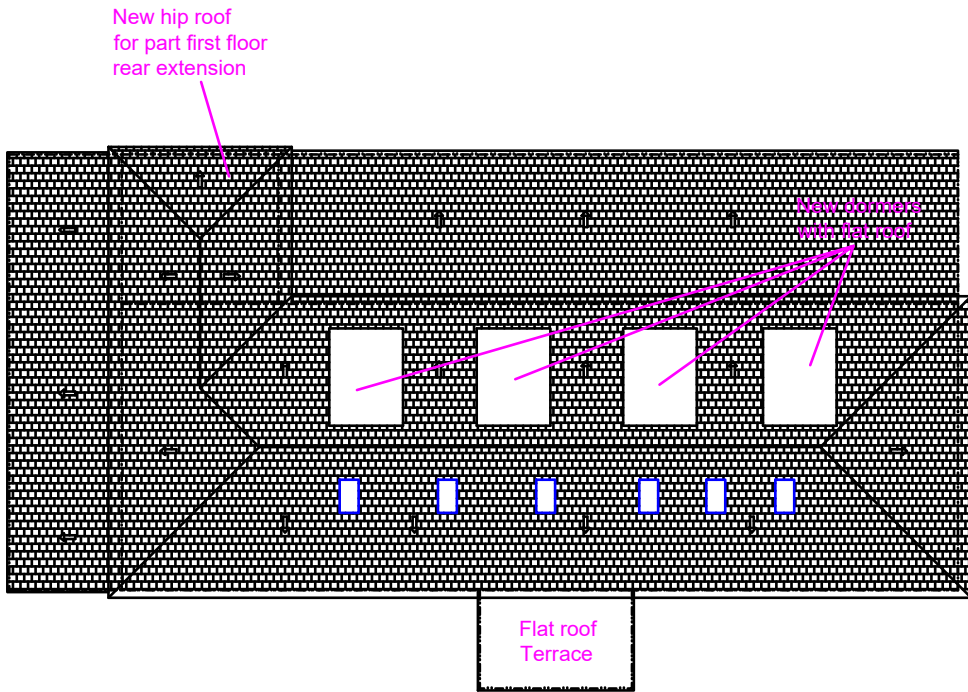

Proposed Roof Plan @
1:200

Proposed Development:

Part First floor rear extension and rear dormers

Site Address:

44 The Drive
Ickenham
UB10 8AG

Revisions:

Rev	Date	Description
A	01/11/2021	


Drawing Description:

Existing and proposed roof plan

Drawing No:

ART/2021/FF44TD/RP

Scale: 1:200
Paper Size: A3
Sheet No: 9 of 10

 

ART CONSULTANTS (UK) LTD
113 LONG LANE
STANWELL
TW19 7AL
M:07960071377
E: ARTCONSULTANTSUK@GMAIL.COM