


Fire Escape route


Fire assembly point
in case front exit is not possible

THE PROPOSED WORK WILL COMPLY WITH POLICY D12A
OF THE LONDON PLAN

Note: This Drawing is for planning purpose and should not be used
for construction.
All dimensions should be confirmed on site and any deviation should
be reported back to designer.

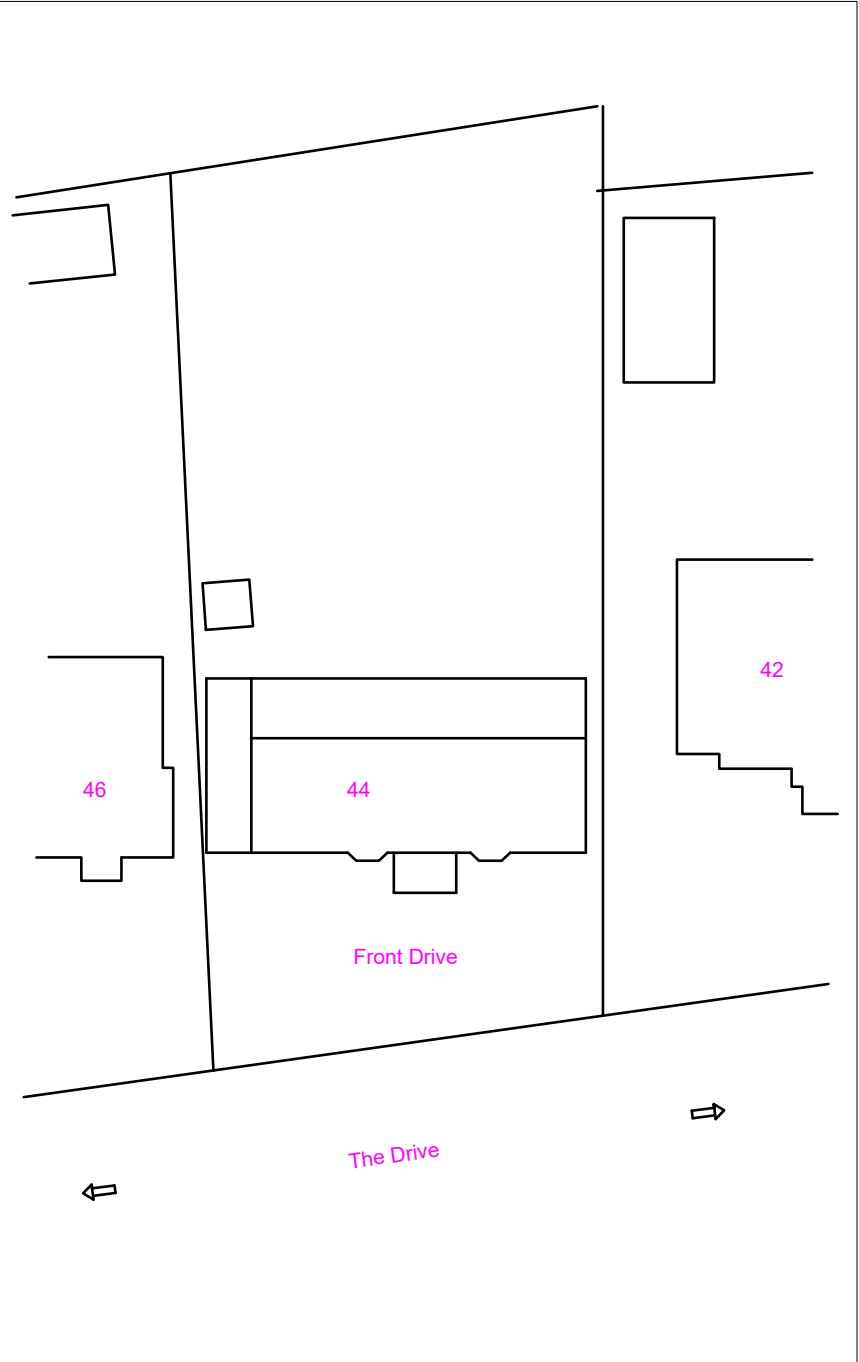

Existing Site Plan
@1:500

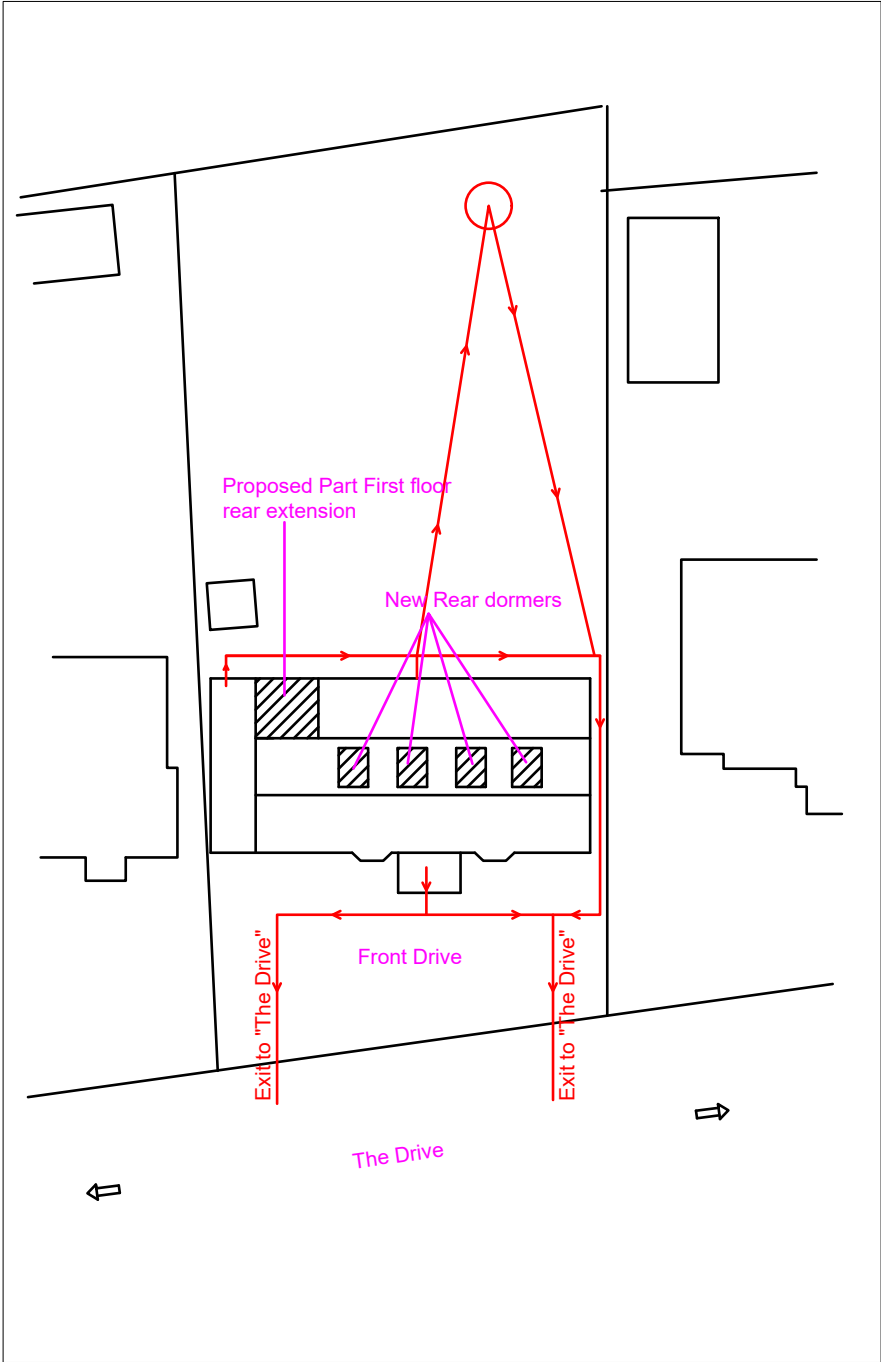

Proposed Site Plan
@1:500



Location Plan
@1:1250

Proposed Development:

Part First floor rear extension and
rear dormers

Site Address:

44 The Drive
Ickenham
UB10 8AG

Revisions:

Rev	Date	Description
A	01/11/2021	


Drawing Description:

Site plan & Location Plan

Drawing No:

ART/2021/FF44TD/SPLP

Scale: 1:500, 1:1250
Paper Size: A3
Sheet No: 10 of 10

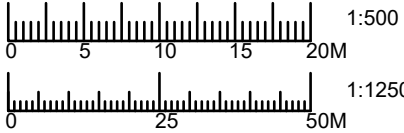

ART CONSULTANTS (UK) LTD
113 LONG LANE
STANWELL
TW19 7AL
M:07960071377
E: ARTCONSULTANTSUK@GMAIL.COM