



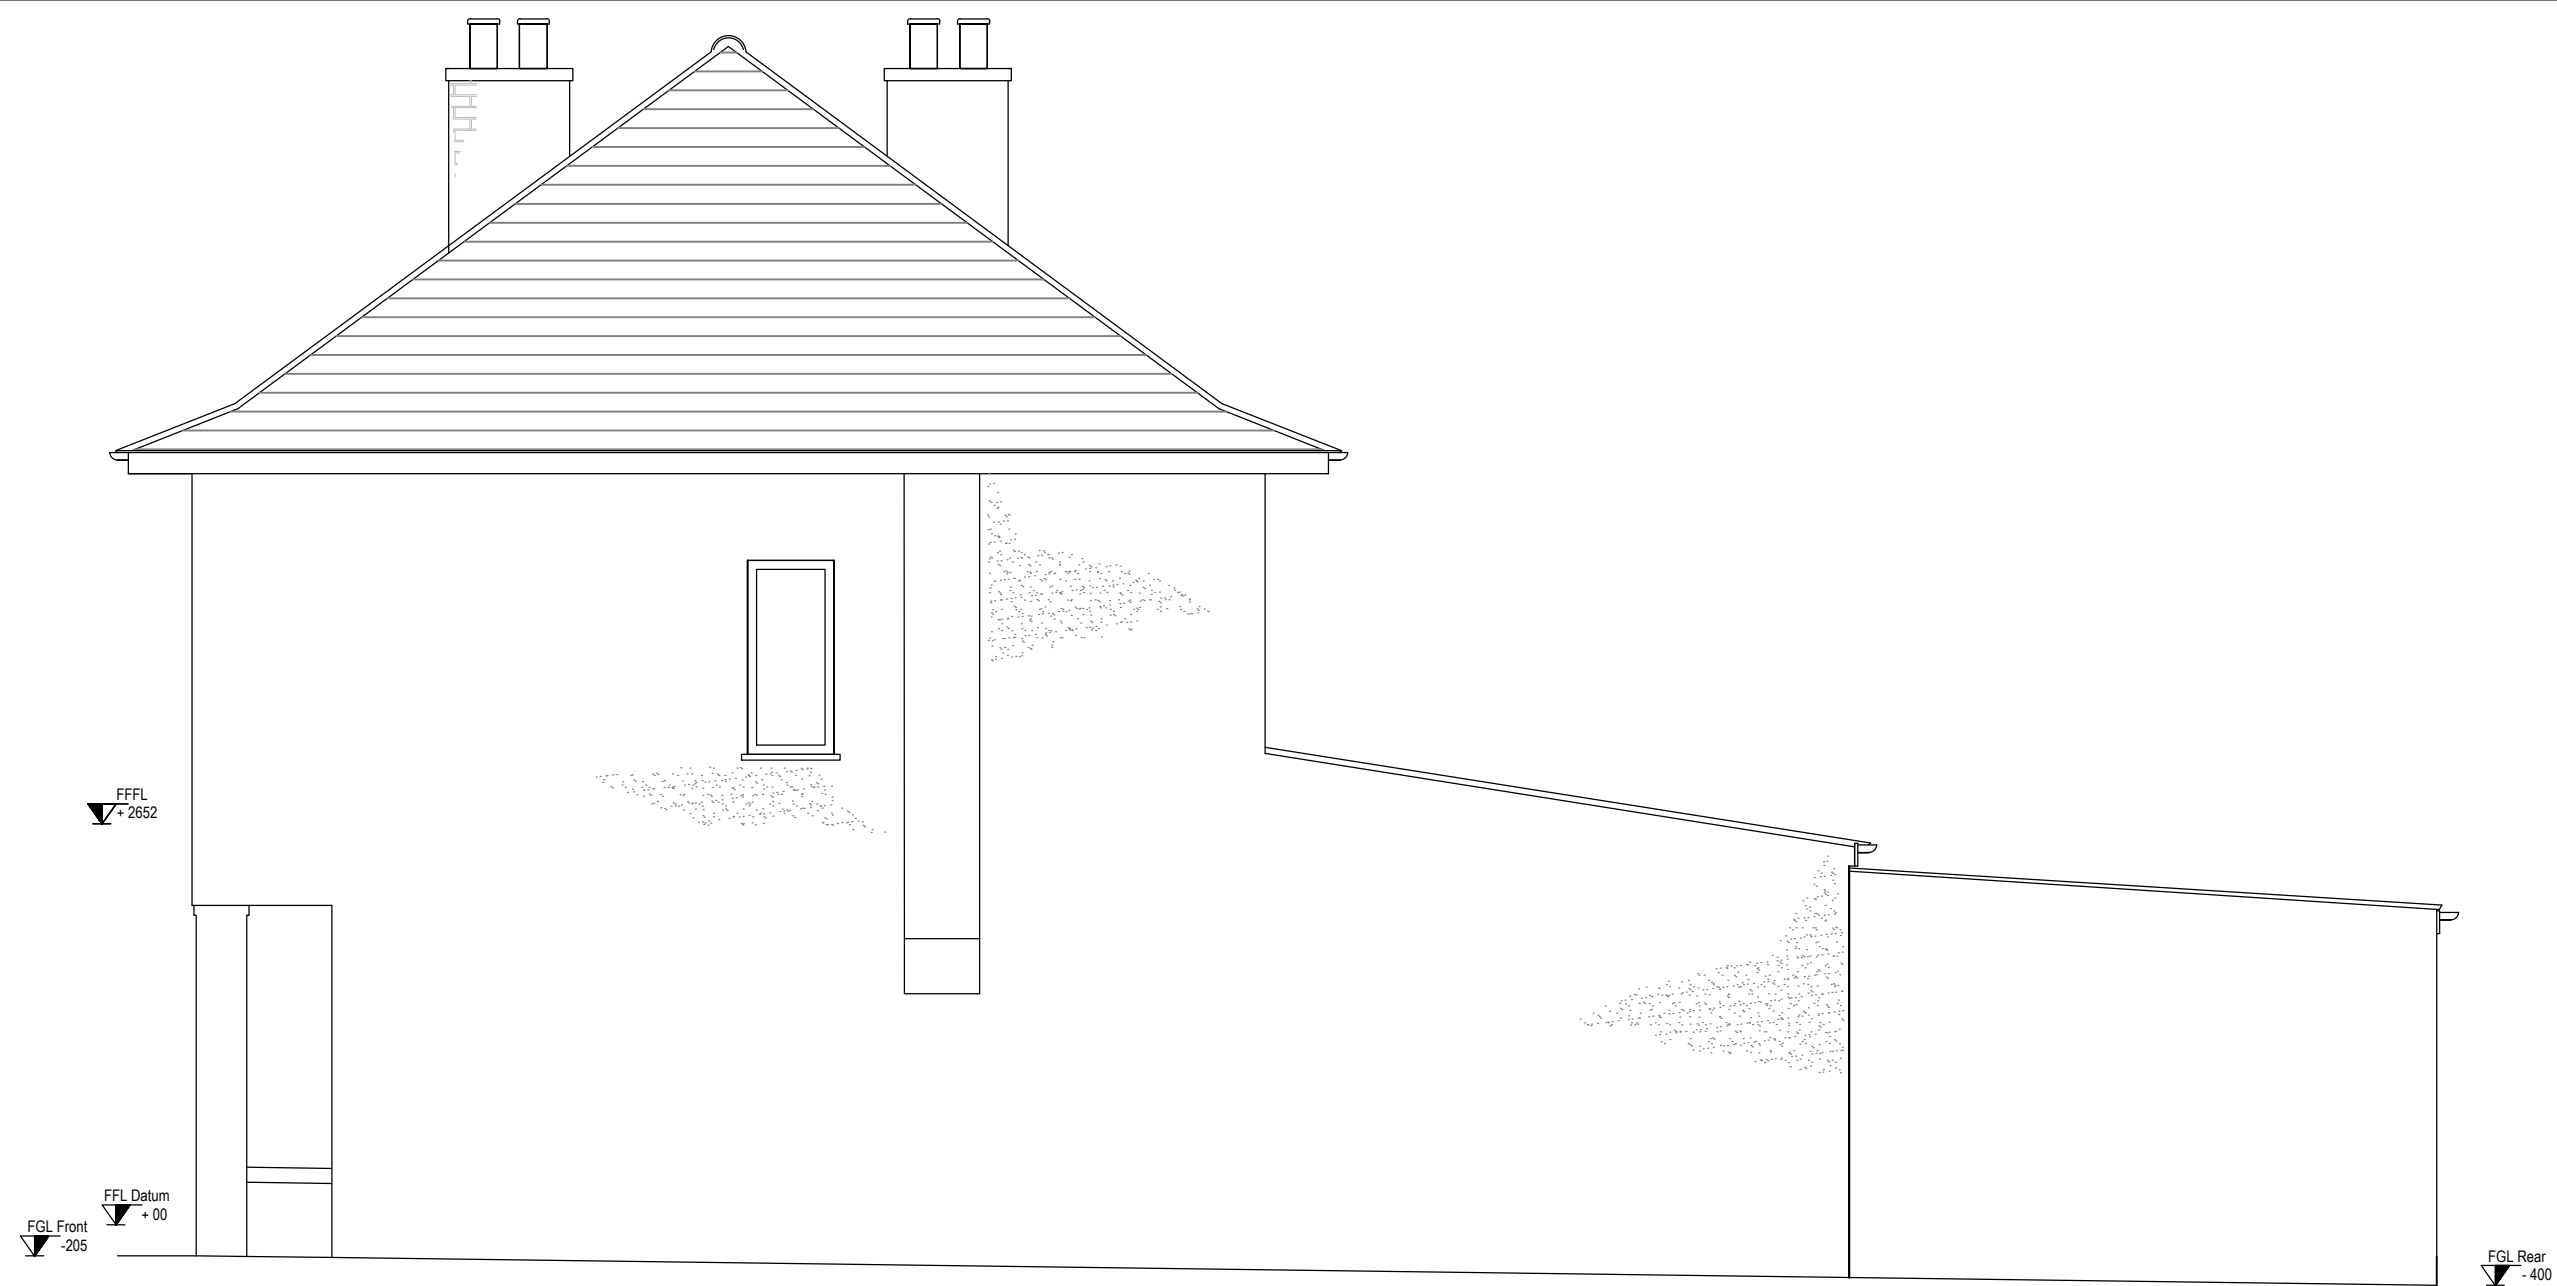

EXISTING SIDE ELEVATION

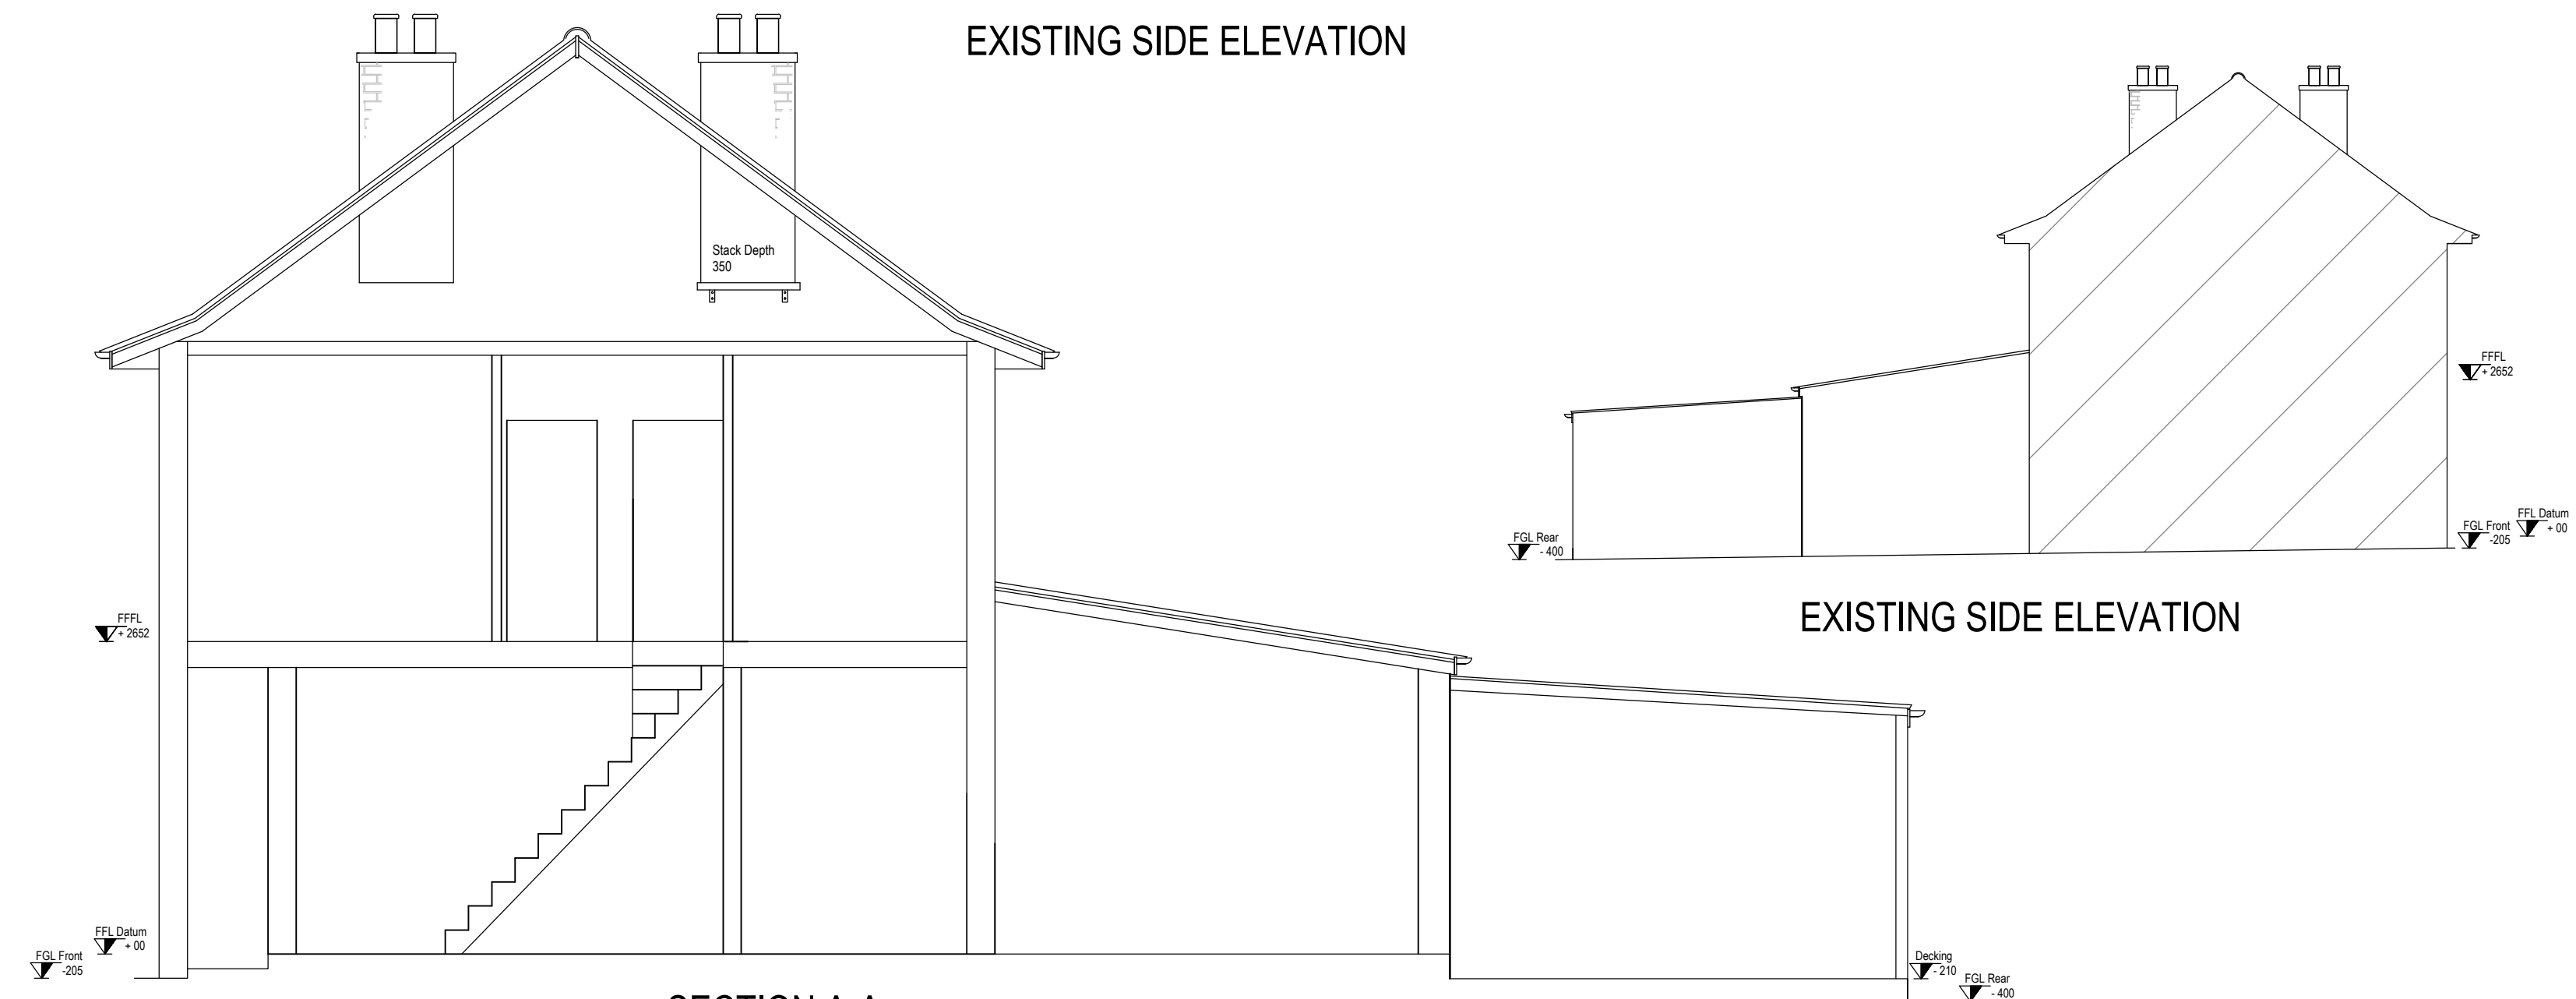

EXISTING SIDE ELEVATION



EXISTING FIRST FLOOR PLAN

Date

The general contractor is responsible for the verification of all dimensions on site and shall inform the contract surveyor of any discrepancies.

Do not scale from this drawing, use figure dimension only.

For all drawings, unless otherwise noted, the surveyor is required by building contract for assessment and upgrading if figure inadequate.

Drawings copyright of Great West Design Ltd. Drawings to be used for limited purpose only.

Holder of drawings is to read in conjunction with engineers drawings.

Not to be any other parties contractor to contact surveyor mediatly.

All stair dimensions are to be confirmed by installer prior to installation and any discrepancies to be brought to the attention of the surveyor.

This drawing is for negotiations with the Local Authority Planning & Building Control departments.

In the event it is used for construction then the builder is responsible for checking on site all dimensions and relevant information prior to the commencement of works to ensure the accuracy of any information contained in the drawing. Any discrepancy must be notified before work commences.

The drawing may only be used for the address shown and may not be used without permission. These drawing are Copyright controlled.

© copyright

Revisions:	Date:	
------------	-------	--

Job Title:

1:50 & 1:100 @ A1	GWD/2015/1.N
Date:	Drawn by:

Drawing No 1	Rev:
--------------	------