
 



SITE BLOCK PLAN

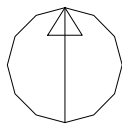

LOCATION MAP

	SITE 11 Chandos Road HA5 1PR	
DRAWING NO: 2021173.PA101	DRAWING TITLE OS MAP, LOCATION MAP	Scale @ A3: AS SHOWN Revision: P01

Existing Ground Floor Plan

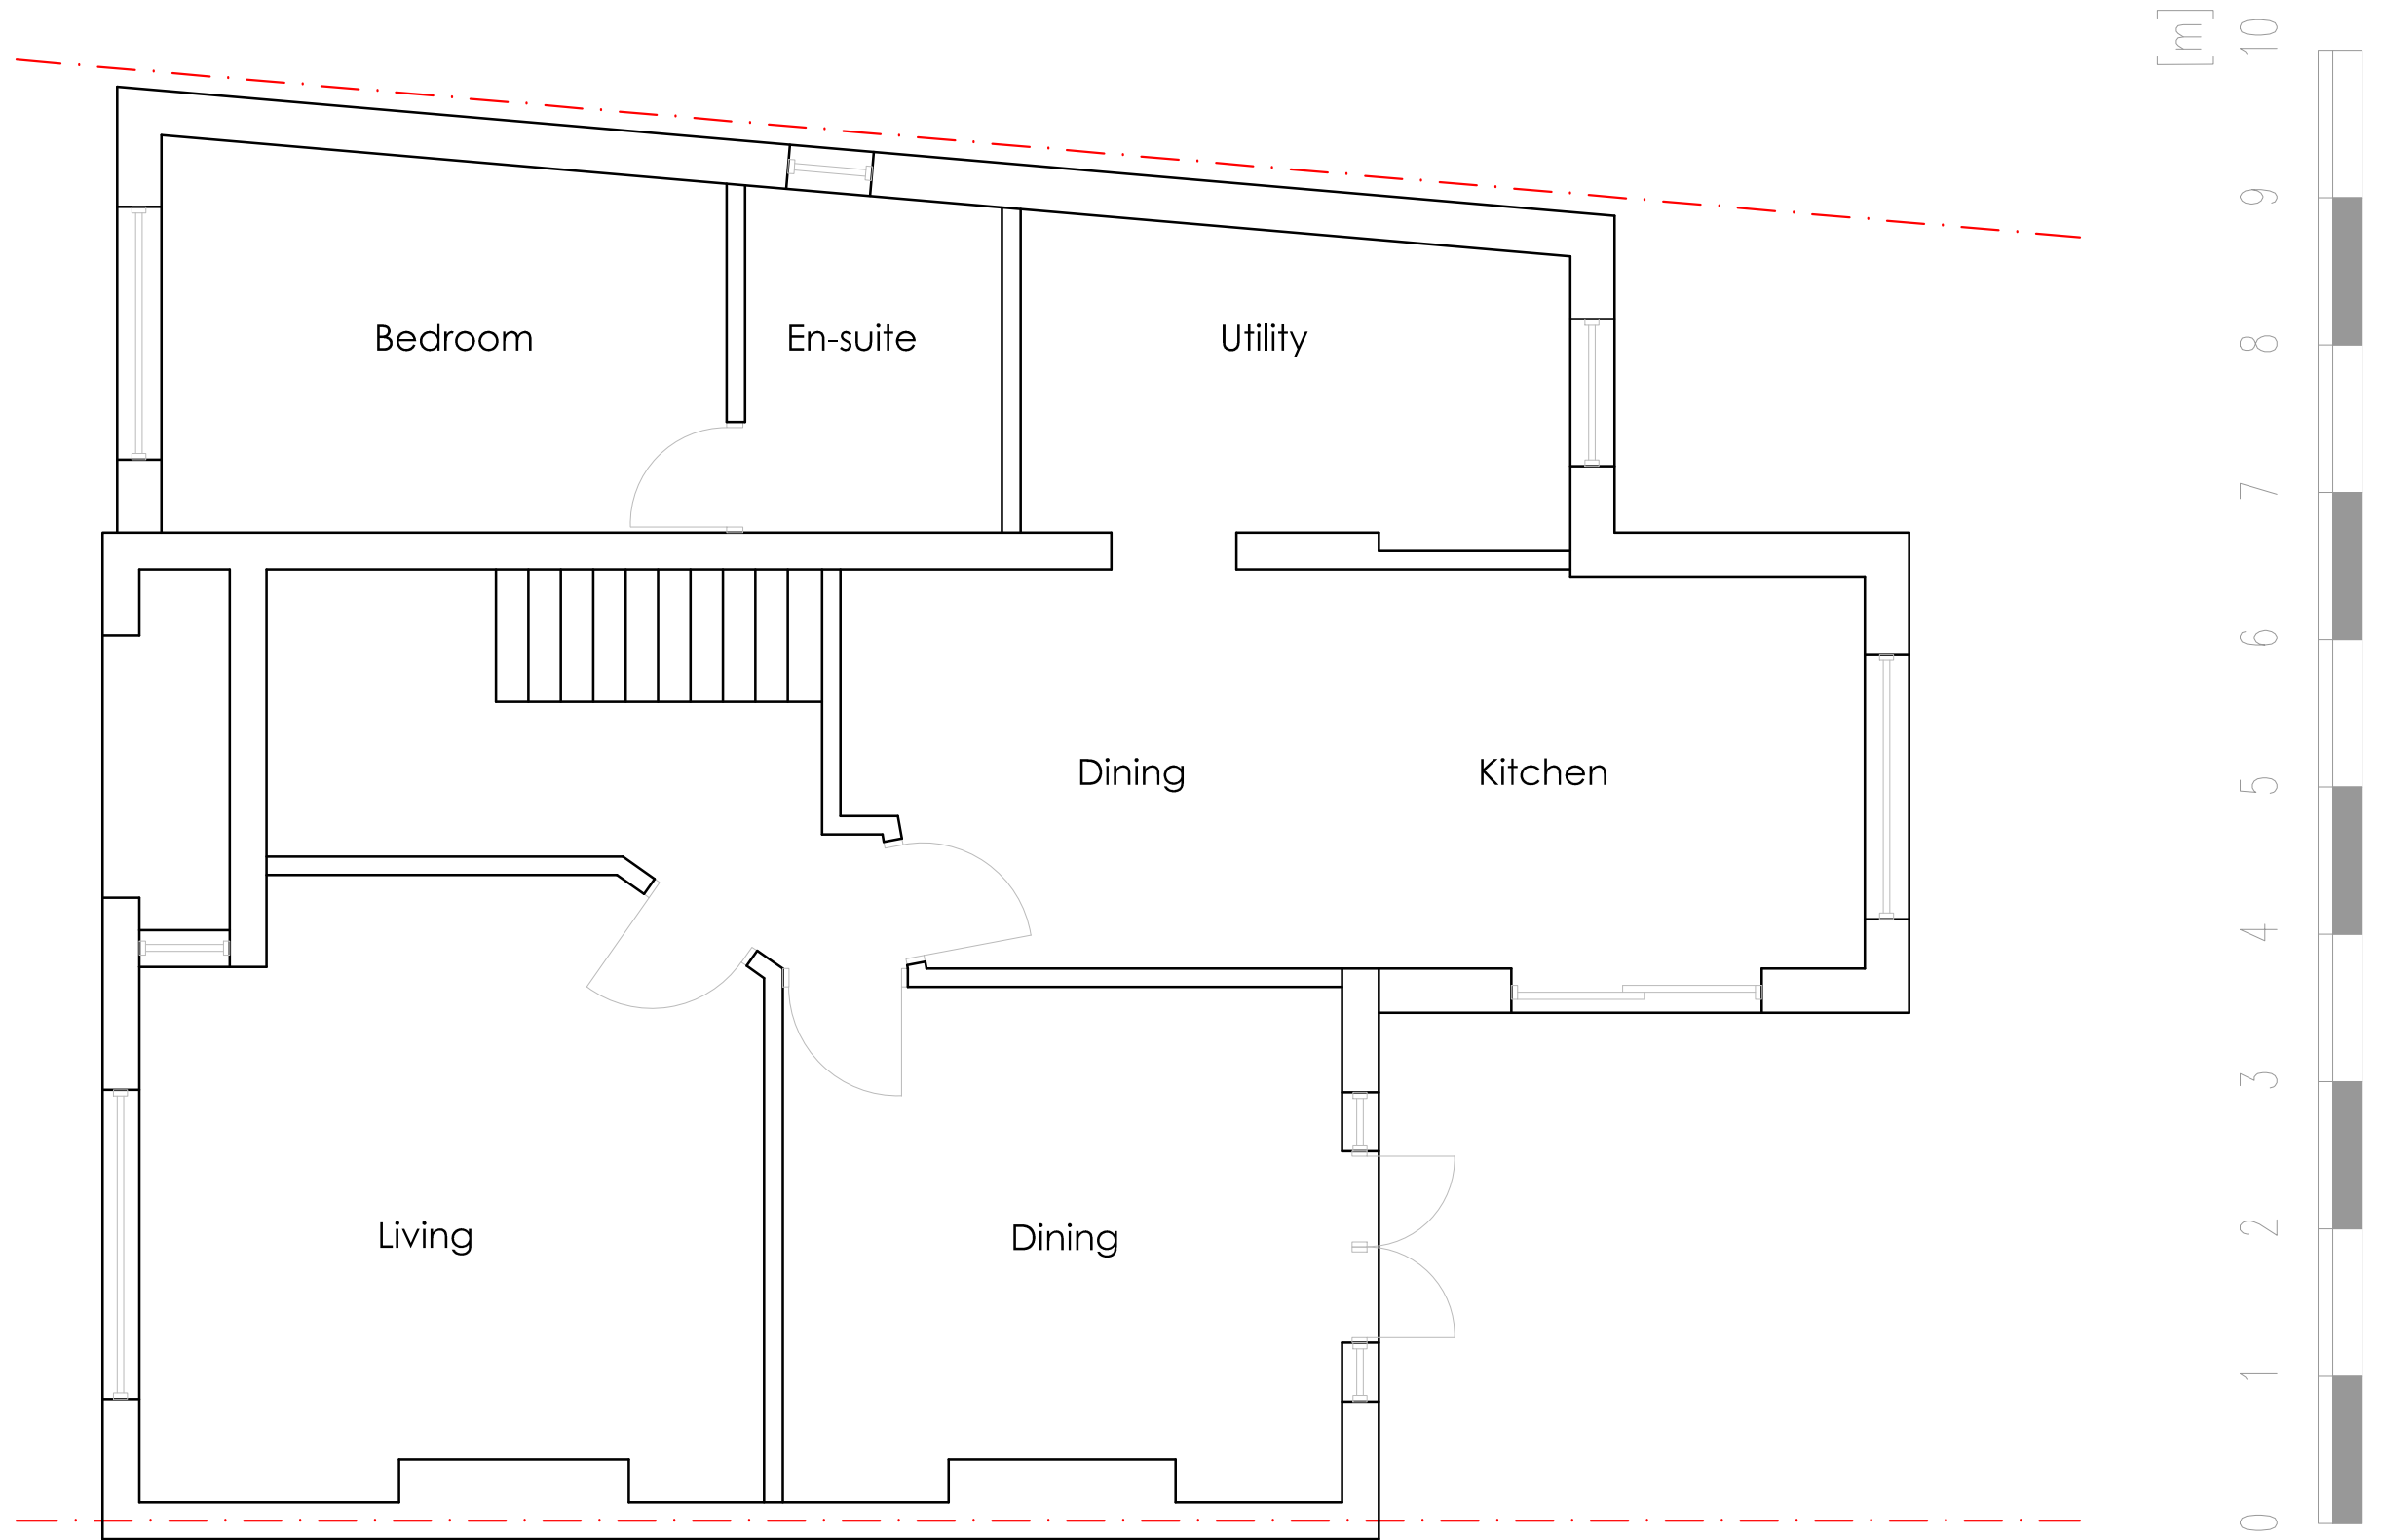

Revision notes:		
Rev:	Date:	Notes:
P01	31.10.2021	For Planning Approval

CLIENT
DRAWING NO: 2021173.PA102

SITE 11 Chandos Road Pinner HA5 1PR
DRAWING TITLE Existing Ground Floor Plan

Date: 31.10.2021
Scale @ A3: 1:50
Revision: P01




Planning Application
Party Wall Survey

info@sheladiya.com
020 3129 9374

www.krndesignstudio.com
www.sheladiya.com



Proposed Ground Floor Plan

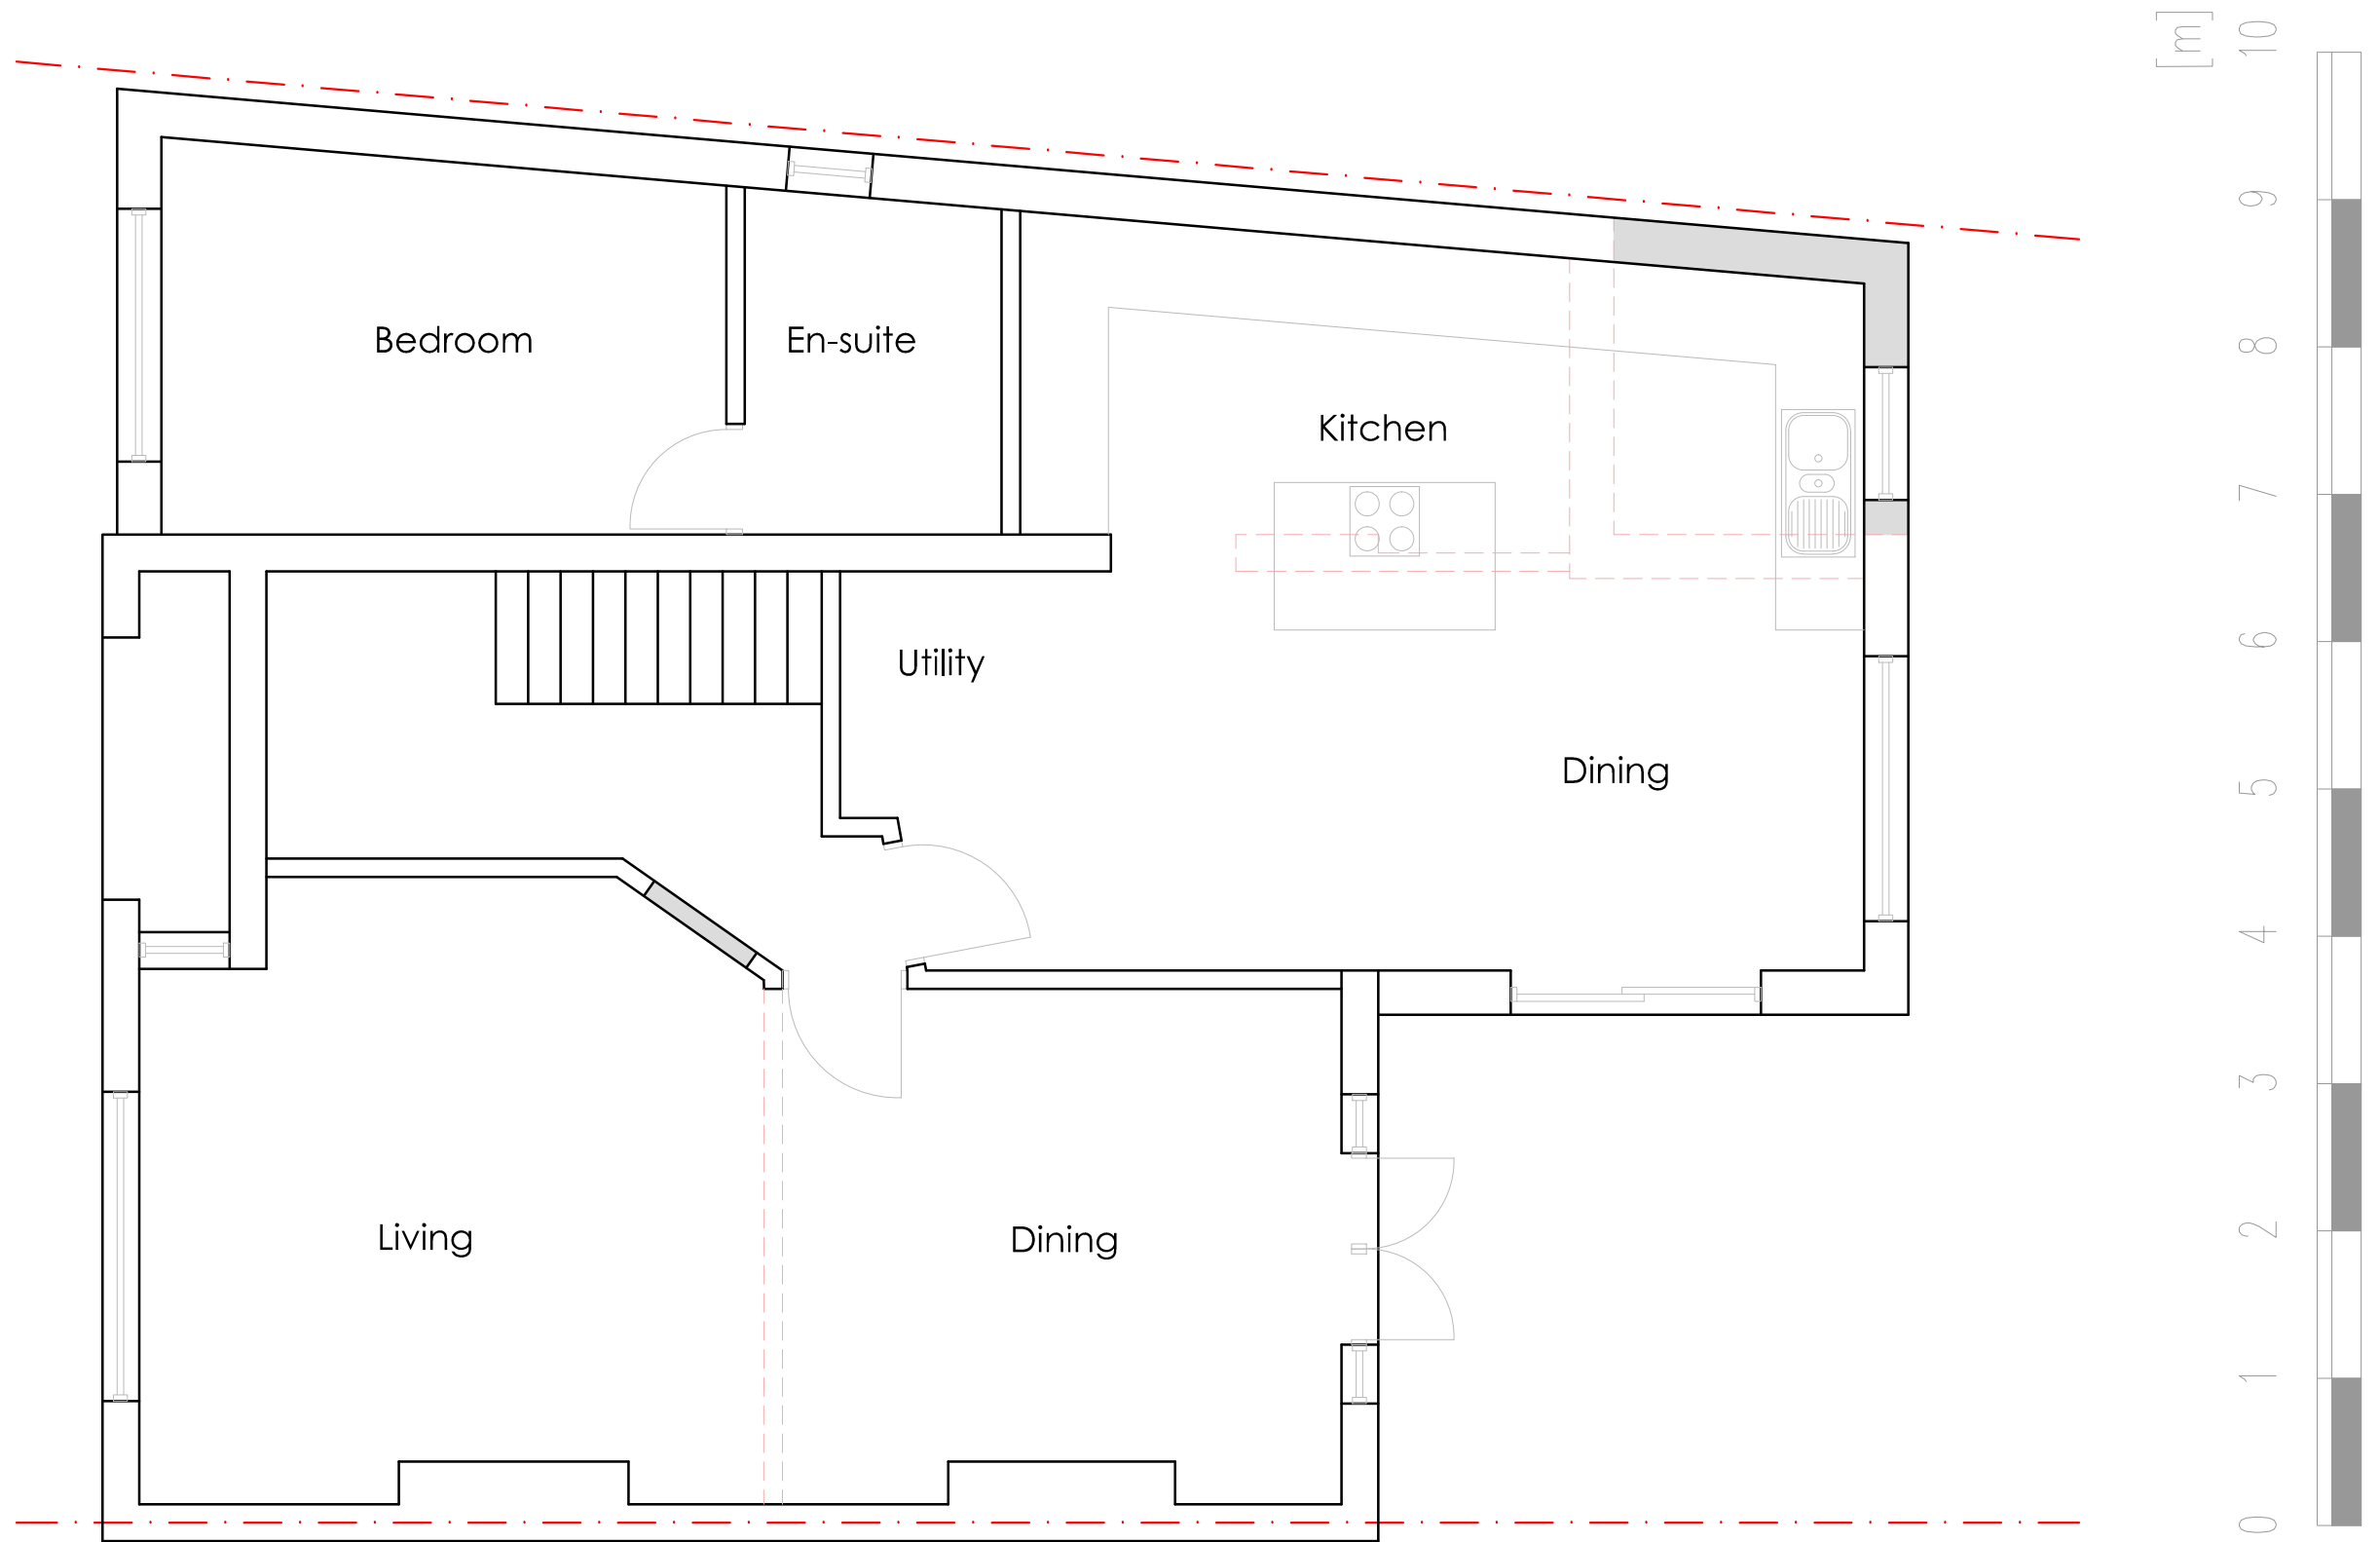

Revision notes:		
Rev:	Date:	Notes:
P01	31.10.2021	For Planning Approval

CLIENT
DRAWING NO: 2021173.PA103


SITE 11 Chandos Road Pinner HA5 1PR
DRAWING TITLE Proposed Ground Floor Plan

Date: 31.10.2021
Scale @ A3: 1:50
Revision: P01




Planning Application
Party Wall Survey
info@sheladiya.com
020 3129 9374
www.krndesignstudio.com
www.sheladiya.com




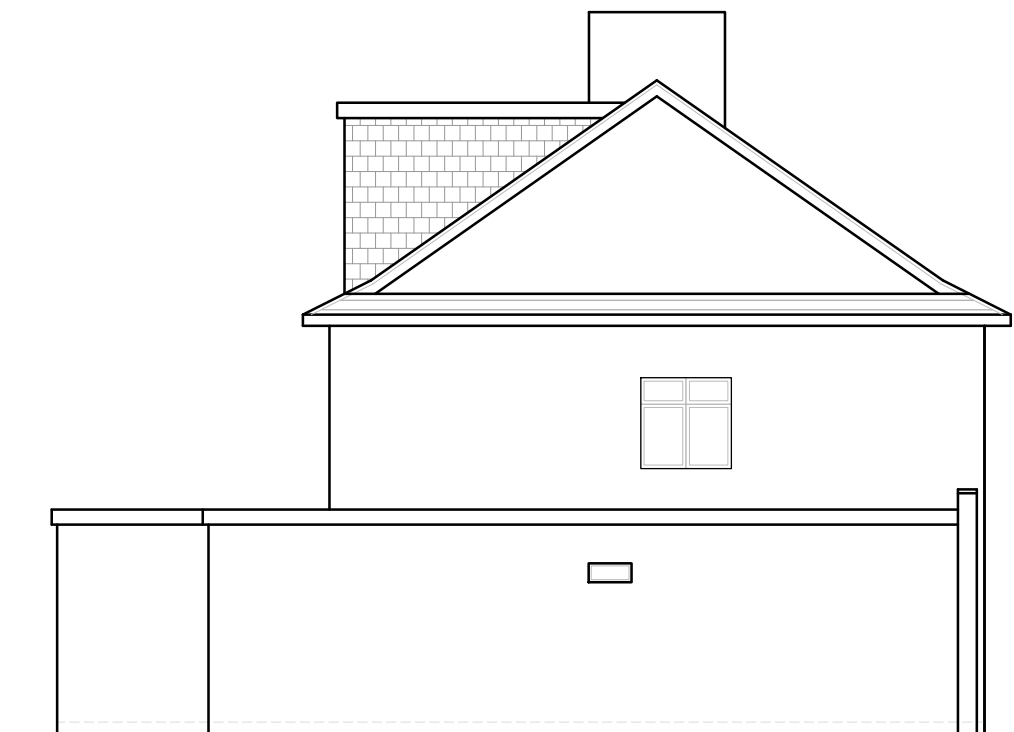


Existing Side Elevation

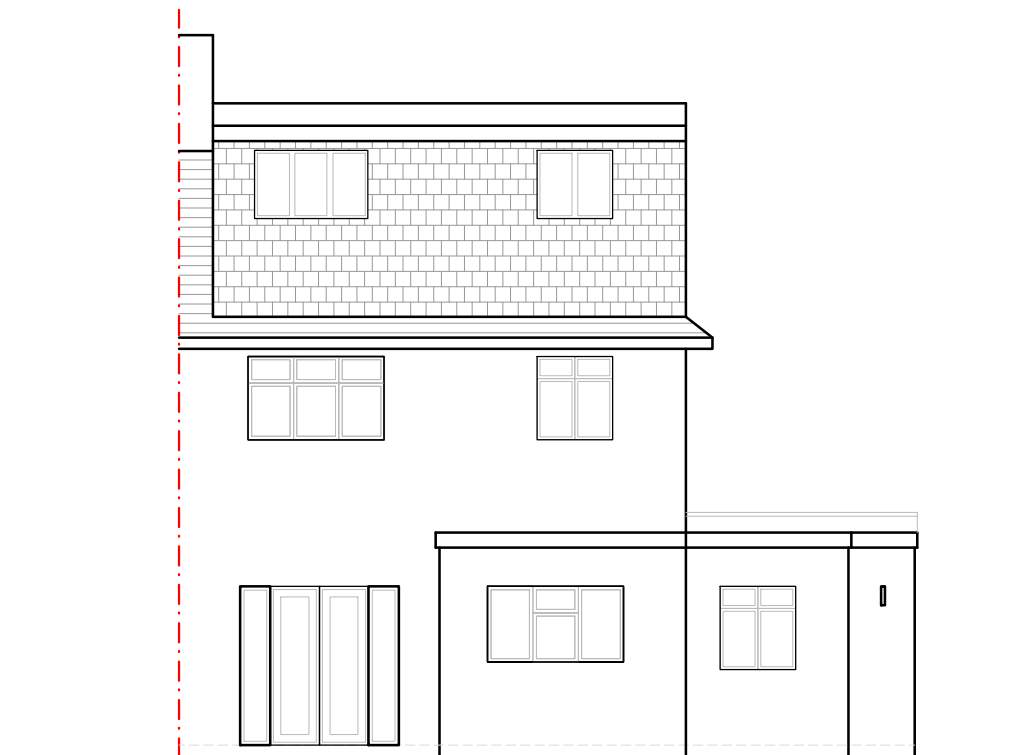

Existing Rear Elevation

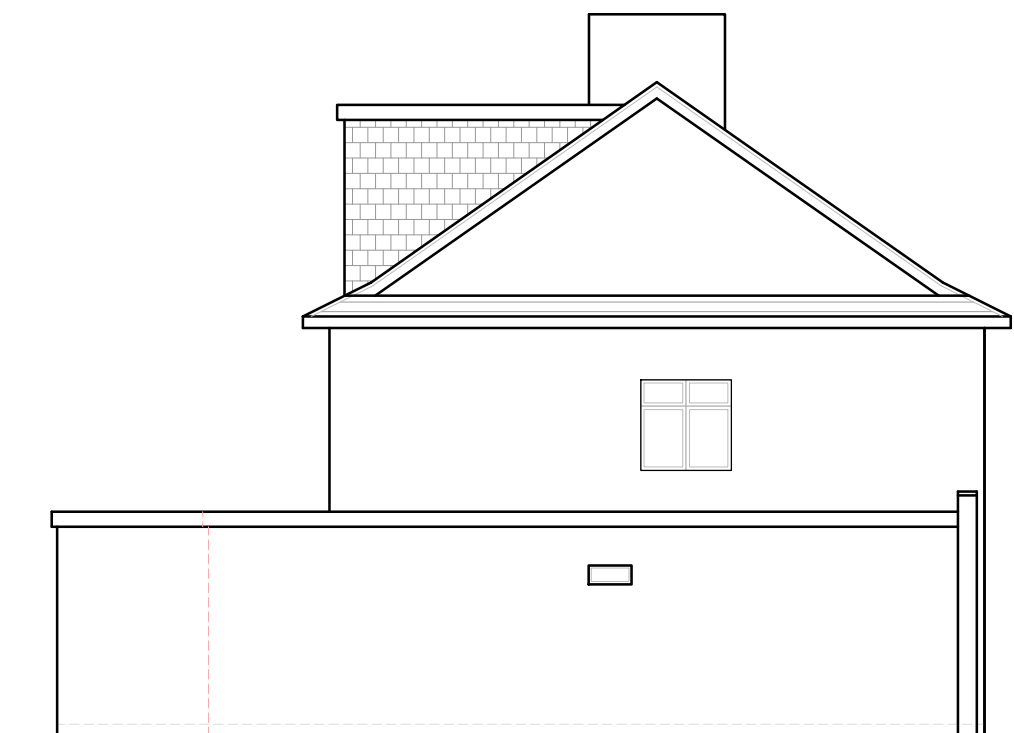

Proposed Side Elevation

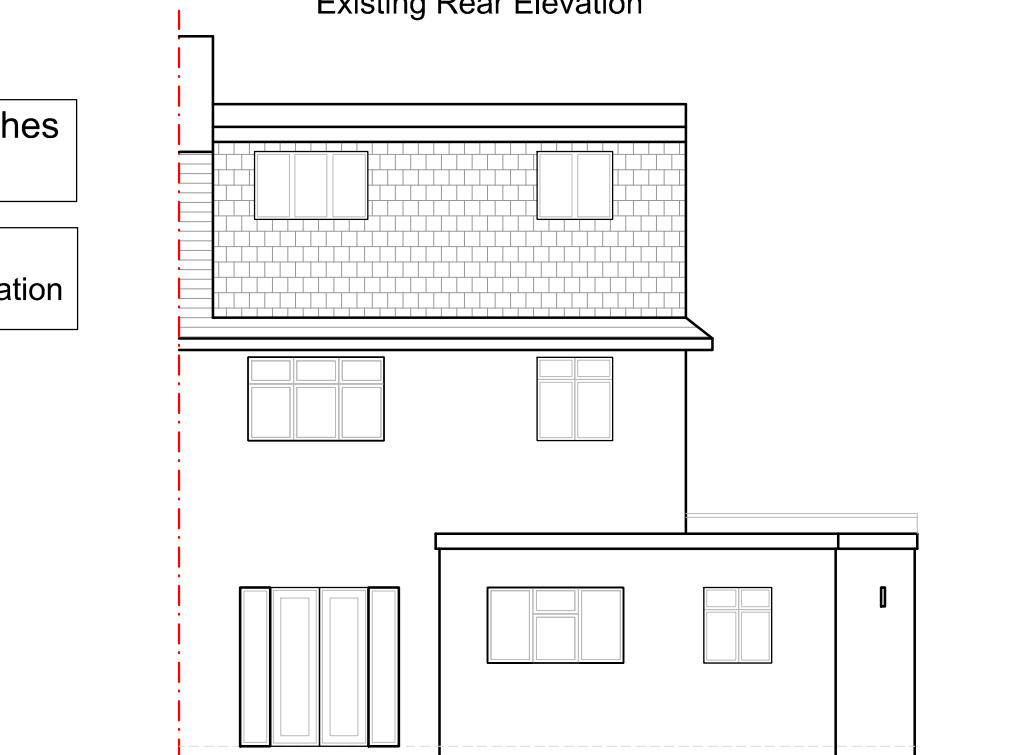

Proposed Rear Elevation

All materials and finishes
to match existing

No changes proposed
to front & other side elevation



Revision notes:		
Rev:	Date:	Notes:
P01	31.10.2021	For Planning Approval

CLIENT
DRAWING NO: 2021173.PA104

SITE 11 Chandos Road Pinner HA5 1PR
DRAWING TITLE Existing & Proposed Elevations

Date: 31.10.2021
Scale @ A3: 1:100
Revision: P01



Planning Application
Party Wall Survey
info@sheladiya.com
020 3129 9374
www.krndesignstudio.com
www.sheladiya.com

