



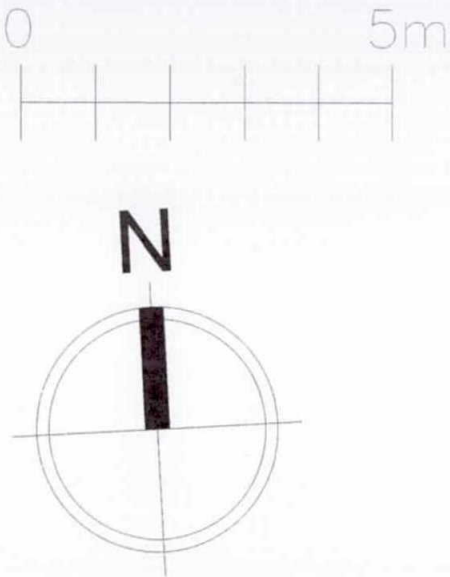

BEDSIT SCHEDULE	
BEDSIT	GIA
1	17.8m ²
2	17.4m ²
3	17.7m ²
4	19.1m ²
5	17.7m ²
6	17.7m ²
7	17.7m ²
8	17.7m ²
9	17.4m ²
10	22.1m ²

MANOR LODGE AREA SCHEDULE EXISTING	
FLOOR	GIA
BASEMENT	88.6m ²
GROUND	190.6m ²
FIRST	166.9m ²
SECOND	30.2m ²
TOTAL	476.3m ²

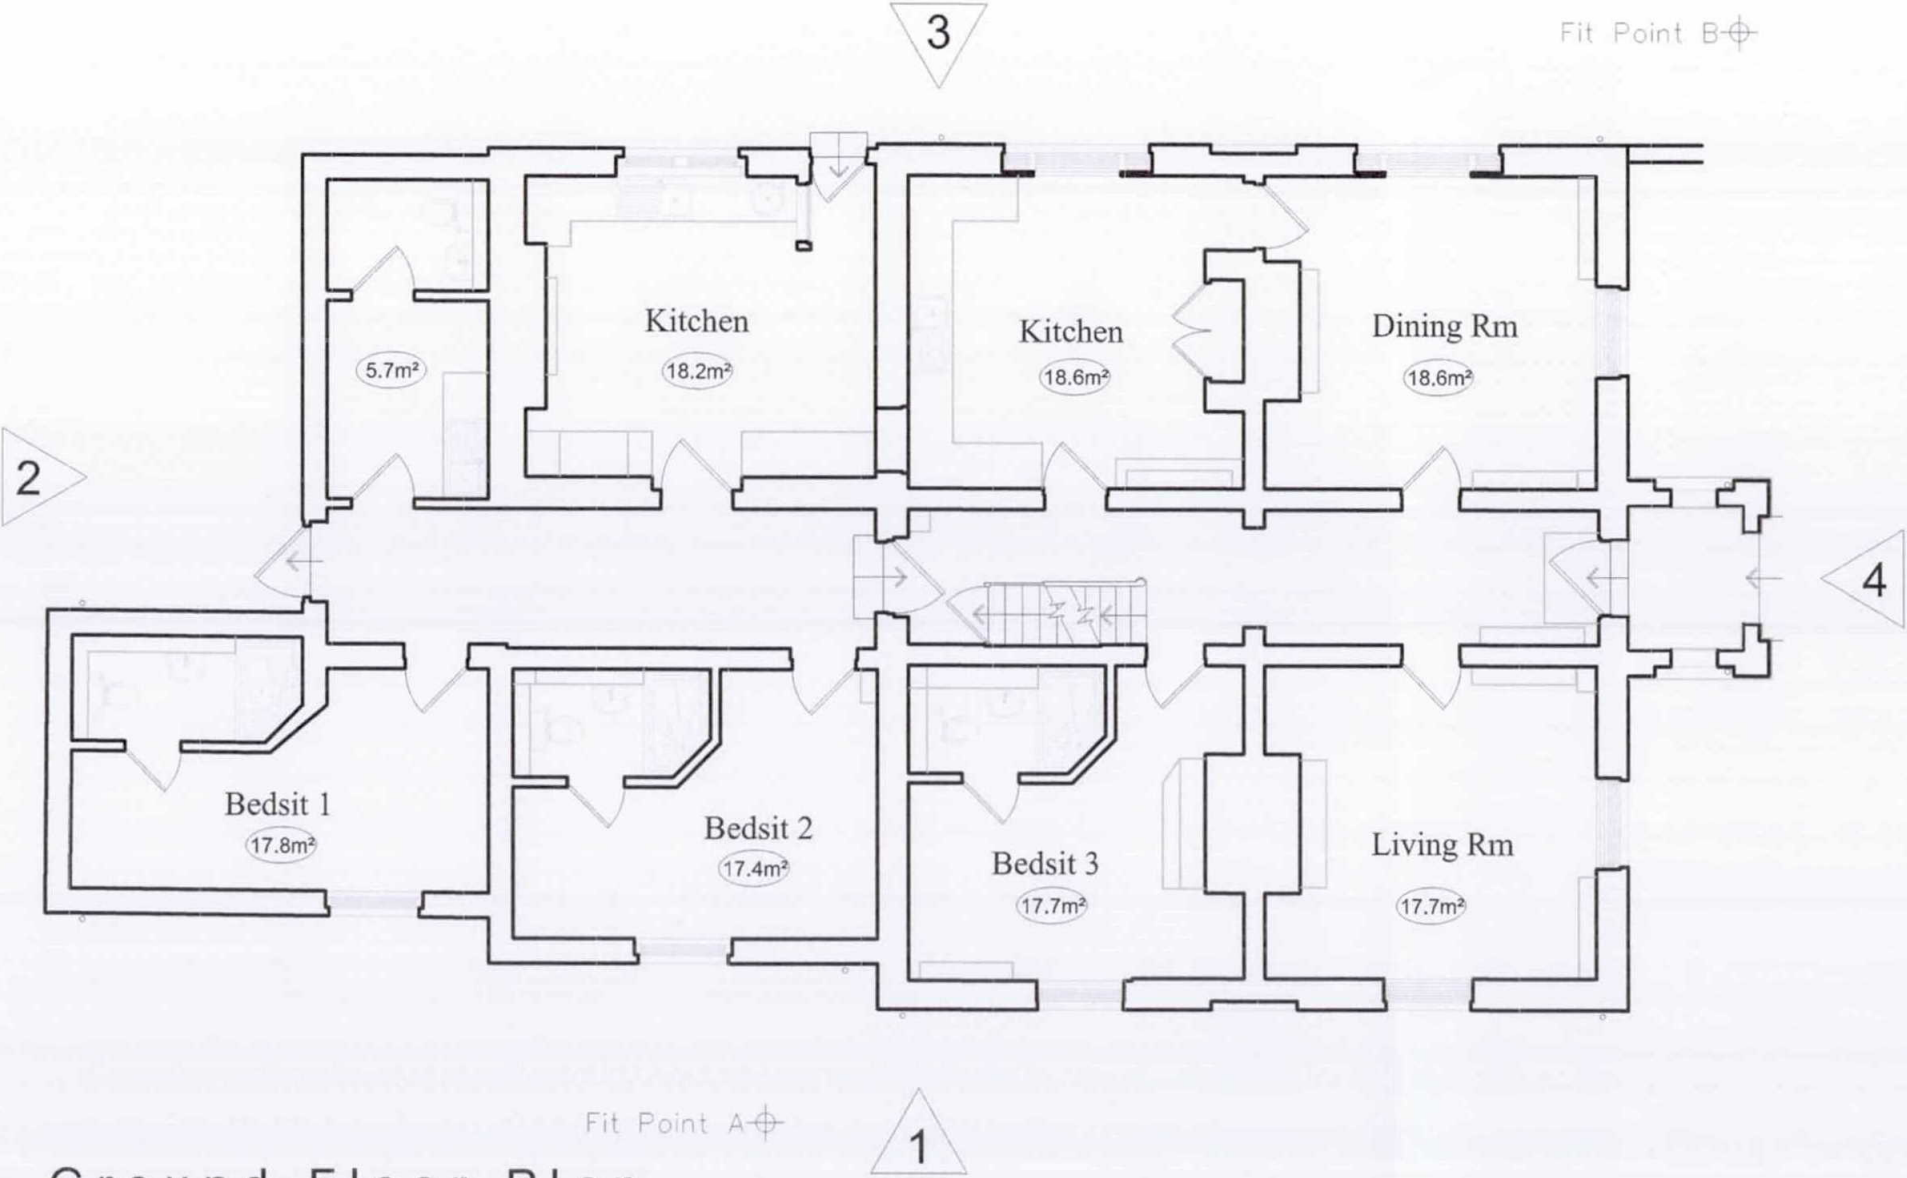

Ground Floor Plan
GIA 190.6m²

Rev.	Date	Details
Project:		
Manor Court HMO		
High Street		
Harmondsworth		
Content:		
P R O P O S E D		
Manor Lodge		
Ground Floor Plan		
Based on Survey Provided by		
MK Surveys		
North:		
Drawn By: Date:		
TH APR15		
Scale: Rev:		
1:100@A3 -		
Notes:		
Figured dimensions to be used in preference to scaled.		
The Contractor is to check all site dimensions and setting-out and obtain the		
Architect's instructions in respect of any discrepancy revealed before work is put in		
hand.		
Description or illustration of proprietary systems or products is not to be taken as		
licence in respect of patents or copyright involved or royalties due.		
All rights in drawing and design are reserved to the Architect.		
Copyright: not to be reproduced without the Architect's permission.		
Subject to survey		

The Old School House Bridge Road Hunton Bridge
Kings Langley Hertfordshire WD4 8RQ
T 0 1 9 2 3 2 6 7 4 8 8
wakelin-admin@wakelin.co.uk
www.wakelin.co.uk
© Wakelin Associates 2016



Wakelin Associates
Architects

MC/16/HMO/L03