



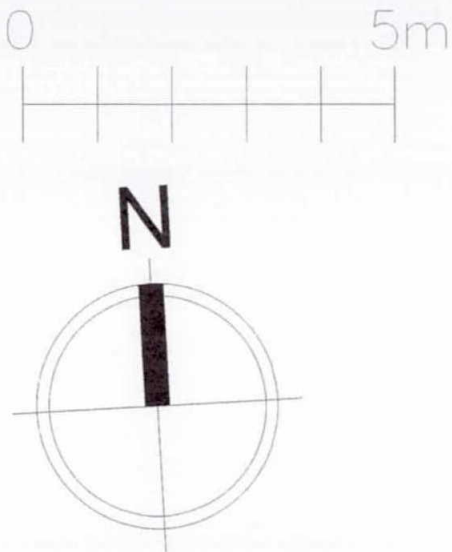

BEDSIT SCHEDULE	
BEDSIT	GIA
1	17.8m ²
2	17.4m ²
3	17.7m ²
4	19.1m ²
5	17.7m ²
6	17.7m ²
7	17.7m ²
8	17.7m ²
9	17.4m ²
10	22.1m ²

MANOR LODGE AREA SCHEDULE EXISTING	
FLOOR	GIA
BASEMENT	88.6m ²
GROUND	190.6m ²
FIRST	166.9m ²
SECOND	30.2m ²
TOTAL	476.3m ²

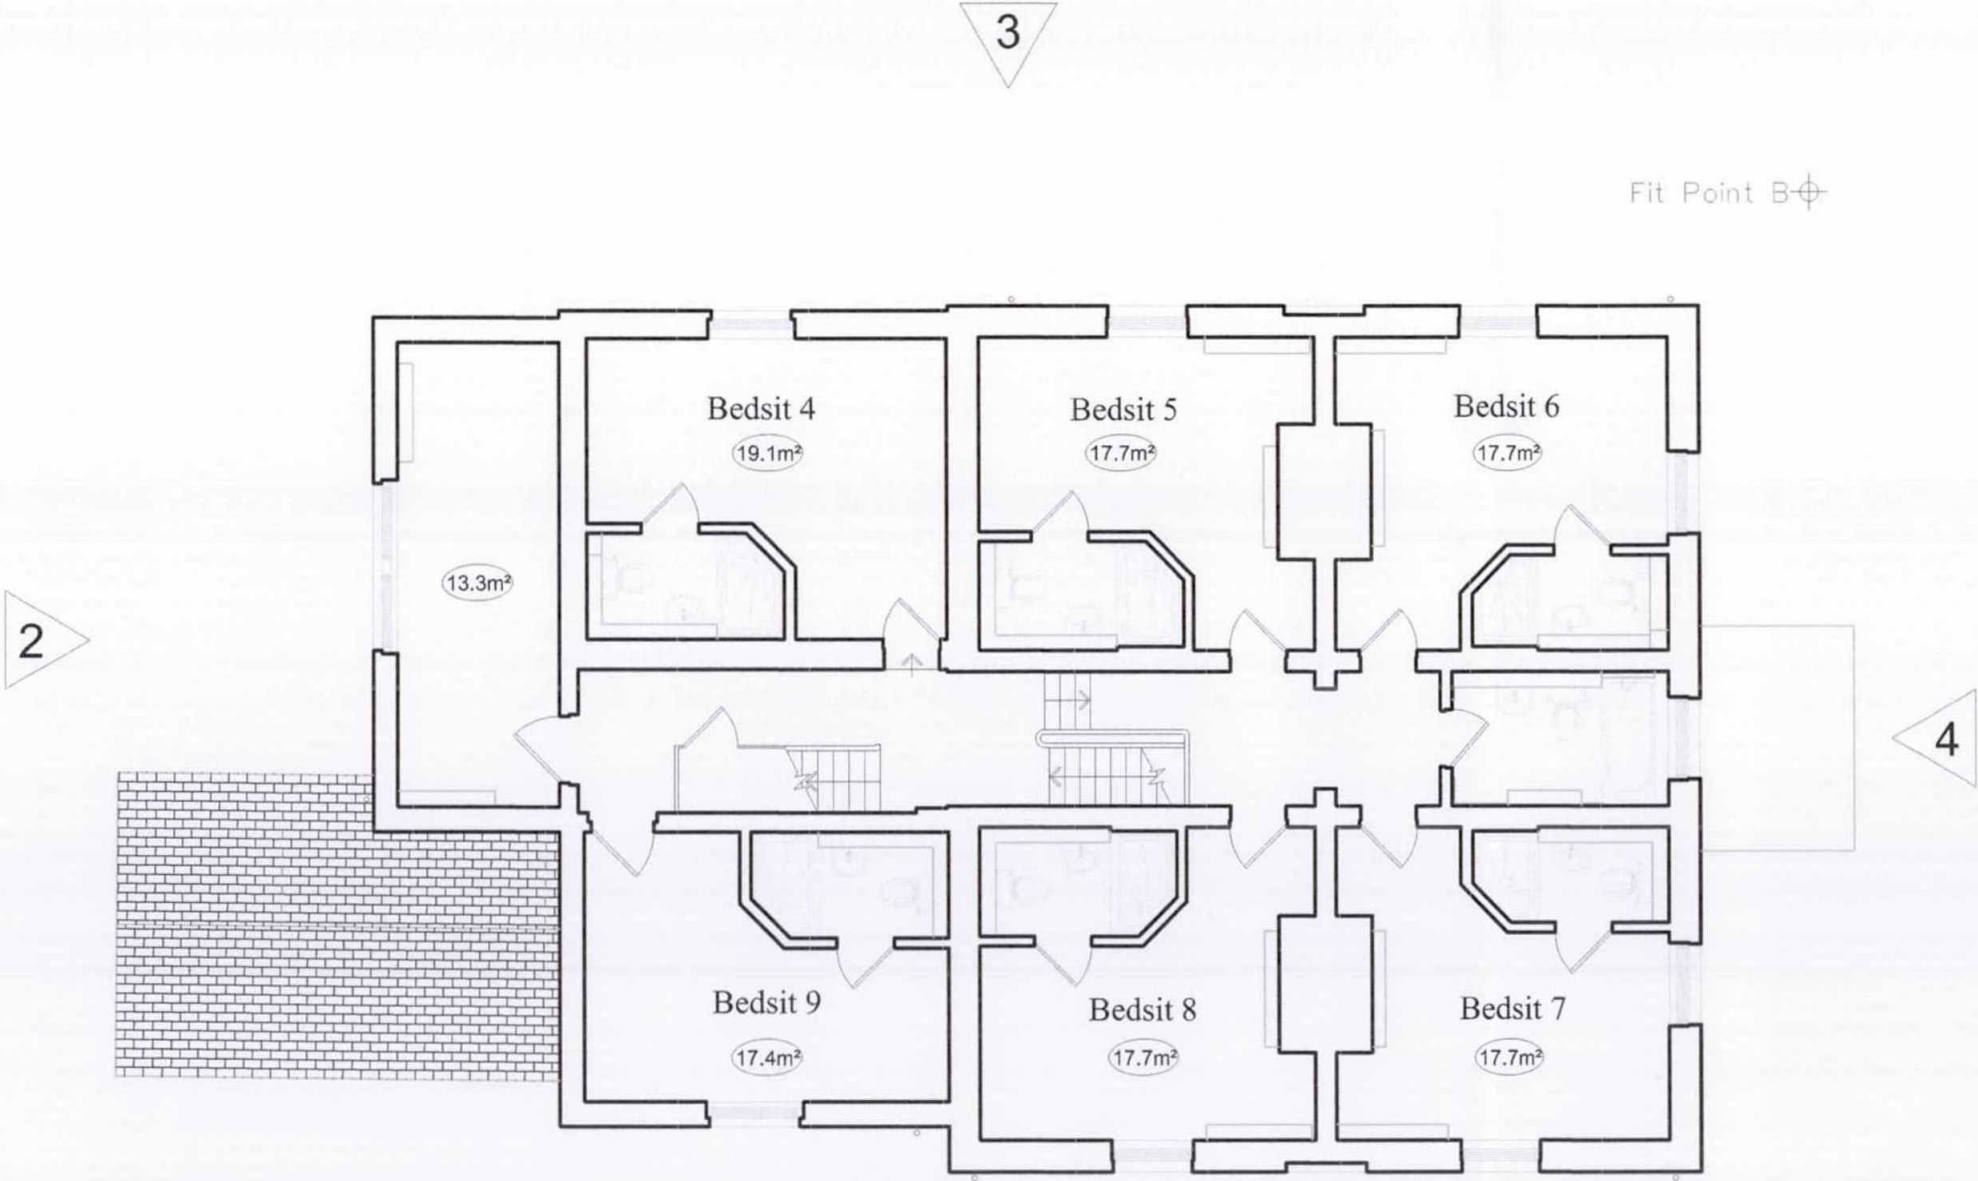

First Floor Plan
GIA 166.9m²

Rev. | Date | Details

Project:
Manor Court HMO
High Street
Harmondsworth

Content:
PROPOSED
Manor Lodge
First Floor Plan
Based on Survey Provided
by MK Surveys

North:
Drawn By: TH
Date: APR15
Scale: 1:100@A3
Rev: -

Notes:
Figured dimensions to be used in preference to scaled.
The Contractor is to check all site dimensions and setting-out and obtain the Architect's instructions in respect of any discrepancy revealed before work is put in hand.
Description or illustration of proprietary systems or products is not to be taken as licence in respect of patents or copyright involved or royalties due.
All rights in drawing and design are reserved to the Architect.
Copyright; not to be reproduced without the Architect's permission.
Subject to survey

The Old School House Bridge Road Hunton Bridge
Kings Langley Hertfordshire WD4 8RQ
T 0 1 9 2 3 2 6 7 4 8 8
wakelin-admin@wakelin.co.uk
www.wakelin.co.uk
© Wakelin Associates 2016



Wakelin Associates
Architects

MC/16/HMO/L04