




Basement Floor Plan

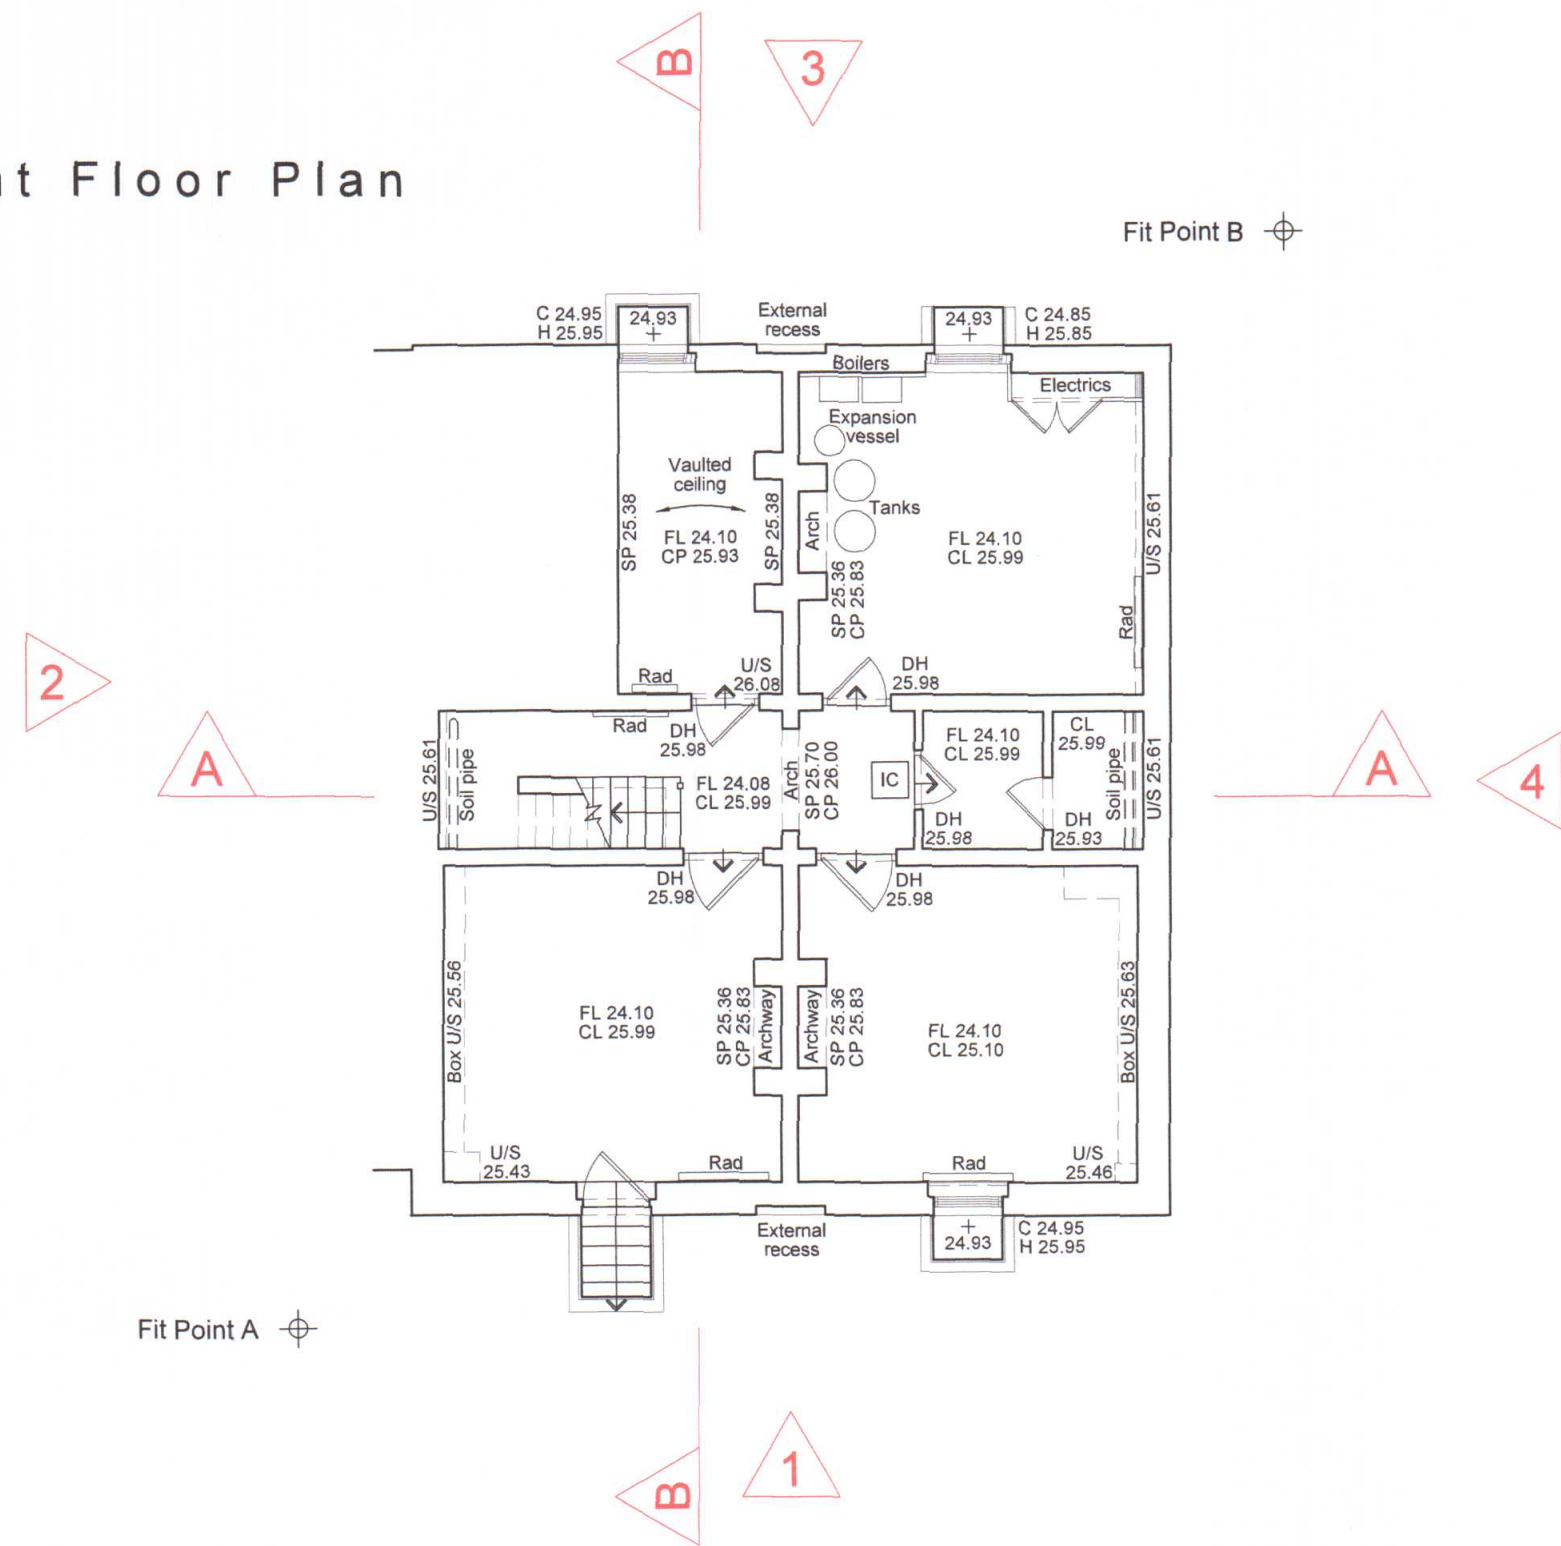


Ground Floor Plan

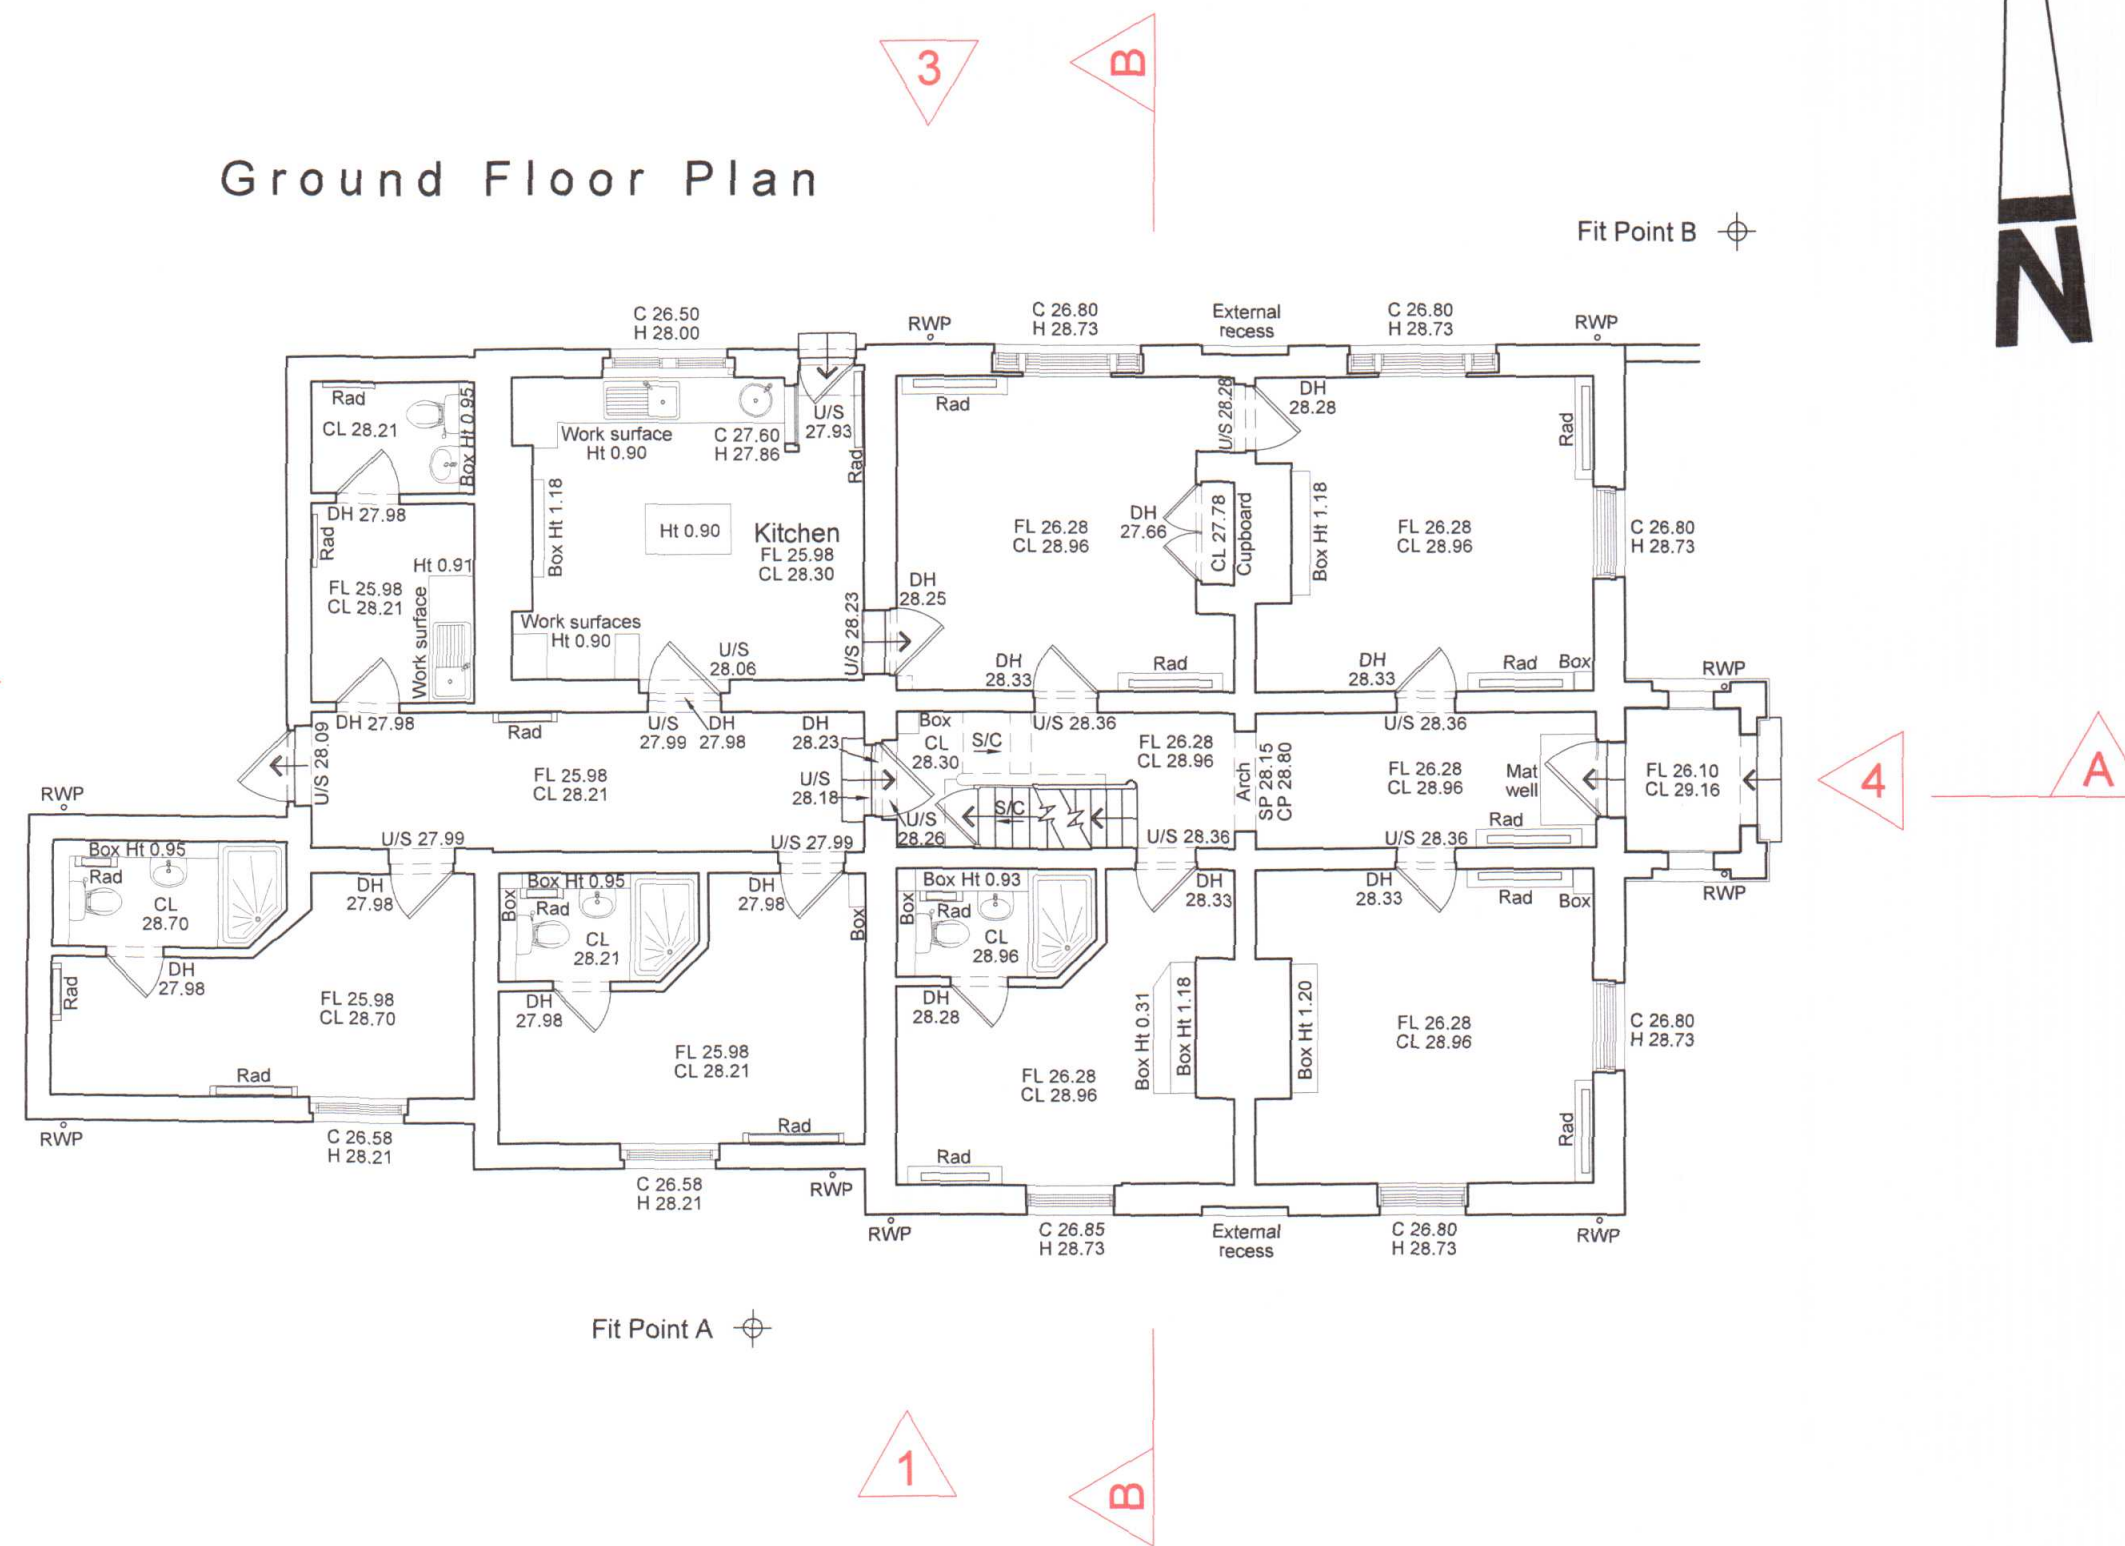

First Floor Plan

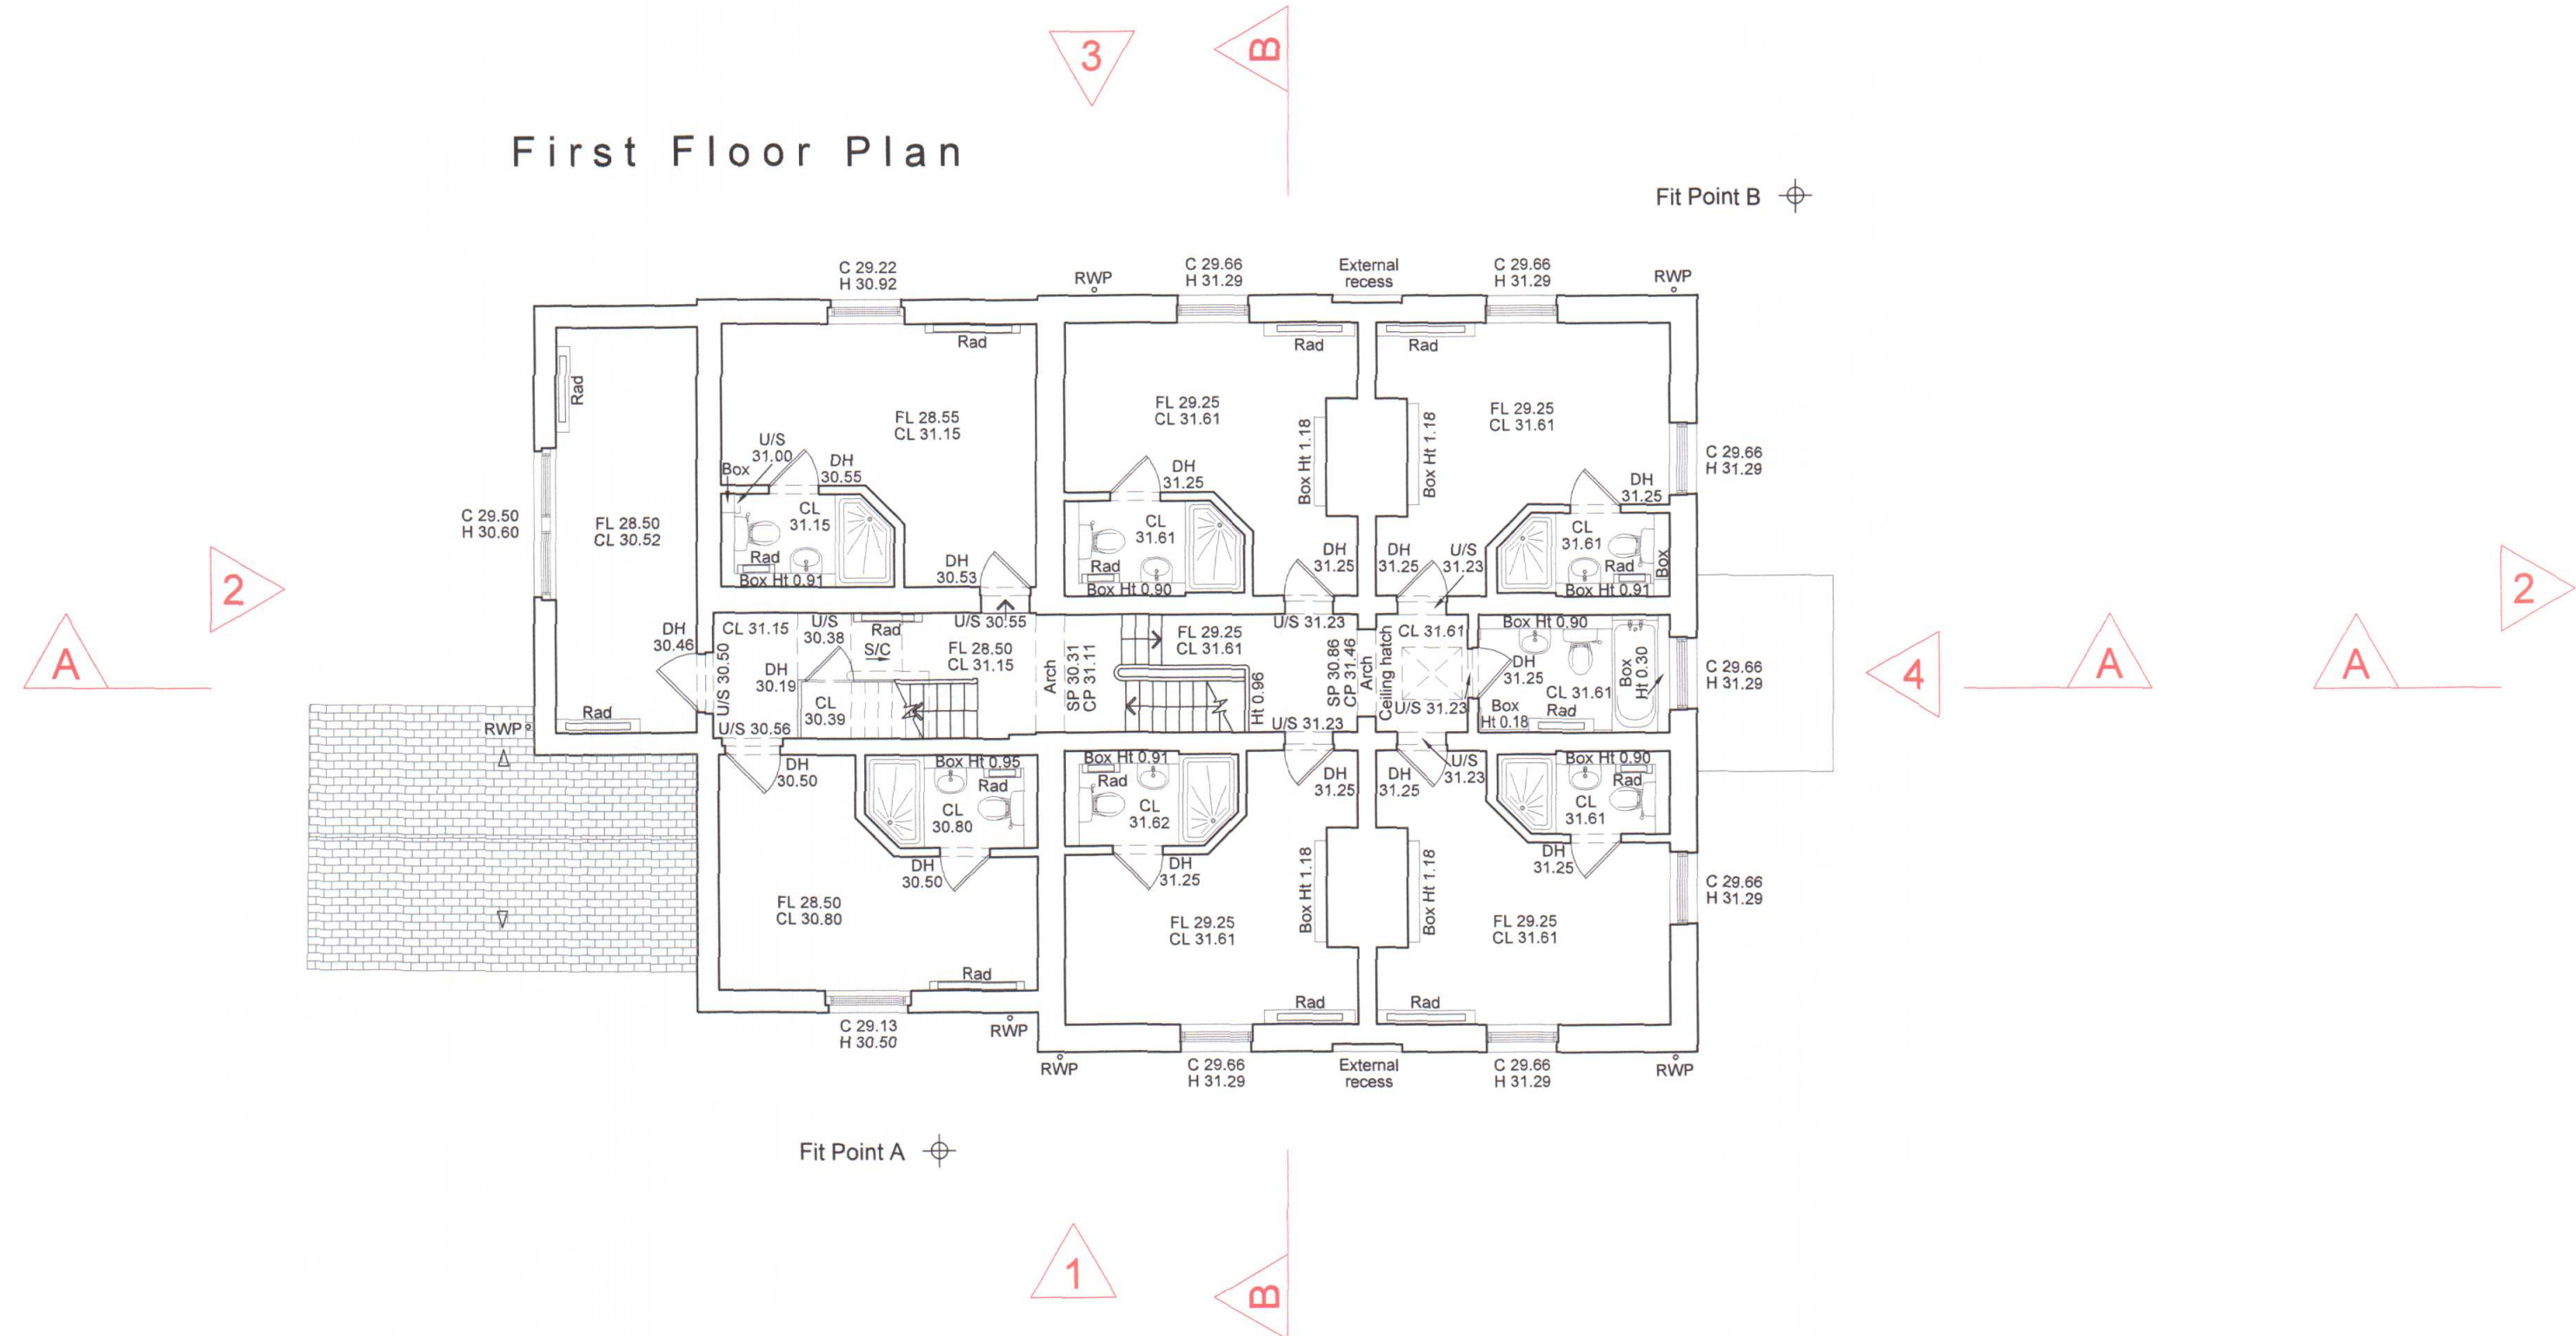

Second Floor Plan

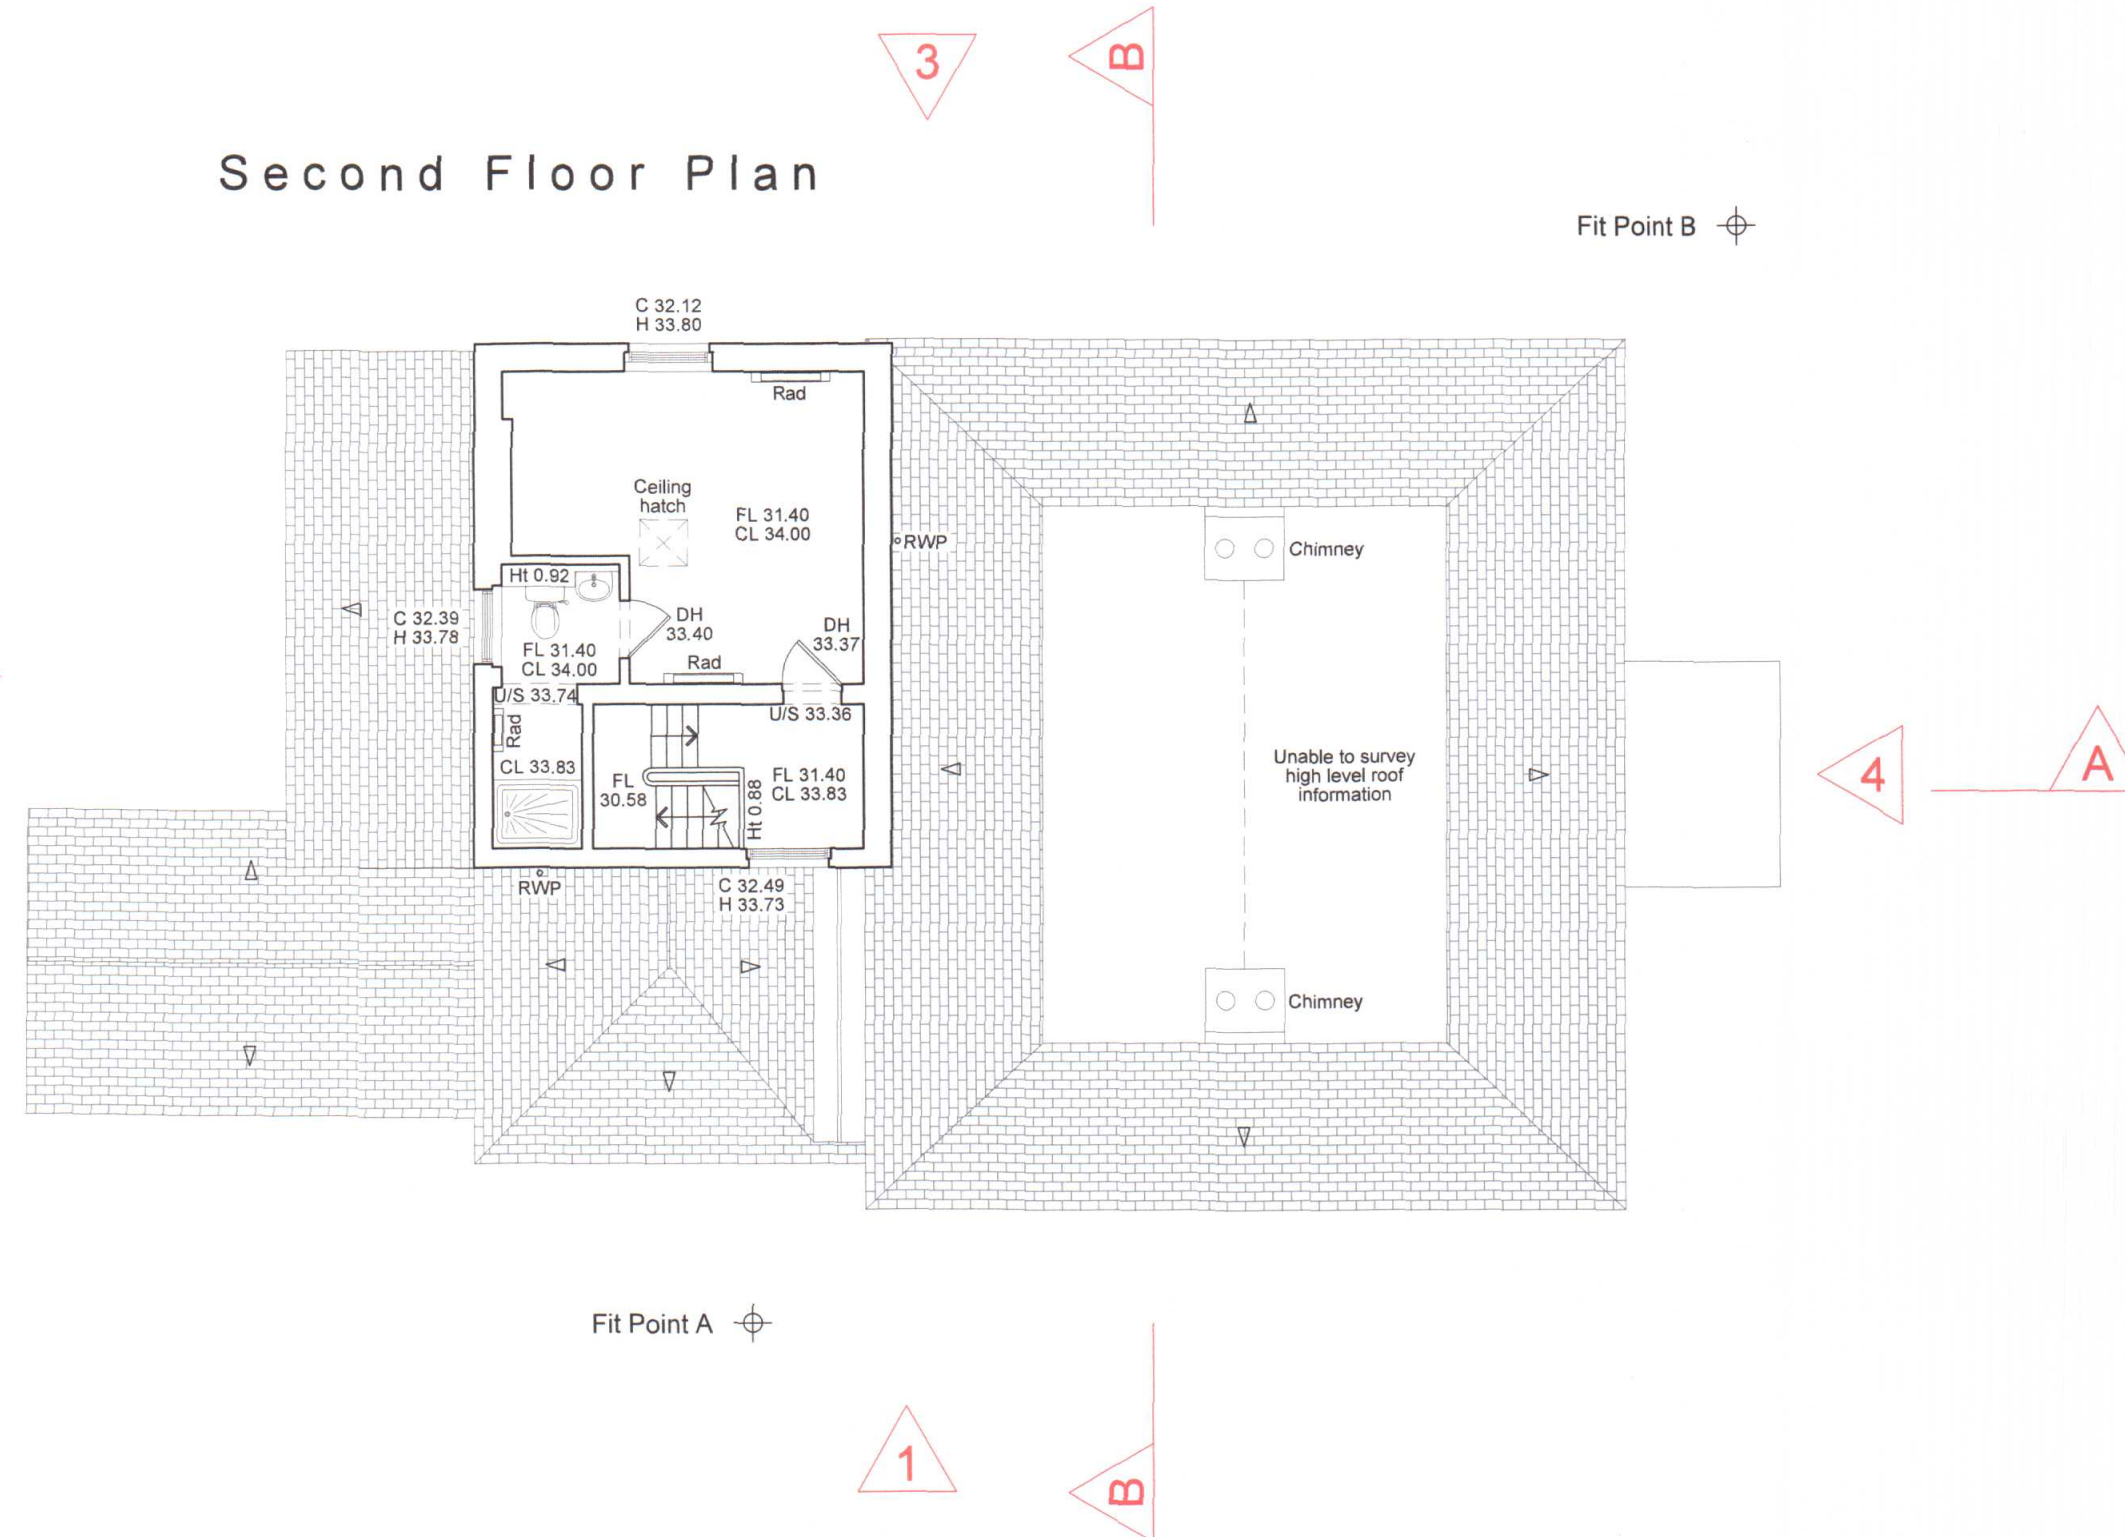

- Notes :
1. LEVELS BASED ON OS DATUM.
 2. FLOOR LEVELS RECORDED AT ENTRANCES AND EXITS AND APPLIED THROUGHOUT.
 3. WINDOW CILL AND HEAD LEVELS MEASURED INTERNALLY.
 4. SANITARY FITTINGS INDICATIVE ONLY.


Level abbreviations :

C	CILL LEVEL
CP	CROWN LEVEL
DH	DOOR HEAD LEVEL
FL	FLOOR LEVEL
H	HEAD LEVEL
SP	SPRING LEVEL
U/S	UNDER SIDE
SCL	STRUCTURAL CEILING LEVEL
FCL	FALSE CEILING LEVEL

General abbreviations :

AB	AIR BRICK
ACU	AIR-CON UNIT
GY	GULLY
IC	INSPECTION COVER
MH	MANHOLE
Rad	RADIATOR
RC	RADIATOR COVER
RE	RODDING EYE
RS	ROLLER SHUTTER
RWP	RAIN WATER PIPE
S/C	SLOPING CEILING
SVP	SOIL VENT PIPE
→	STEP UP
U/S	UNDER SIDE
VP	VENT PIPE
▽	FALL IN ROOF

Location Plan :

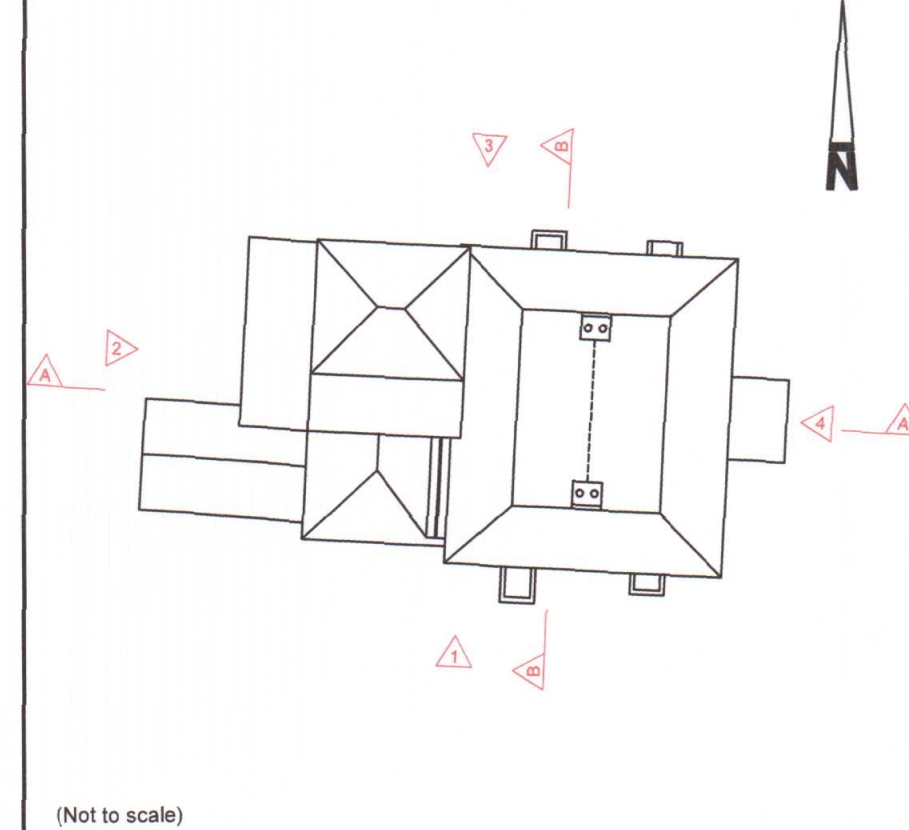

(Not to scale)

Revision	Description	Surv. by	Appr. by	Date
0m	1	2	3	4

mksurveys

Tel 01908 565561
Tel 01865 594979
Tel 0116 2266127
Tel 01384 404203
Tel 01403 243162

Milton Keynes
Oxford
East Midlands
West Midlands
Horsham

enquiries@mksurveys.co.uk
oxford@mksurveys.co.uk
eastmidlands@mksurveys.co.uk
westmidlands@mksurveys.co.uk
horsham@mksurveys.co.uk

www.mksurveys.com www.surveys4bim.co.uk

Heathrow 1 Ltd.

Manor Lodge
Manor Court
Harmondsworth

Floor Plans

Scale	Sheet Size	Sheet Number:	Date:
1:100	A1	2	March 2015
Project Number:	Rev:	Surveyed By:	Approved By:
20738	-	AJP	TP

