 Third Angle Projection


PROPOSAL
-DO NOT BUILD TO THIS PLAN-




Roof Plan



North Elevation

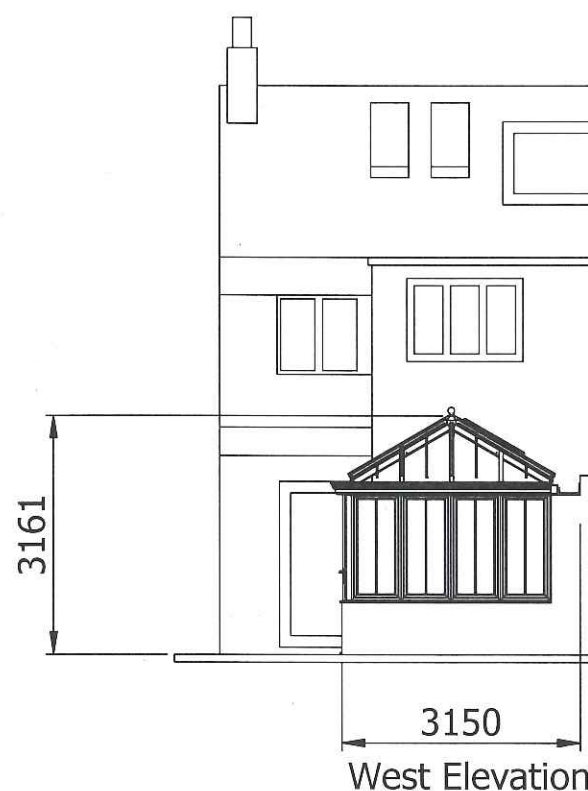

West Elevation

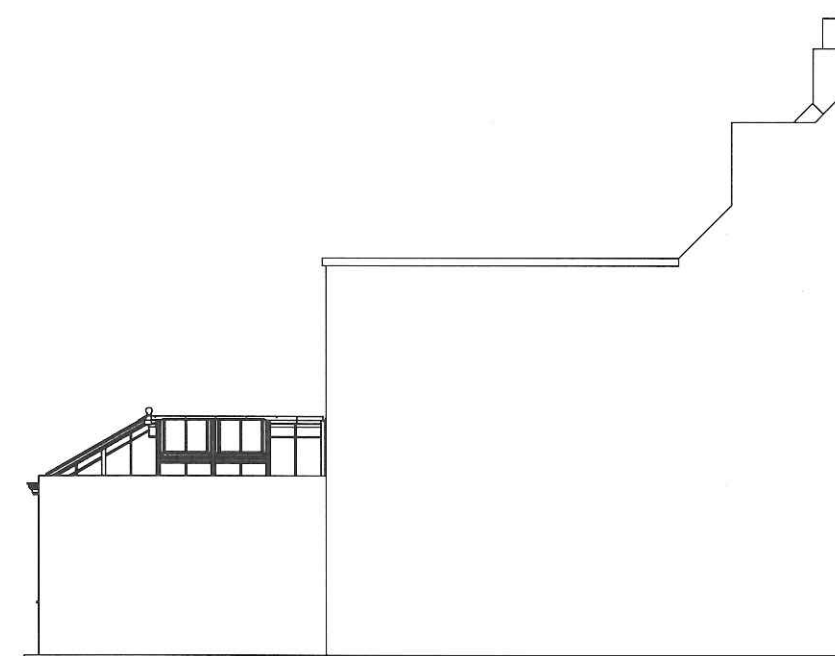

South Elevation

0 1 2 3 4 Metres

This drawing is copyright and the property of Alitex Limited. It must not be copied (in whole or in part), used for manufacture or otherwise disclosed without prior written consent of the company. Any copies of this drawing made by any method must also include a copy of this legend. © Alitex Limited 2006.

A	Double door added + pier	10/06/2016	TS
REV.	DESCRIPTION	DATE	APPROVED
REVISIONS			

 ALITEX GREENHOUSES AND CONSERVATORIES	TITLE Conservatory Planning Drawing - Proposed for Ms Consens 70 Dene Road, HA6 2DF		
DRAWN T.S.	DATE 25.5.16	SCALE 1:100	DWG NO. VPF5171 / C-01
CHECKED	CHECKED	CUSTOMER / ORDER No. 22104 / Consens	
		A3	