




SITE LOCATION PLAN
AREA 2 HA
SCALE 1:1250 on A4
CENTRE COORDINATES: 509448, 183155



Supplied by Streetwise Maps Ltd
www.streetwise.net
Licence No: AC0000847942
10/07/2026 18:05

LOCATION PLAN
SCALE - 1: 1250.

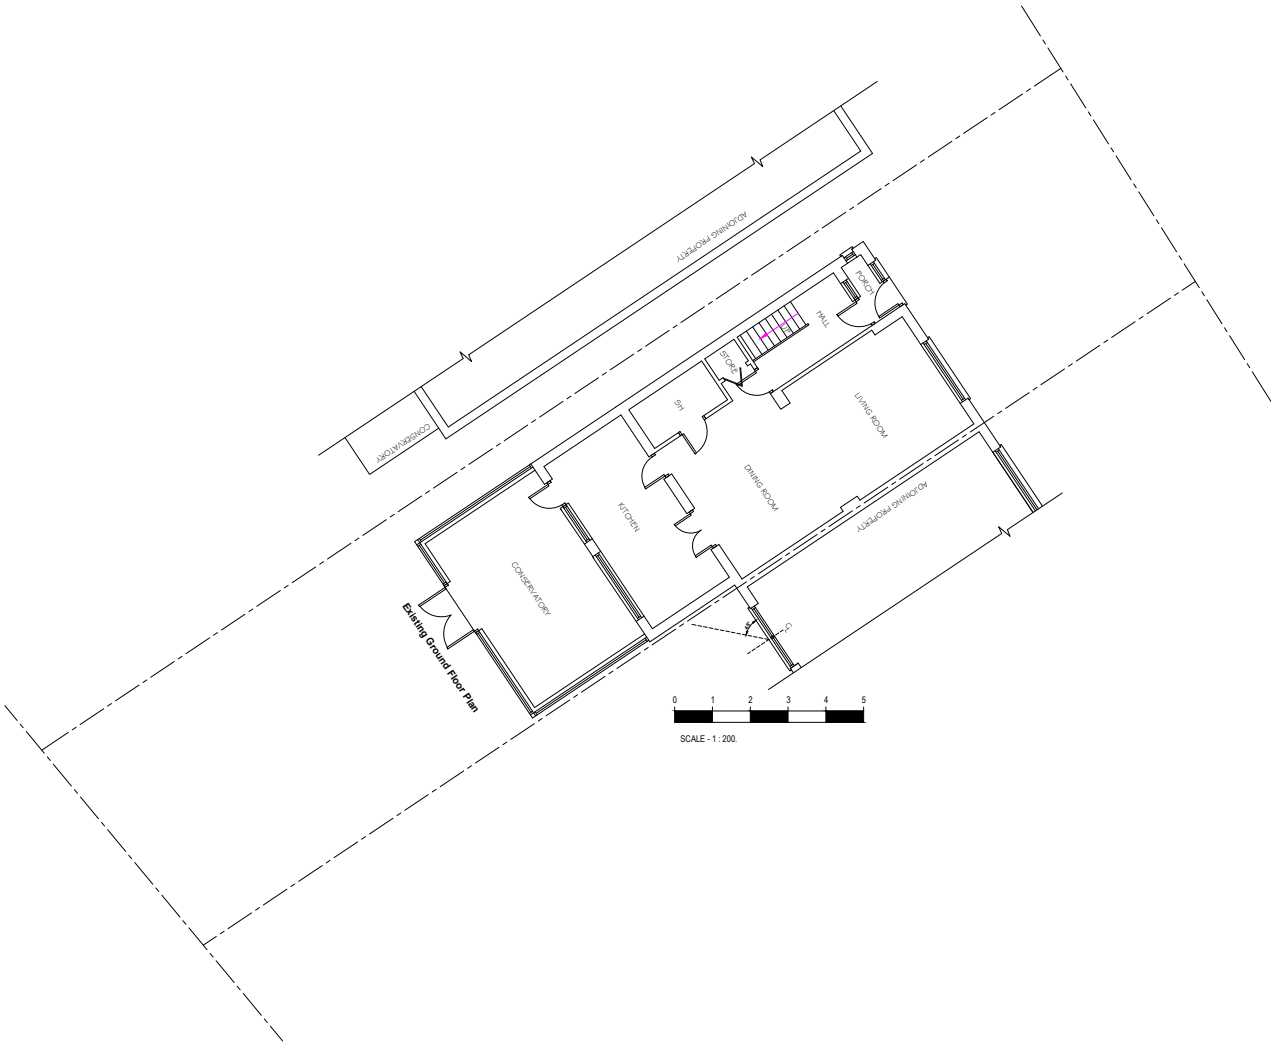

SITE PLAN
SCALE - 1: 200.

Project 411 Lansbury Drive Hayes UB4 8SA		
Drawing Title Location Plan & Site Plans		
Drawing Title 411 /P/101		Rev.
Rev.	Scale: 1: 1250 1:200@A3	Date: Aug 2026