



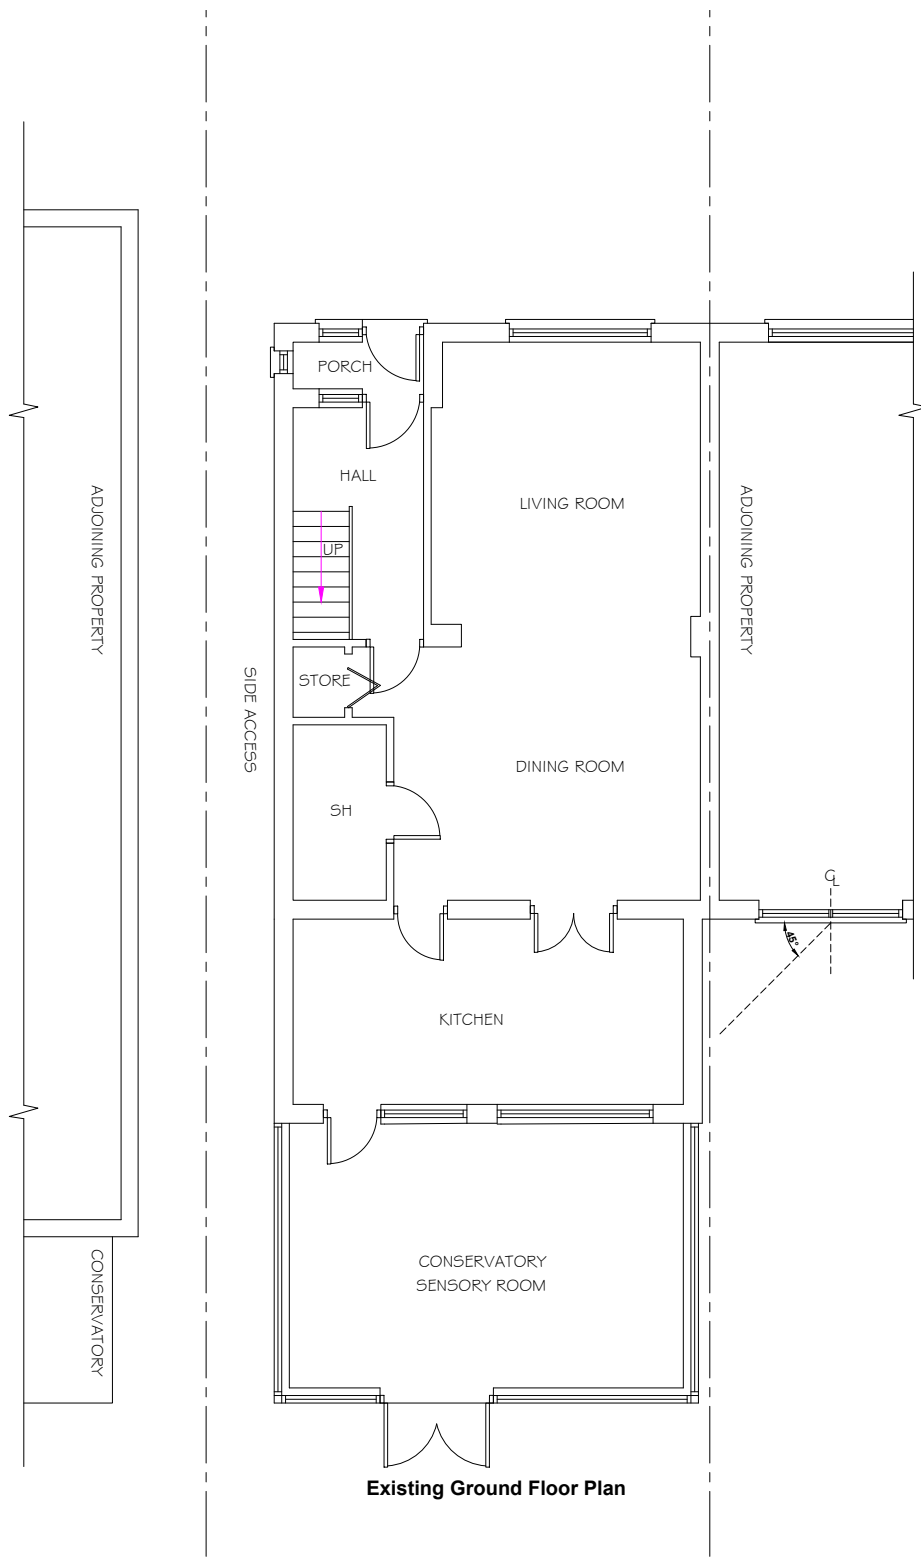

Existing Ground Floor Plan




Existing Rear Elevation

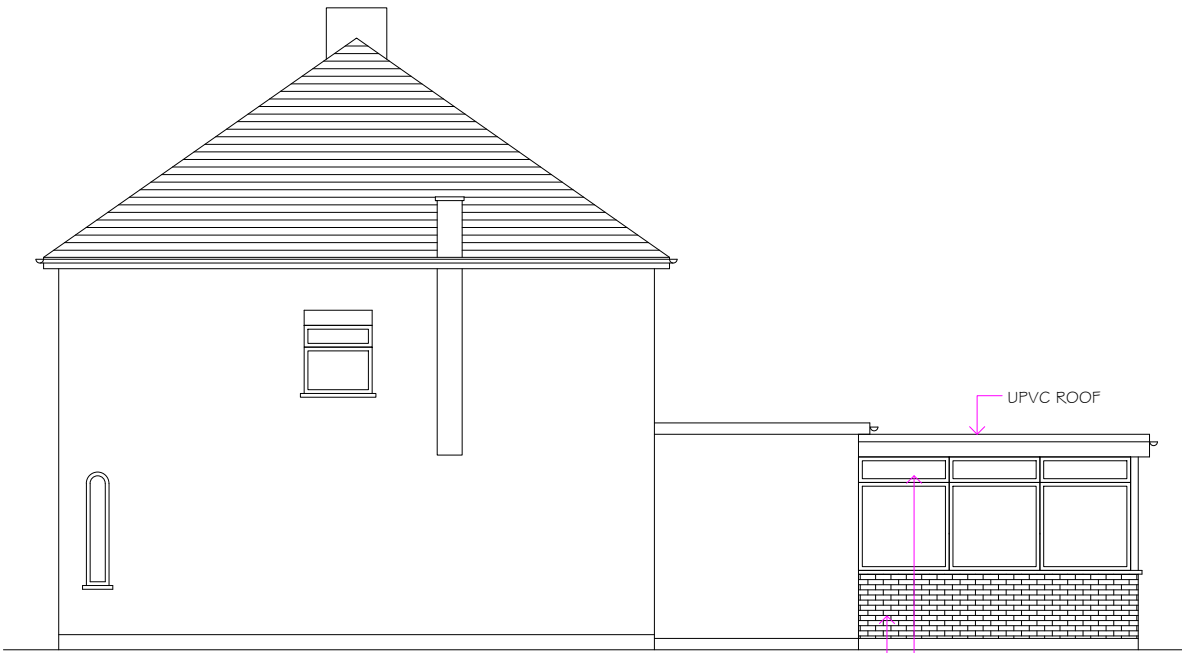

Existing Side Elevation



SCALE - 1 : 100.

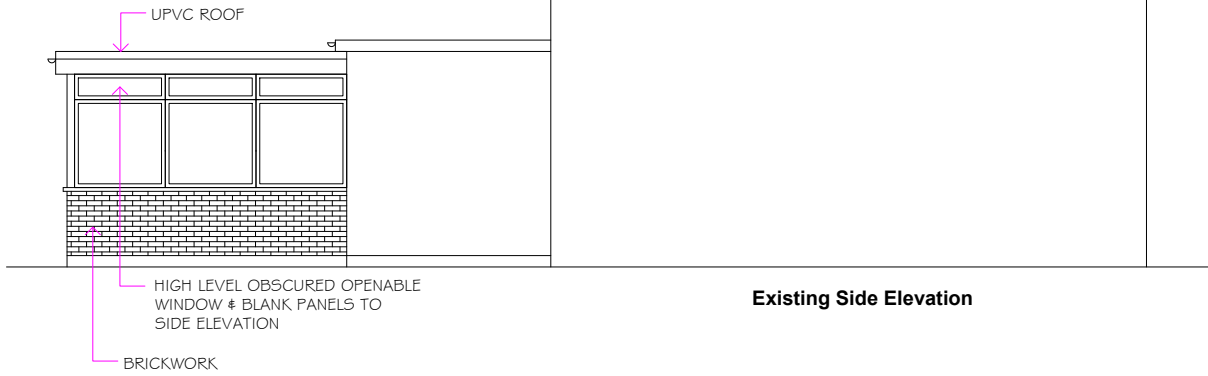

Existing Side Elevation

Project	411 Lansbury Drive Hayes UB4 8SA	
Drawing Title	Existing Floor Plan & Elevations	
Drawing Title	411 /P/102	Rev.
Rev.	Scale: 1:100@A3	Date: Aug 2026