

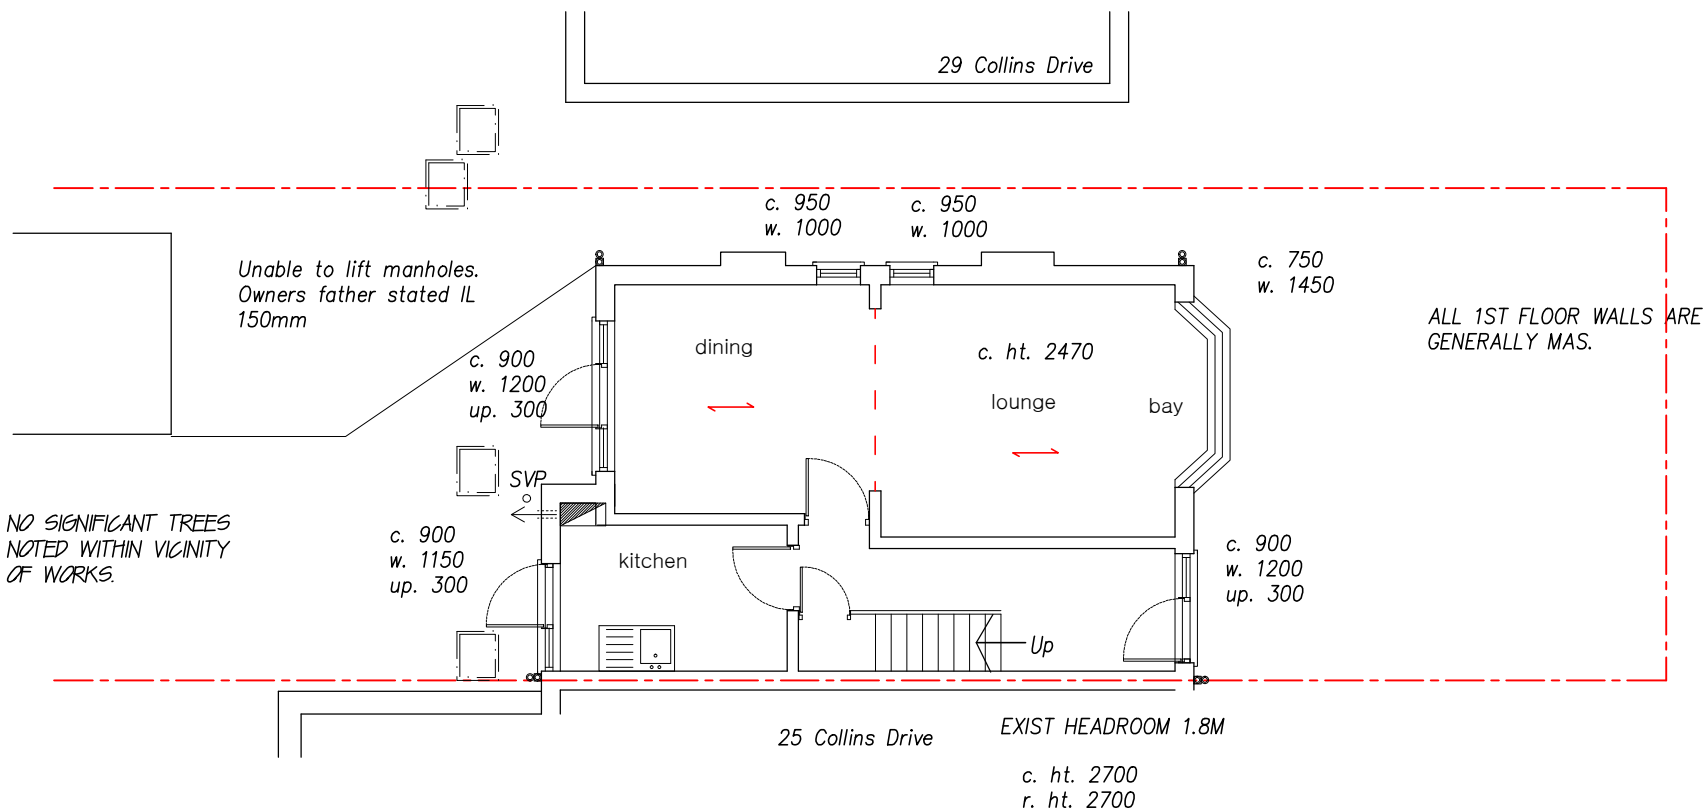


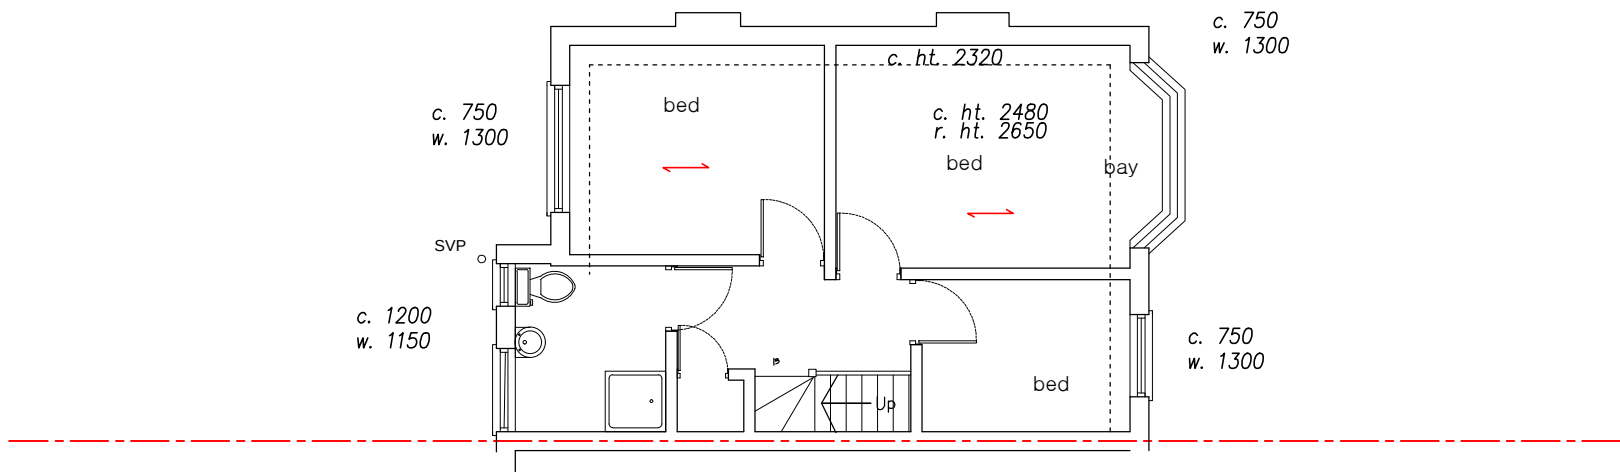

☐ PRE-PLANNING ☒ PLANNING ☐ PRE-B.REGS ☐ B.REGS & STRUCTURES

- NOTES:**
- THIS DRAWING IS COPYRIGHT. ALL RIGHTS RESERVED.
 - ALL MEASUREMENTS ARE IN MM, UNLESS SPECIFICALLY STATED.
 - DO NOT SCALE FROM THIS DRAWING.
 - UNLESS FOR PLANNING PURPOSES.
 - PROPERTY BOUNDARIES ARE ASSUMED FROM ON-SITE MEASUREMENTS AND OS MAP BOUNDARY POSITIONS AND ARE INDICATIVE ONLY.
 - THIS DRAWING IS FOR INFORMATION ONLY AND IS NOT TO BE USED FOR CONSTRUCTION PURPOSES. CAD GEMINI & KANTEC DO NOT ACCEPT ANY RESPONSIBILITY FOR ANY WORK CARRIED OUT IN RELATION TO THIS DRAWING.
 - DO NOT TAKE MEASUREMENTS FROM THIS DRAWING.
 - DO NOT USE THIS DRAWING TO CALCULATE MATERIAL QUANTITIES OR ORDERS.
 - DO NOT USE THIS DRAWING TO CALCULATE DETAILED OR FIXED CONSTRUCTION COSTS.
 - ALL MEASUREMENTS ARE ACCURATE ON TIME OF ISSUE. IT IS THE CONTRACTOR'S RESPONSIBILITY TO CHECK ALL MEASUREMENTS ON SITE PRIOR TO THE ORDERING AND FABRICATION OF ANY MATERIALS.
 - THE DRAWING SHOULD BE READ IN CONJUNCTION WITH STRUCTURAL ENGINEER'S DRAWINGS.
 - THE DRAWING SHOULD BE READ IN CONJUNCTION WITH SERVICE ENGINEERS DRAWINGS.
 - ANY DISCREPANCY FOUND BETWEEN THIS DRAWING AND ANY OTHER DOCUMENTS MUST BE REPORTED IMMEDIATELY BY THE CONTRACTOR.

REVISIONS
A 10/09/2020
Initial amendments

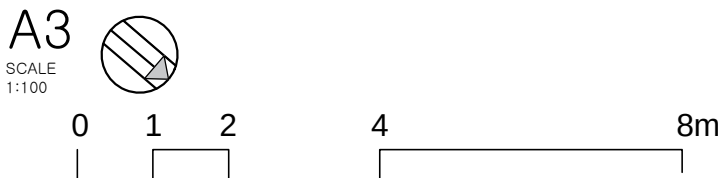

- ☒ FULL PLANNING
☐ PRIOR APPROVAL
☐ PERMITTED DEVELOPMENT

27 COLLINS DR., HA4 9EL
Single storey rear extension
Client: Tony Bamrah

Existing floor plans
Issue Date: 10/09/2020
Drawing Number: 01

Kantecdesign
www.kantec.co.uk