


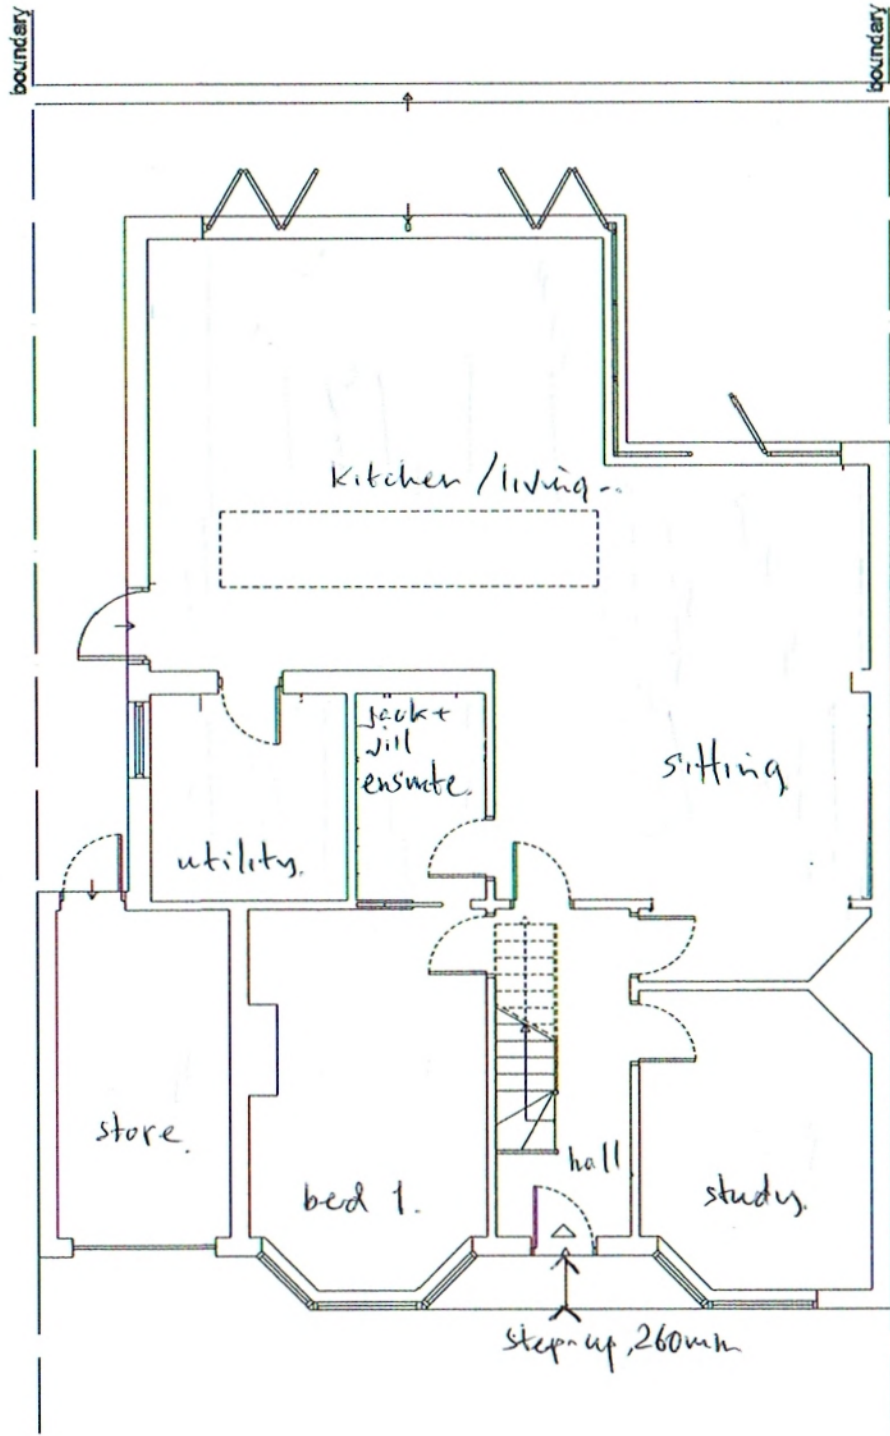


MICHAEL OAKES ARCHITECTS LTD.

Michael Oakes (Director) B.A. Hons Arch, Dipl. Arch, Registered Architect

REGISTERED ARCHITECTS, DESIGNERS + ILLUSTRATORS


Telephone: 01895 235089 - E-mail: michaeloakesarchitect@googlemail.com

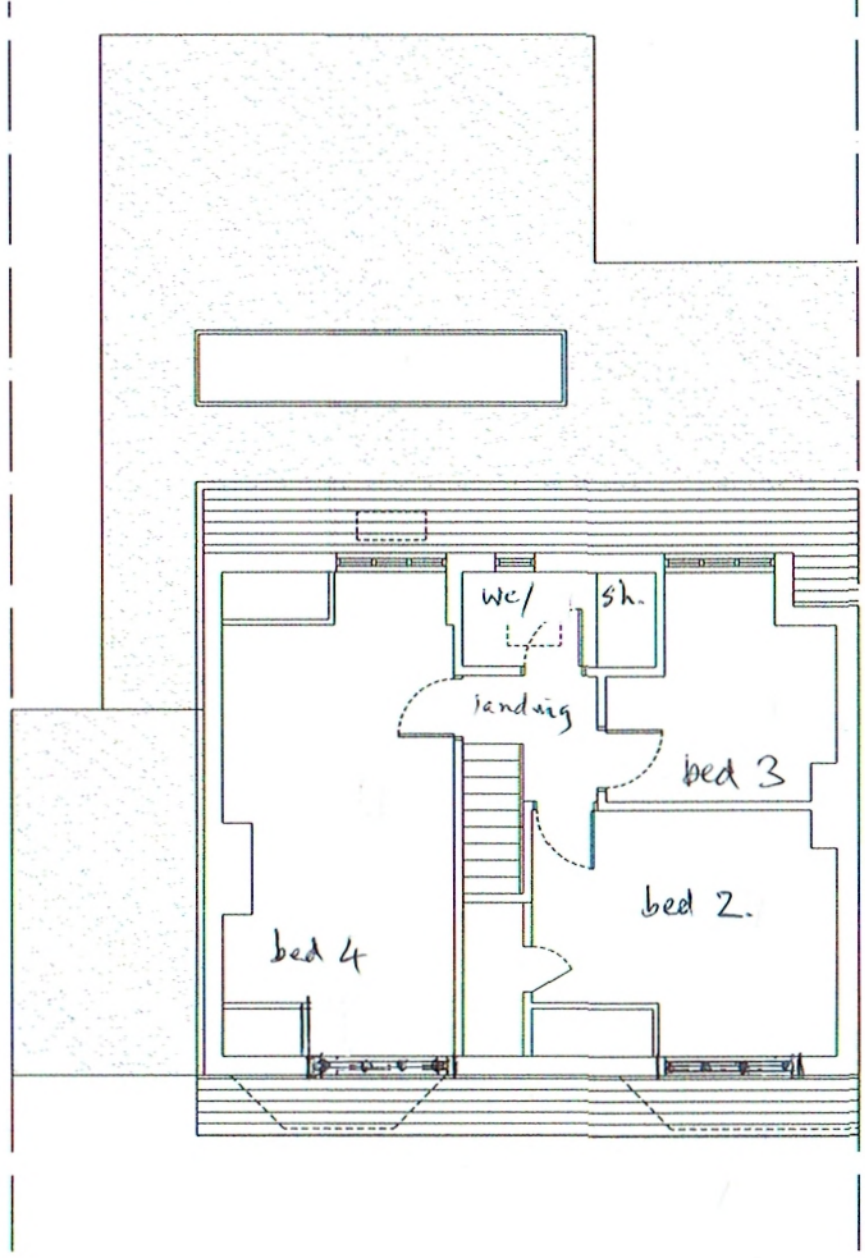

Ground Floor Plan

First Floor/ Loft Plan

Address	Client	Date
23 Hoylake Crescent, Uxbridge, UB10 8JD	Ms Morris	October 2026

 

Drawing Title	Project no./ Stage/	Drawing no./ Revision
As Existing Floor Plans	0483- PLA-	10_A
	Revision notes:	Drawn by: RA
	A - First Issue	


boundary

MICHAEL OAKES ARCHITECTS LTD.

Michael Oakes (Director) B.A. Hons Arch, Dipl. Arch, Registered Architect

REGISTERED ARCHITECTS, DESIGNERS + ILLUSTRATORS

Telephone: 01895 235089 - E-mail: michaeloakesarchitect@googlemail.com

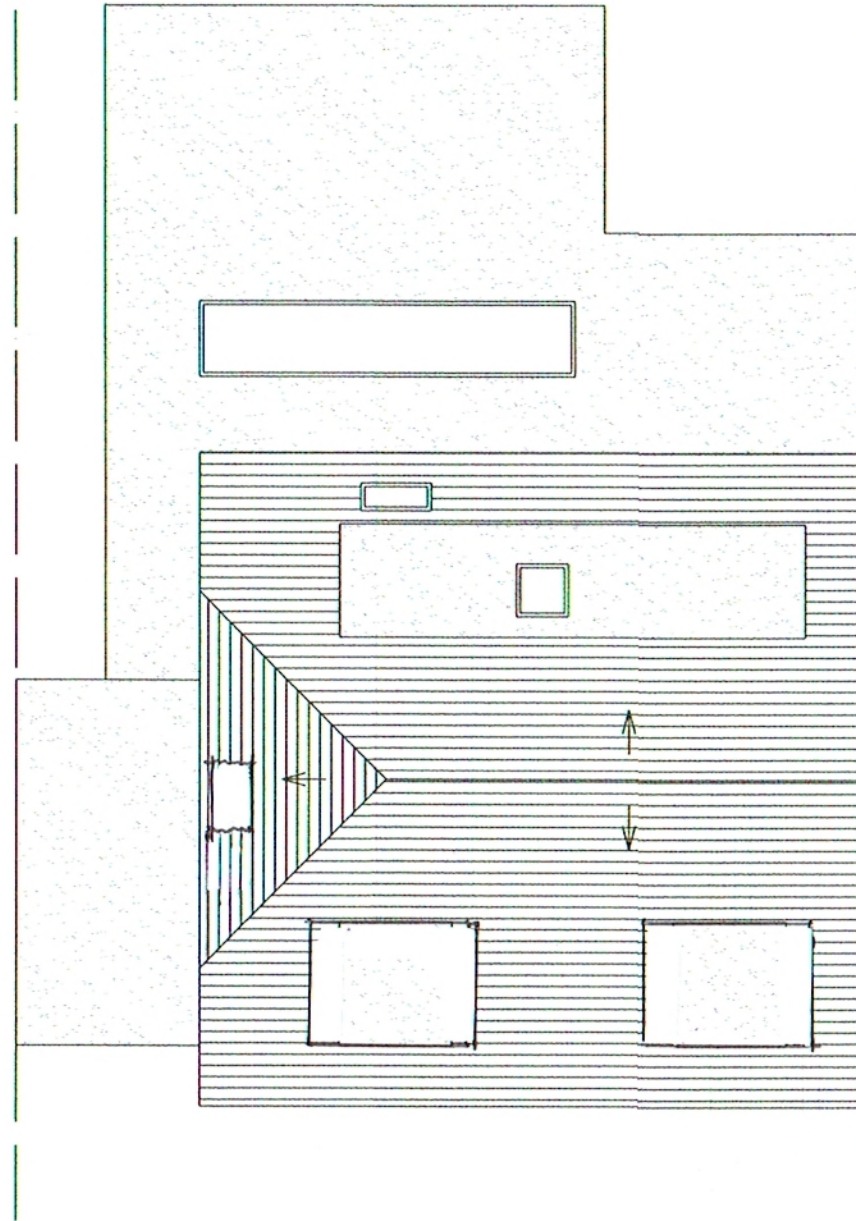

Roof Plan

Address: 23 Hoylake Crescent,
Uxbridge, UB10 8JD

Client: Ms Morris

Date: October
2026



1:100 @ A3

0 1 2 3 4 5 10m

Drawing Title

As Existing
Floor Plans

Project no./ Stage/ Drawing no./ Revision

0483- PLA- 11_A

Revision notes: Drawn by: RA

A - First Issue