





Existing Front Elevation



Existing Rear Elevation

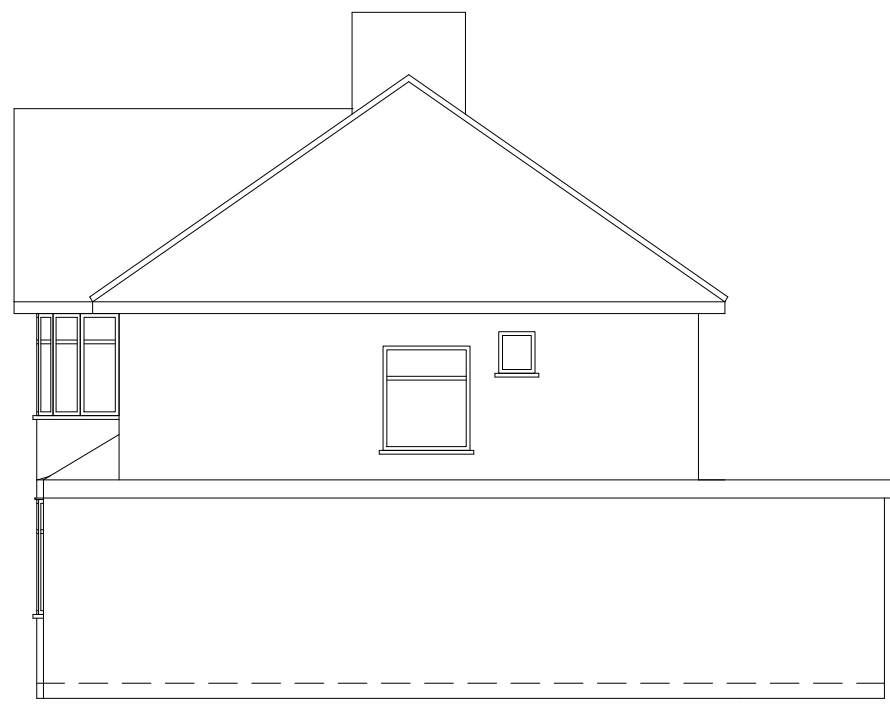

Existing Right Side Elevation

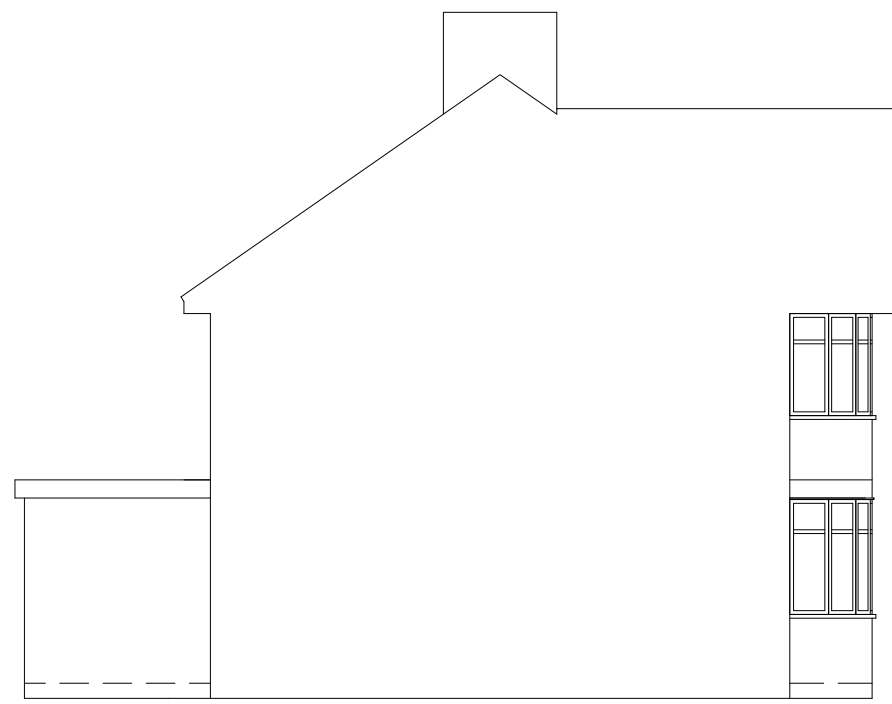


Existing Left Side Elevation




Proposed Front Elevation




Proposed Rear Elevation

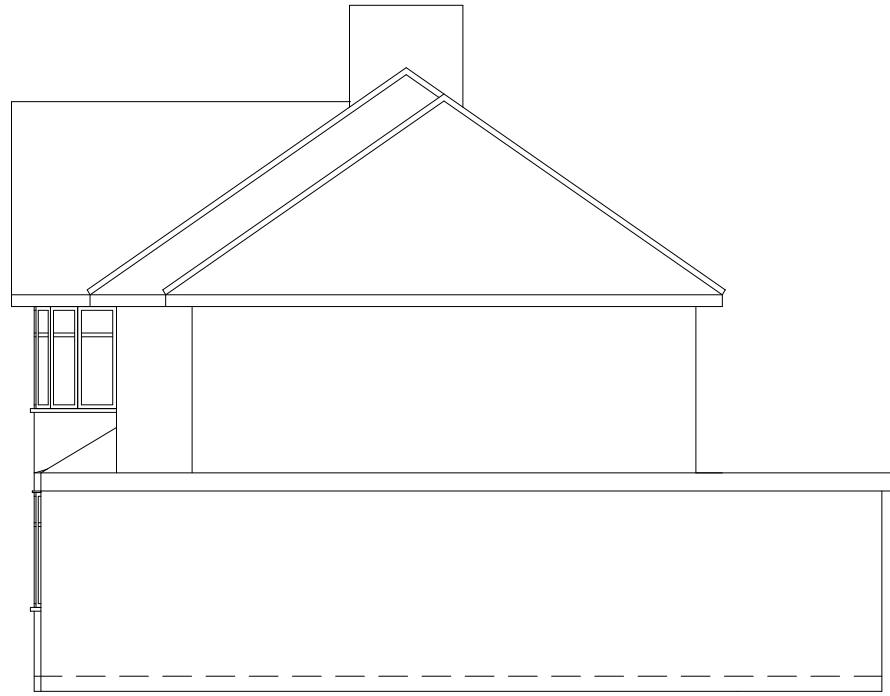


Proposed Right Side Elevation

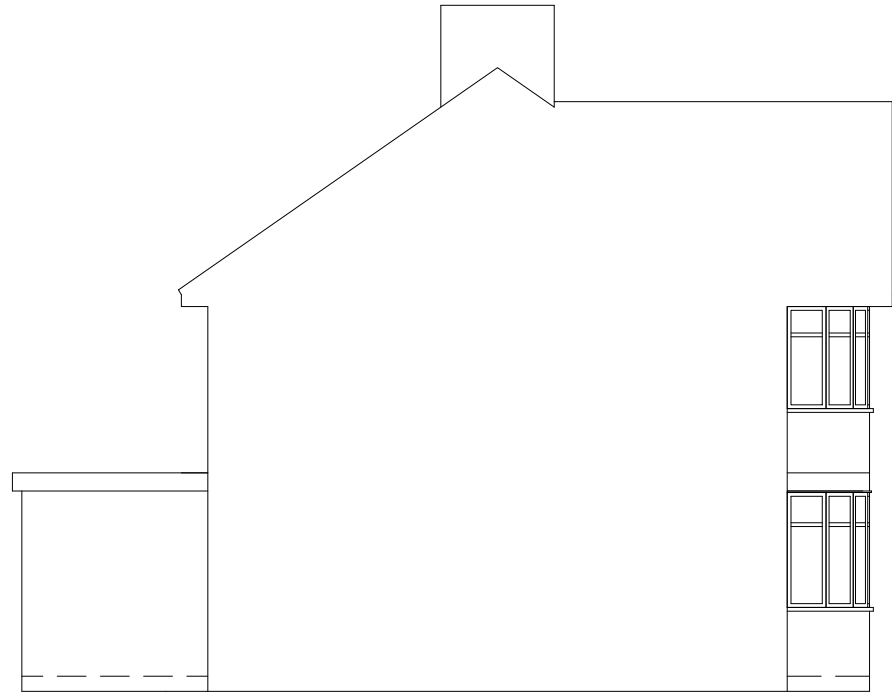


Proposed Left Side Elevation

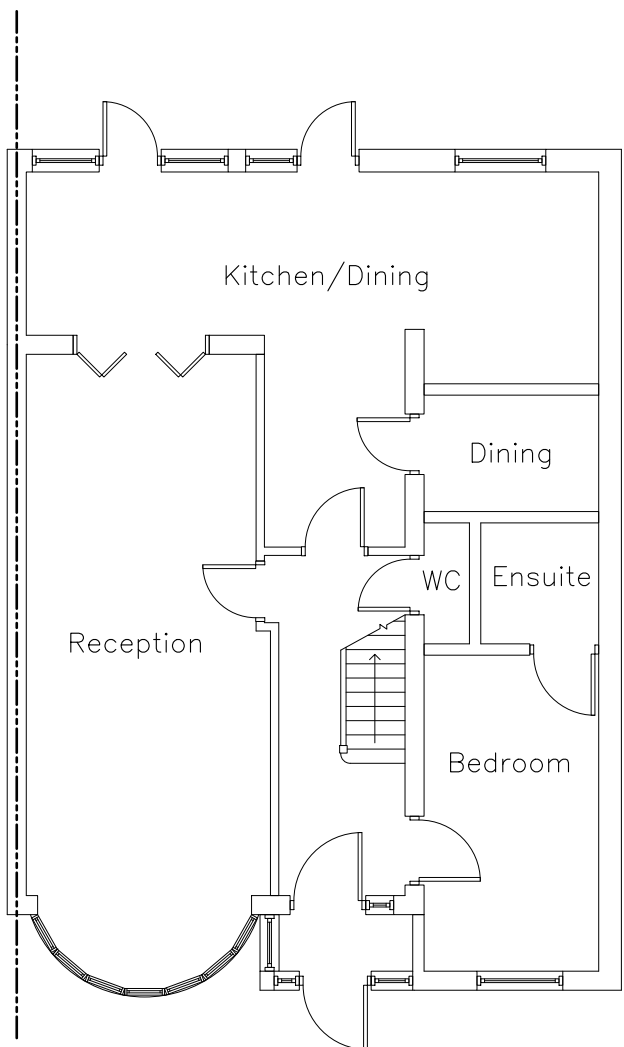


Existing Ground Floor

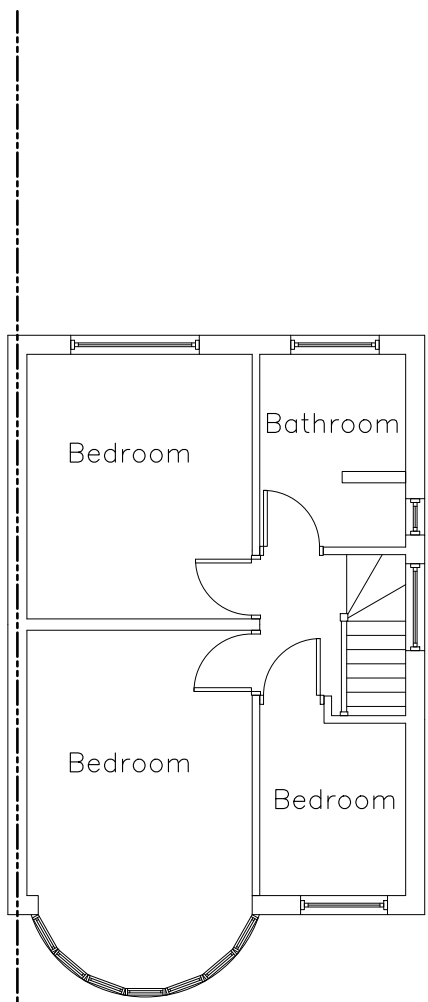


Existing First Floor

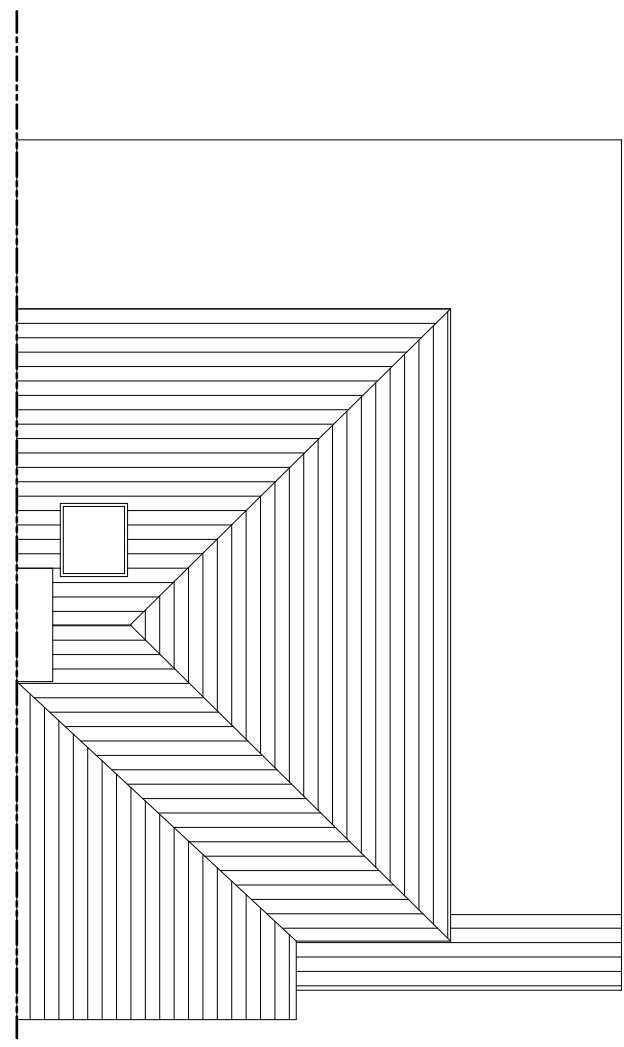

Existing Roof Plan

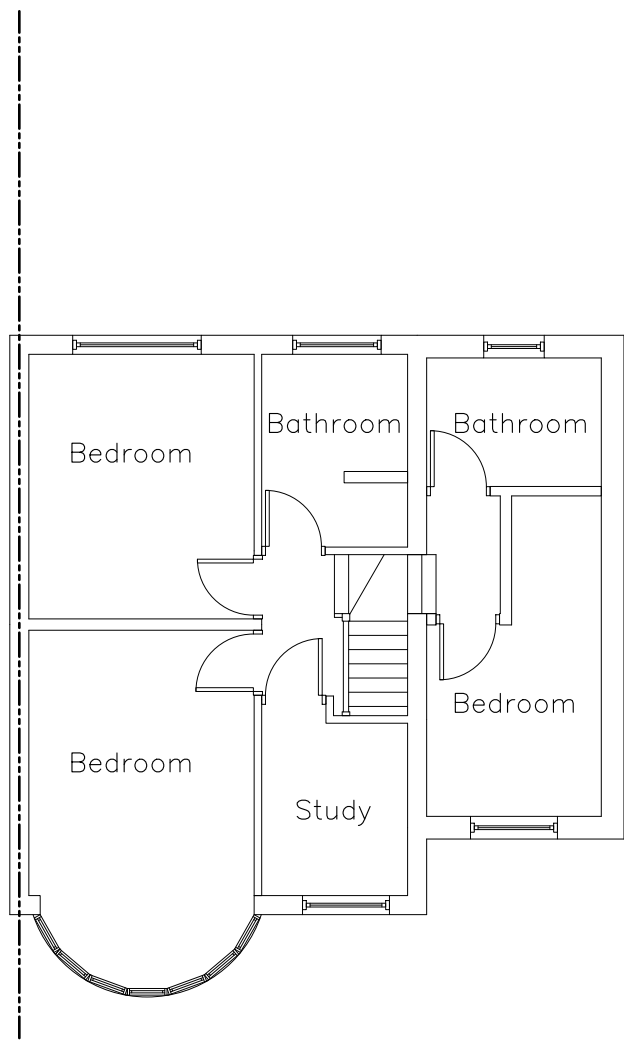

Proposed First Floor

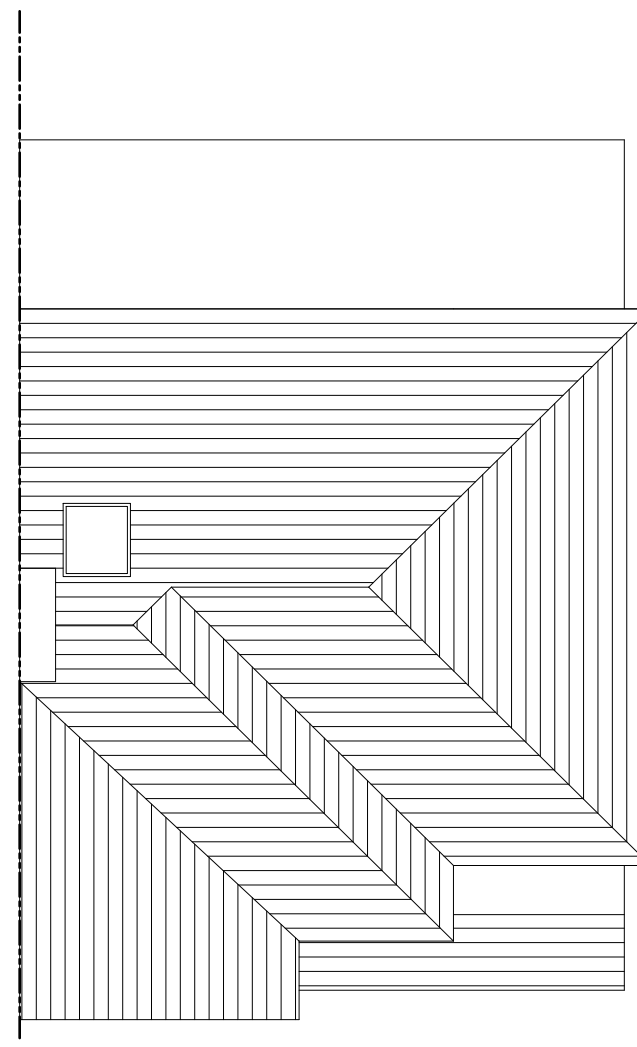

Proposed Roof Plan

Notes All Dimensions to be Checked on Site Prior to Commencement. Written dimensions override scaled dimensions. All new external finishes to match existing.	
Client Mr Dalbir Randhawa 2 Oxford Avenue Hayes Middx UB3 5HU	
Site Address 2 Oxford Avenue Hayes Middx UB3 5HU	
Project Proposed First Floor Side Extension	
Drawing Title Existing and Proposed Floor plans and Elevations	
Scale 1:100 @ A1	Date November 2020
Drawing Number 0204/2/02	

