


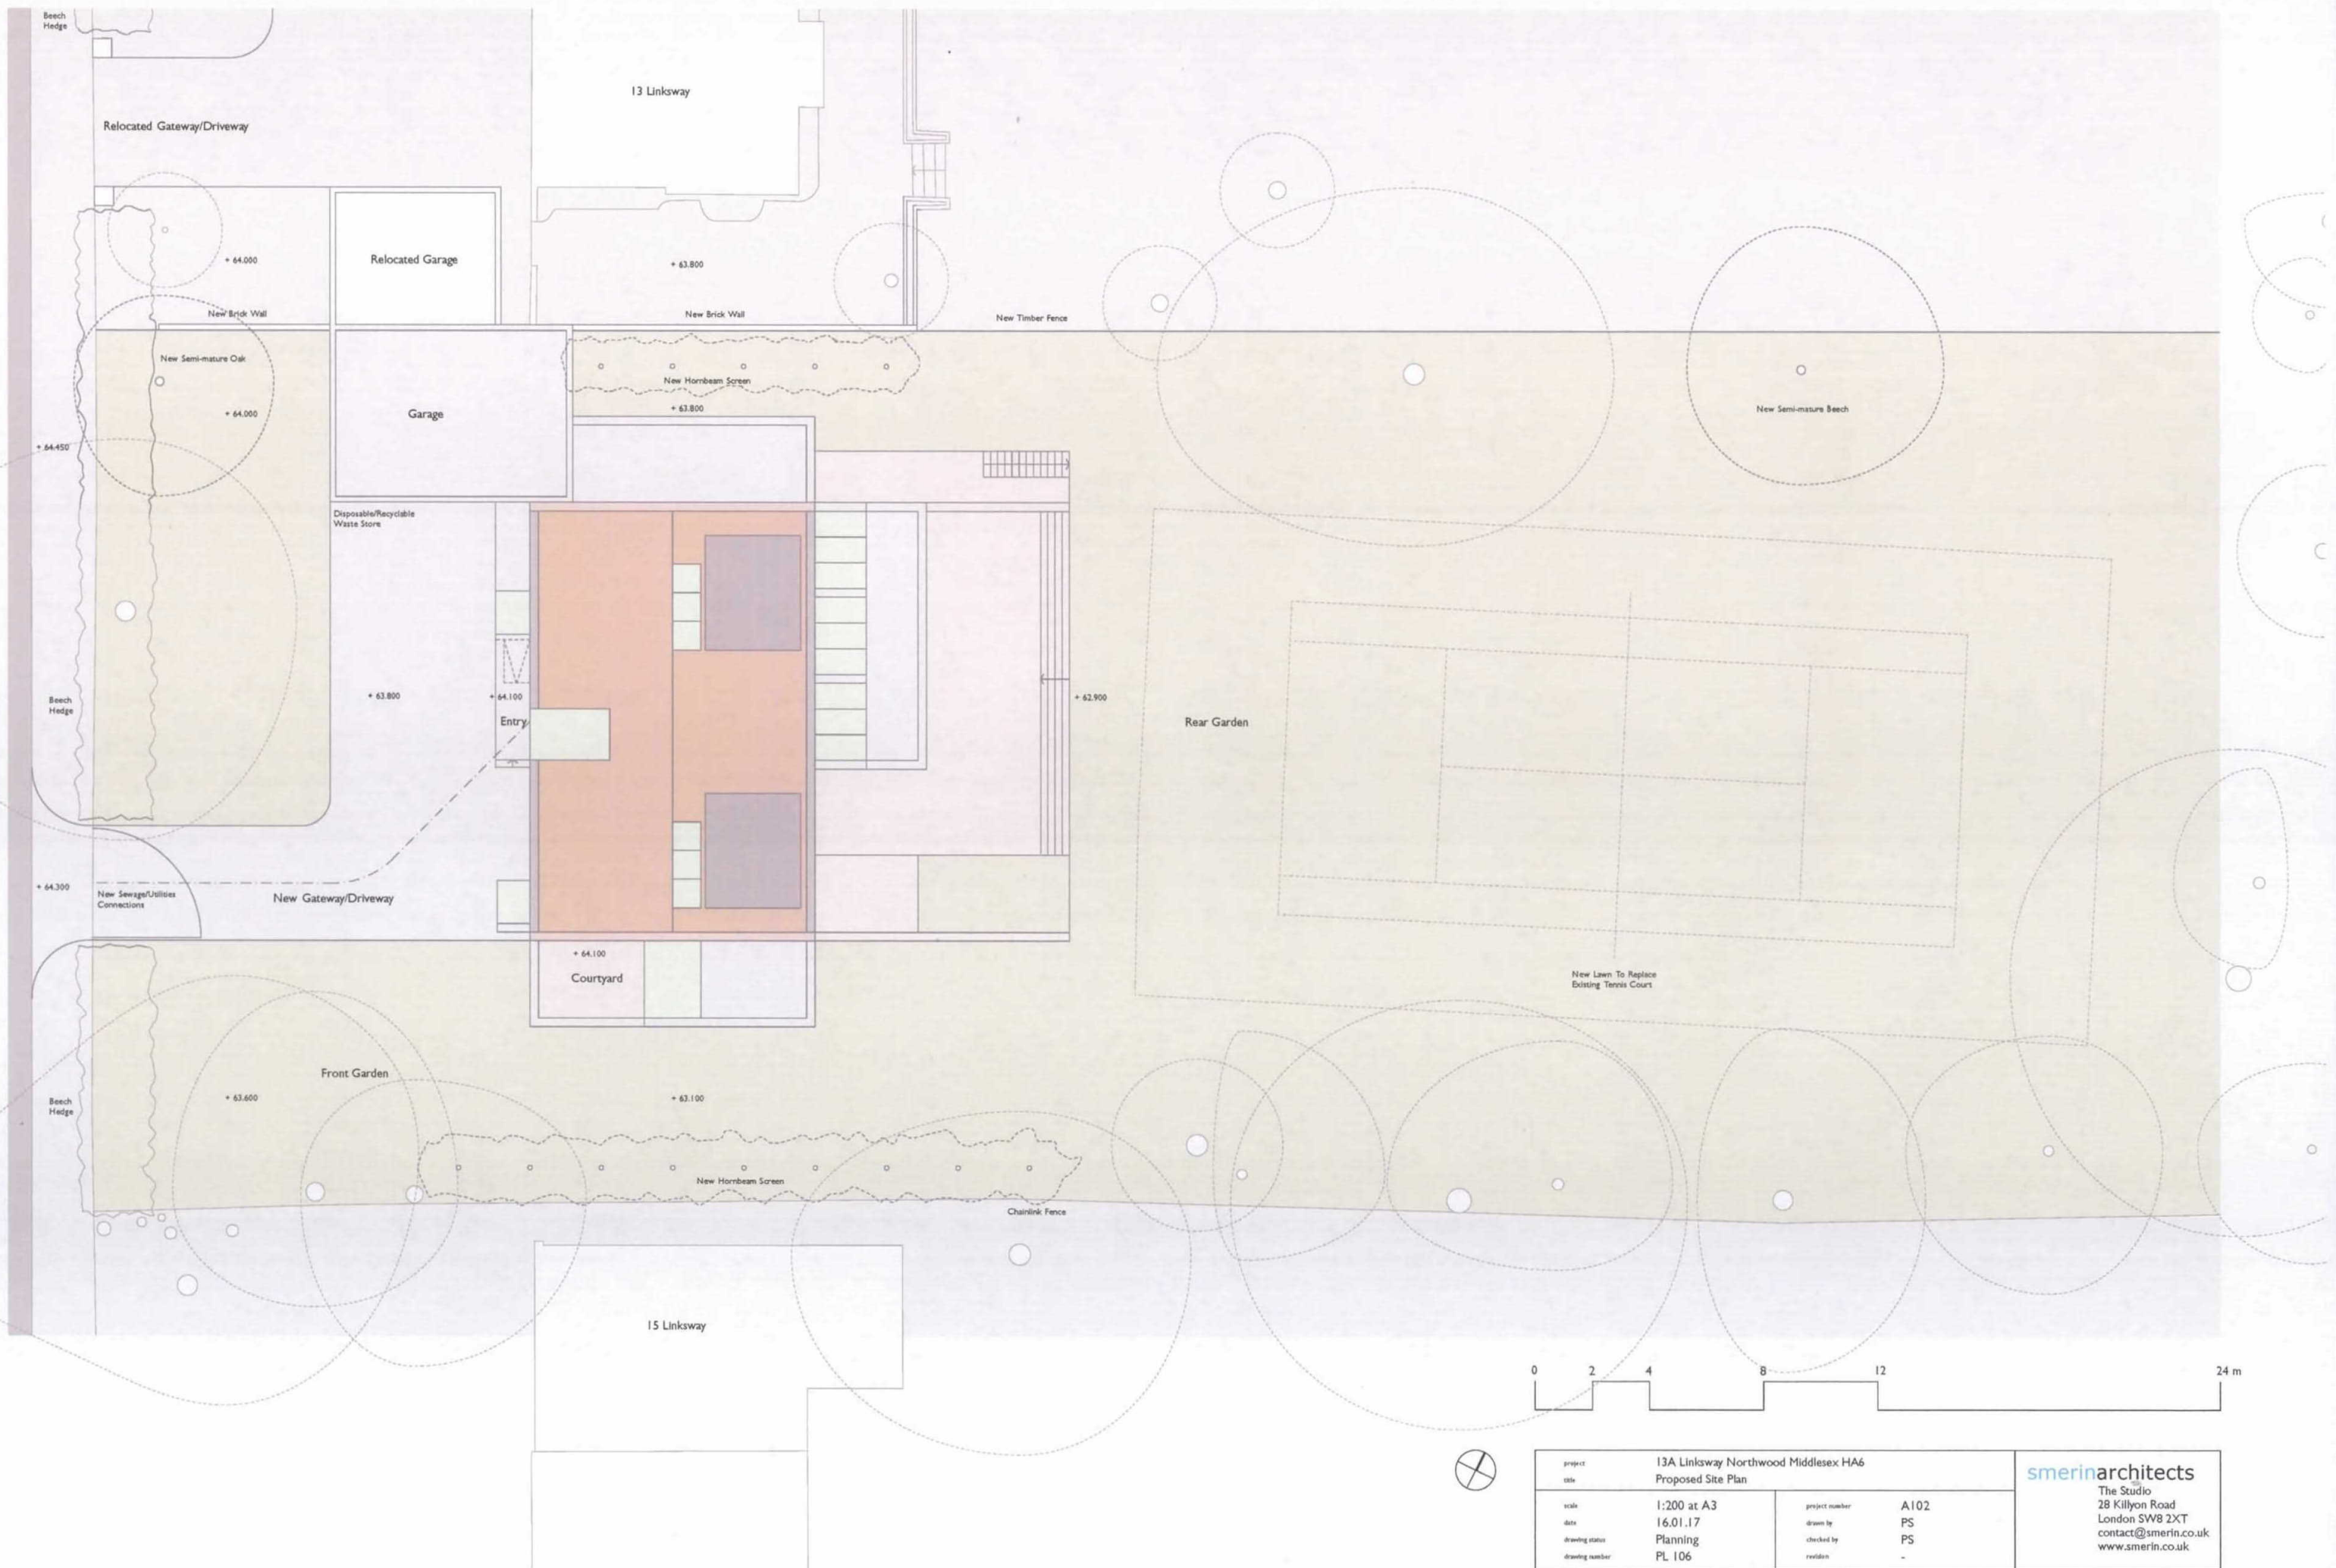

project	13A Linkway Northwood Middlesex HA6		
title	Proposed Site Plan		
scale	1:200 at A3	project number	A102
date	16.01.17	drawn by	PS
drawing status	Planning	checked by	PS
drawing number	PL 106	revision	-

smerinarchitects
 The Studio
 28 Kilby Road
 London SW8 2XT
 contact@smerin.co.uk
 www.smerin.co.uk