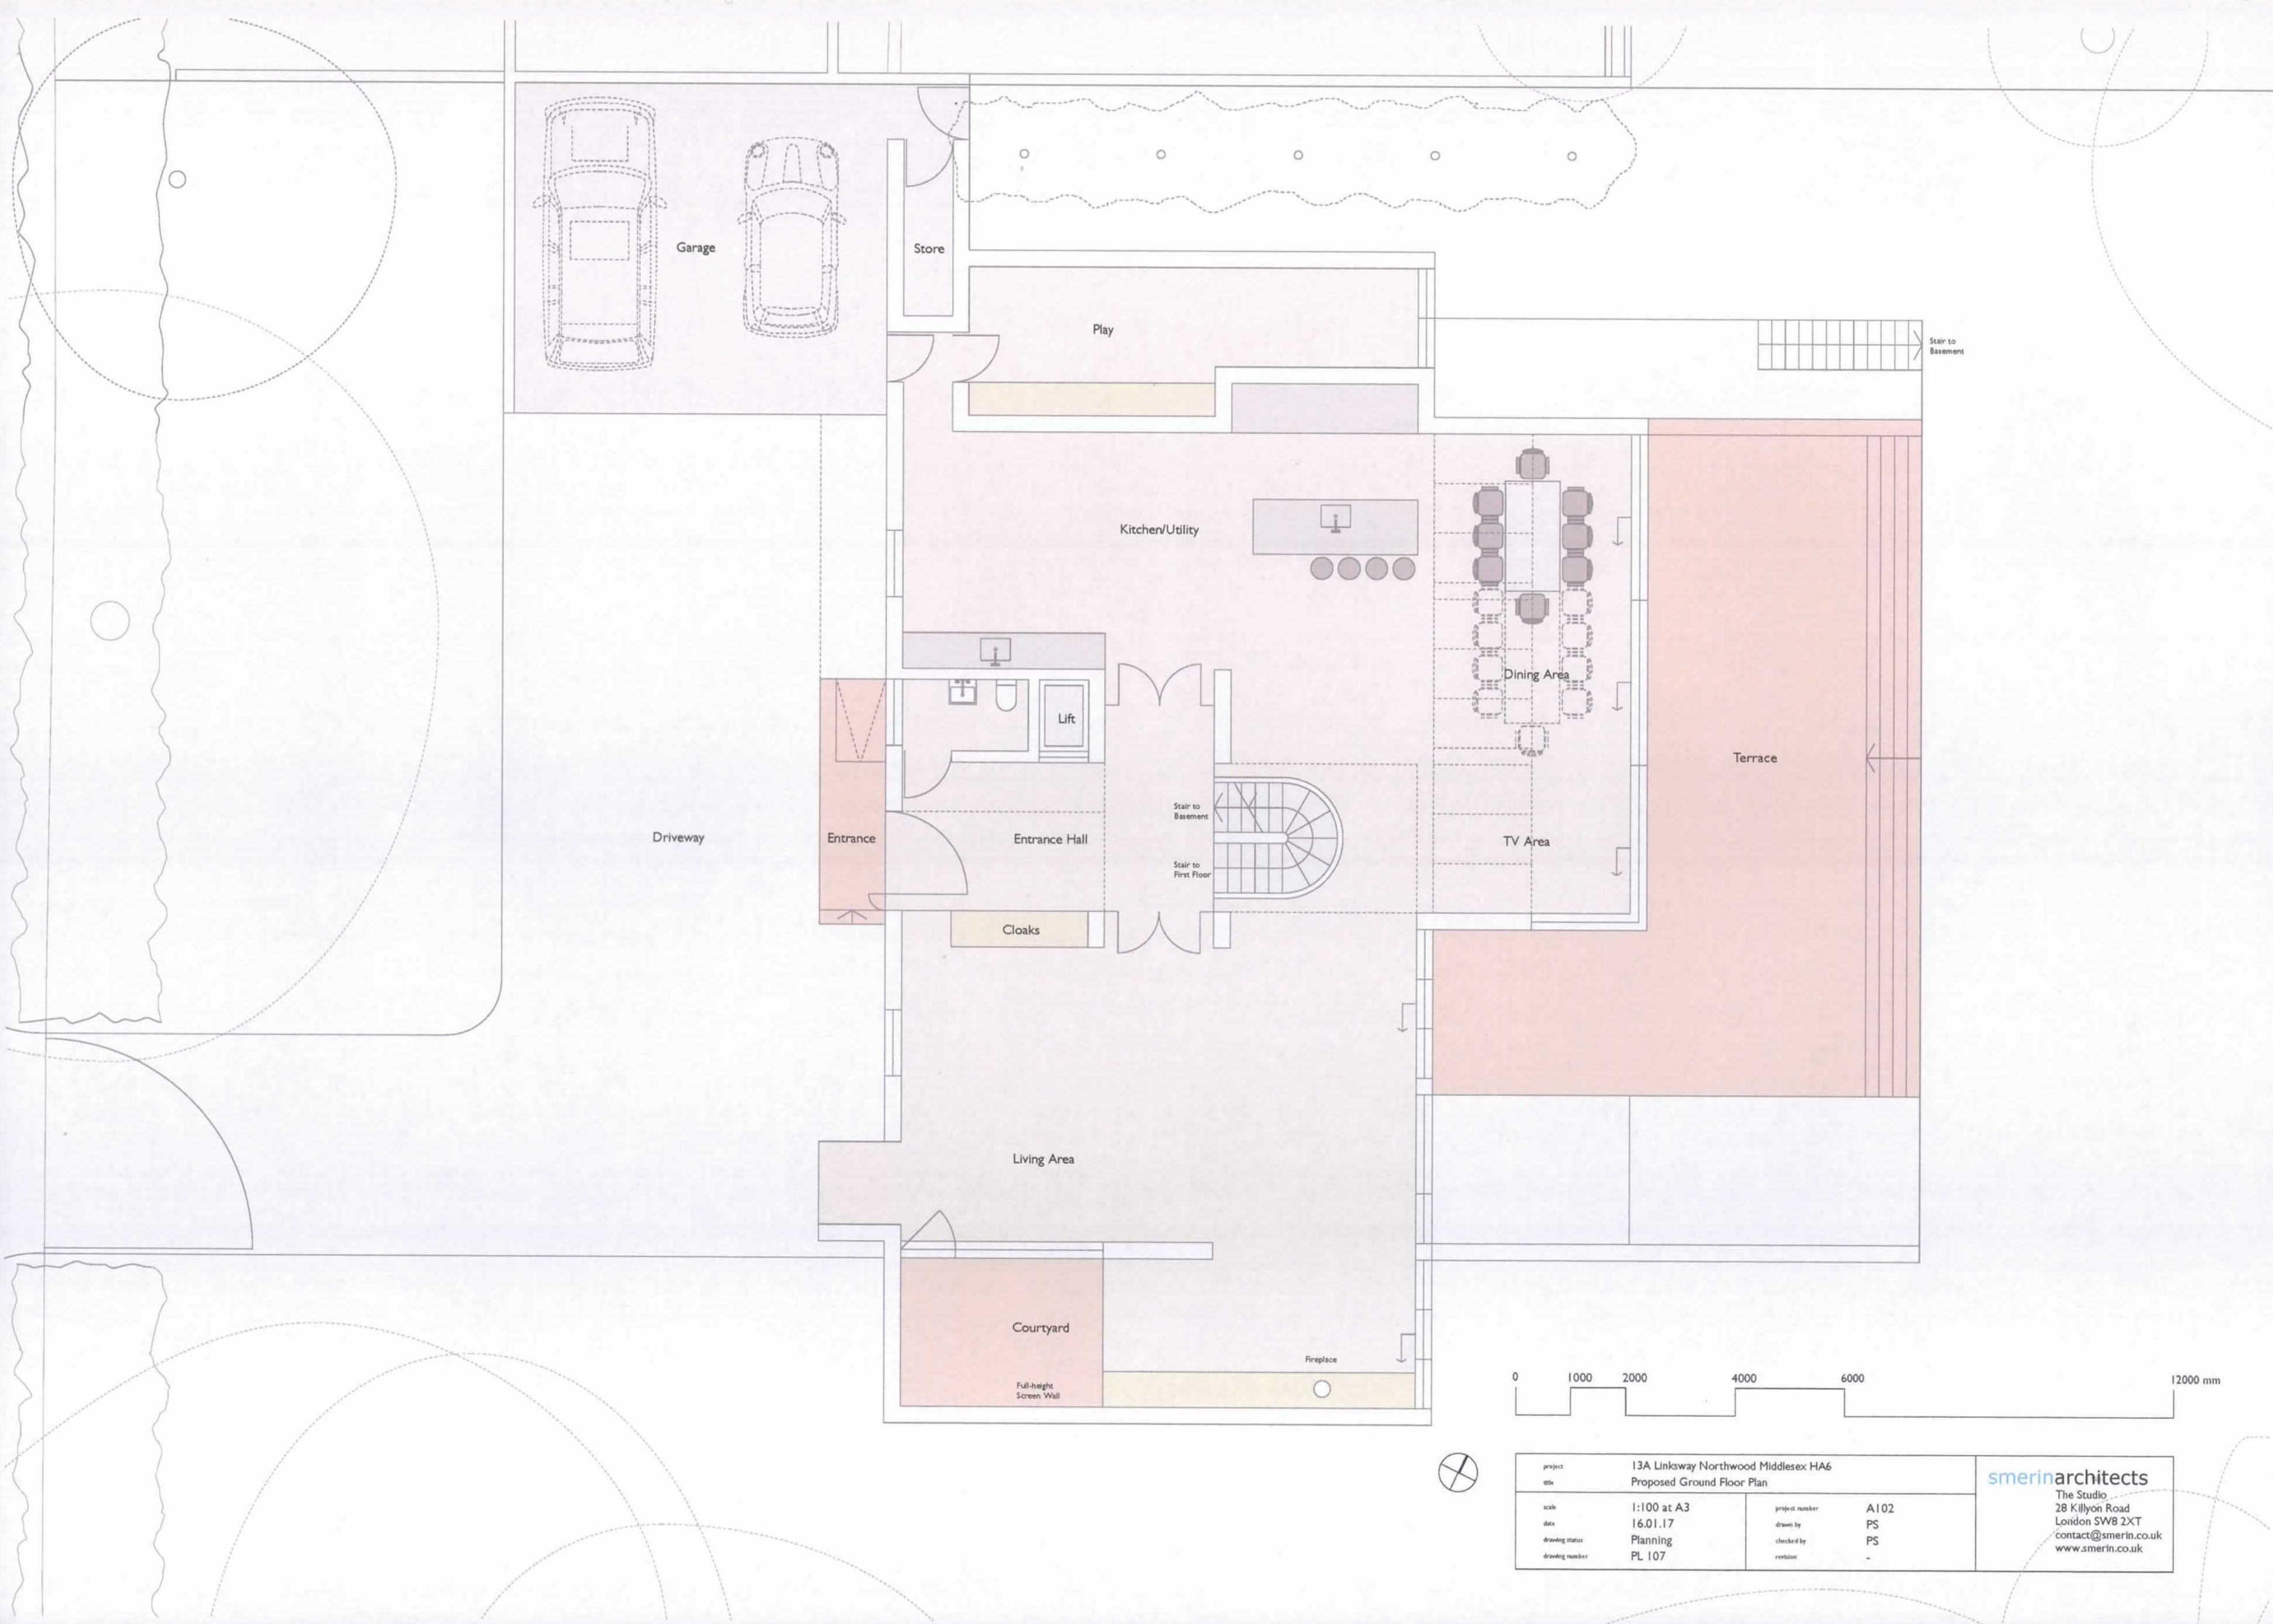


|                |                                      |                |      |
|----------------|--------------------------------------|----------------|------|
| project        | 13A Linksway Northwood Middlesex HA6 |                |      |
| title          | Proposed Ground Floor Plan           |                |      |
| scale          | 1:100 at A3                          | project number | A102 |
| date           | 16.01.17                             | drawn by       | PS   |
| drawing status | Planning                             | checked by     | PS   |
| drawing number | PL 107                               | revision       | -    |

smerinarchitects  
The Studio  
28 Kilbyon Road  
London SW8 2XT  
contact@smerin.co.uk  
www.smerin.co.uk