
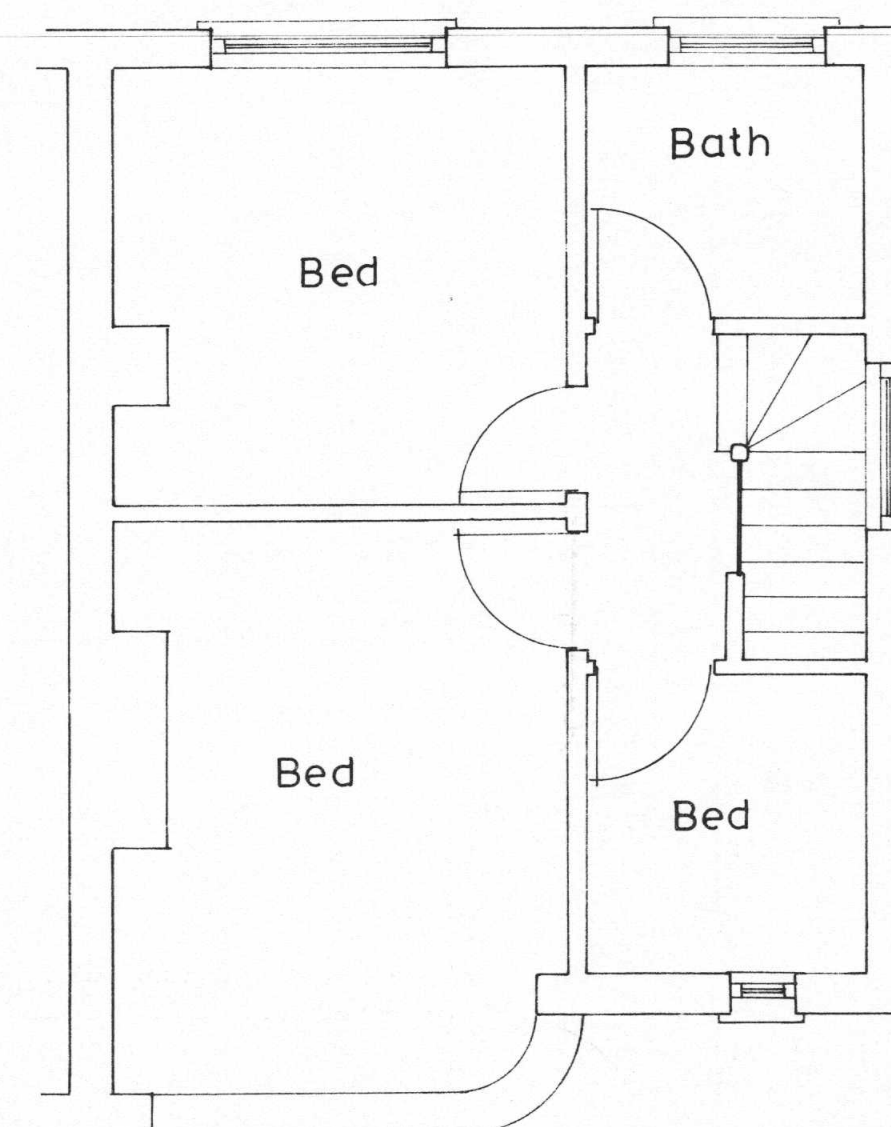
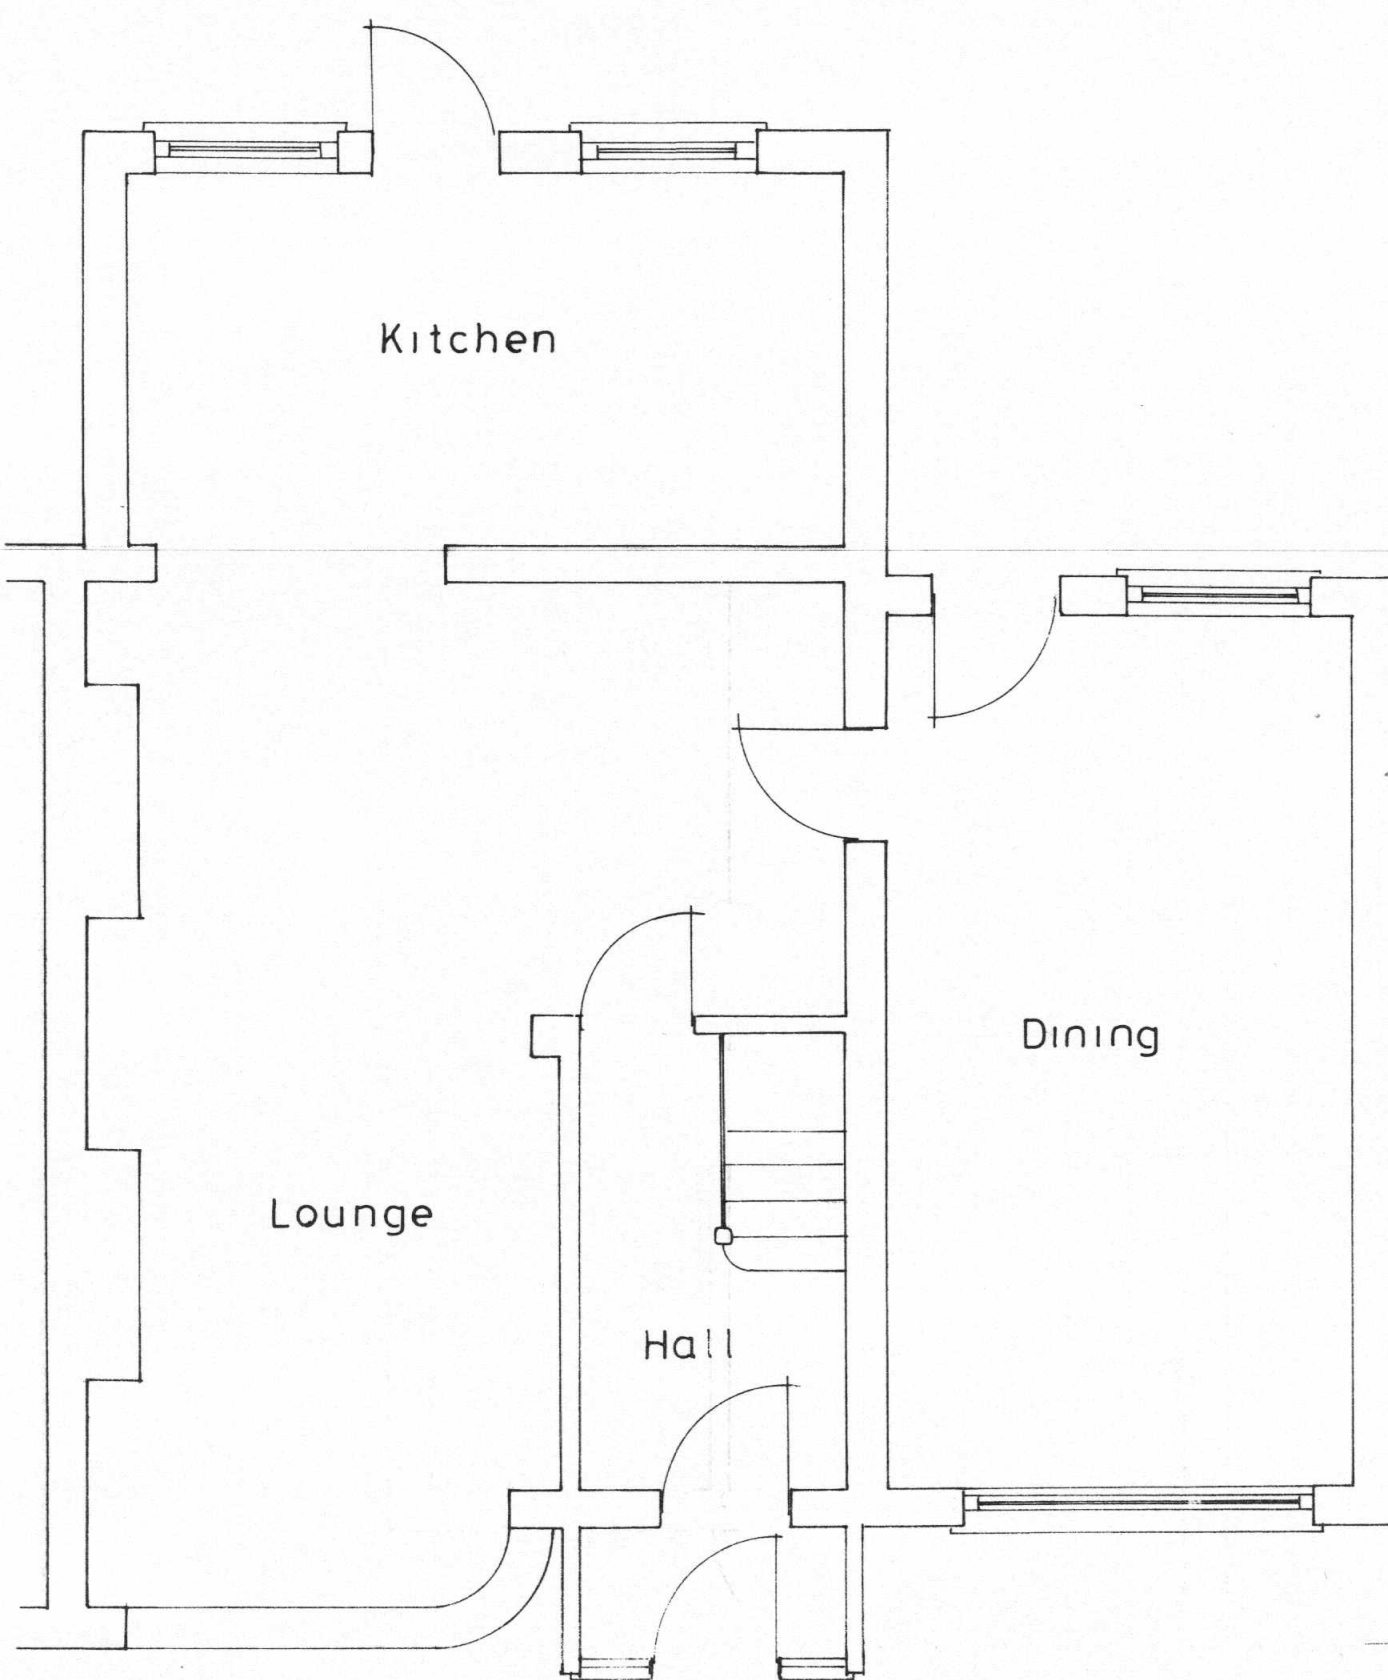


Existing Elevations
1:100

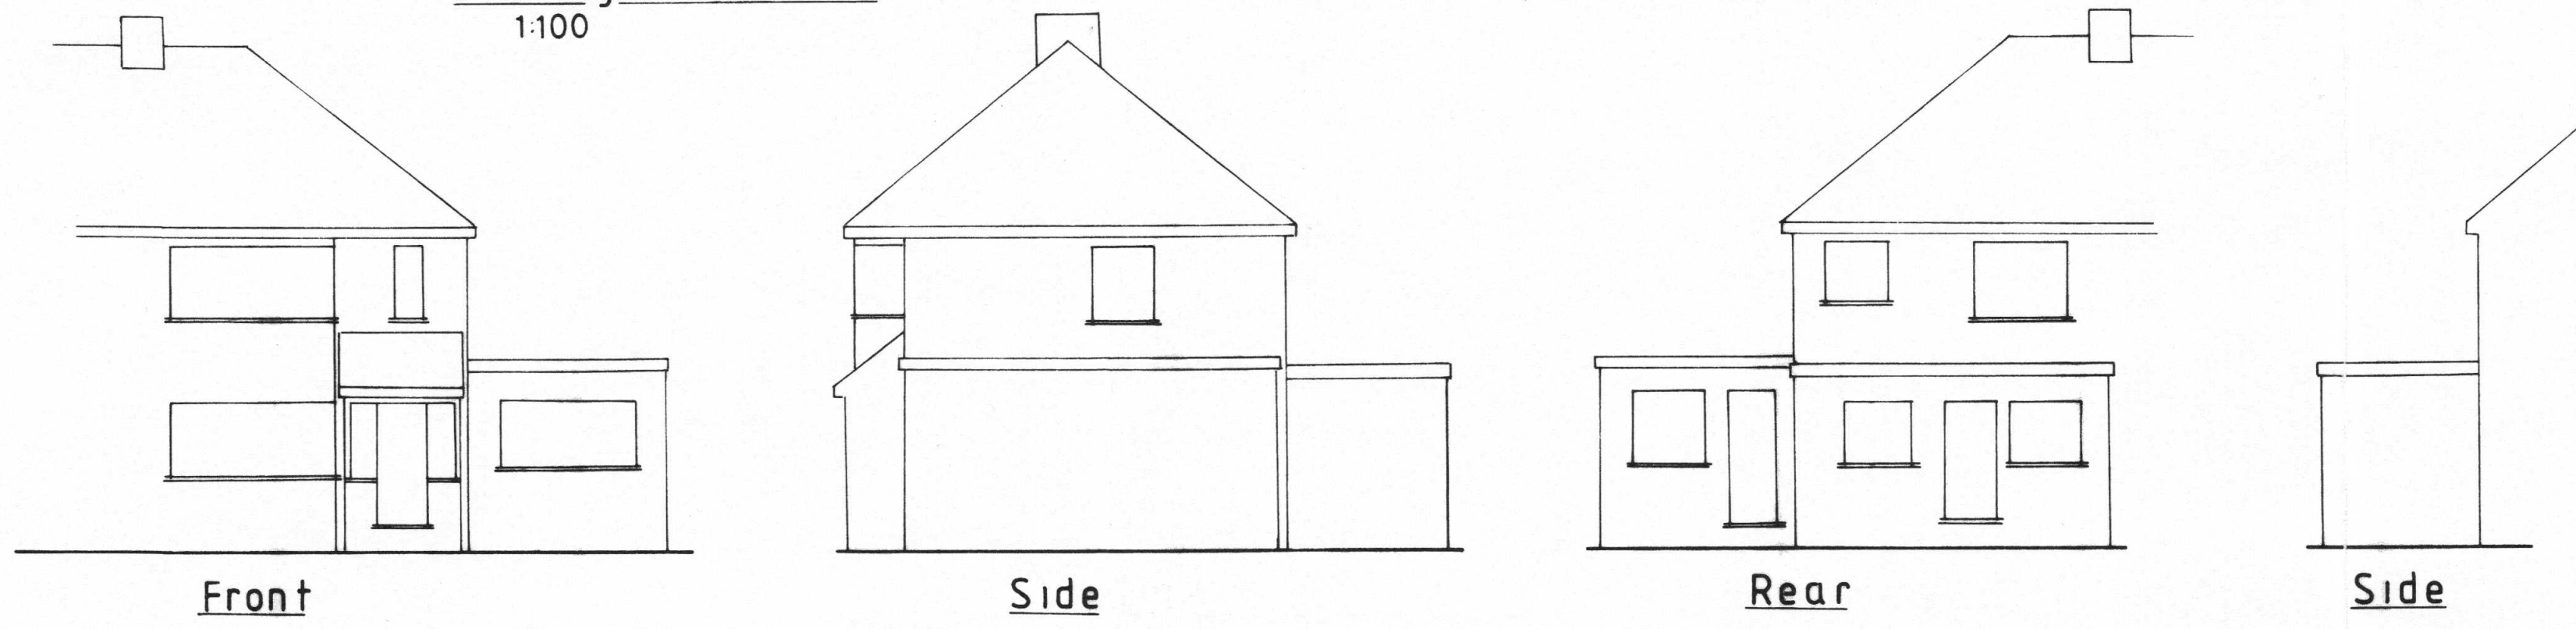


1 1 MAY 2017

2 9 AUG 2017

Proposed Extensions
& Alterations
87, Bideford Road,
Ruislip.

Drg. No. 87BR/1

Scales

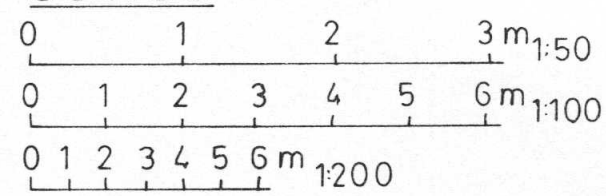

Existing Ground Floor Plan

Existing First Floor Plan