




Proposed Elevations
1:100

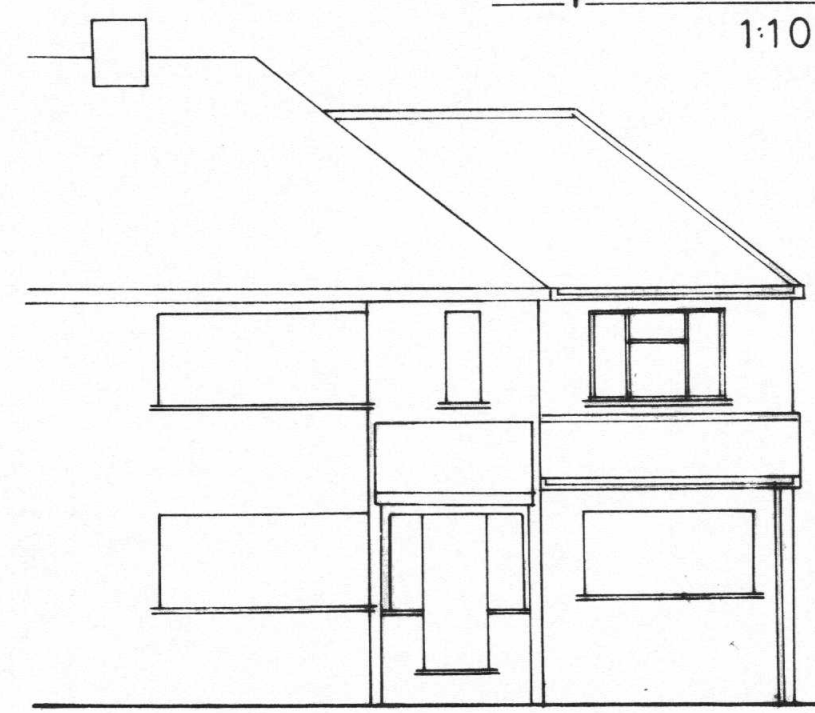


Front

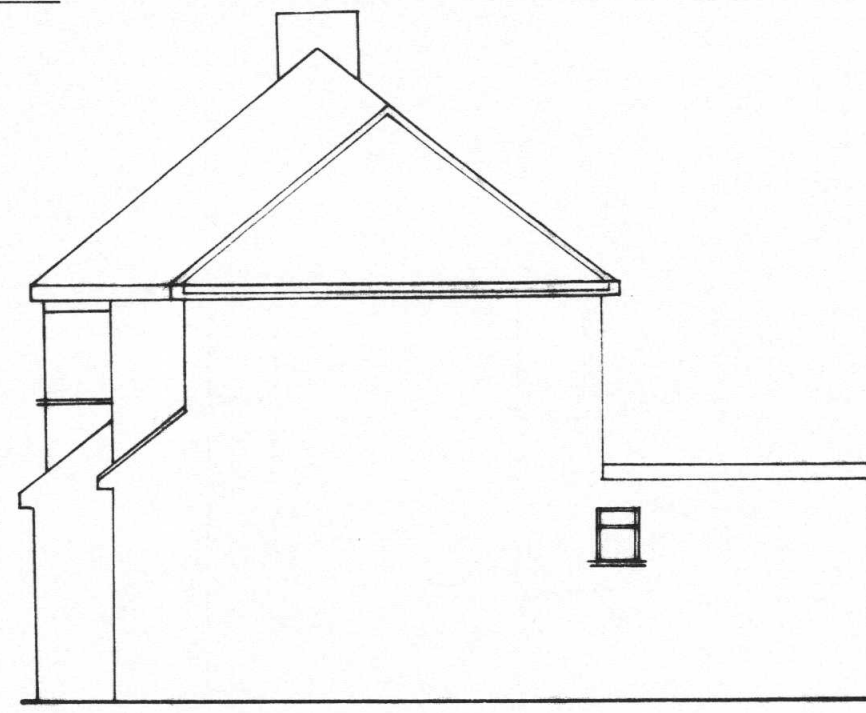


Side

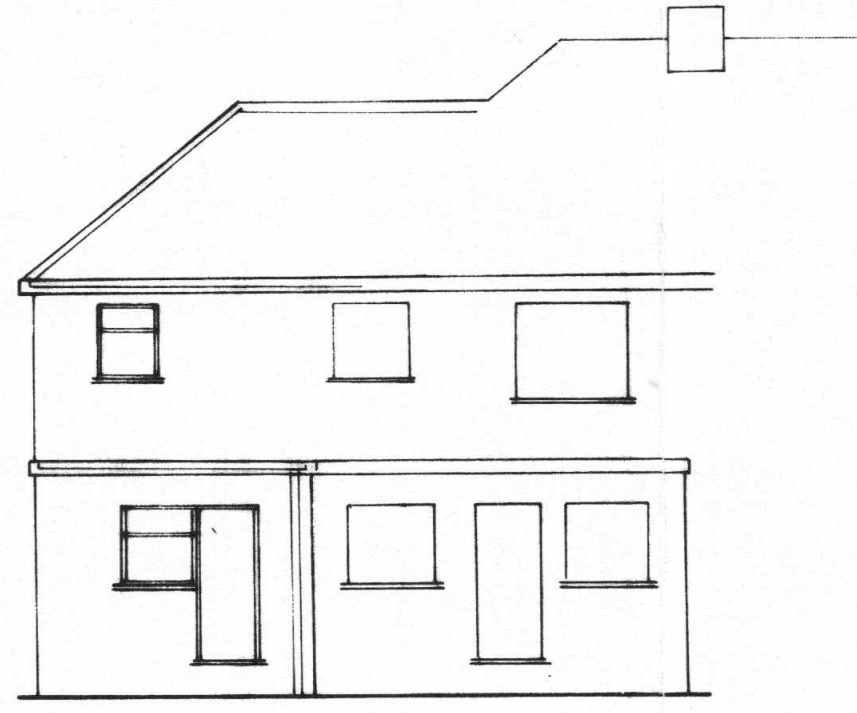


Rear

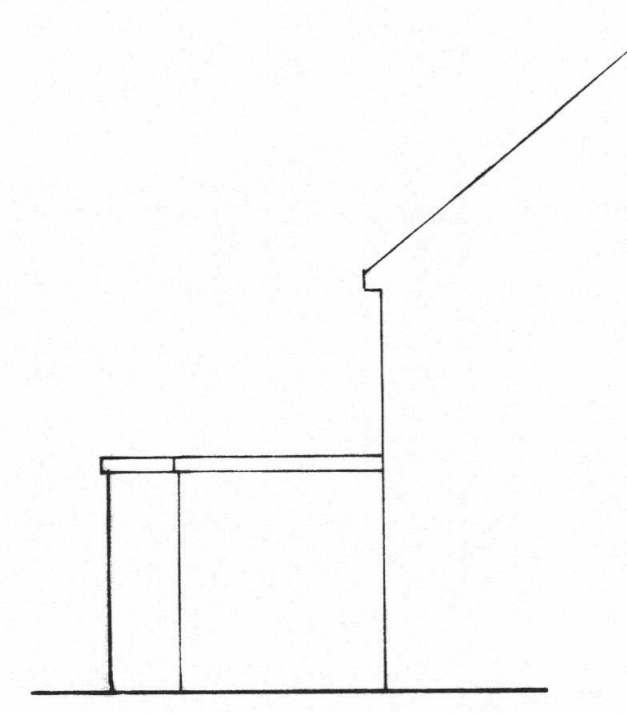


Side

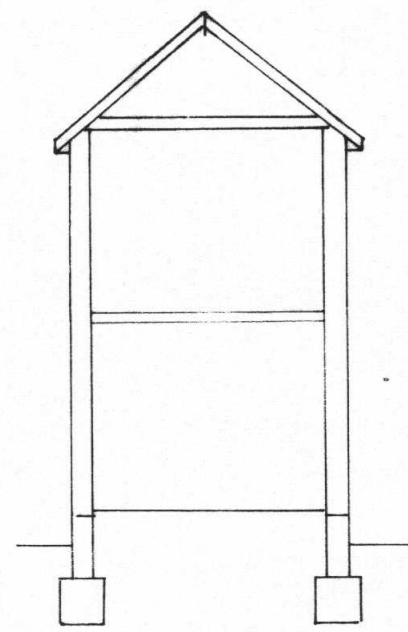


Section
1:100

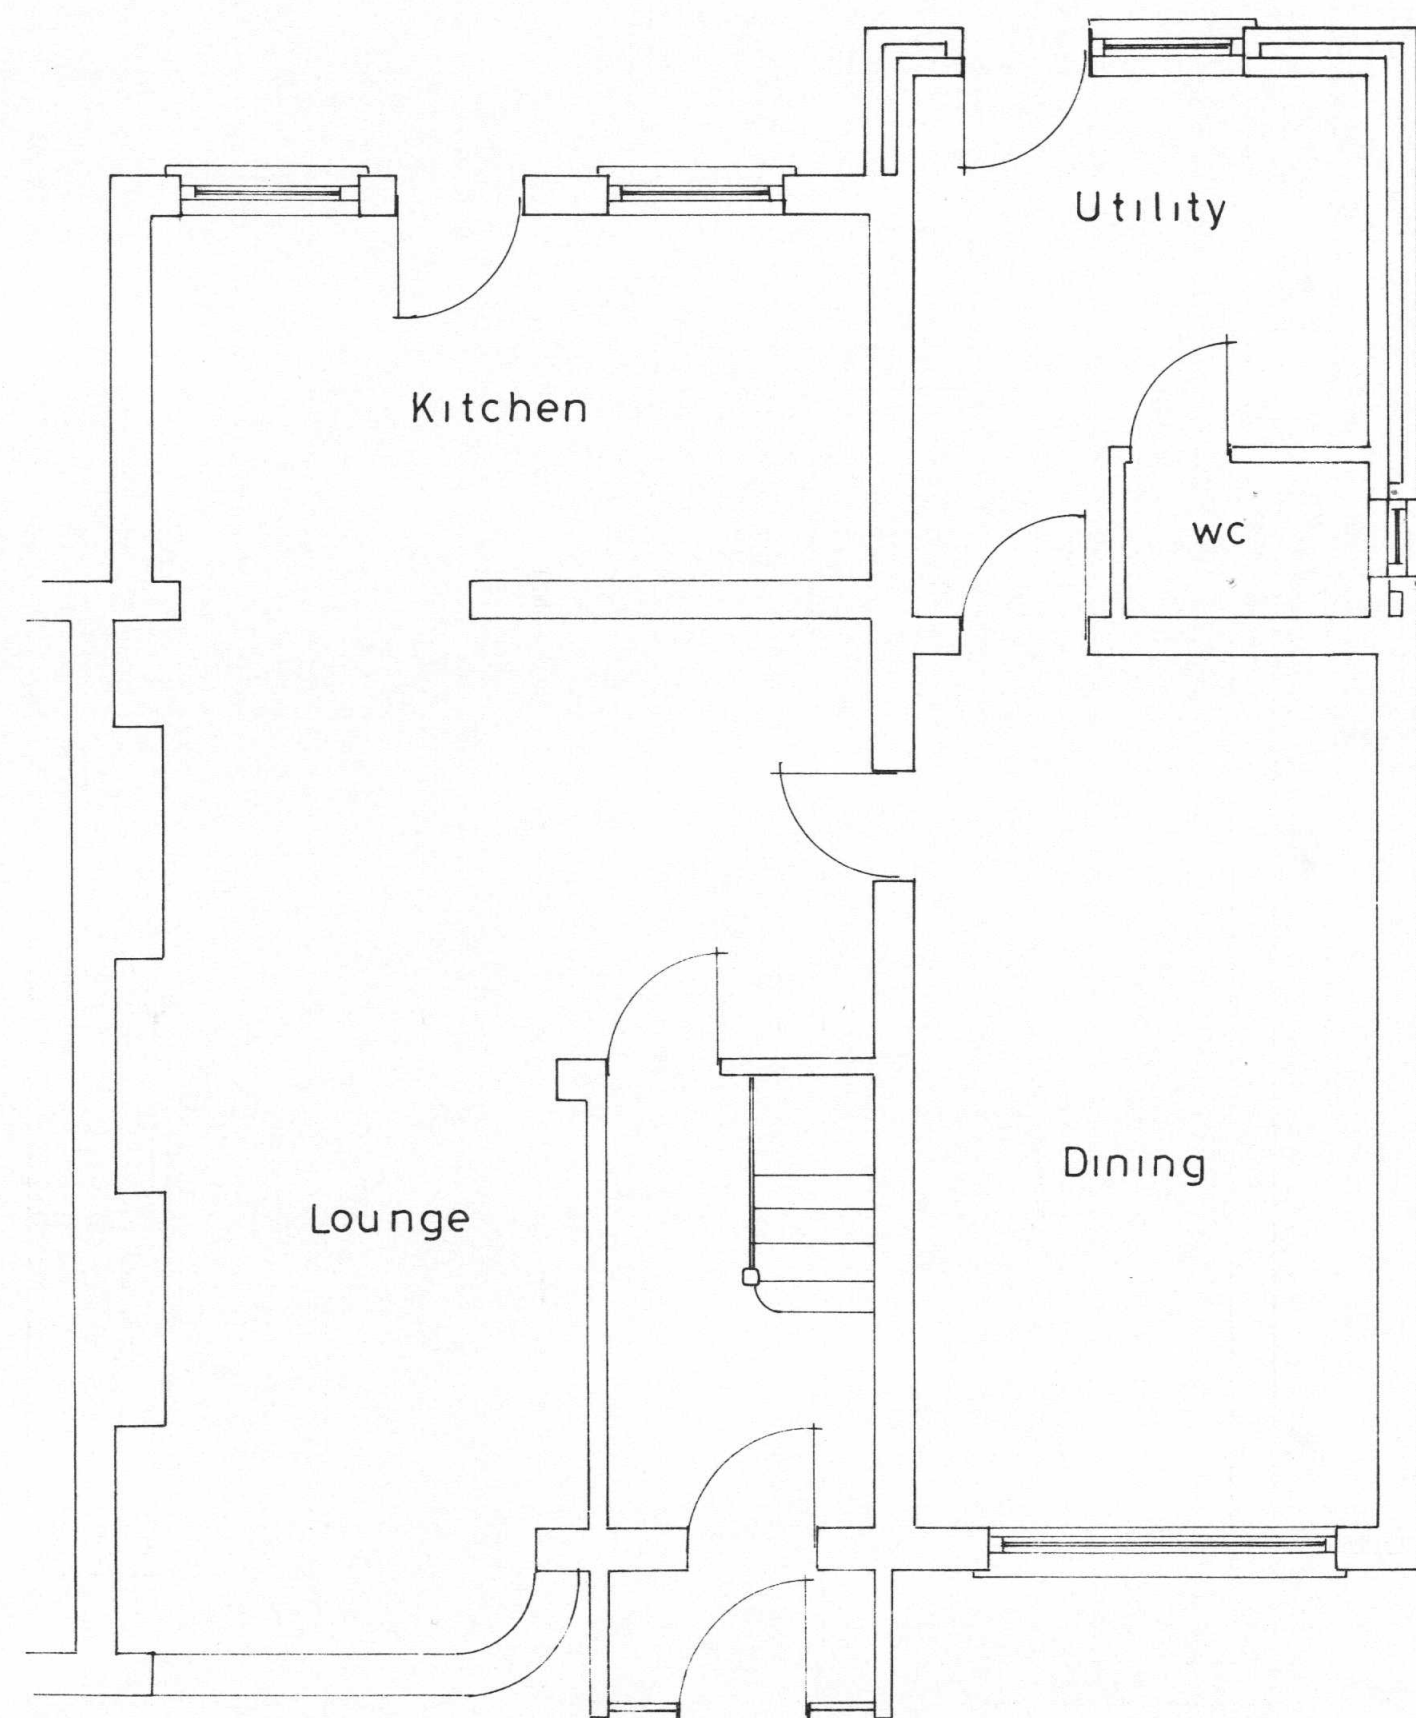

Proposed Ground Floor Plan
1:50

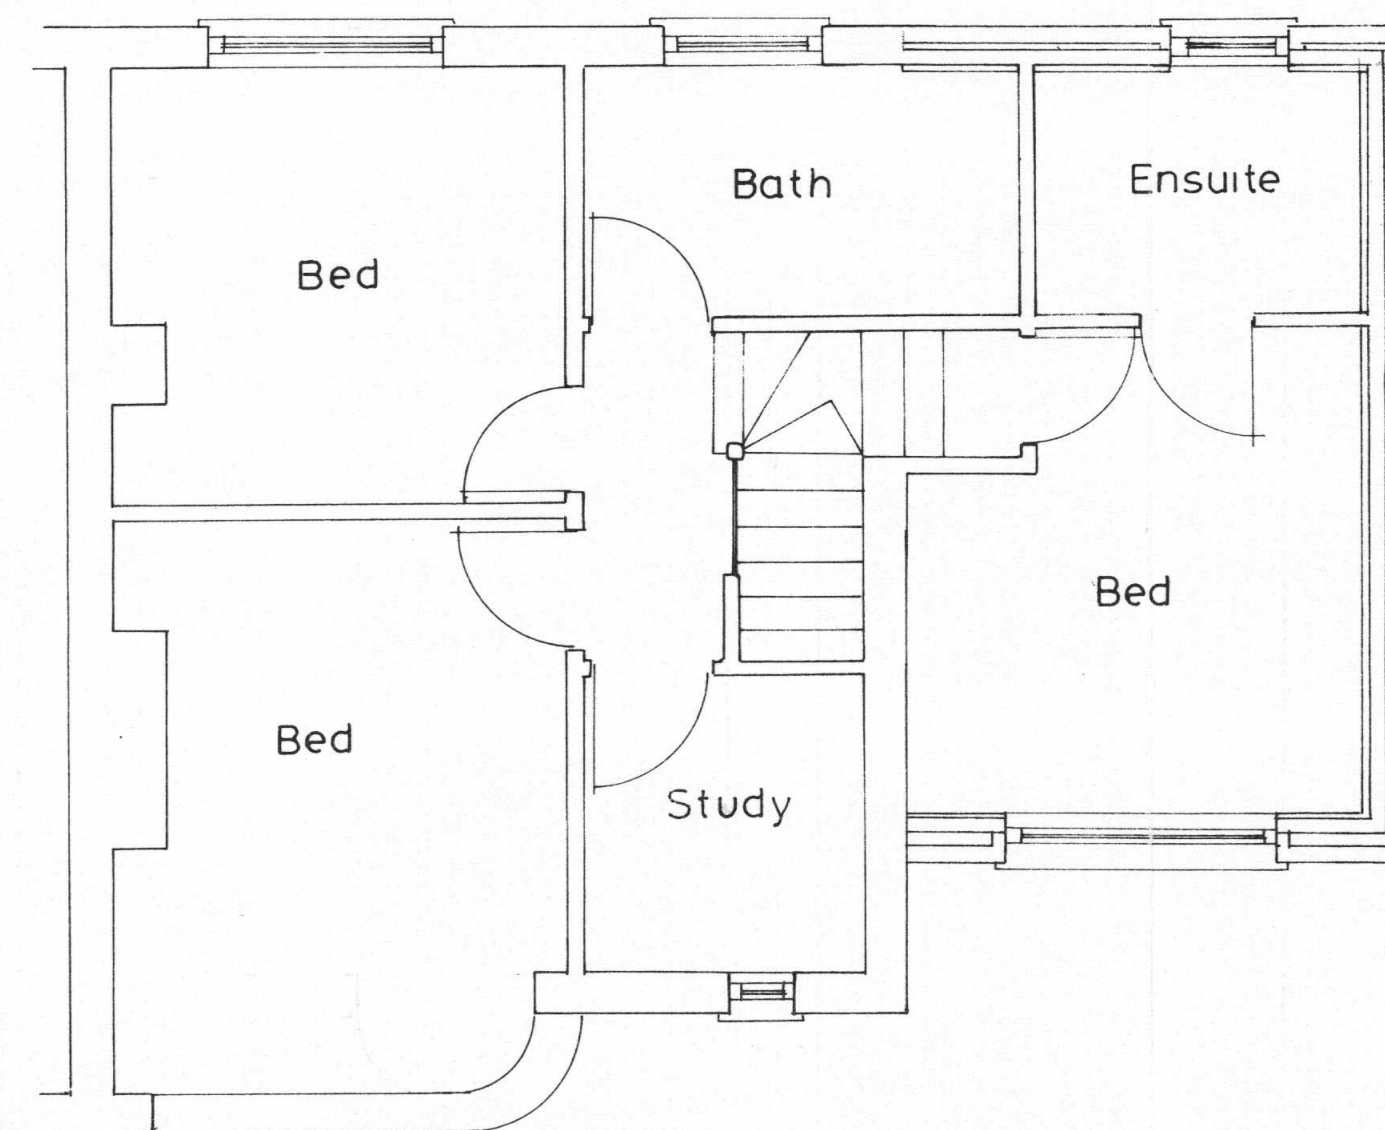


Proposed First Floor Plan
1:50

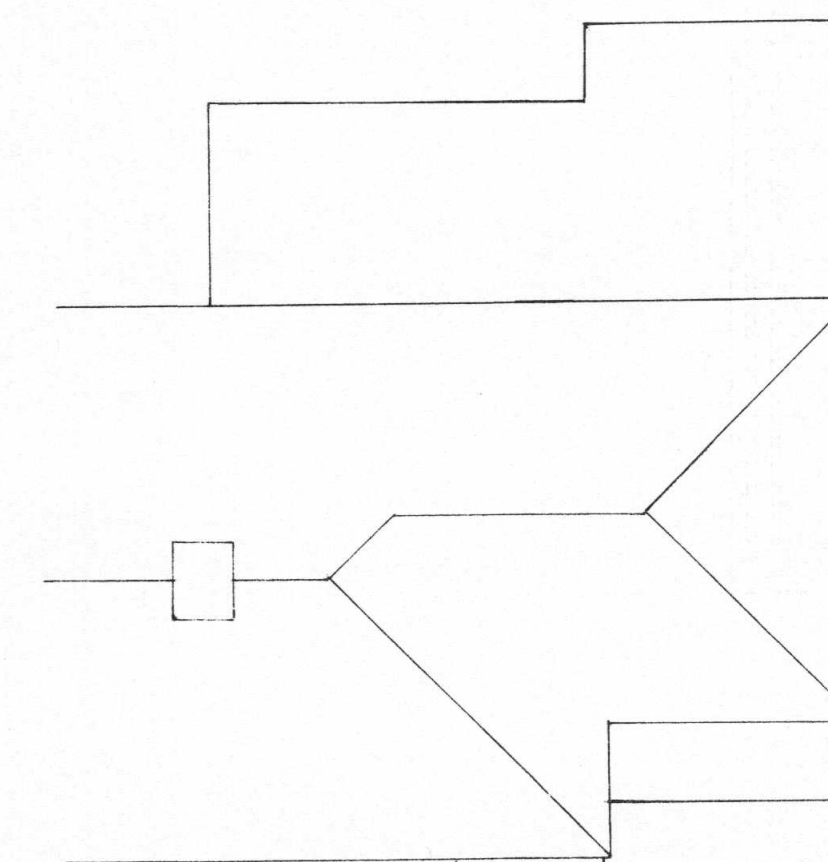

Roof Plan
1:100

29 AUG 2017

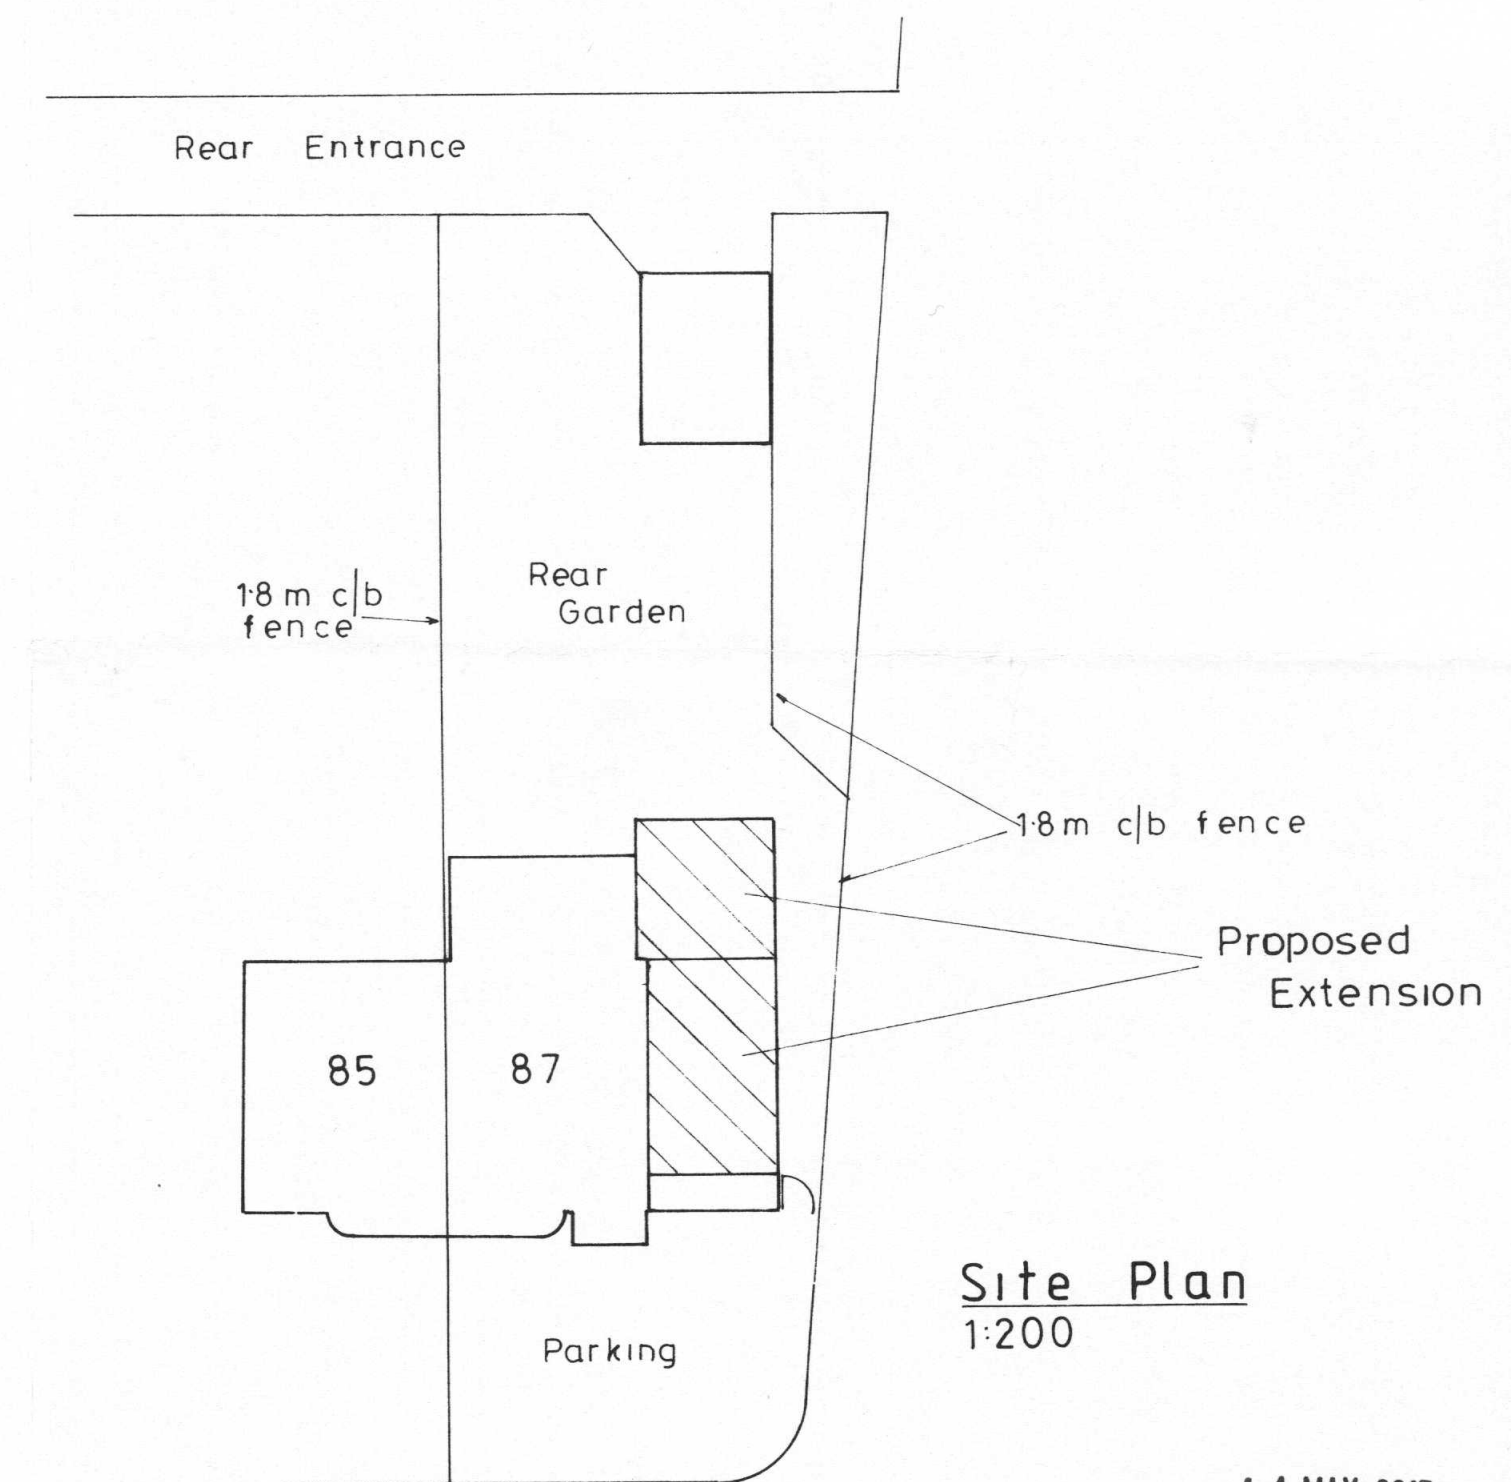

Site Plan
1:200

11 MAY 2017

Proposed Extensions
& Alterations at
87, Bideford Road,
Ruislip.

Drg. No. 87 BR/2 A

Scales

