



BLOCK PLAN-PROPOSED
SCALE 1:500



LOCATION PLAN
SCALE 1:1250



APPLICATION SITE



ASAI CONSTRUCTION LTD
PROJECT

37 Mount Road, Hayes, UB3 3LJ

DRAWING
LOCATION / SITE PLAN





DRG. NO.
HH-MR-01-0720

REVISIONS

SCALE 1:500, 1:1250 @A3

DATE 10/07/20

THIS DRAWING IS COPYRIGHTED and must not be copied or used in any way or form or part of what is any means whatsoever without prior written consent and may only be used by the person named. This drawing is not to be used for any other purpose unless otherwise agreed in writing.

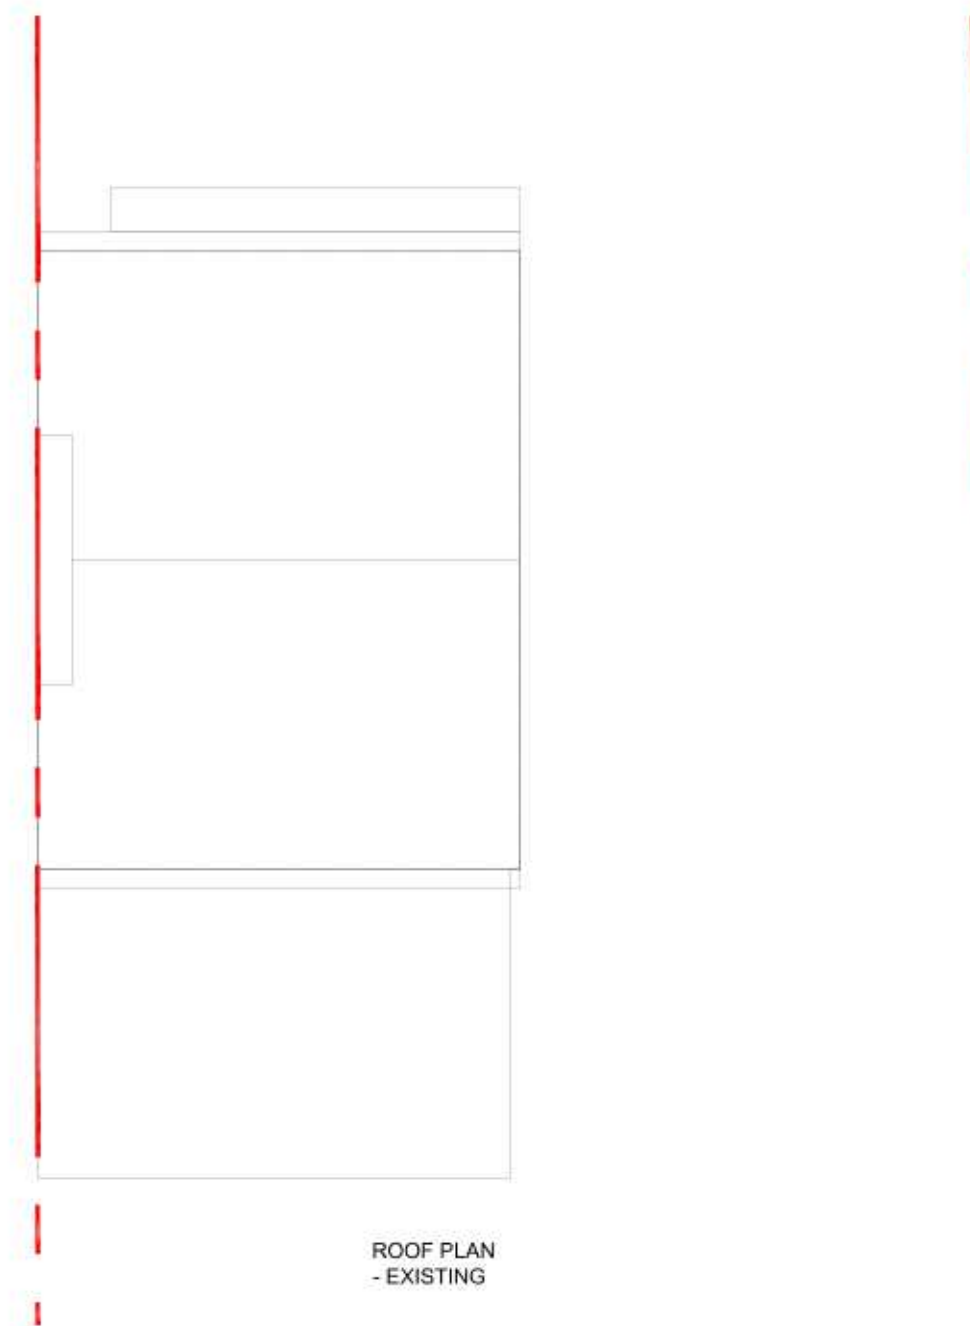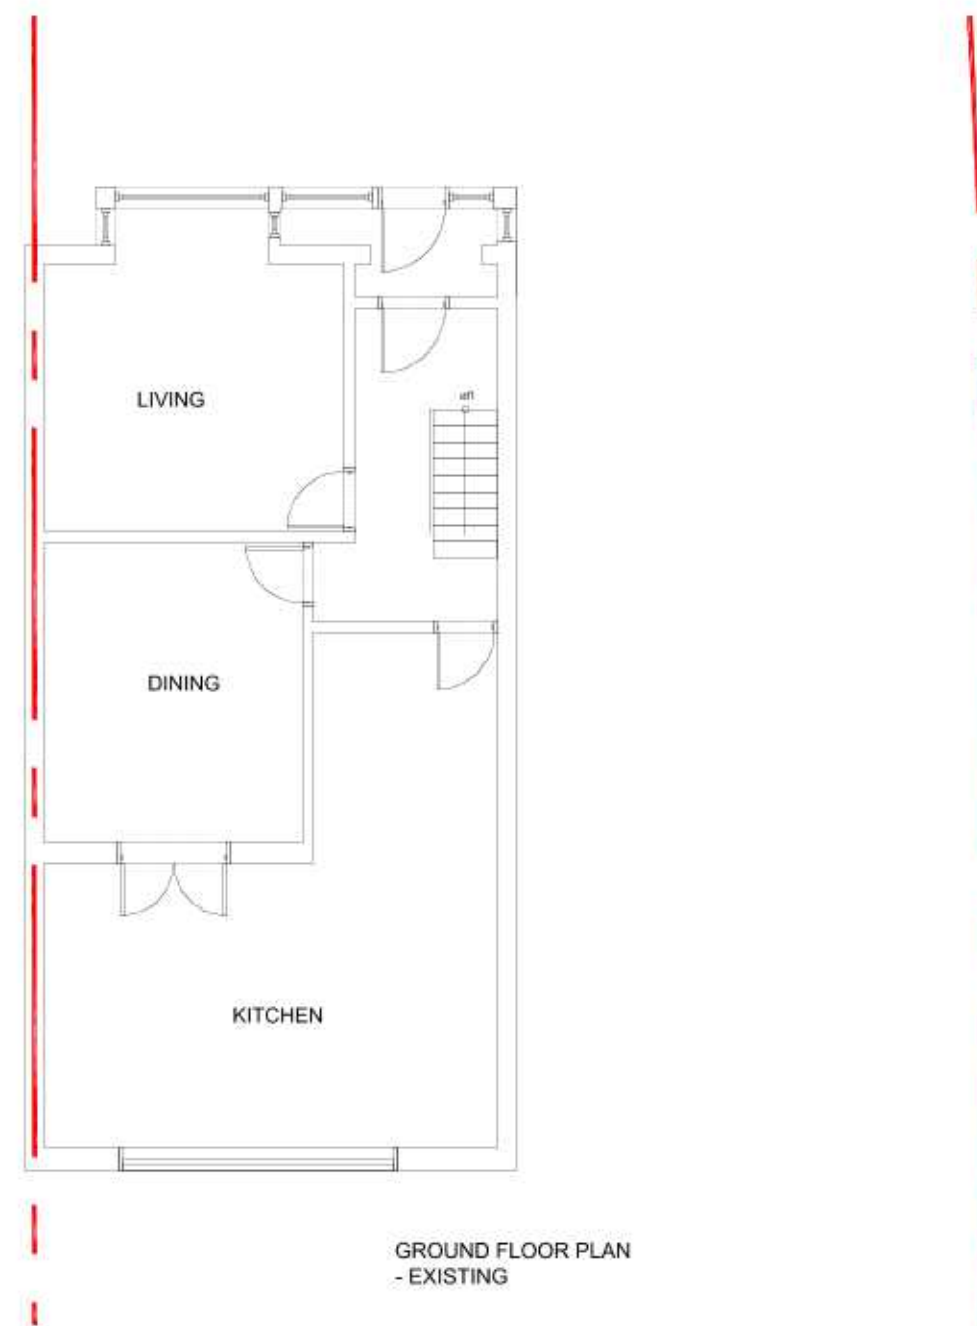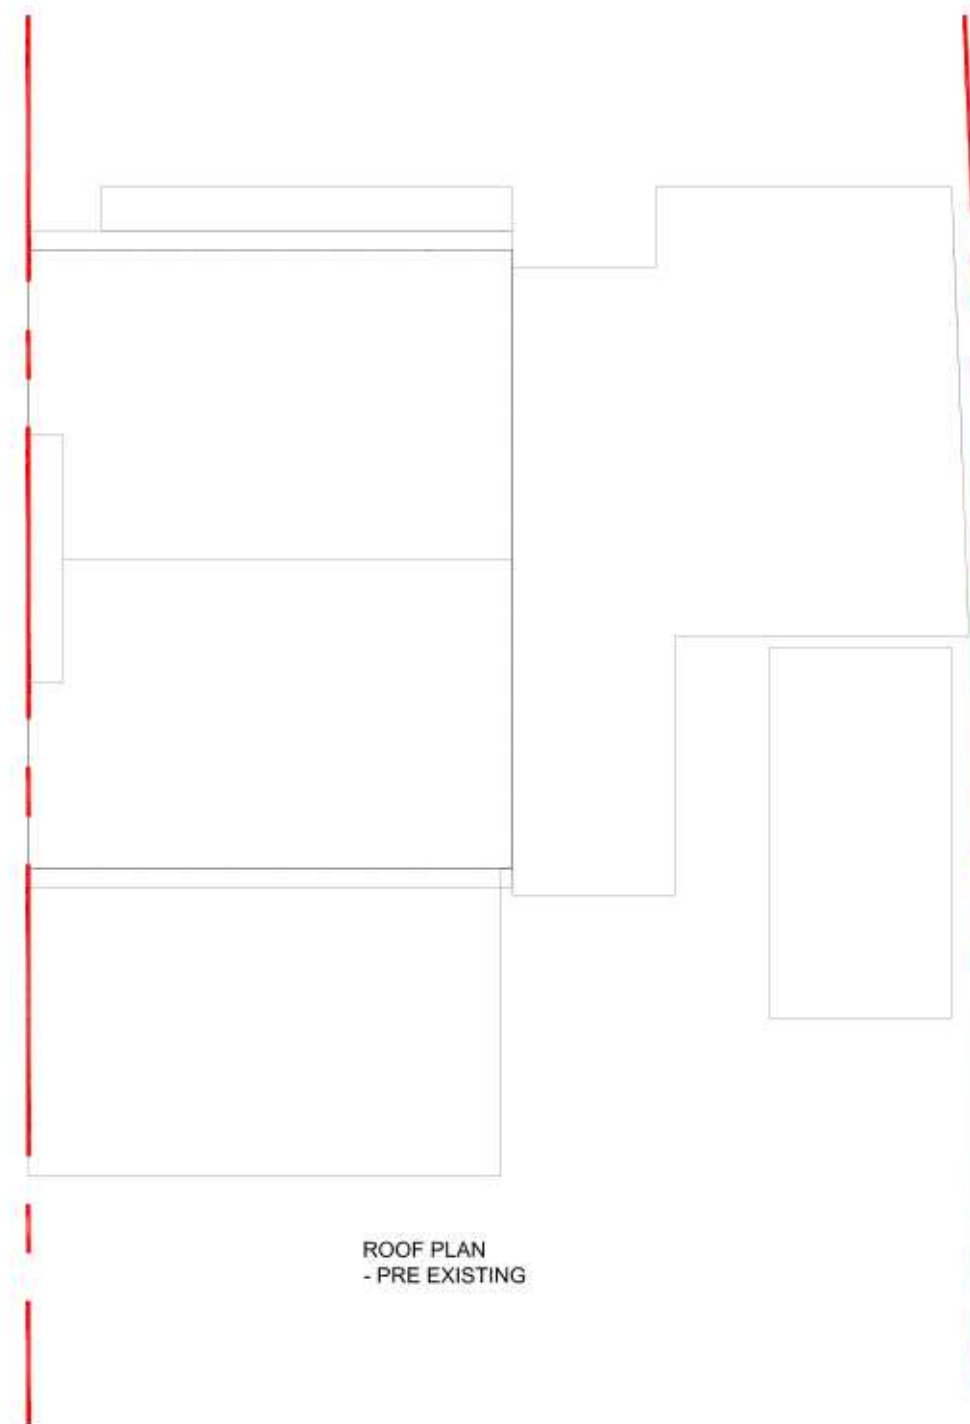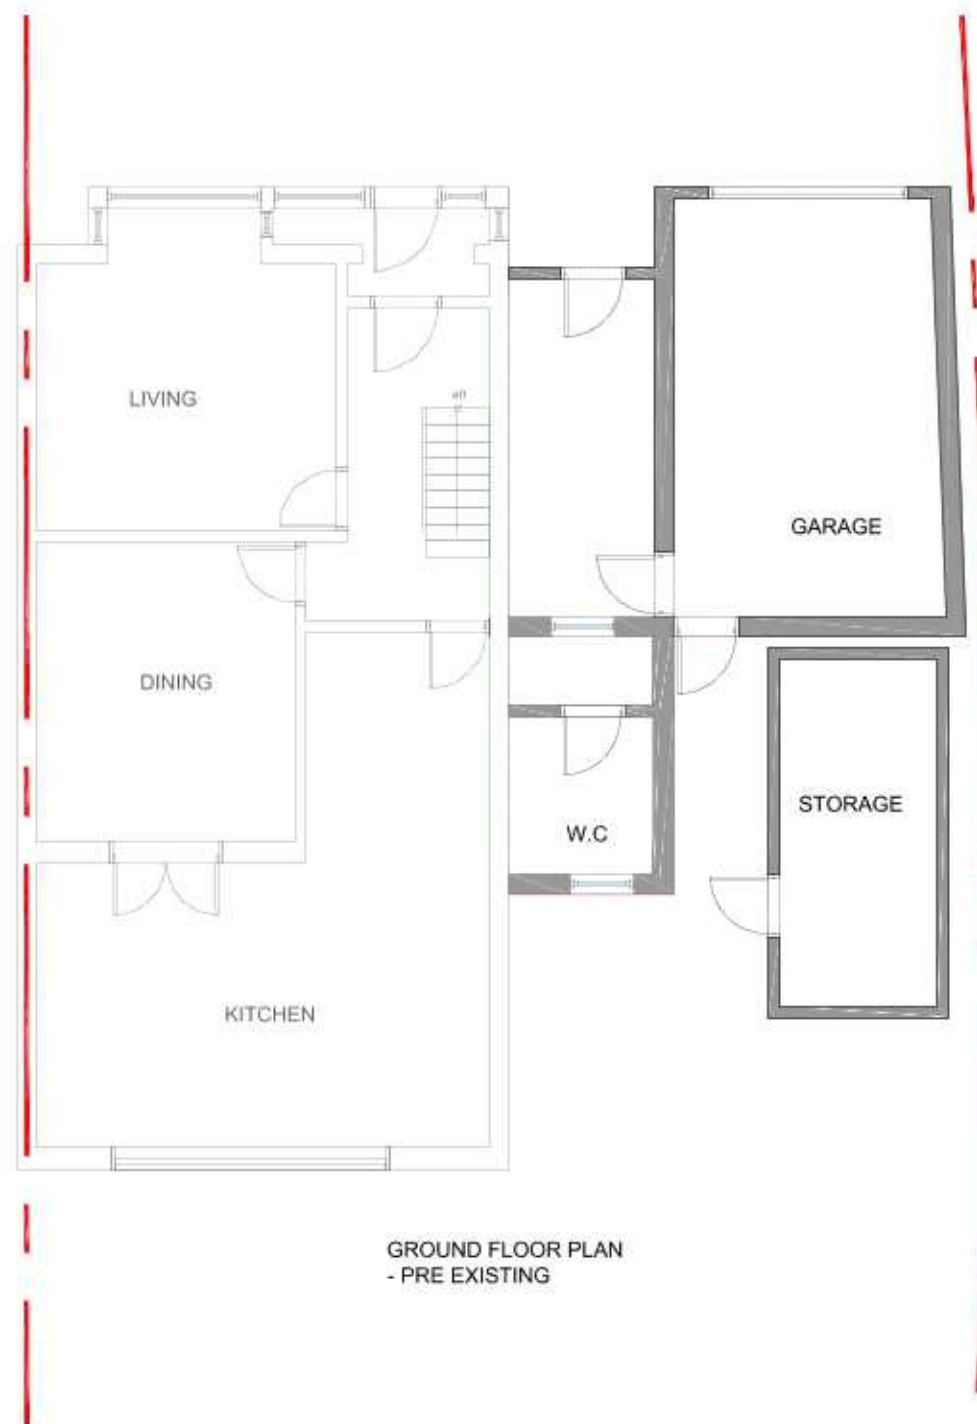



ASAI CONSTRUCTION LTD

ASAI CONSTRUCTION LTD
224 Finchley Rd, London NW3 6DH

PROJECT
37 Mount Road, Hayes, UB3 3LJ

DRAWING
Exiting / Pre existing Plan


DRG. NO.
HH-MR-PRE 01-0620

REVISIONS

SCALE 1:100 @A2

DATE 05.07.20

THIS DRAWING IS COPYRIGHT and must not be traced or copied in any way or form in part or whole by any means whatsoever without prior written consent and may only be used by the present owner, being our current client in relation to the property as referred to on the drawing. This drawing may be copied by an authorised officer of the Local Authority with the sole purpose to assist in the determination of Planning or Building Regulations application and may not be used for any other purpose unless otherwise agreed in writing.

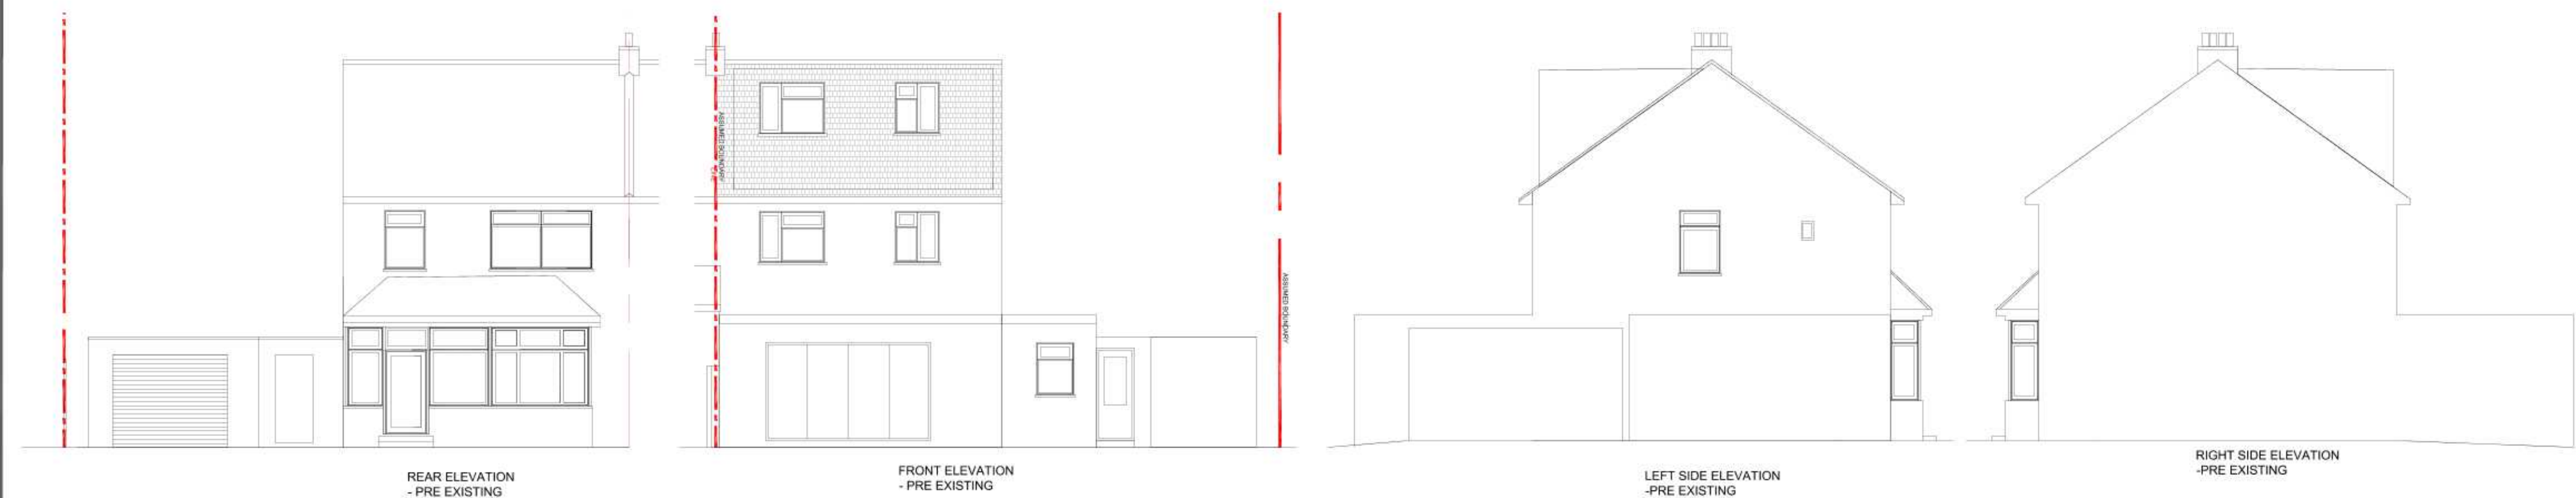



ASAI CONSTRUCTION LTD

ASAI CONSTRUCTION LTD
224 Finchley Rd, London NW3 6DH

PROJECT

37 Mount Road, Hayes, UB3 3LJ

DRAWING

Block plan -Proposed

DRG. NO.

HH-MR-02-0620

REVISIONS

SCALE


1:100 @A2

DATE


05.07.20

0 2 10
SCALE BAR 1:100

THIS DRAWING IS COPYRIGHT and must not be traced or copied in any way or form in part or whole by any means whatsoever without prior written consent and may only be used by the present owner, being our current client in relation to the property as referred to on the drawing. This drawing may be copied by an authorised officer of the Local Authority with the sole purpose to assist in the determination of Planning or Building Regulations application and may not be used for any other purpose unless otherwise agreed in writing.

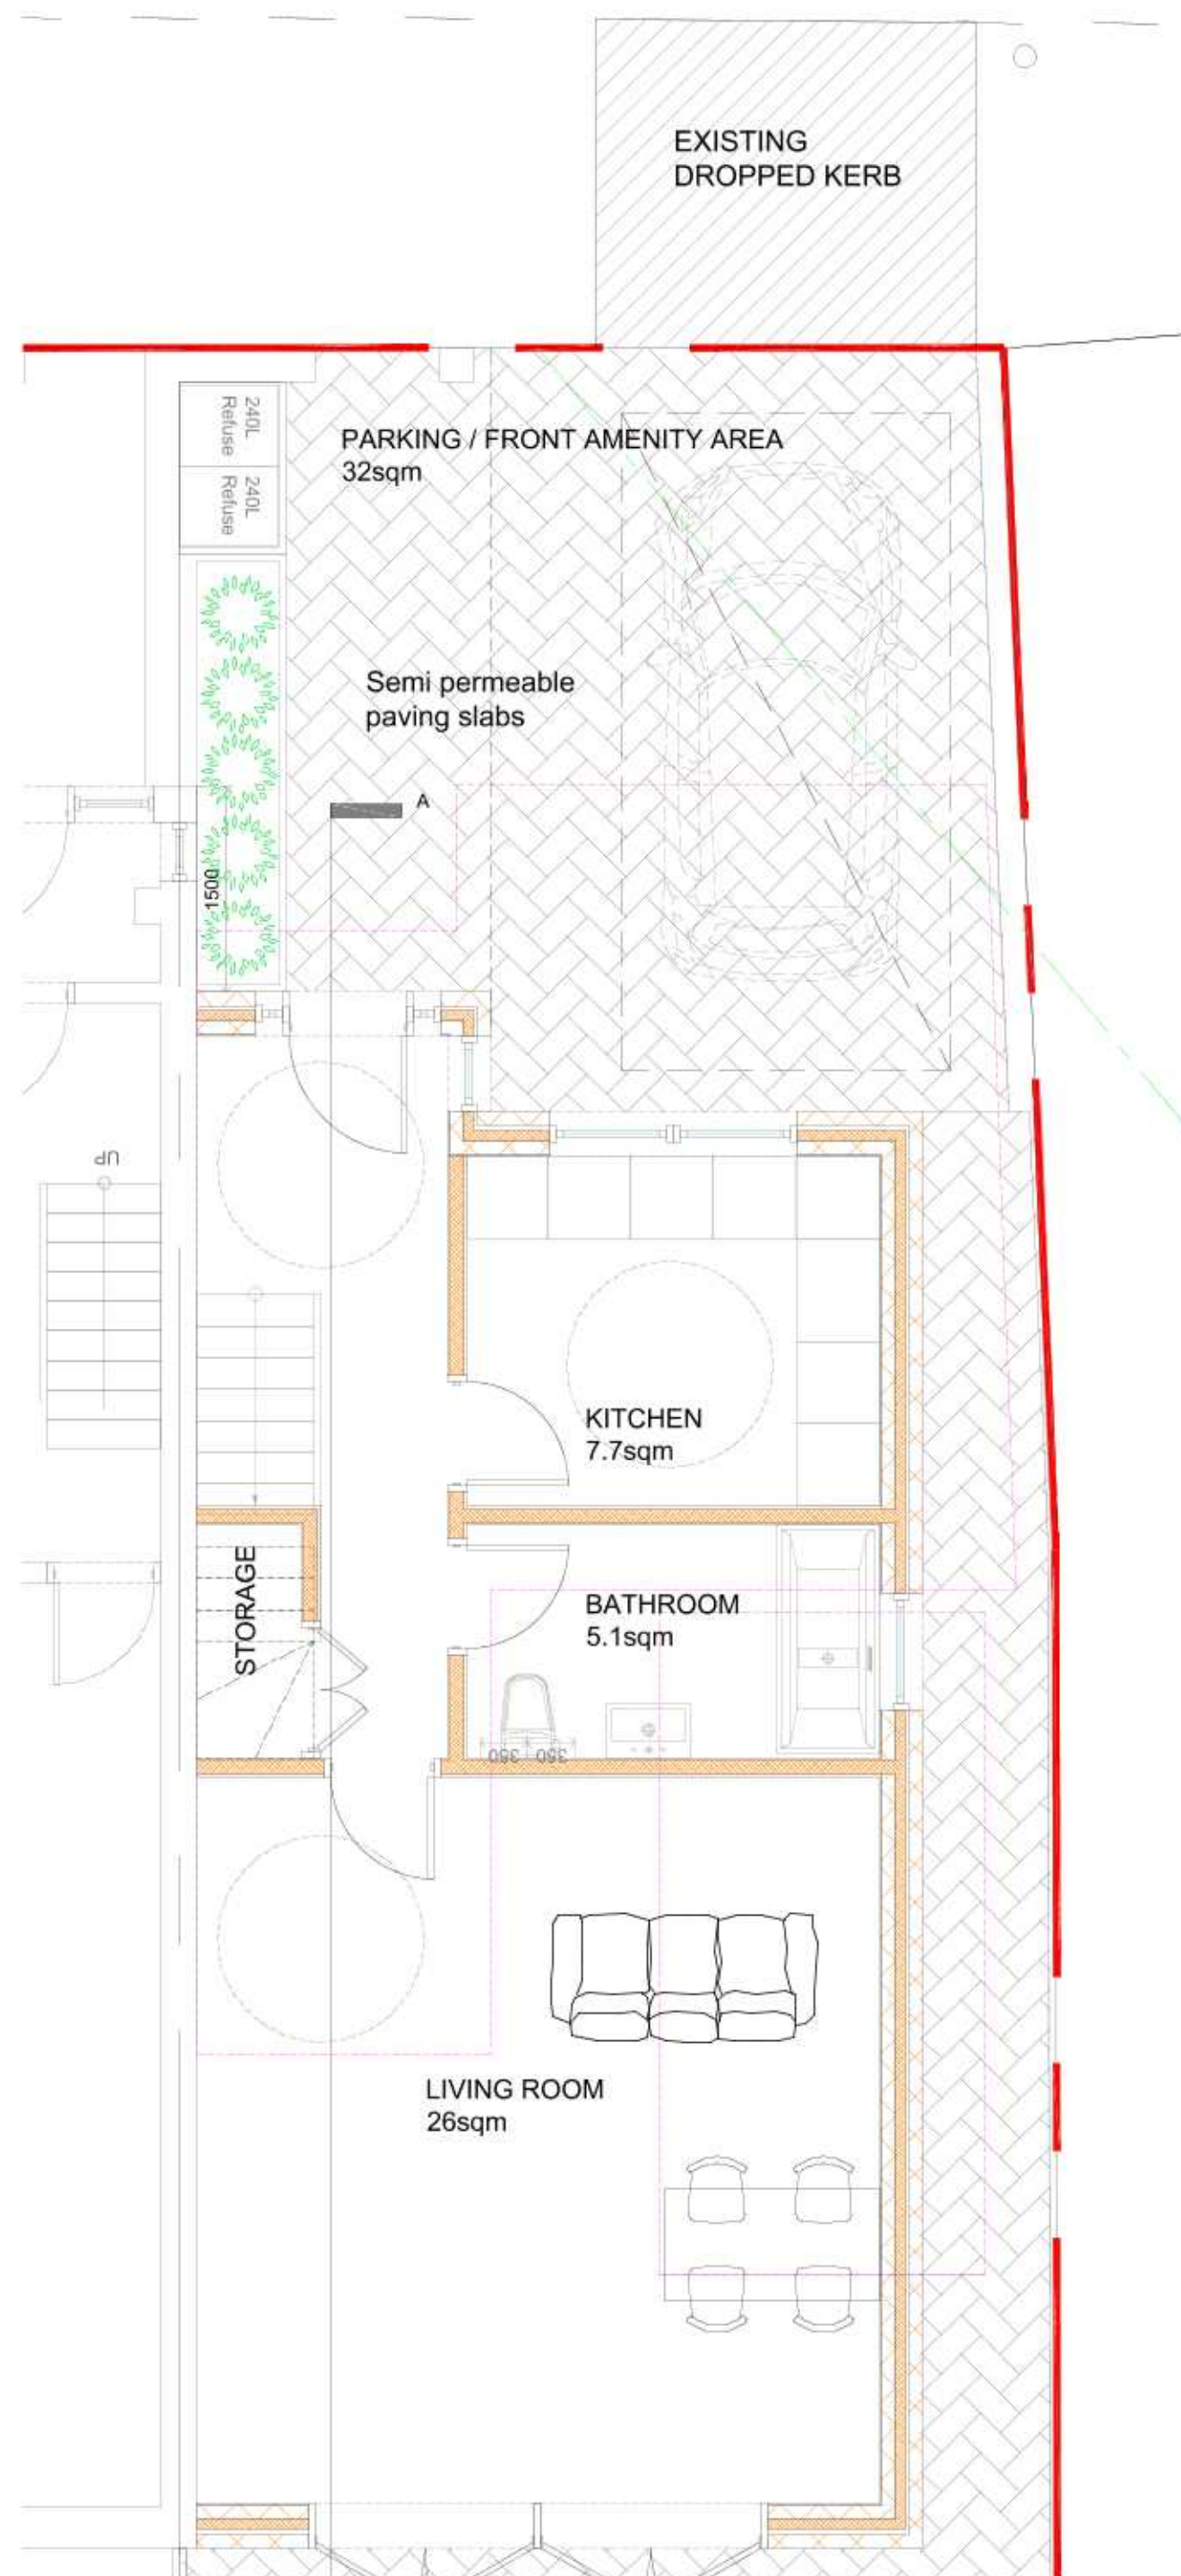

Ground Floor Plan- Proposed

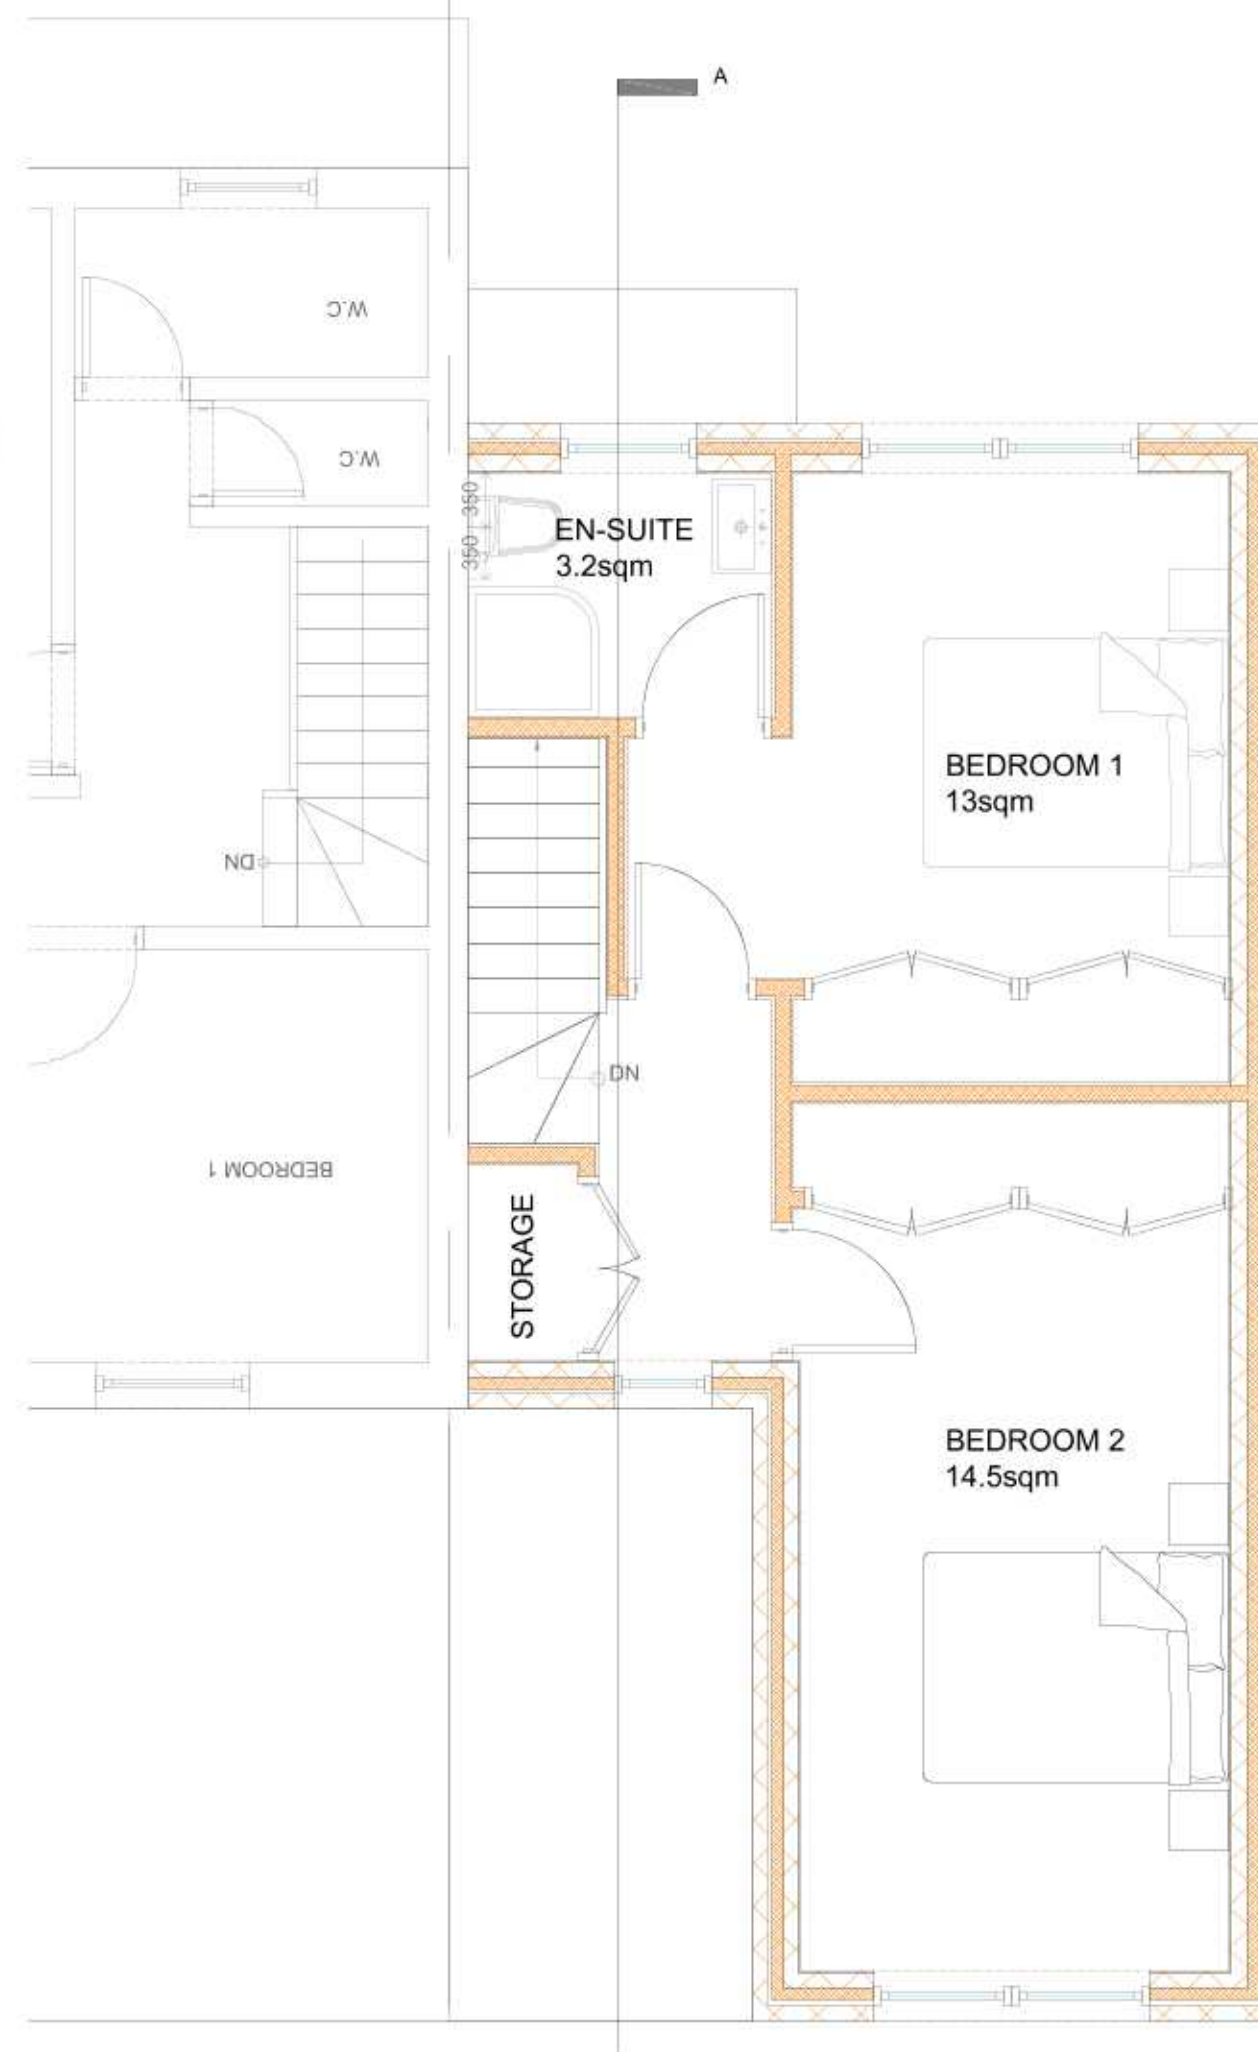

First Floor Plan- Proposed





ASAI CONSTRUCTION LTD

ASAI CONSTRUCTION LTD
224 Finchley Rd, London NW3 6DH

PROJECT
37 Mount Road, Hayes, UB3 3LJ

DRAWING
Floor plan -Proposed

DRG. NO.
HH-MR-03-0620

REVISIONS

NO.	DESCRIPTION	DATE

SCALE 1:50 @A2

DATE 05.07.20


THIS DRAWING IS COPYRIGHT and must not be traced or copied in any way or form in part or whole by any means whatsoever without prior written consent and may only be used by the present owner, being our current client in relation to the property as referred to on the drawing. This drawing may be copied by an authorised officer of the Local Authority with the sole purpose to assist in the determination of Planning or Building Regulations application and may not be used for any other purpose unless otherwise agreed in writing.




FRONT ELEVATION
- PROPOSED




REAR ELEVATION
- PROPOSED

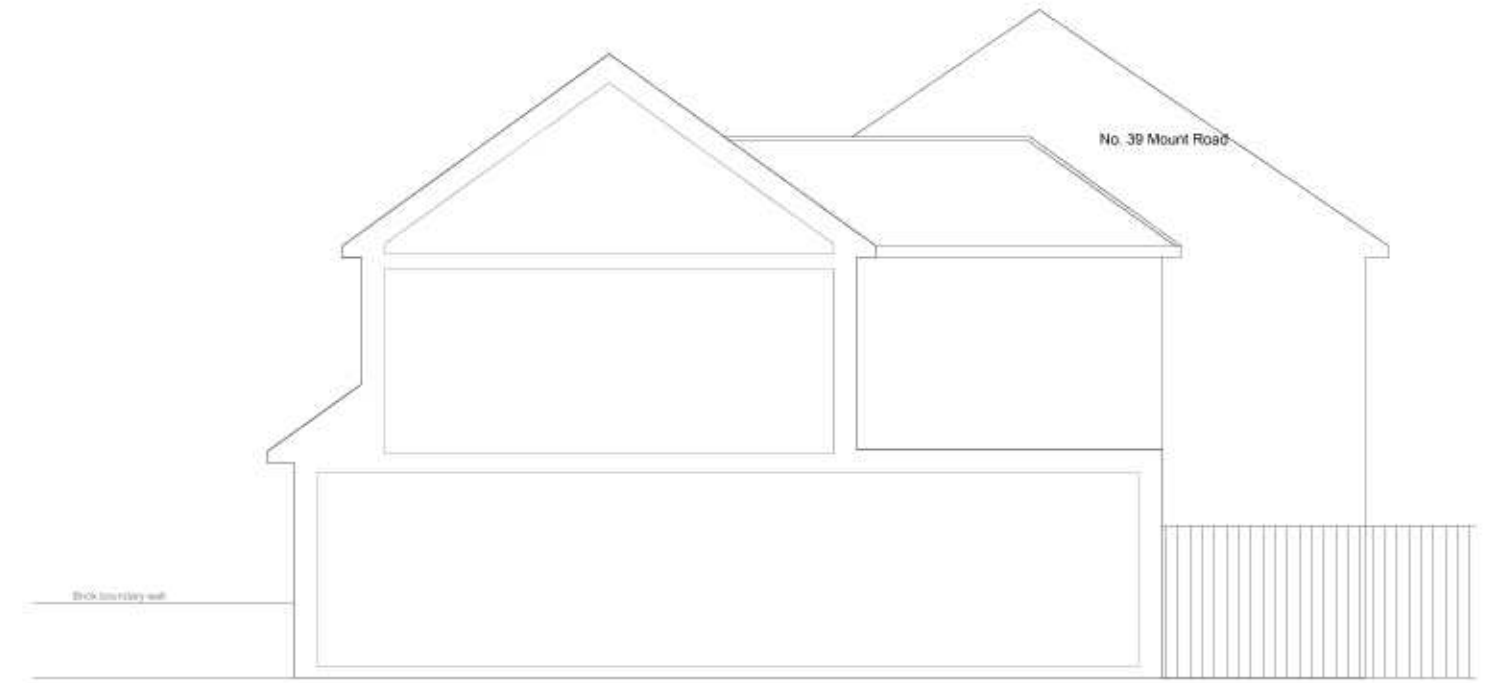

SECTION A-A
- PROPOSED

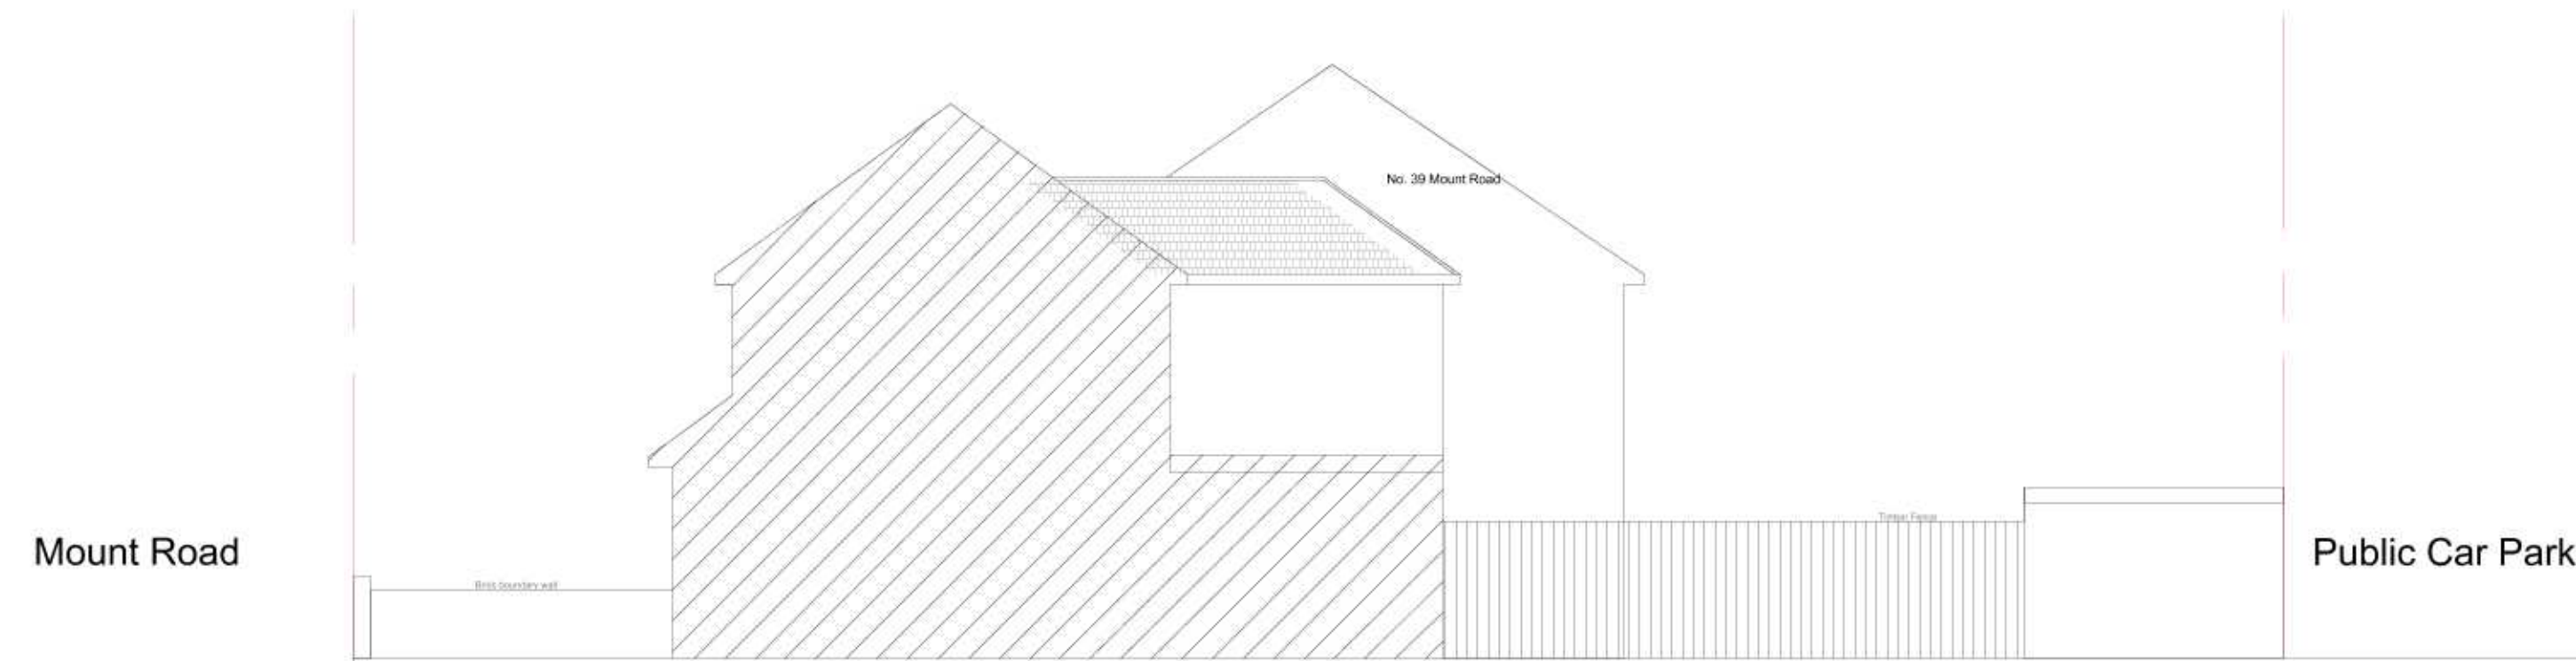

RIGHT SIDE ELEVATION
- PROPOSED

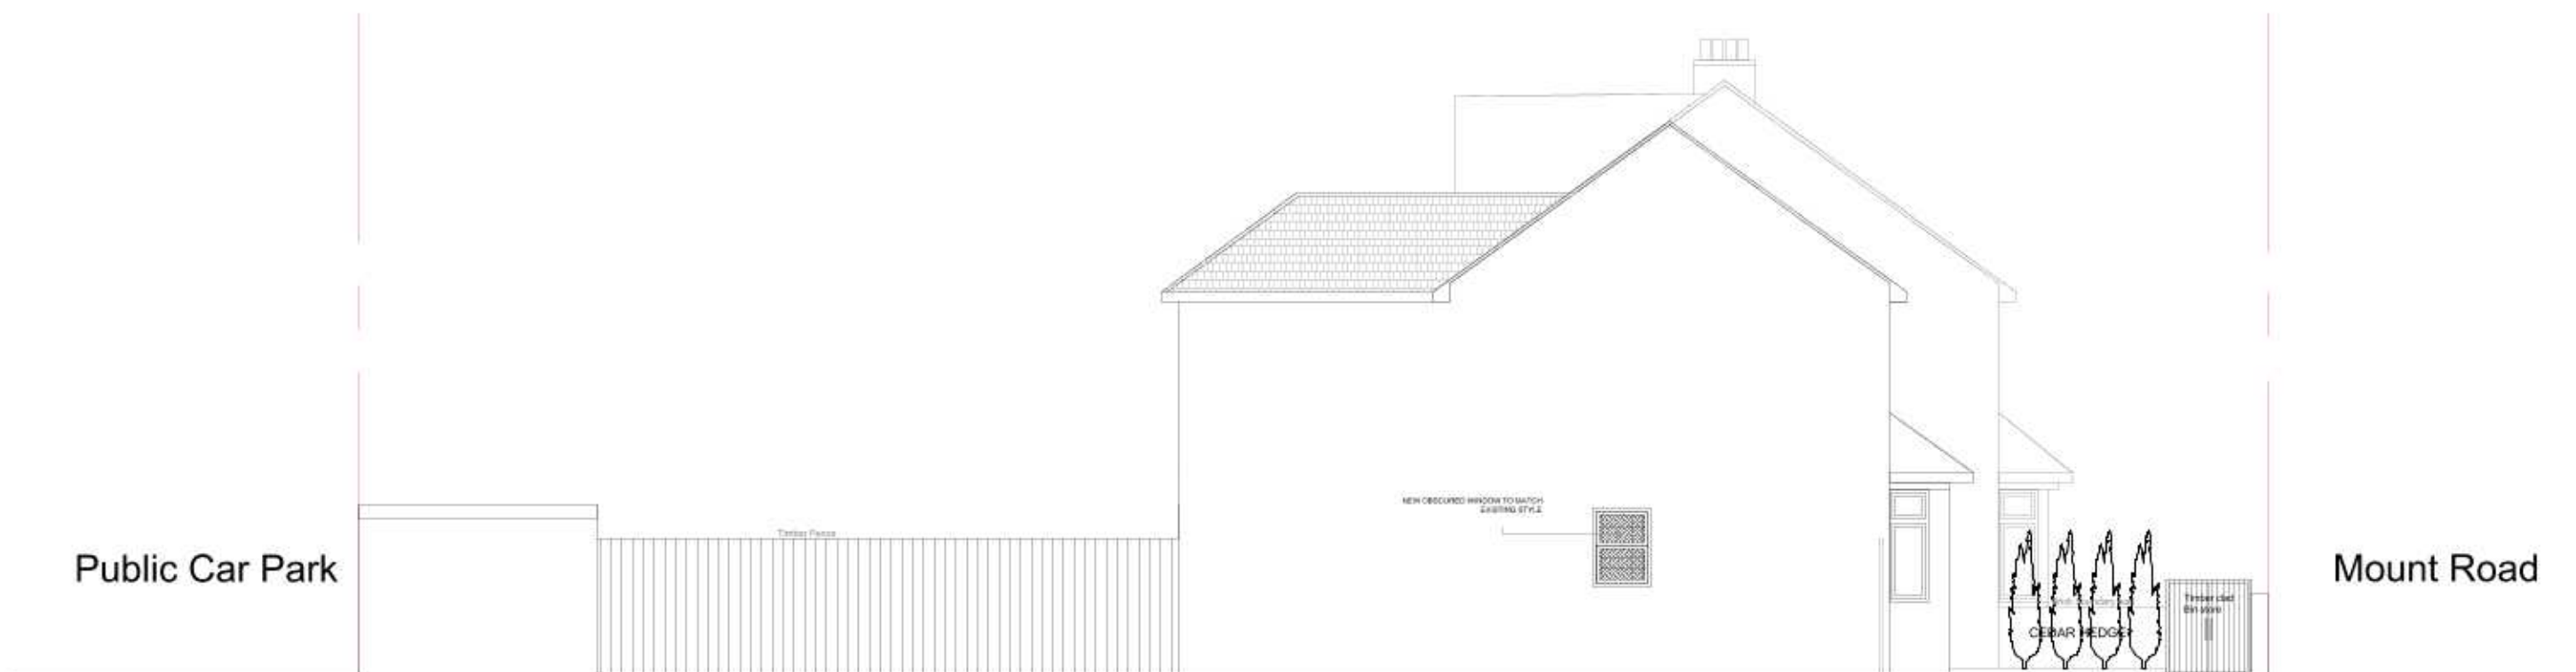

LEFT SIDE ELEVATION
- PROPOSED



ASAI CONSTRUCTION LTD

ASAI CONSTRUCTION LTD
224 Finchley Rd, London NW3 6DH

PROJECT

37 Mount Road, Hayes, UB3 3LJ

DRAWING

Elevation / Section -Proposed

DRG. NO.

HH-MR-04-0620

REVISIONS


SCALE

1:100 @A2

DATE

05.07.20

THIS DRAWING IS COPYRIGHT and must not be traced or copied in any way or form in part or whole by any means whatsoever without prior written consent and may only be used by the present owner, being our current client in relation to the property as referred to on the drawing. This drawing may be copied by an authorised officer of the Local Authority with the sole purpose to assist in the determination of Planning or Building Regulations application and may not be used for any other purpose unless otherwise agreed in writing.

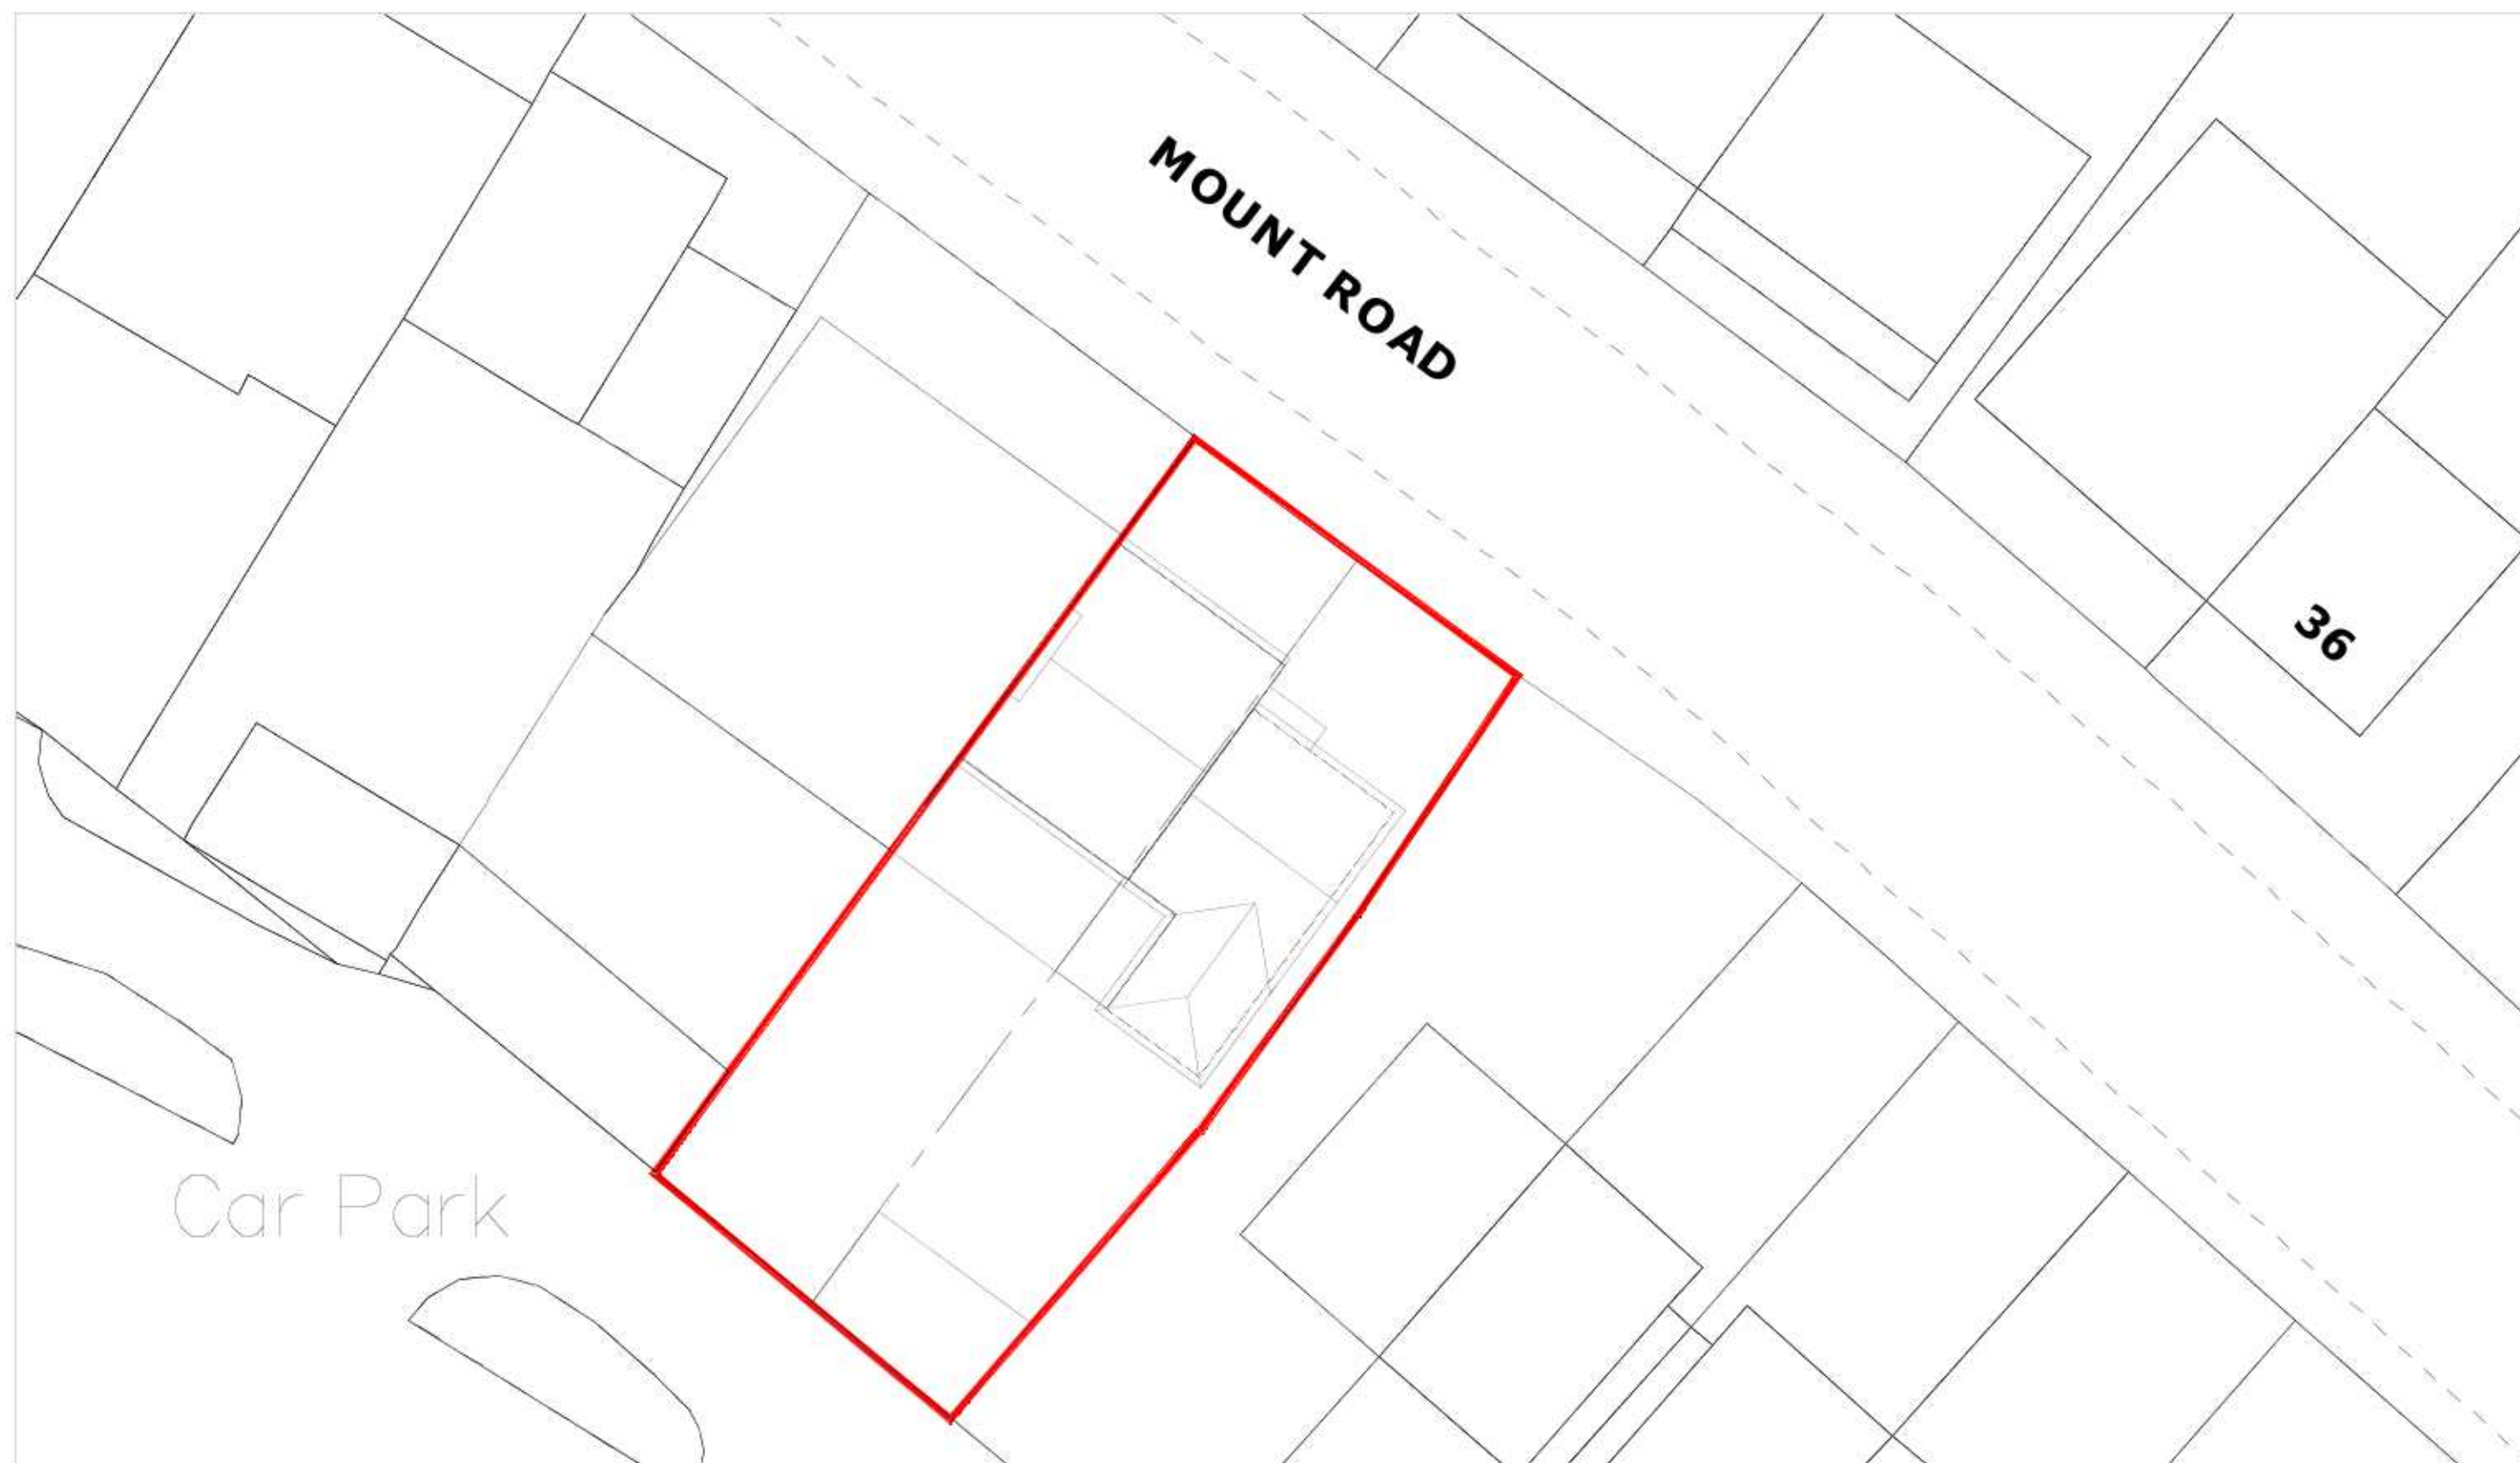

PROPOSED BLOCK PLAN
Scale 1:200



PROPOSED STREET ELEVATION
Scale 1:100



ASAI CONSTRUCTION LTD

ASAI CONSTRUCTION LTD
224 Finchley Rd, London NW3 6DH

PROJECT

37 Mount Road, Hayes, UB3 3LJ

DRAWING

Block Plan / Street Elevation -Proposed

DRG. NO.

HH-MR-06-0620

REVISIONS

SCALE

1:100 / 1:200 @A2

DATE

05.07.20

THIS DRAWING IS COPYRIGHT and must not be traced or copied in any way or form in part or whole by any means whatsoever without prior written consent and may only be used by the present owner, being our current client in relation to the property as referred to on the drawing. This drawing may be copied by an authorised officer of the Local Authority with the sole purpose to assist in the determination of Planning or Building Regulations application and may not be used for any other purpose unless otherwise agreed in writing.





ASAI CONSTRUCTION LTD

ASAI CONSTRUCTION LTD
224 Finchley Rd, London NW3 6DH

PROJECT
37 Mount Road, Hayes, UB3 3LJ

DRAWING
Outbuilding Elevation -Proposed

DRG. NO.
HH-MR-07-0620

REVISIONS


NO.	DESCRIPTION	DATE
-----	-------------	------

SCALE 1:100 / 1:200 @A2


DATE 05.07.20

THIS DRAWING IS COPYRIGHT and must not be traced or copied in any way or form in part or whole by any means whatsoever without prior written consent and may only be used by the present owner, being our current client in relation to the property as referred to on the drawing. This drawing may be copied by an authorised officer of the Local Authority with the sole purpose to assist in the determination of Planning or Building Regulations application and may not be used for any other purpose unless otherwise agreed in writing.



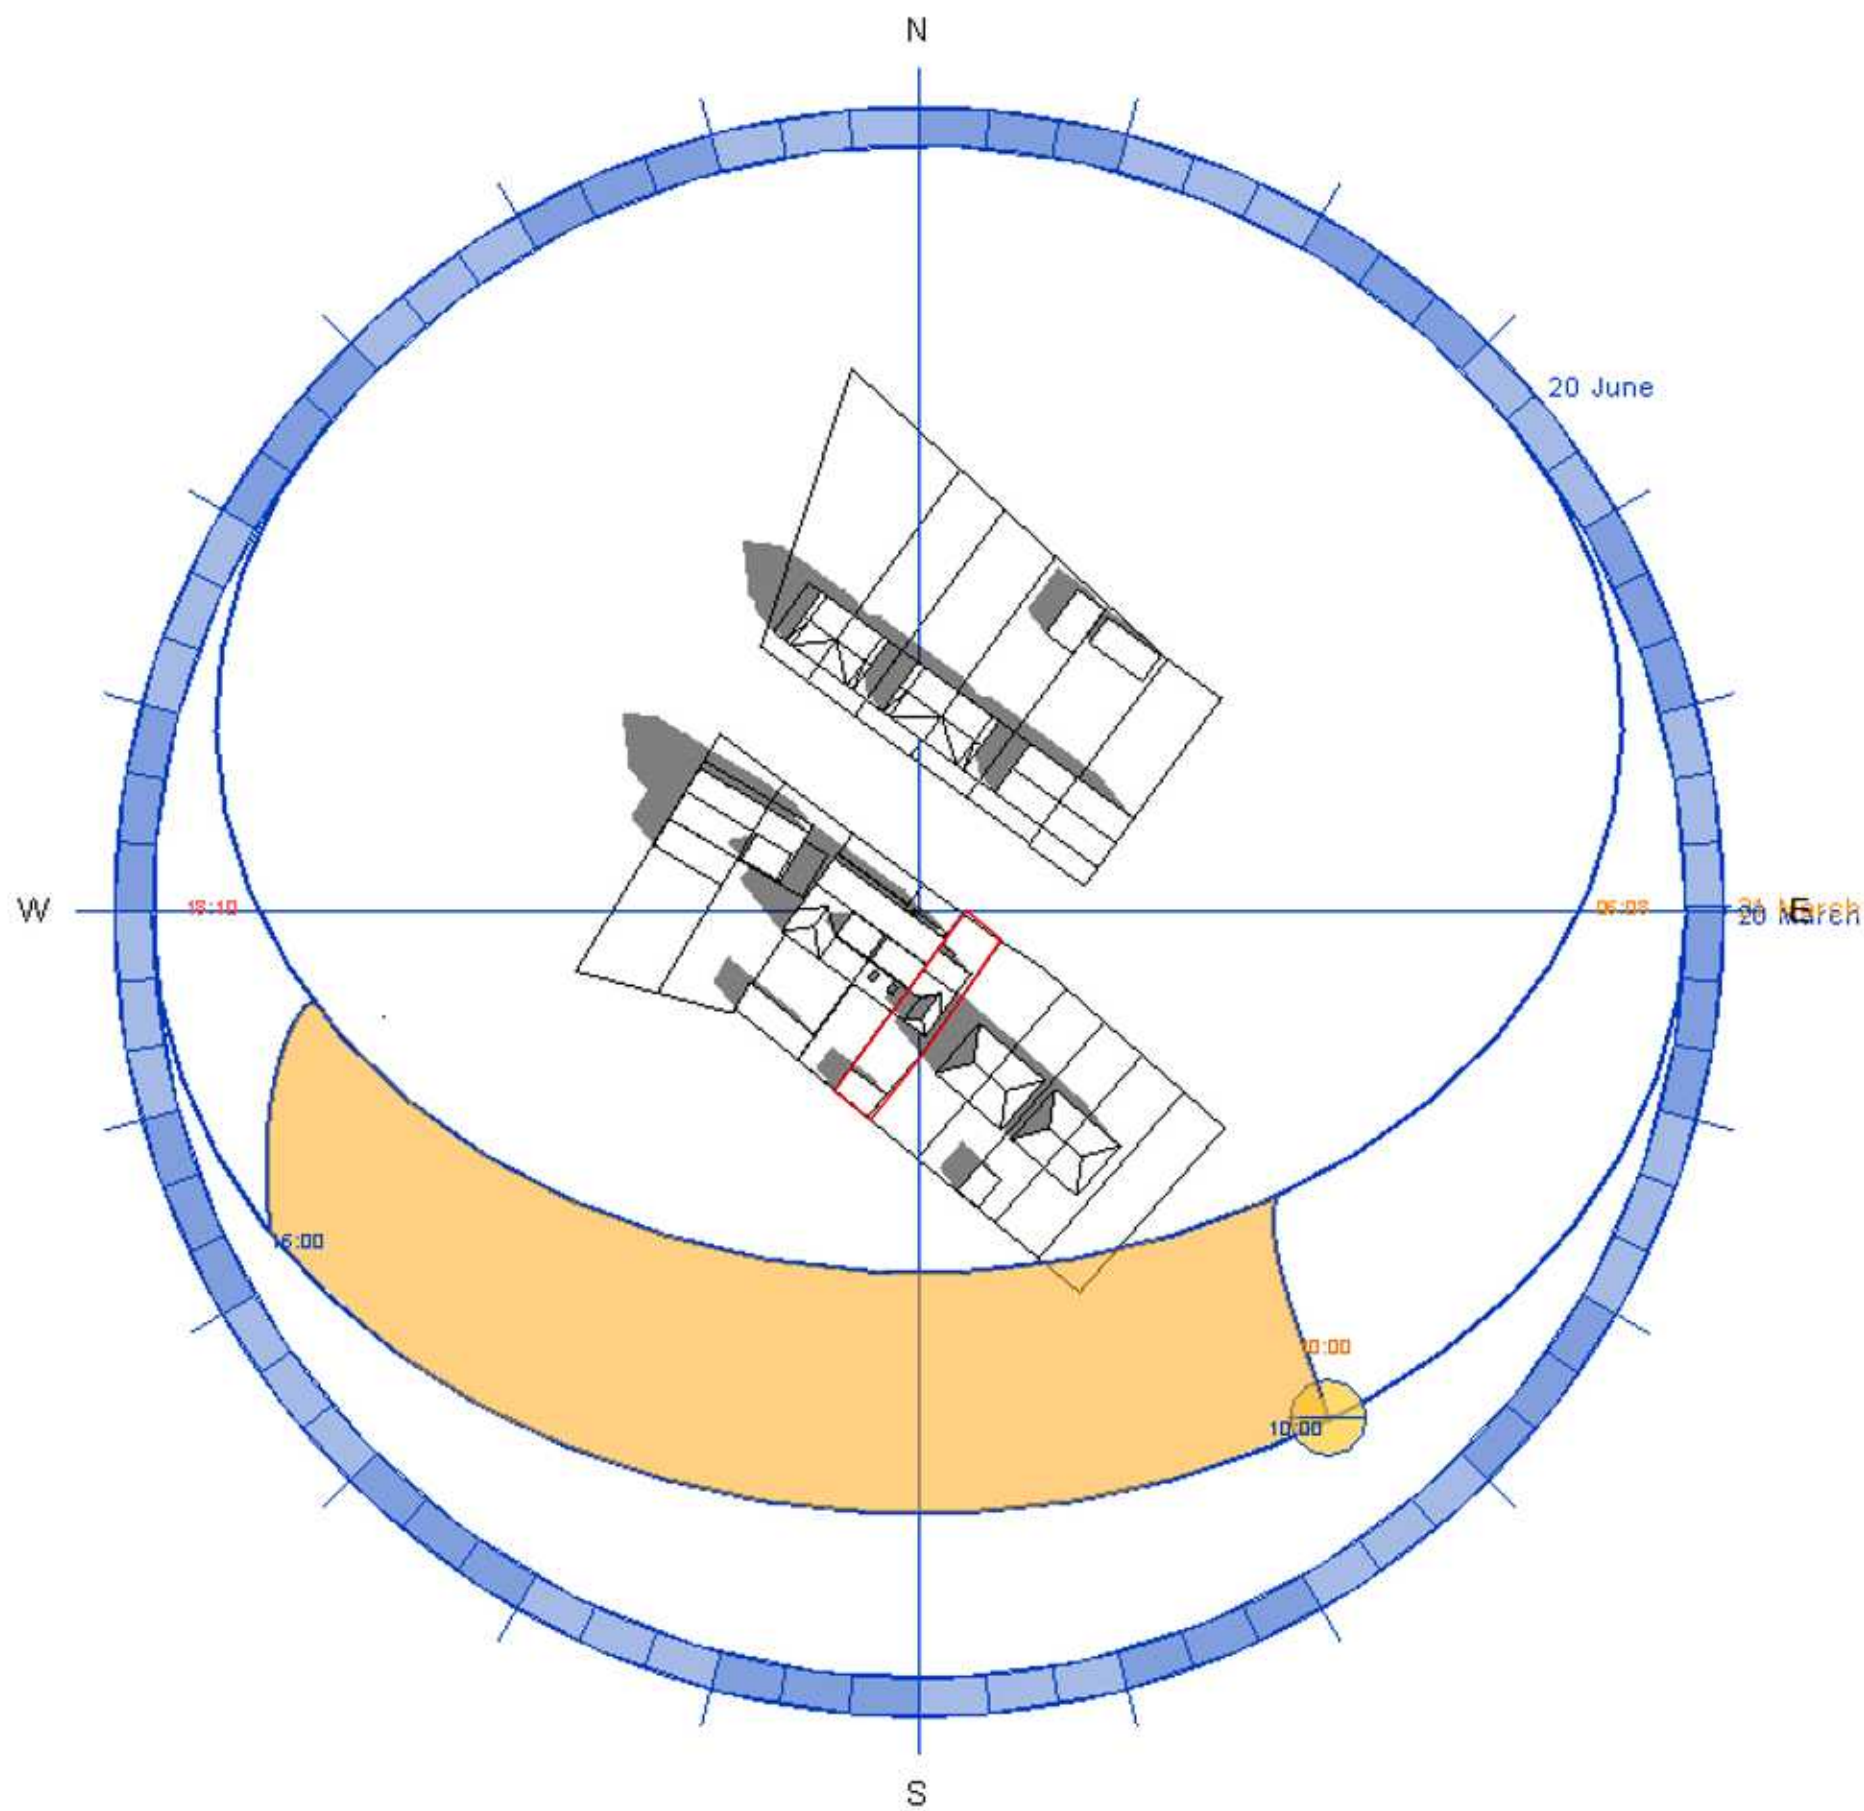

Spring Solar Study
20th March - 20th June
10:00am

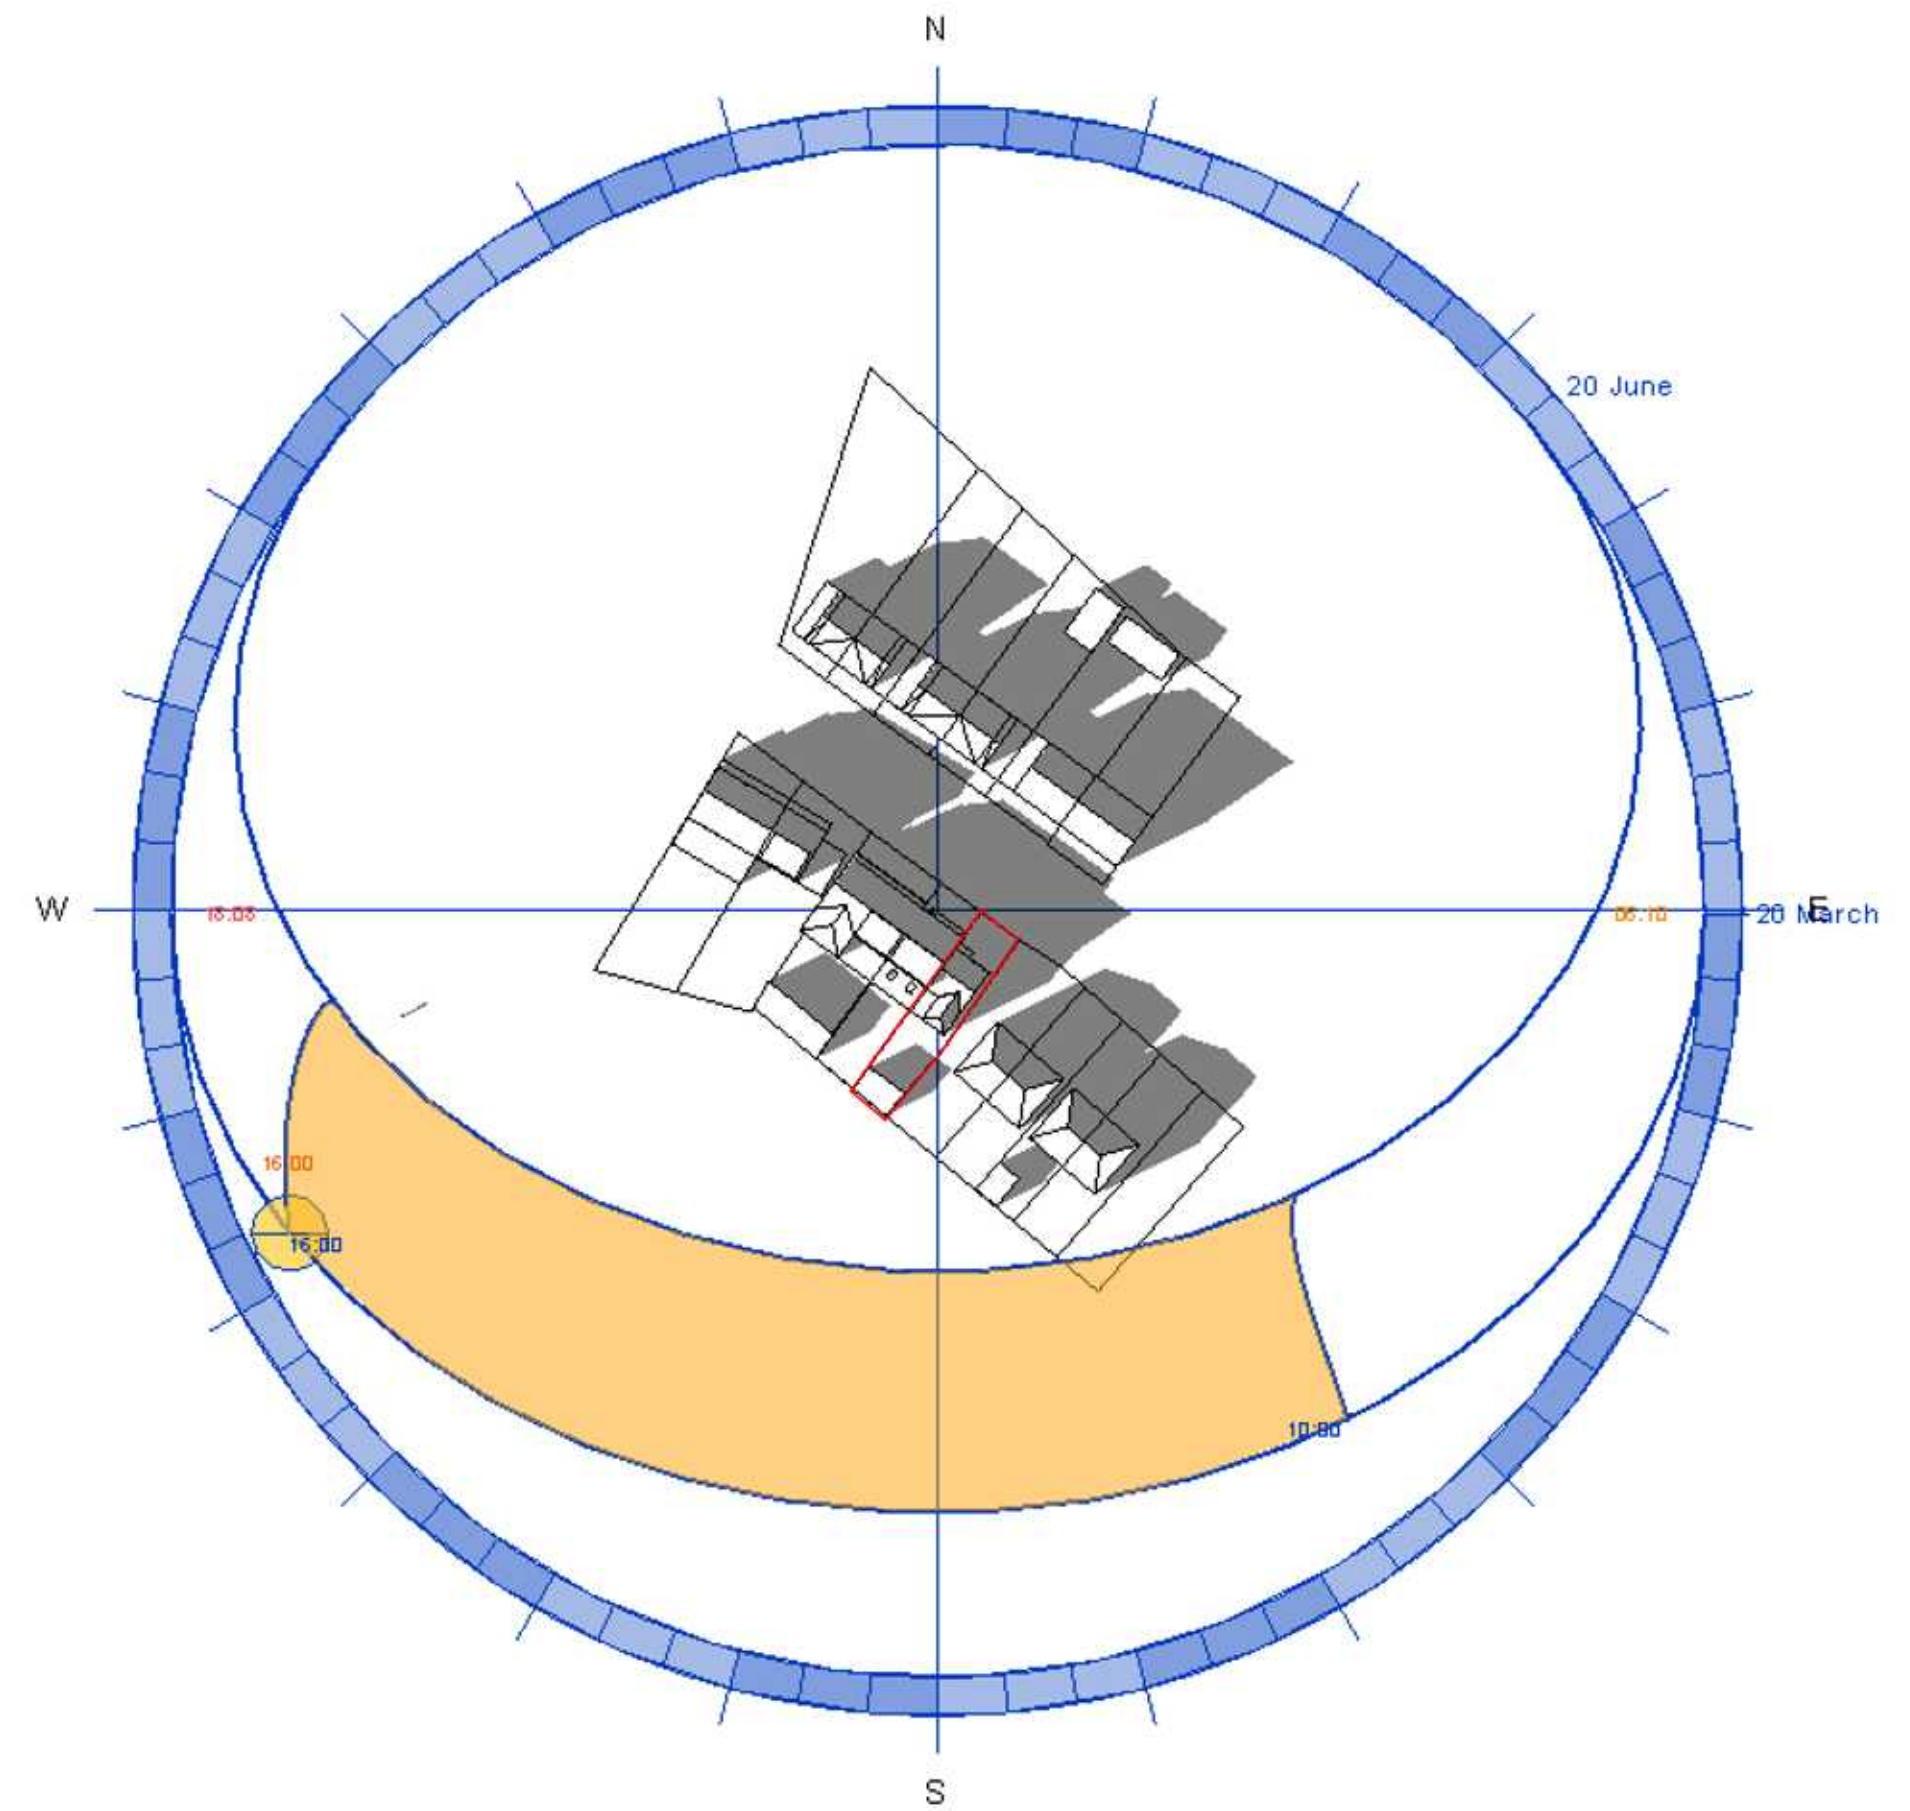

Spring Solar Study
20th March - 20th June
16:00pm



ASAI CONSTRUCTION LTD

ASAI CONSTRUCTION LTD
224 Finchley Rd, London NW3 6DH

THIS DRAWING IS COPYRIGHT and must not be traced or copied in any way of form in part of whole by any means whatsoever without prior written consent and may only be used by the present owner, being our current client in relation to the property as referred to on the drawing. This drawing may be copied by an authorised officer of the Local Authority with the sole purpose to assist in the determination of Planning or Building Regulations application and may not be used for any other purpose unless otherwise agreed in writing.

PROJECT	37 Mount Road, Hayes, UB3 3LJ		
DRAWING	Solar Study		
SCALE	N/A@A2		
DRG. NO.	BL-01	REVISIONS	
DATE	10.07.20		




SCALE BAR 1:50




SCALE BAR 1:100



SCALE BAR 1:200

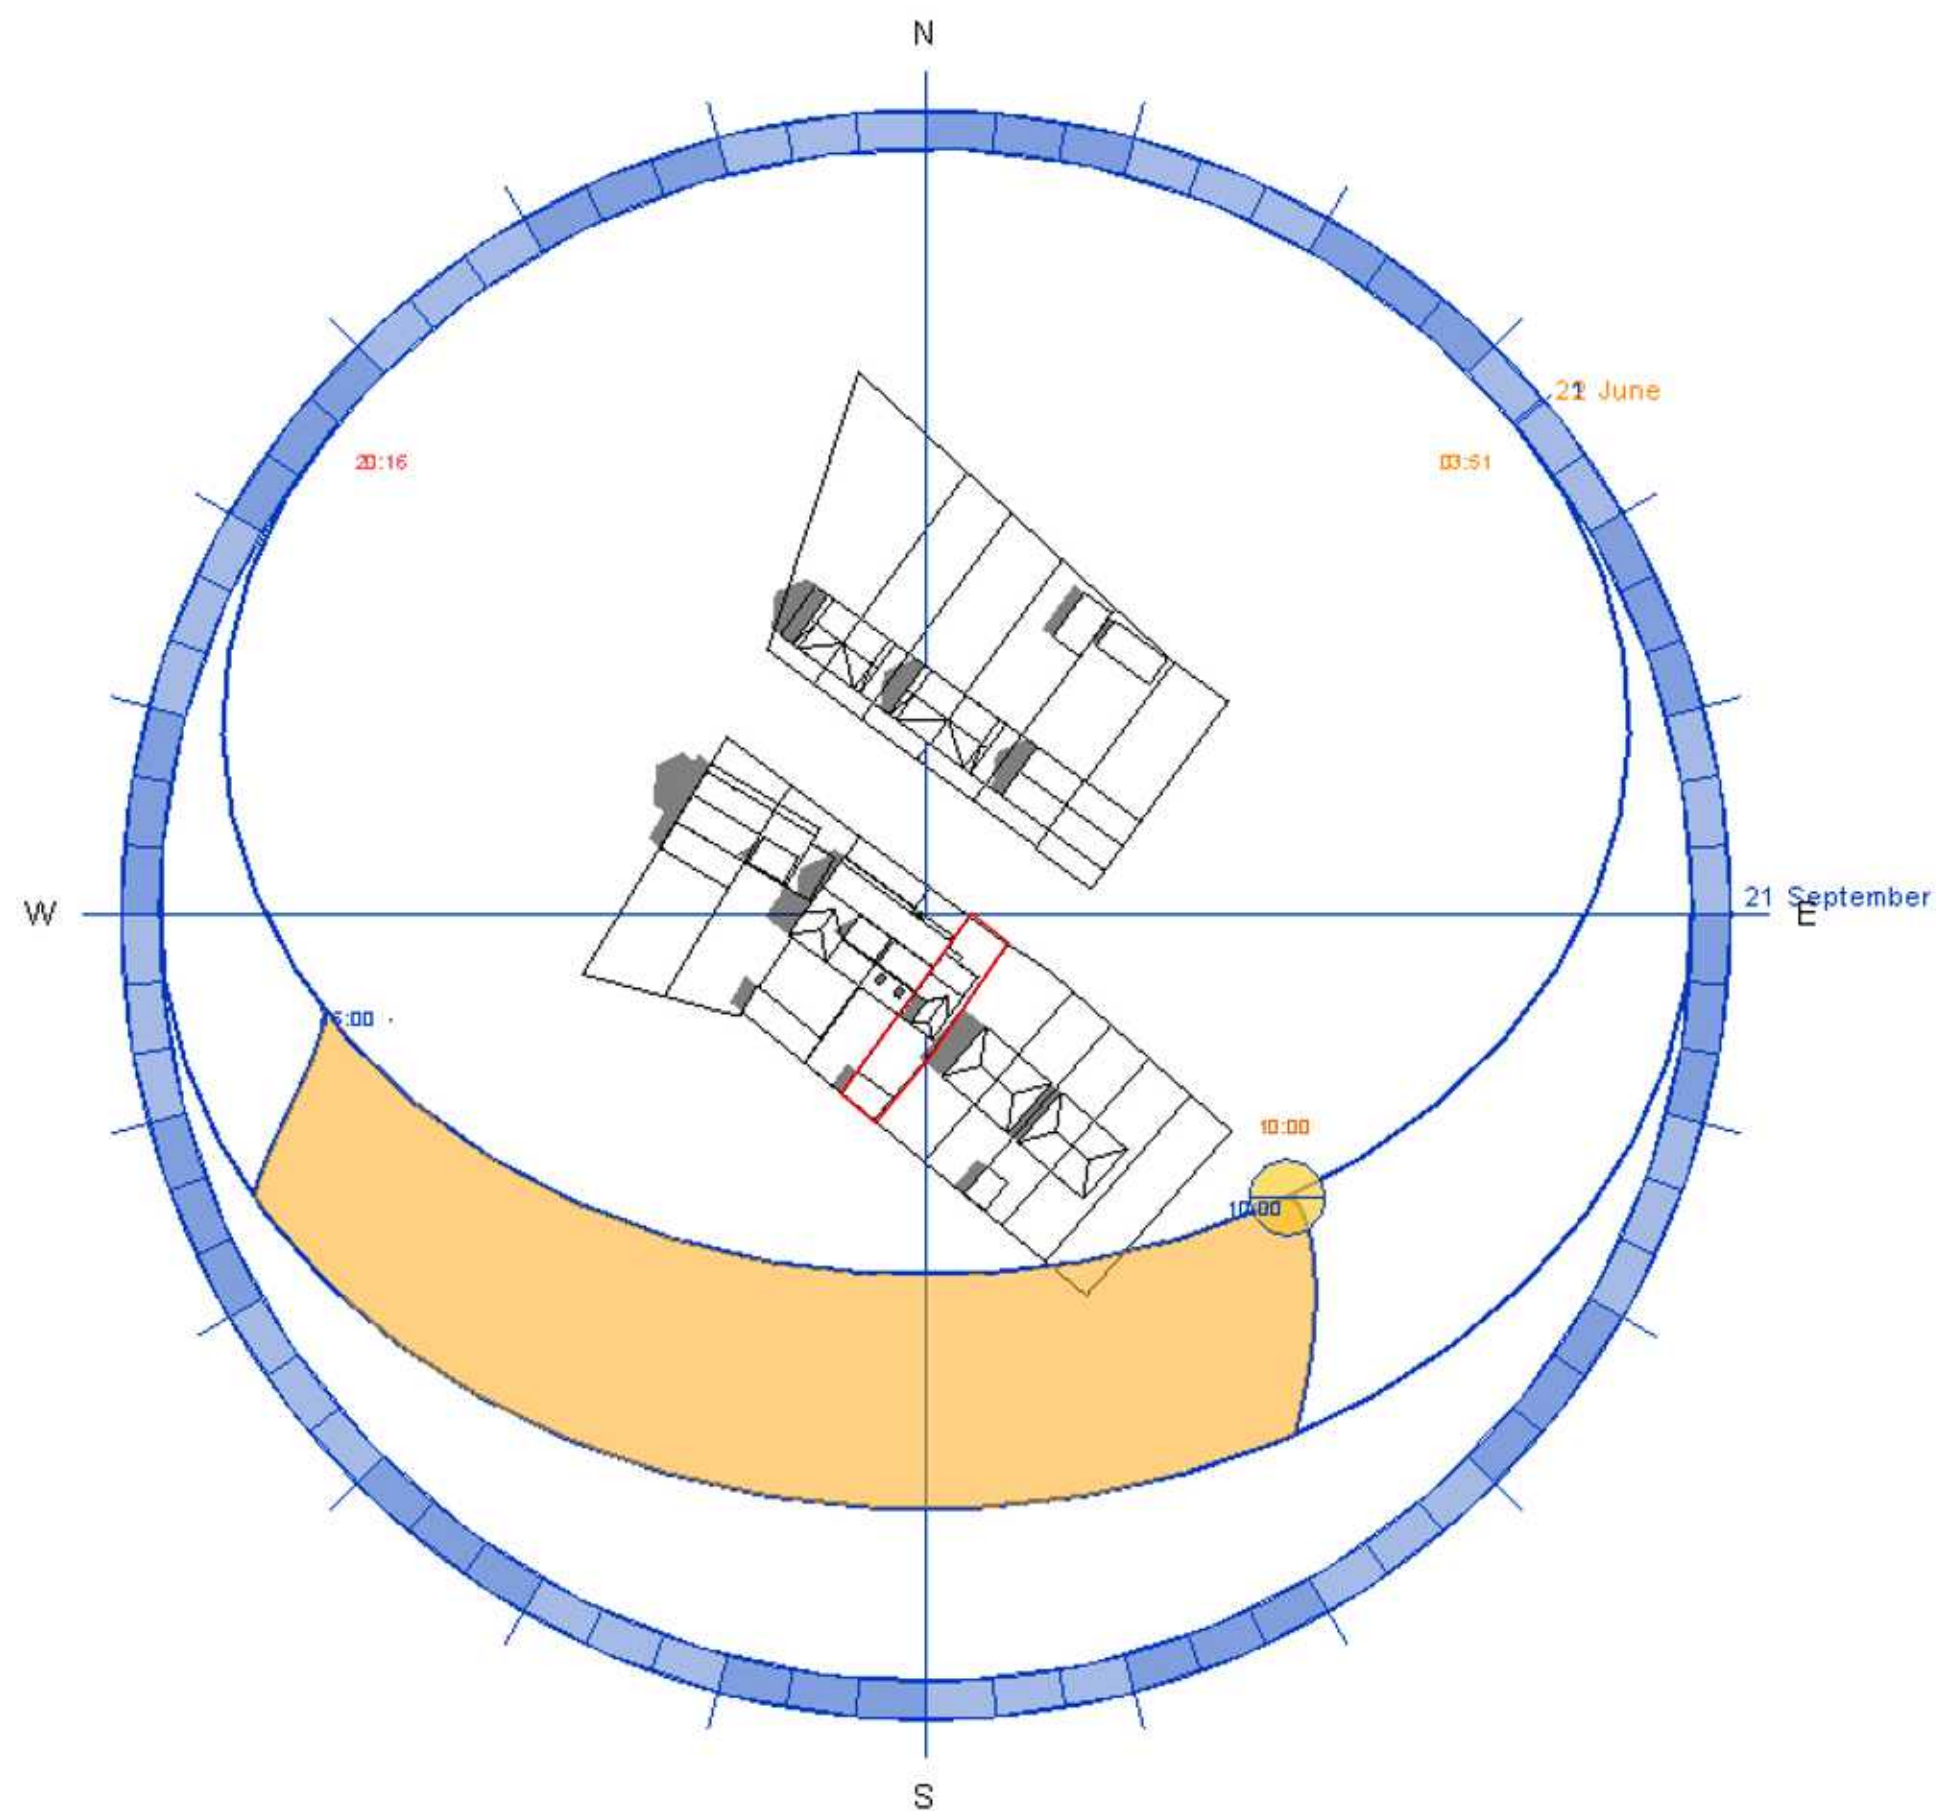

Summer Solar Study
21st June - 21st September
10:00am

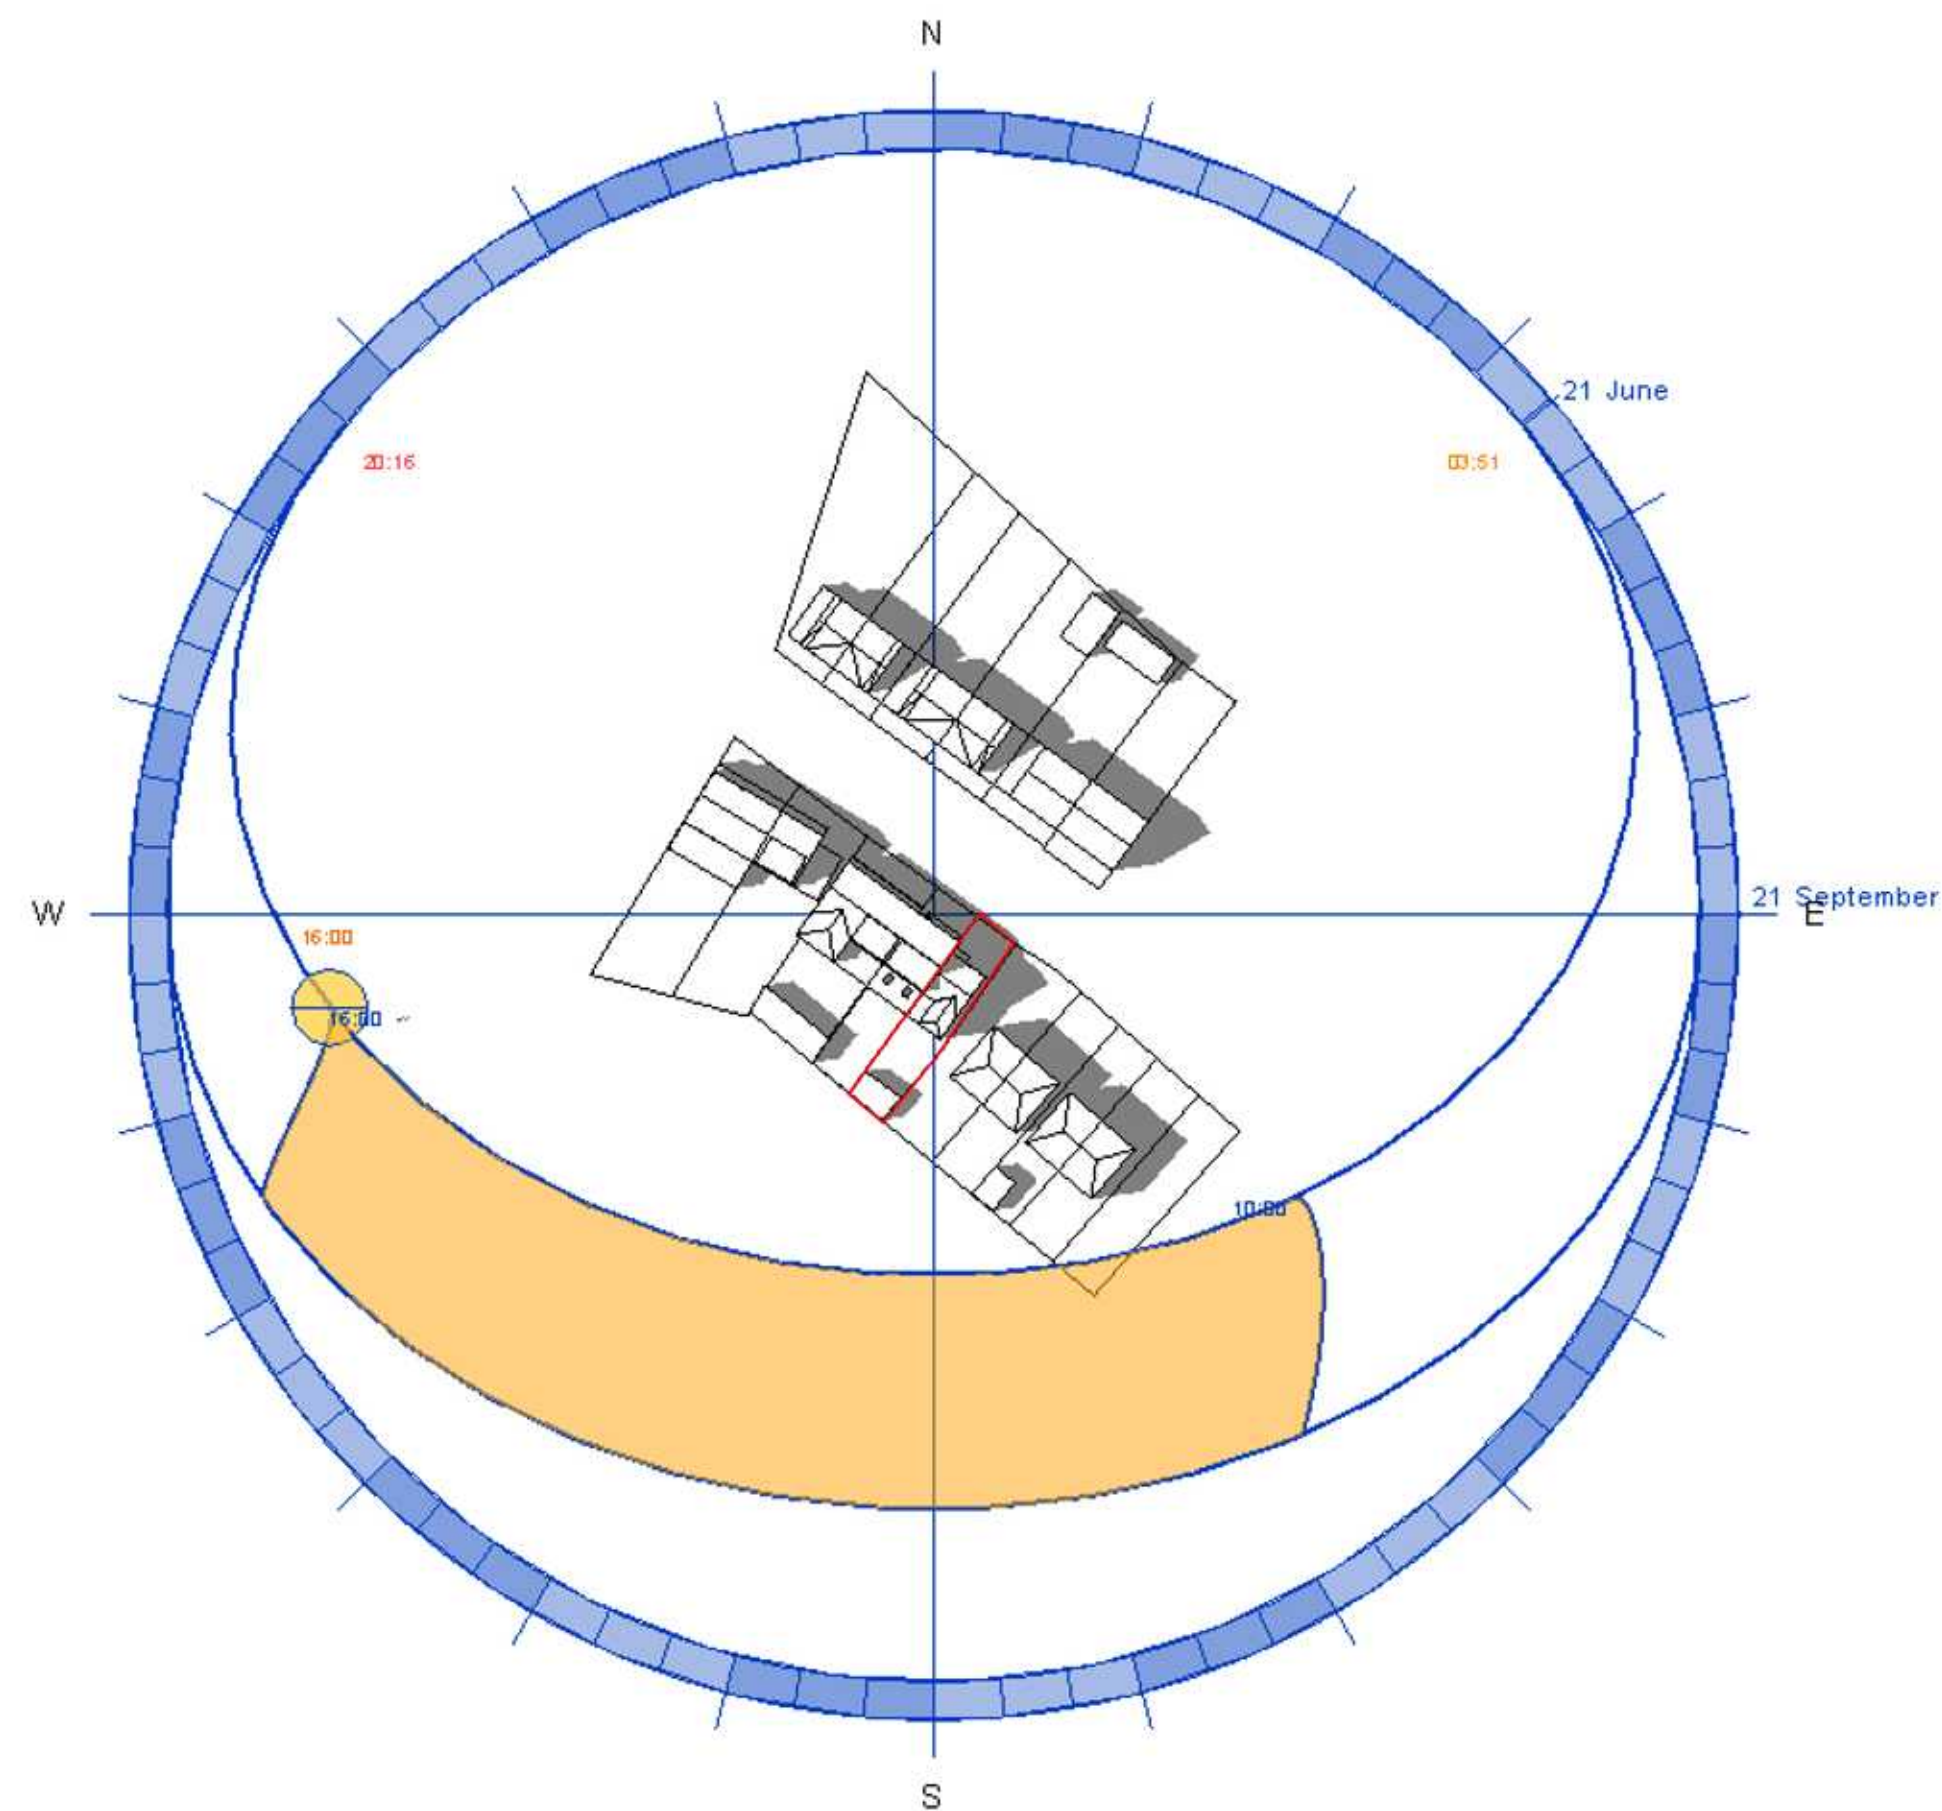

Summer Solar Study
21st June - 21st September
16:00pm




ASAI CONSTRUCTION LTD

ASAI CONSTRUCTION LTD
224 Finchley Rd, London NW3 6DH

THIS DRAWING IS COPYRIGHT and must not be traced or copied in any way of form in part of whole by any means whatsoever without prior written consent and may only be used by the present owner, being our current client in relation to the property as referred to on the drawing. This drawing may be copied by an authorised officer of the Local Authority with the sole purpose to assist in the determination of Planning or Building Regulations application and may not be used for any other purpose unless otherwise agreed in writing.


PROJECT	37 Mount Road, Hayes, UB3 3LJ		
DRAWING	Solar Study		
SCALE	N/A@A2		
DRG. NO.	BL-02	REVISIONS	
DATE	10.07.20		

 


SCALE BAR 1:50




SCALE BAR 1:100

 

SCALE BAR 1:200

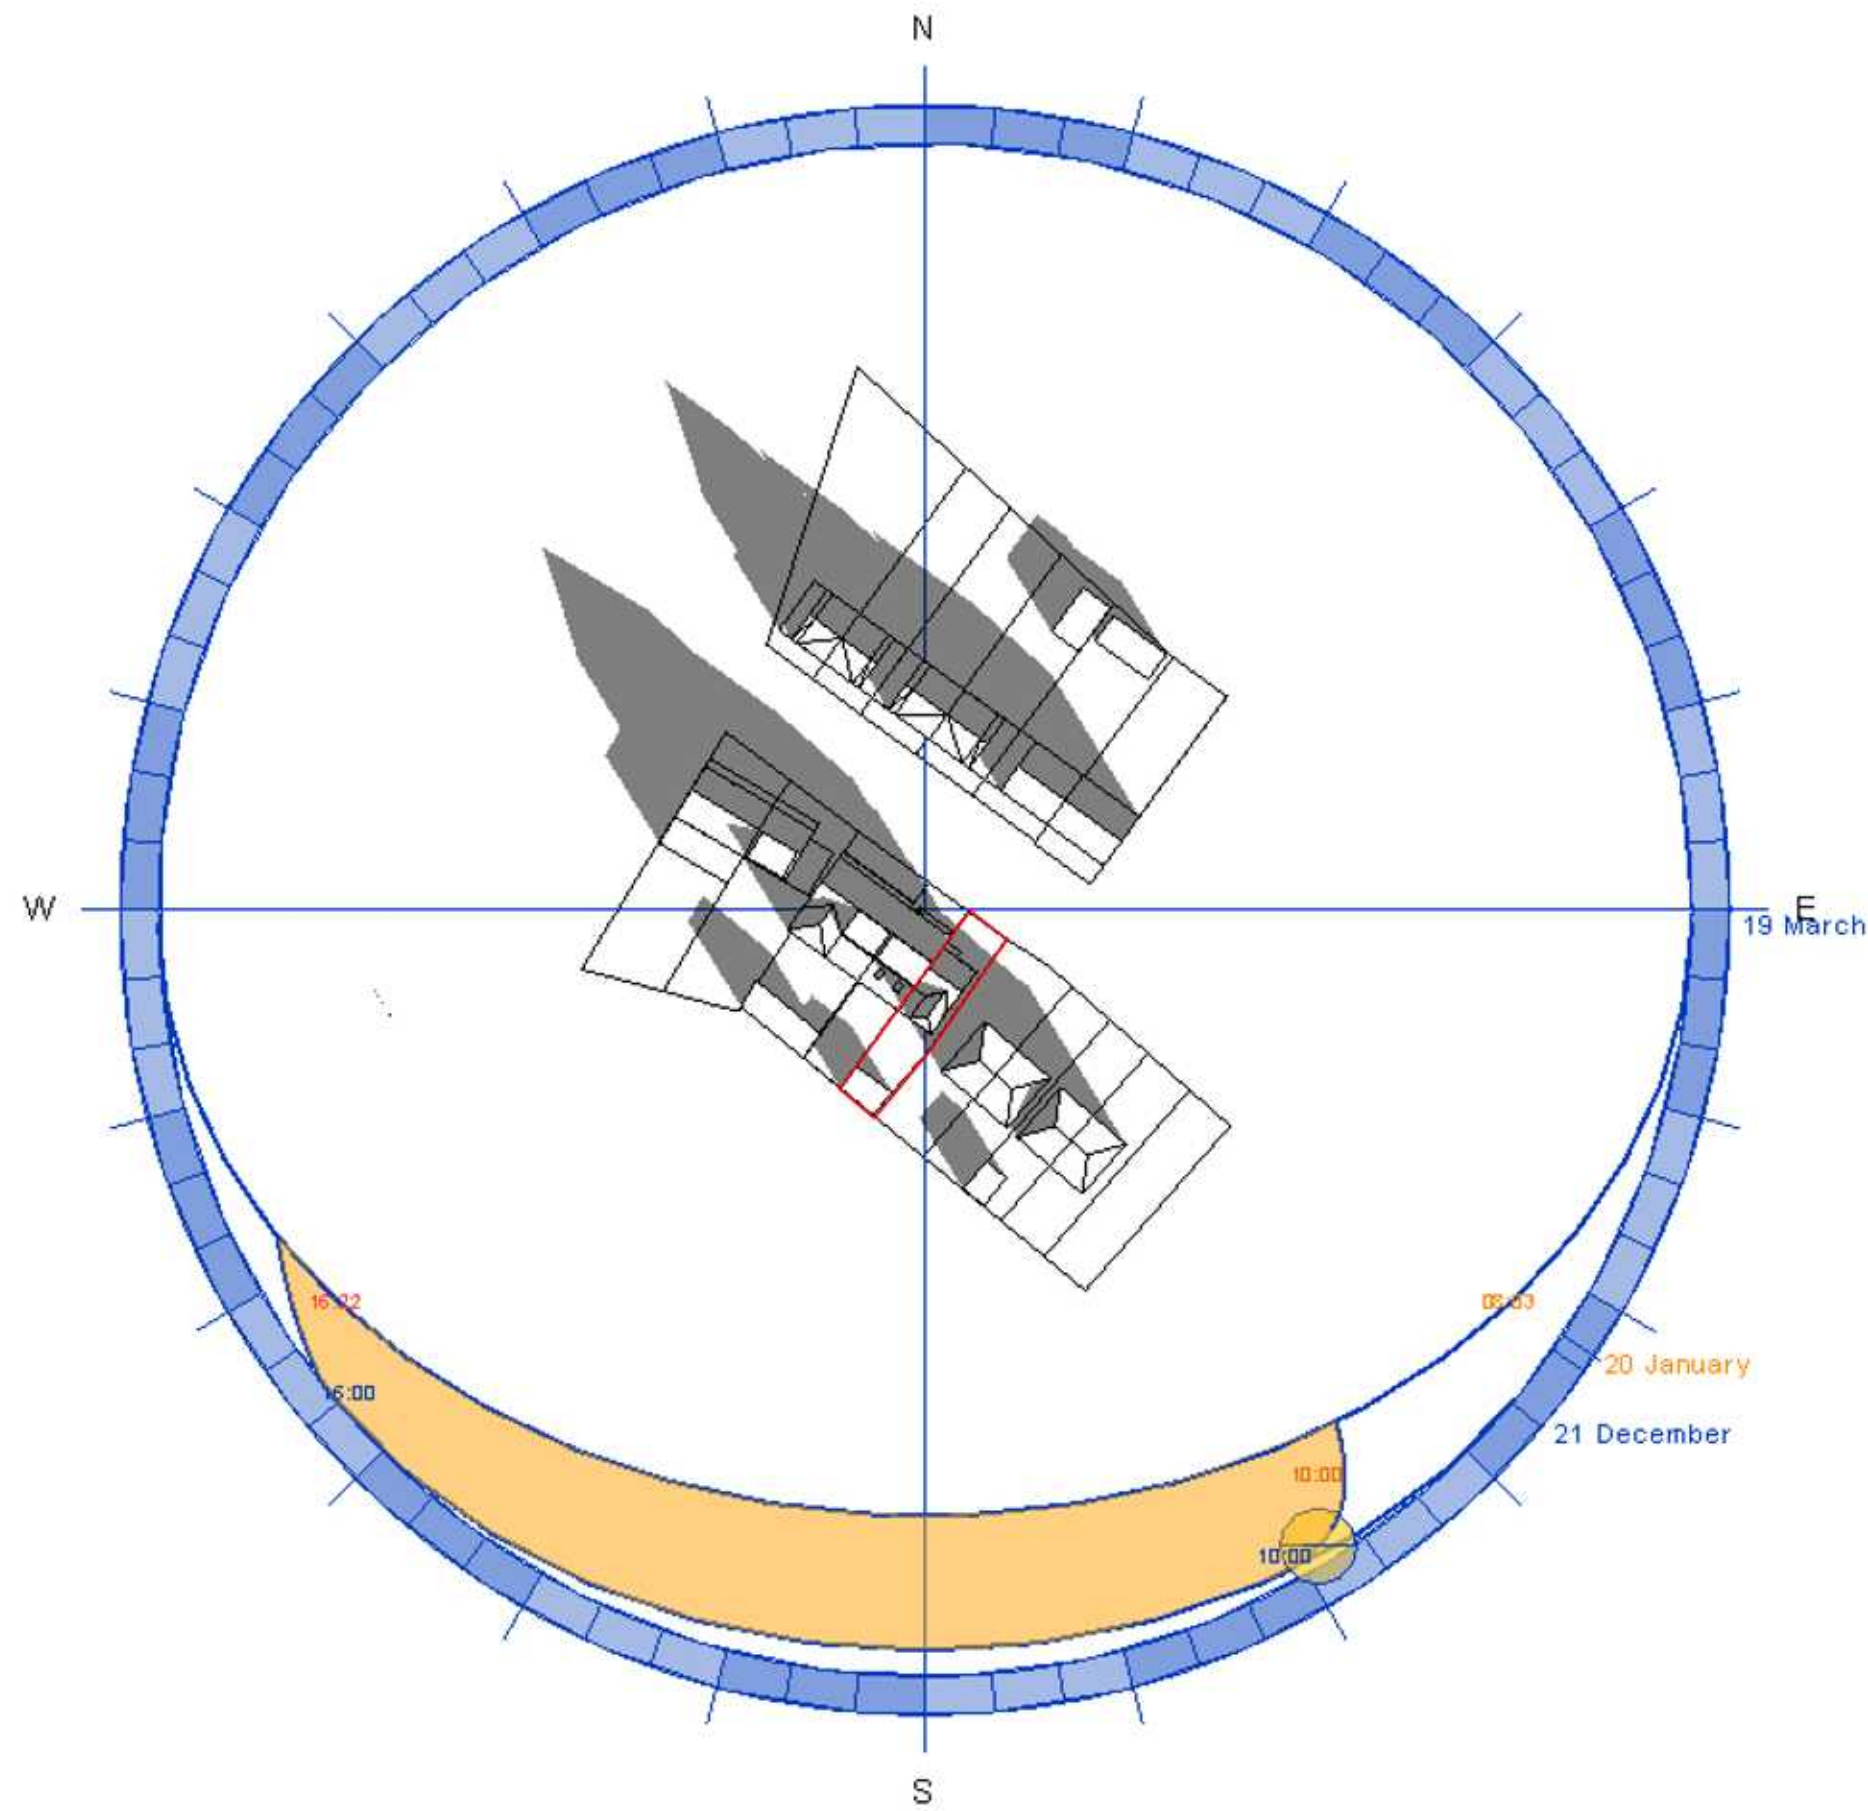

Winter Solar Study
21th December - 19th March
10:00am

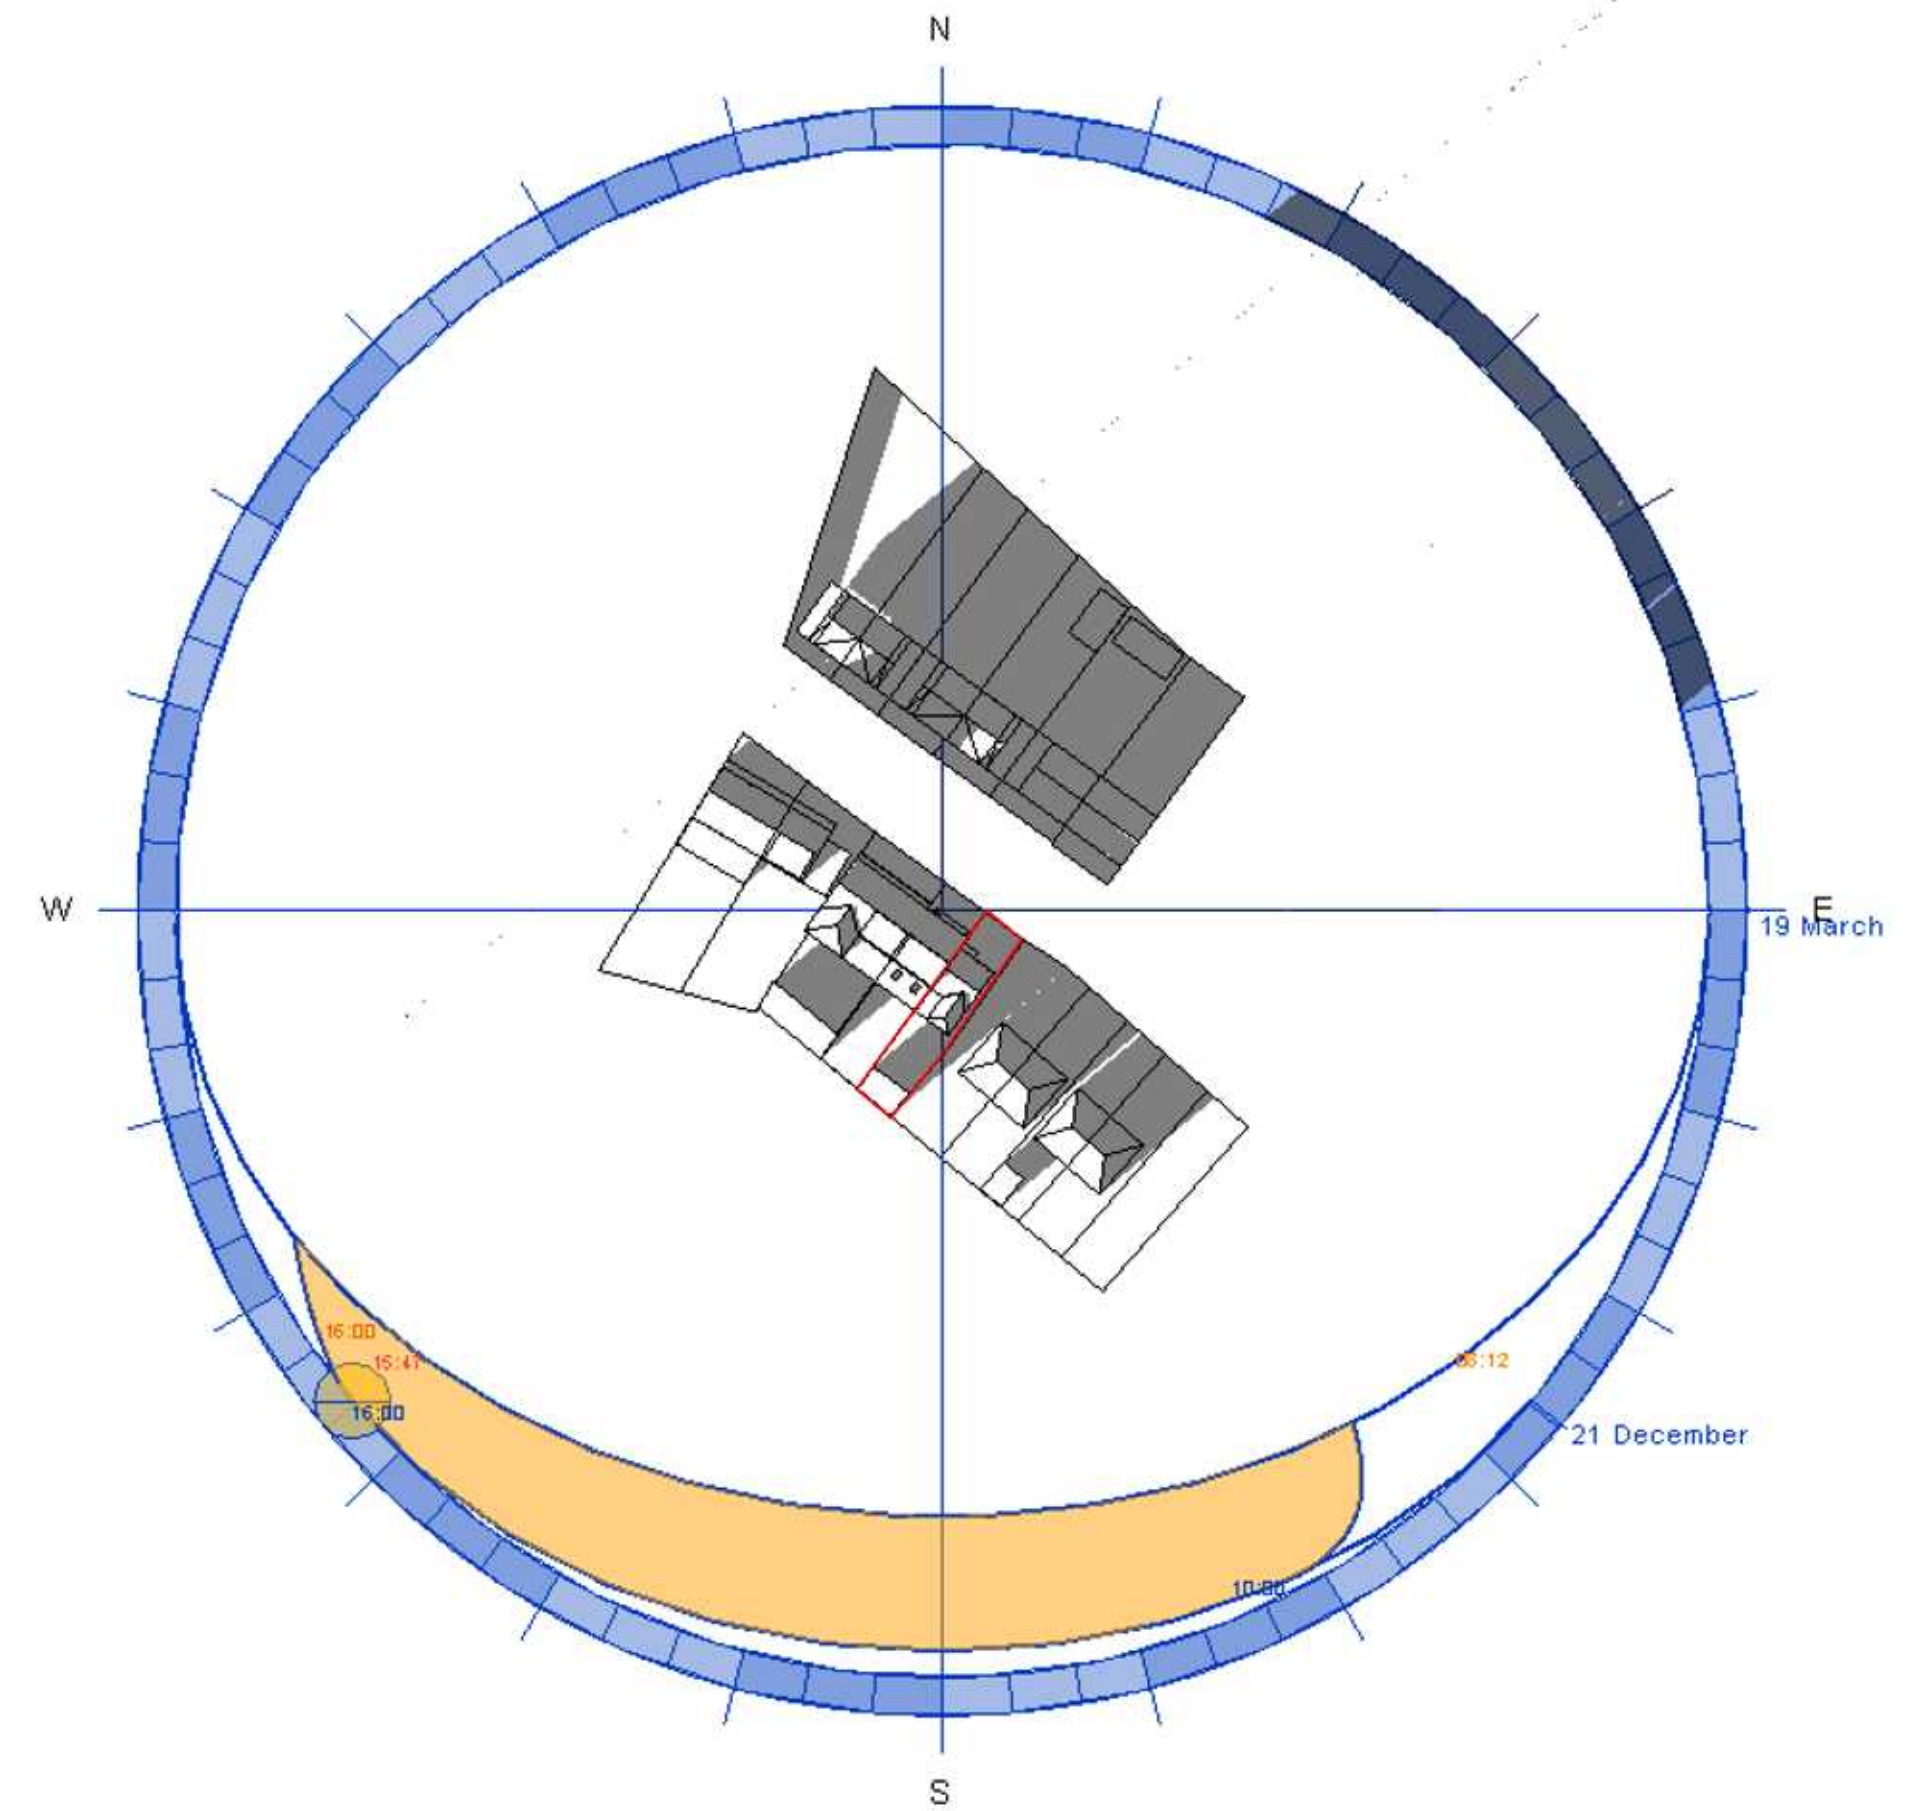

Winter Solar Study
21st December - 19th March
16:00pm




ASAI CONSTRUCTION LTD

ASAI CONSTRUCTION LTD
224 Finchley Rd, London NW3 6DH

THIS DRAWING IS COPYRIGHT and must not be traced or copied in any way of form in part of whole by any means whatsoever without prior written consent and may only be used by the present owner, being our current client in relation to the property as referred to on the drawing. This drawing may be copied by an authorised officer of the Local Authority with the sole purpose to assist in the determination of Planning or Building Regulations application and may not be used for any other purpose unless otherwise agreed in writing.

PROJECT	37 Mount Road, Hayes, UB3 3LJ		
DRAWING	Solar Study		
SCALE	N/A@A2		
DRG. NO.	BL-04	REVISIONS	
DATE	10.07.20		

 


SCALE BAR 1:50




SCALE BAR 1:100



SCALE BAR 1:200

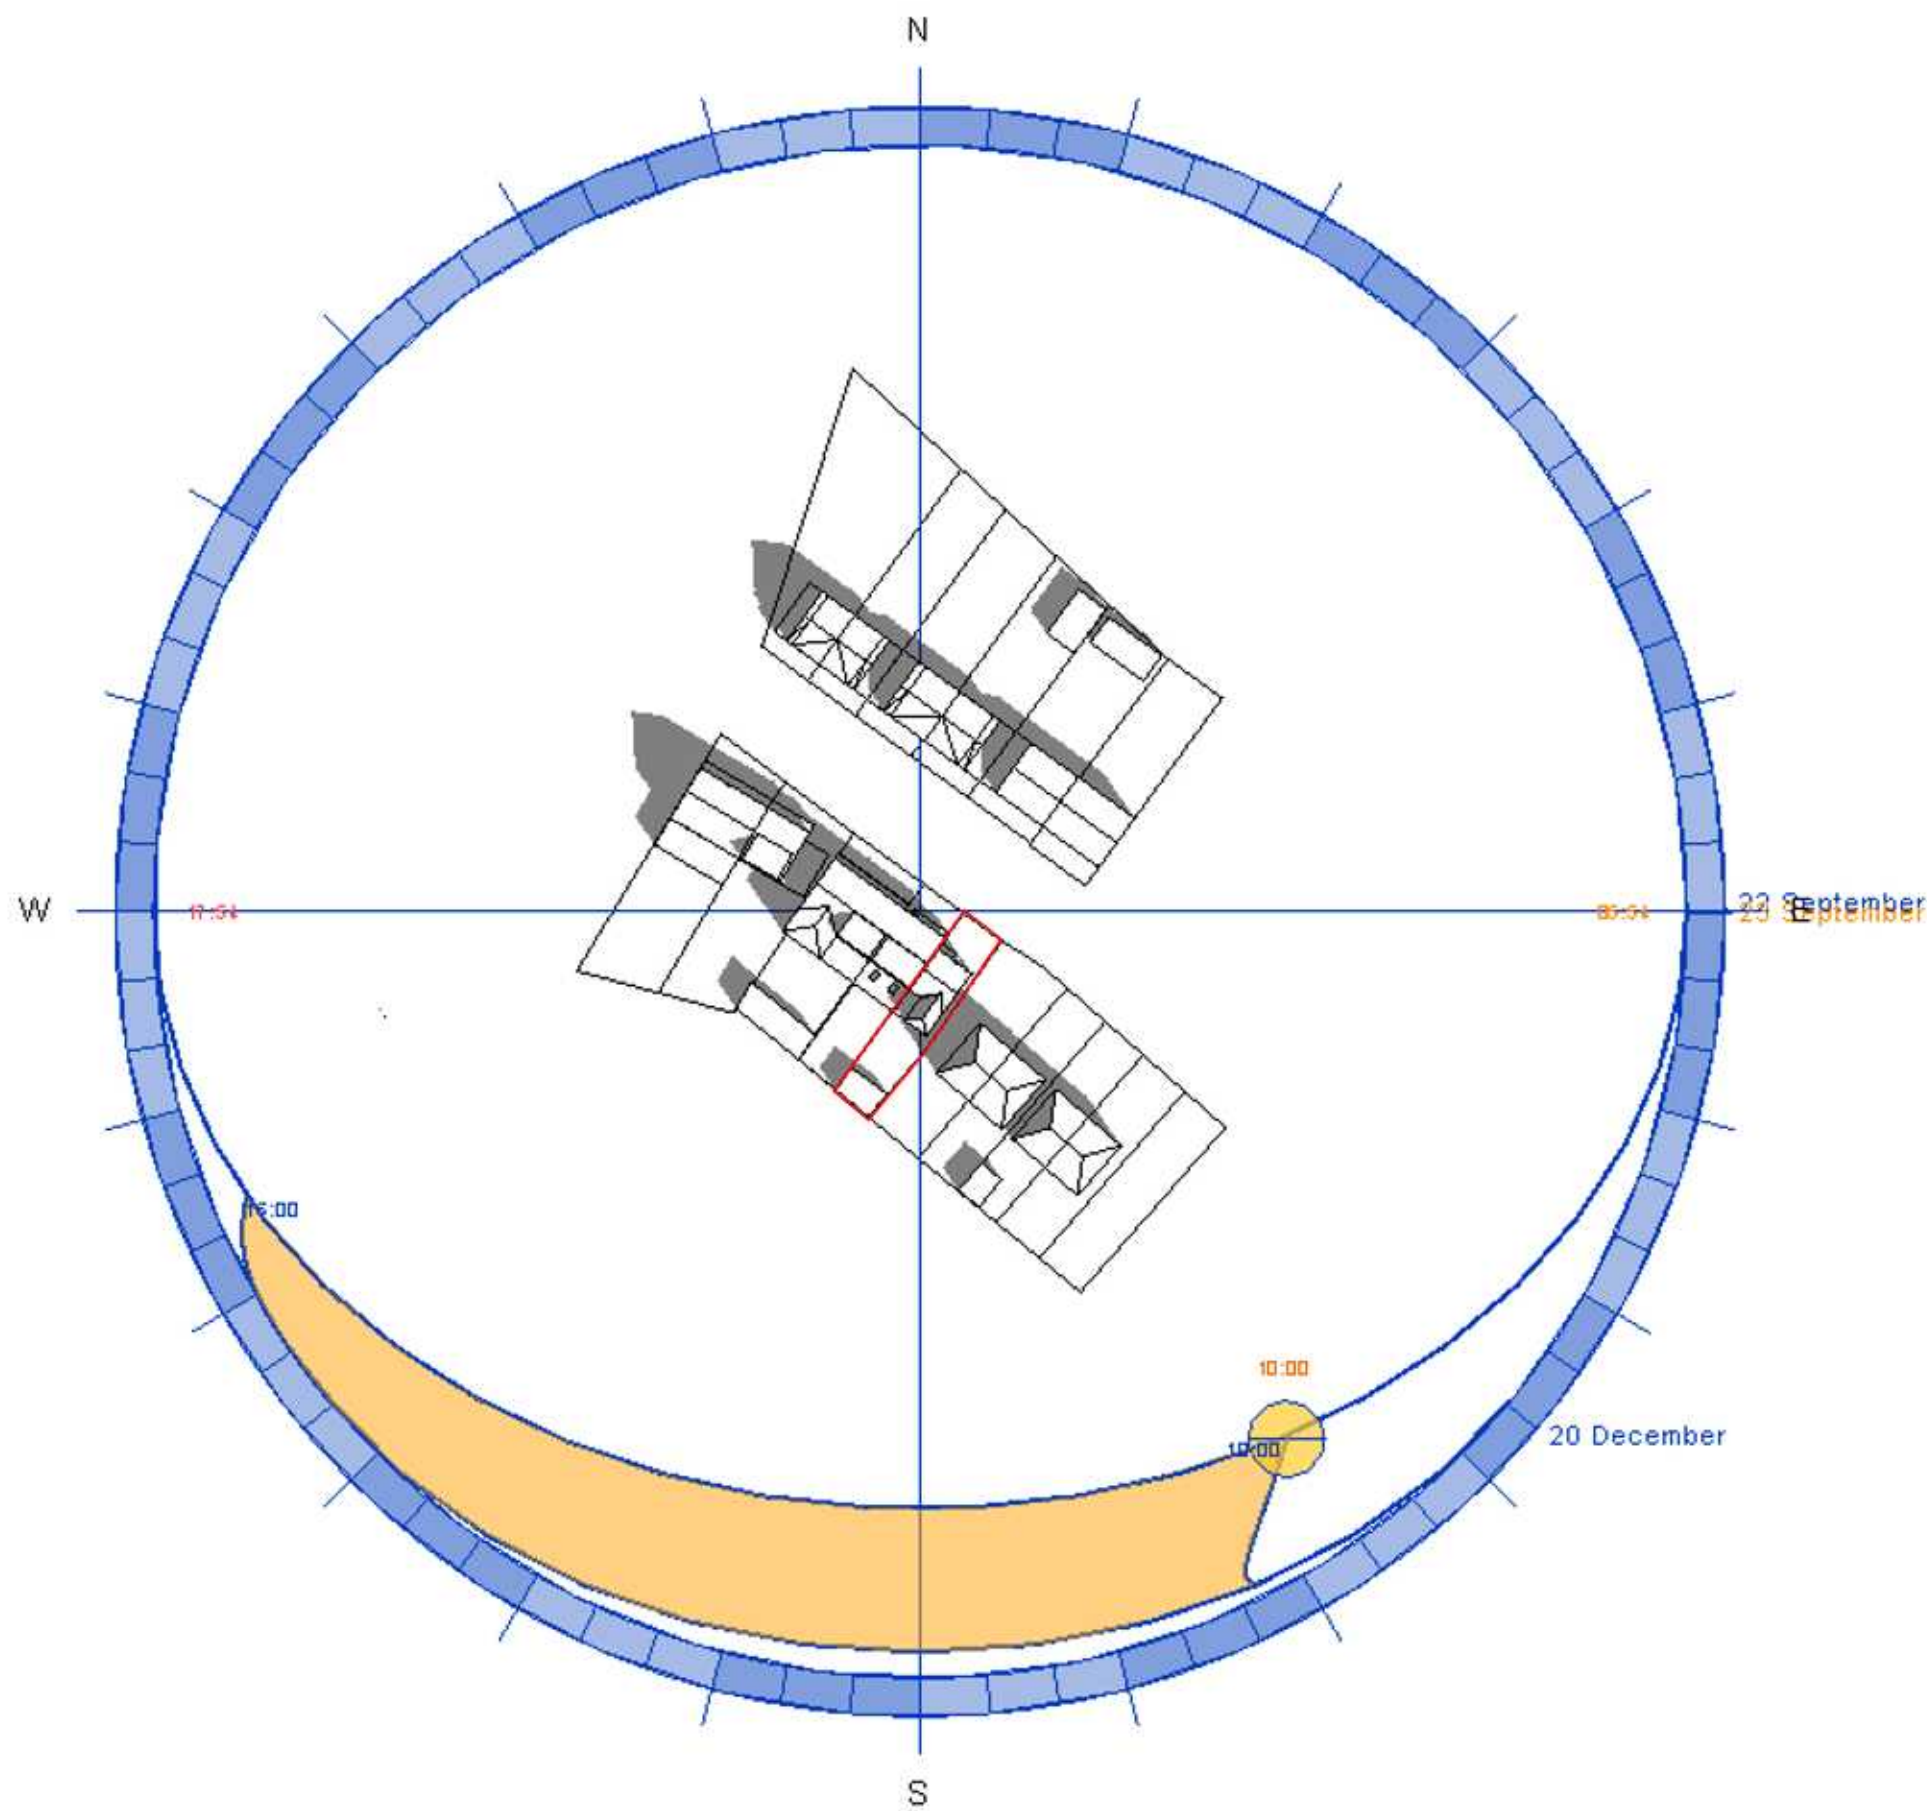

Fall Solar Study
22th September - 20th December
10:00am

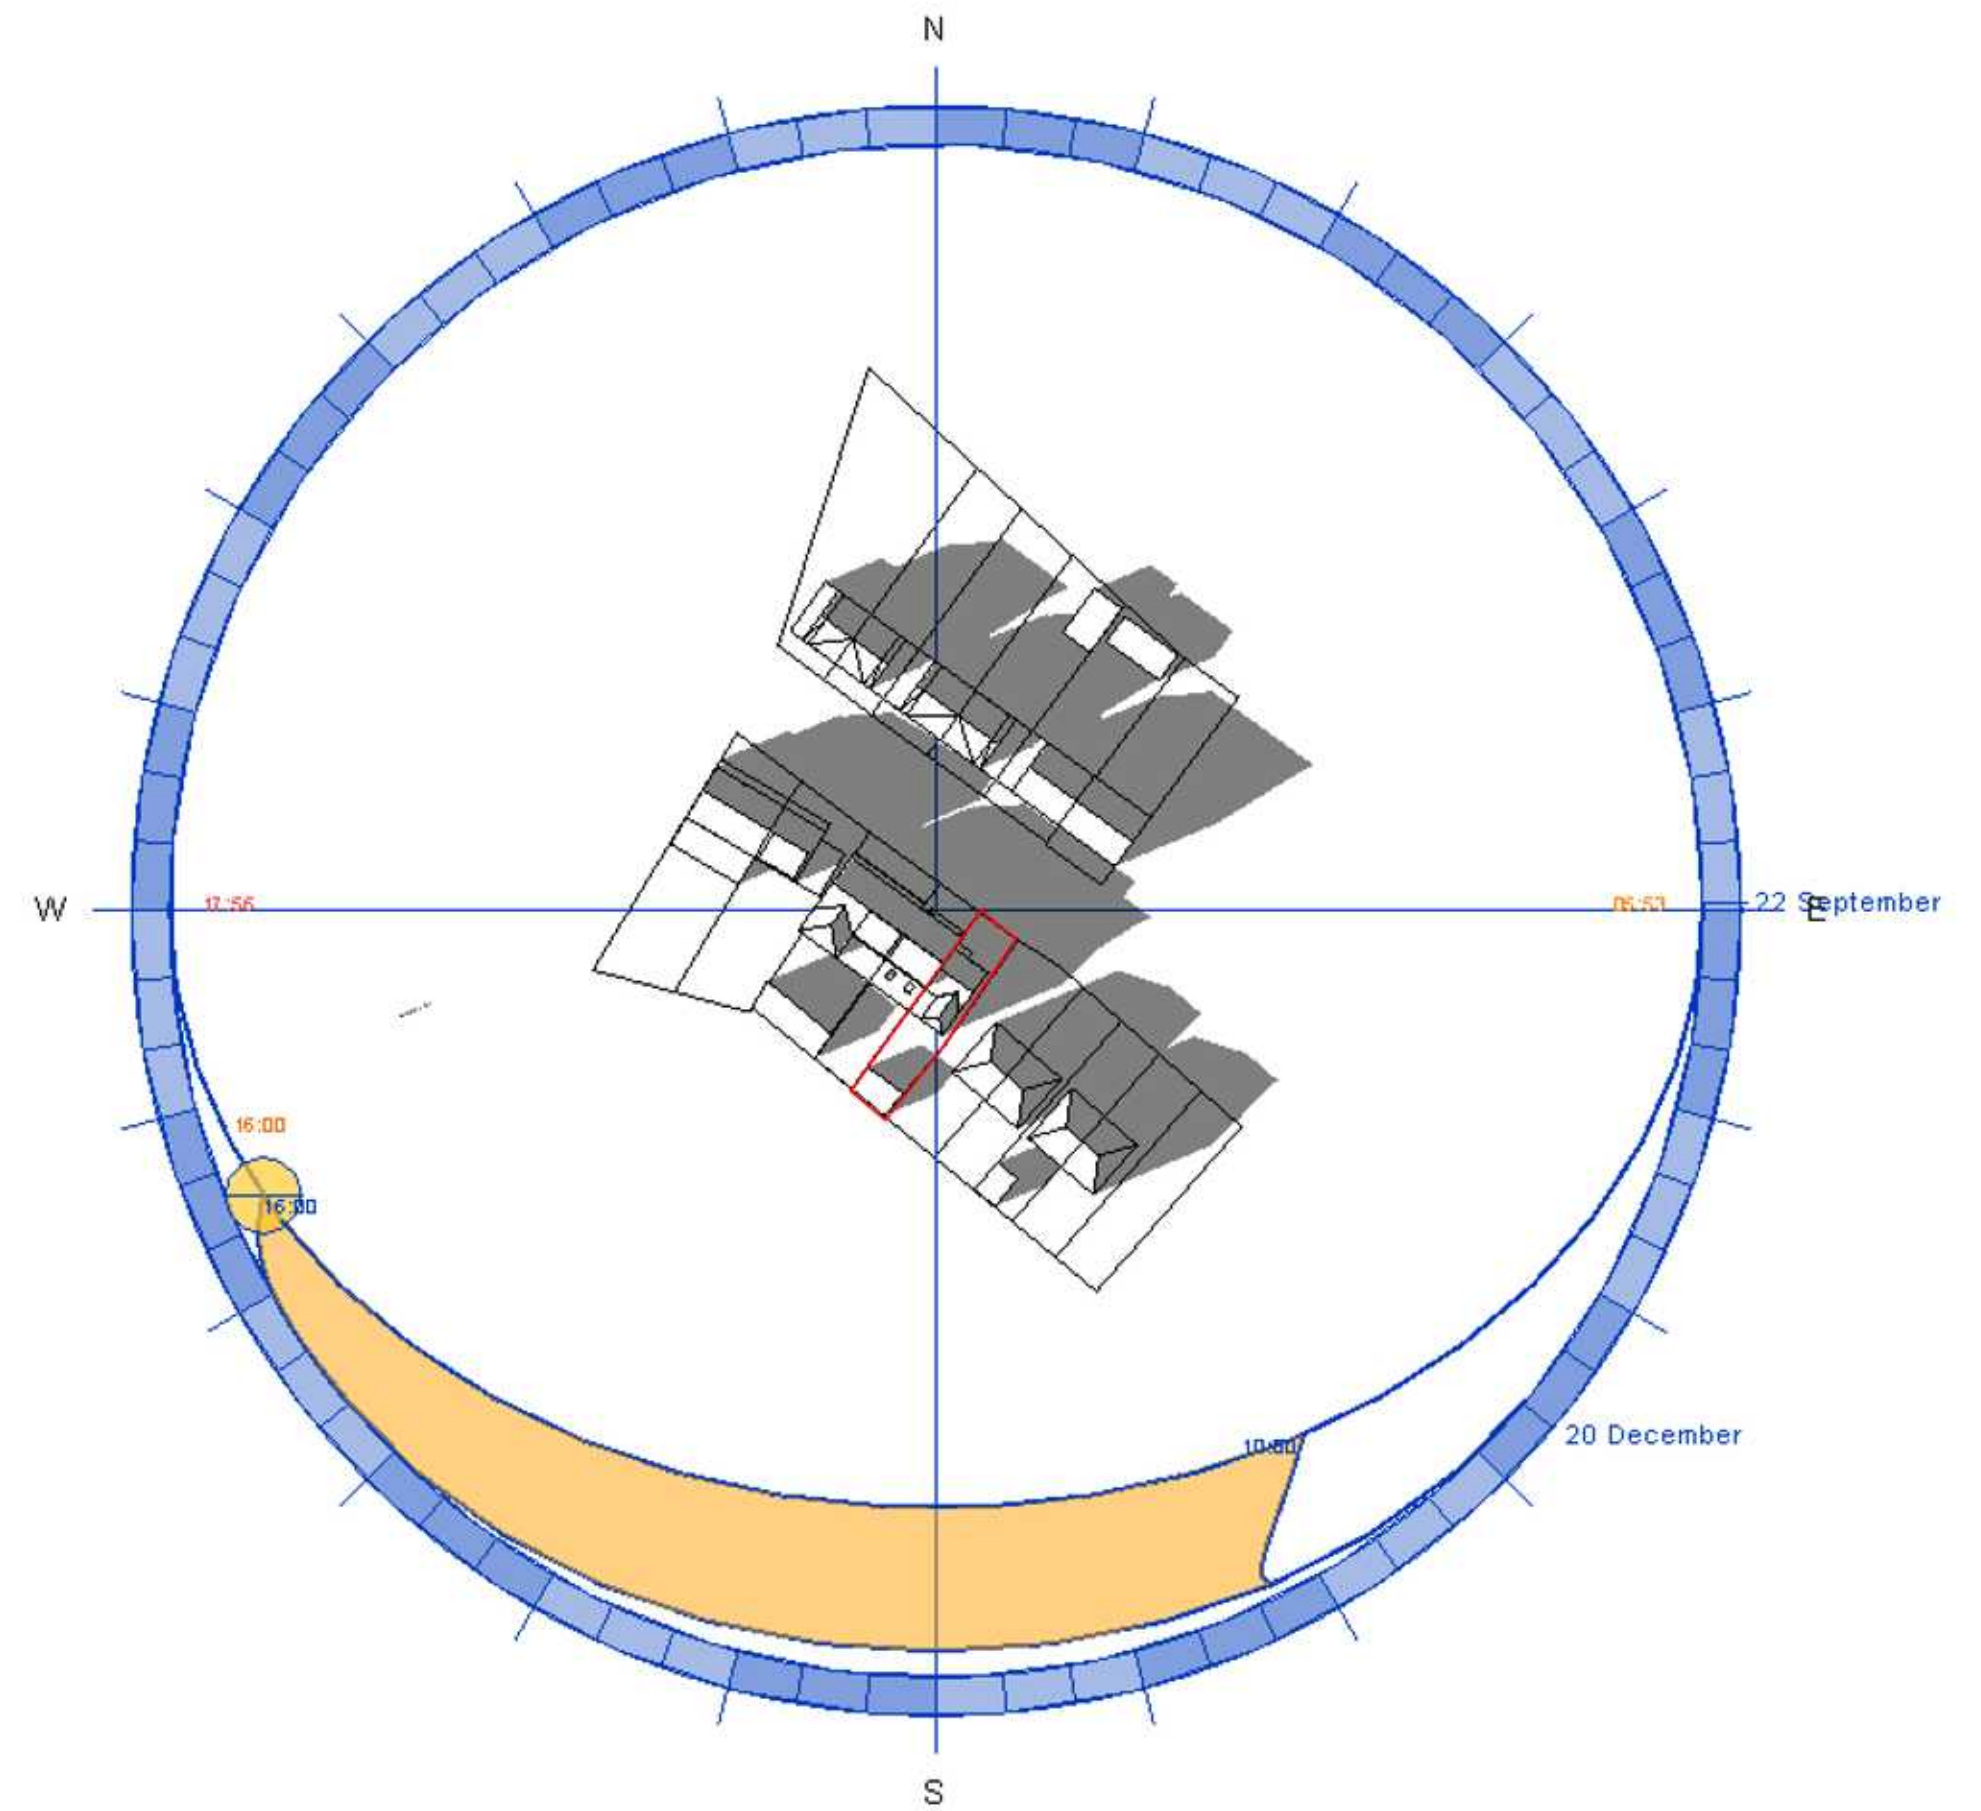

Fall Solar Study
22th September - 20th December
16:00pm




ASAI CONSTRUCTION LTD

ASAI CONSTRUCTION LTD
224 Finchley Rd, London NW3 6DH

THIS DRAWING IS COPYRIGHT and must not be traced or copied in any way of form in part of whole by any means whatsoever without prior written consent and may only be used by the present owner, being our current client in relation to the property as referred to on the drawing. This drawing may be copied by an authorised officer of the Local Authority with the sole purpose to assist in the determination of Planning or Building Regulations application and may not be used for any other purpose unless otherwise agreed in writing.


PROJECT	37 Mount Road, Hayes, UB3 3LJ		
DRAWING	Solar Study		
SCALE	N/A@A2		
DRG. NO.	BL-03	REVISIONS	
DATE	10.07.20		

 

SCALE BAR 1:50



SCALE BAR 1:100

 

SCALE BAR 1:200