


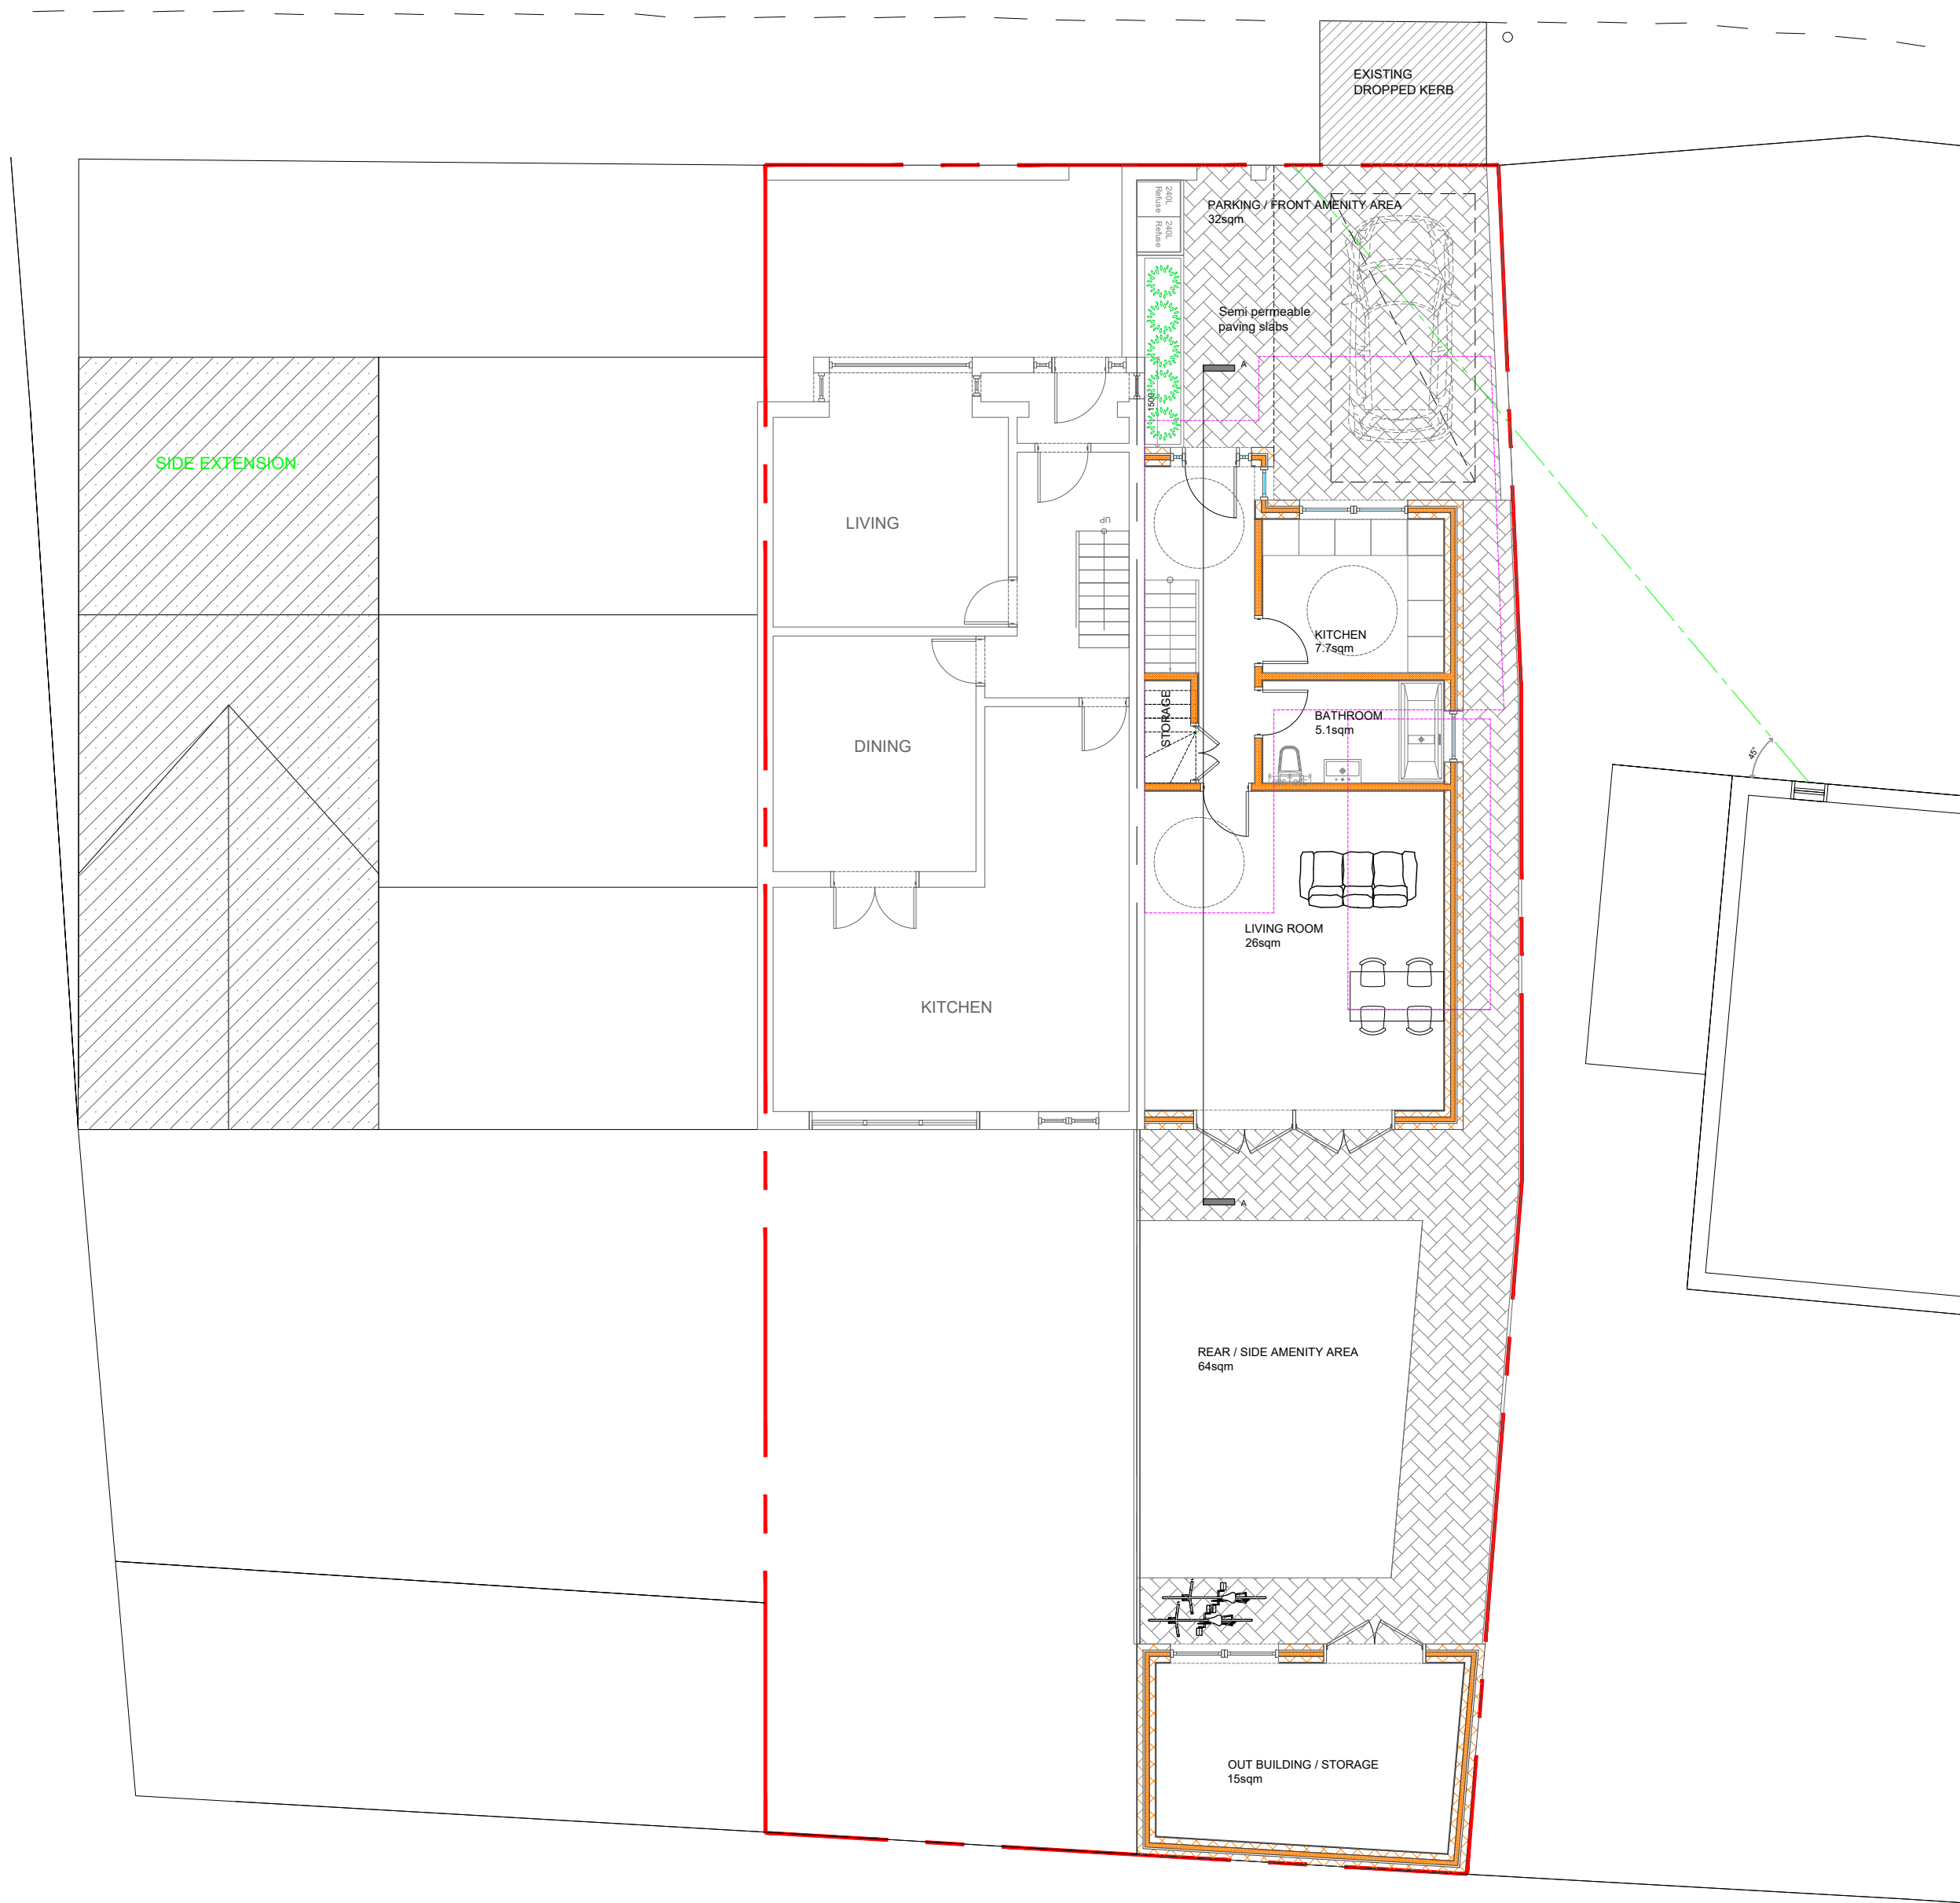



ASAI CONSTRUCTION LTD

ASAI CONSTRUCTION LTD
224 Finchley Rd, London NW3 6DH

PROJECT
37 Mount Road, Hayes, UB3 3LJ

DRAWING
Block plan -Proposed


DRG. NO.
HH-RV2-04-0620

REVISIONS
2


SCALE
1:100 @A2

DATE
08.07.20

THIS DRAWING IS COPYRIGHT and must not be traced or copied in any way of form in part of whole by any means whatsoever without prior written consent and may only be used by the present owner, being our current client in relation to the property as referred to on the drawing. This drawing may be copied by an authorised officer of the Local Authority with the sole purpose to assist in the determination of Planning or Building Regulations application and may not be used for any other purpose unless otherwise agreed in writing.

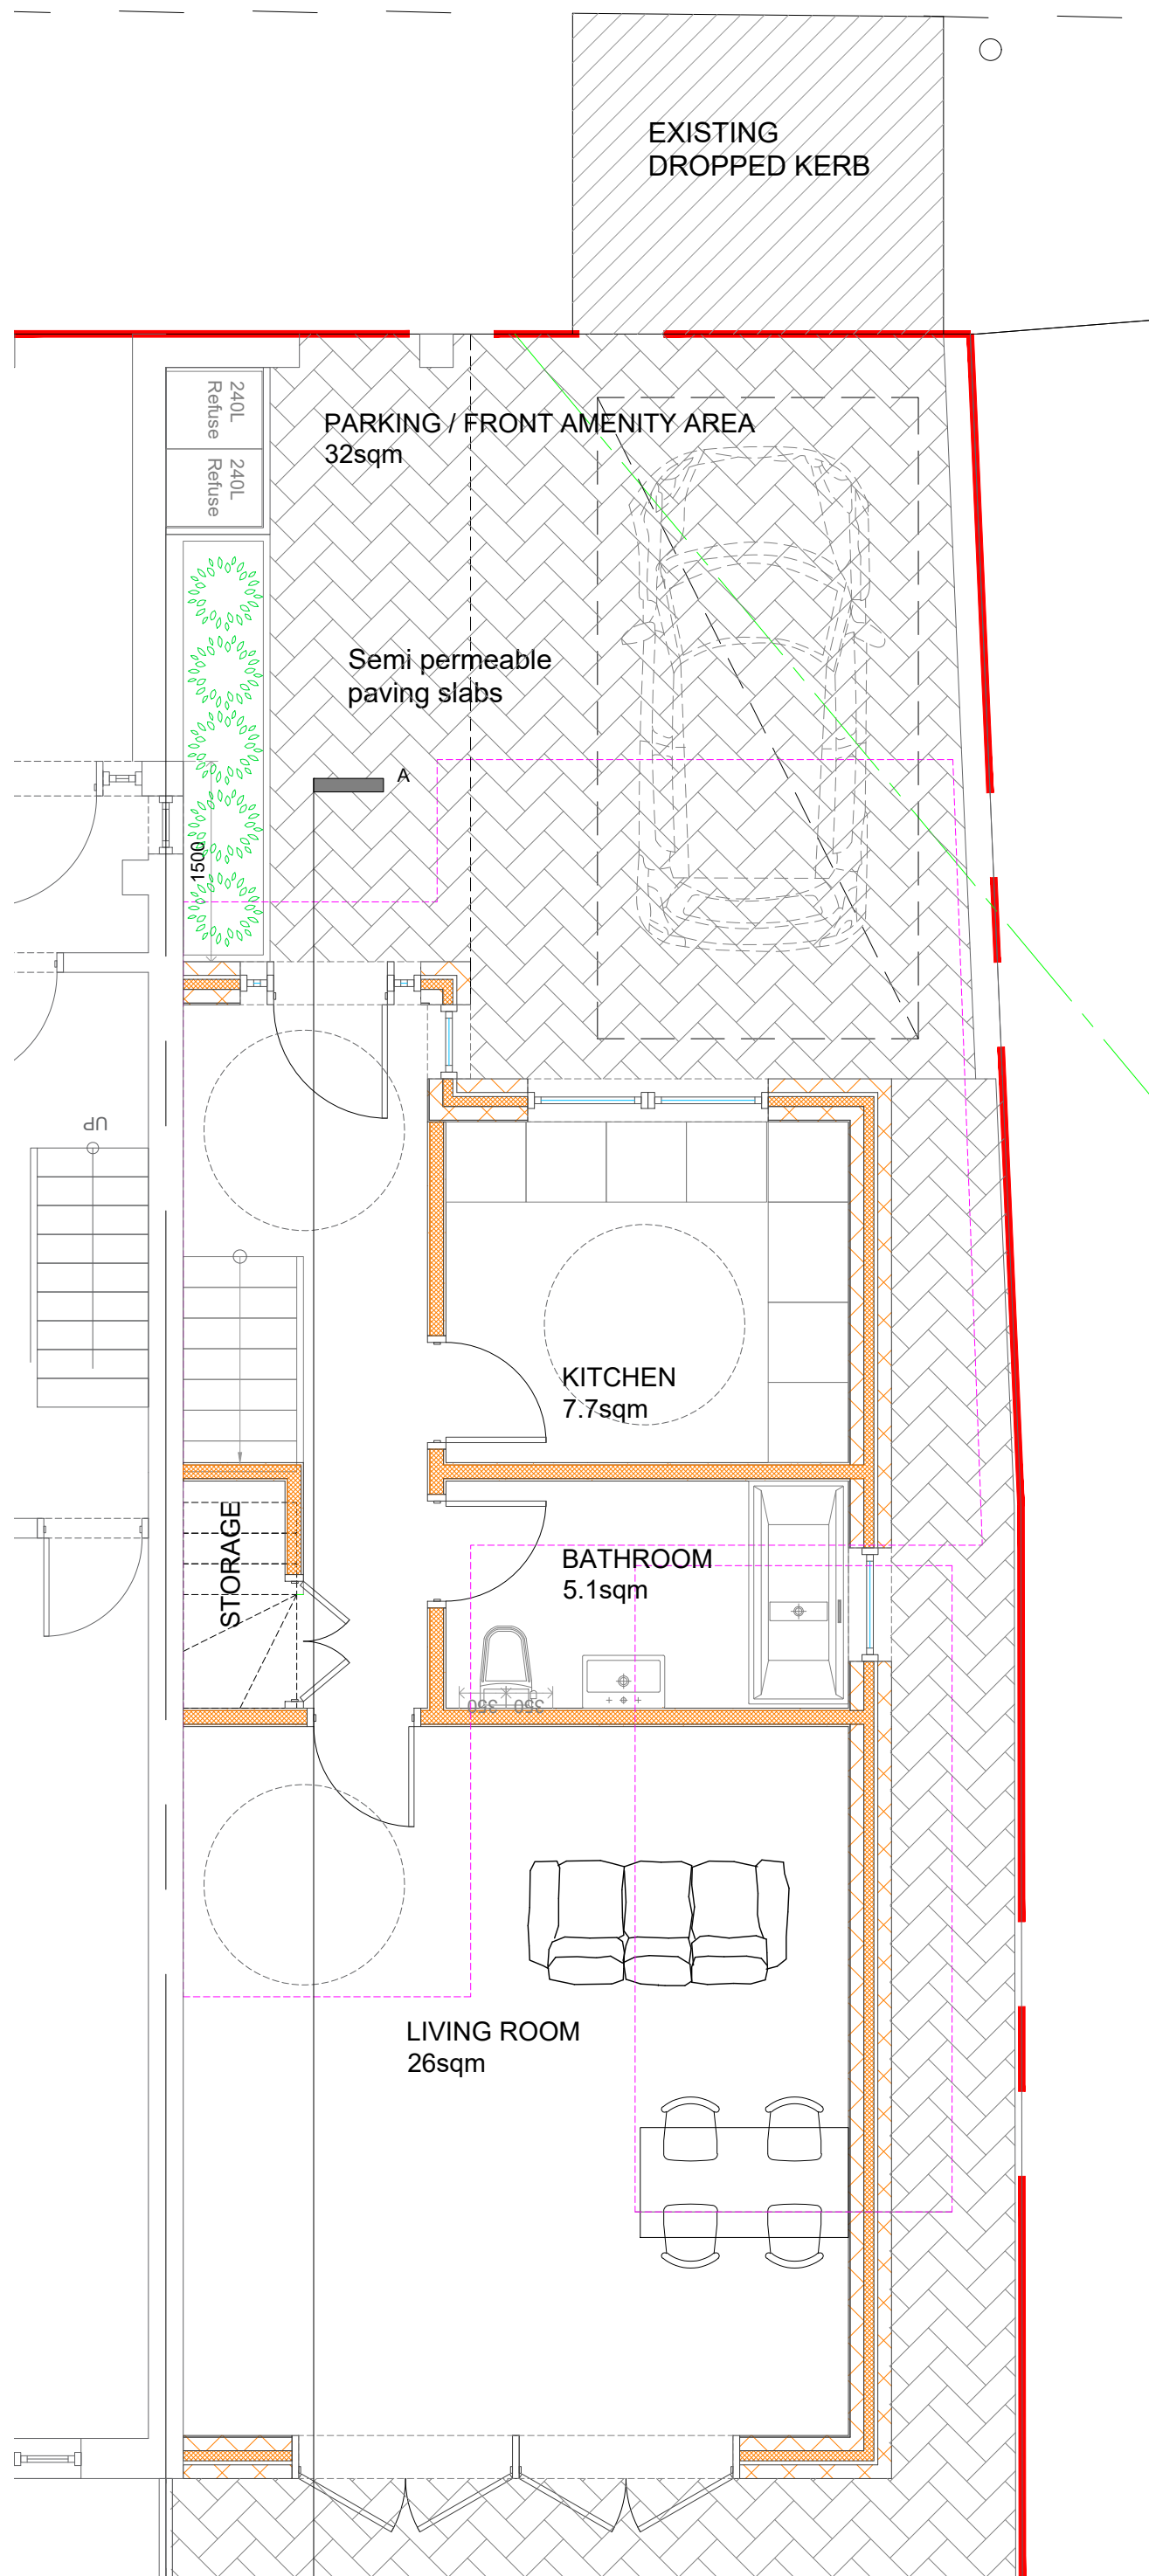

Ground Floor Plan- Proposed

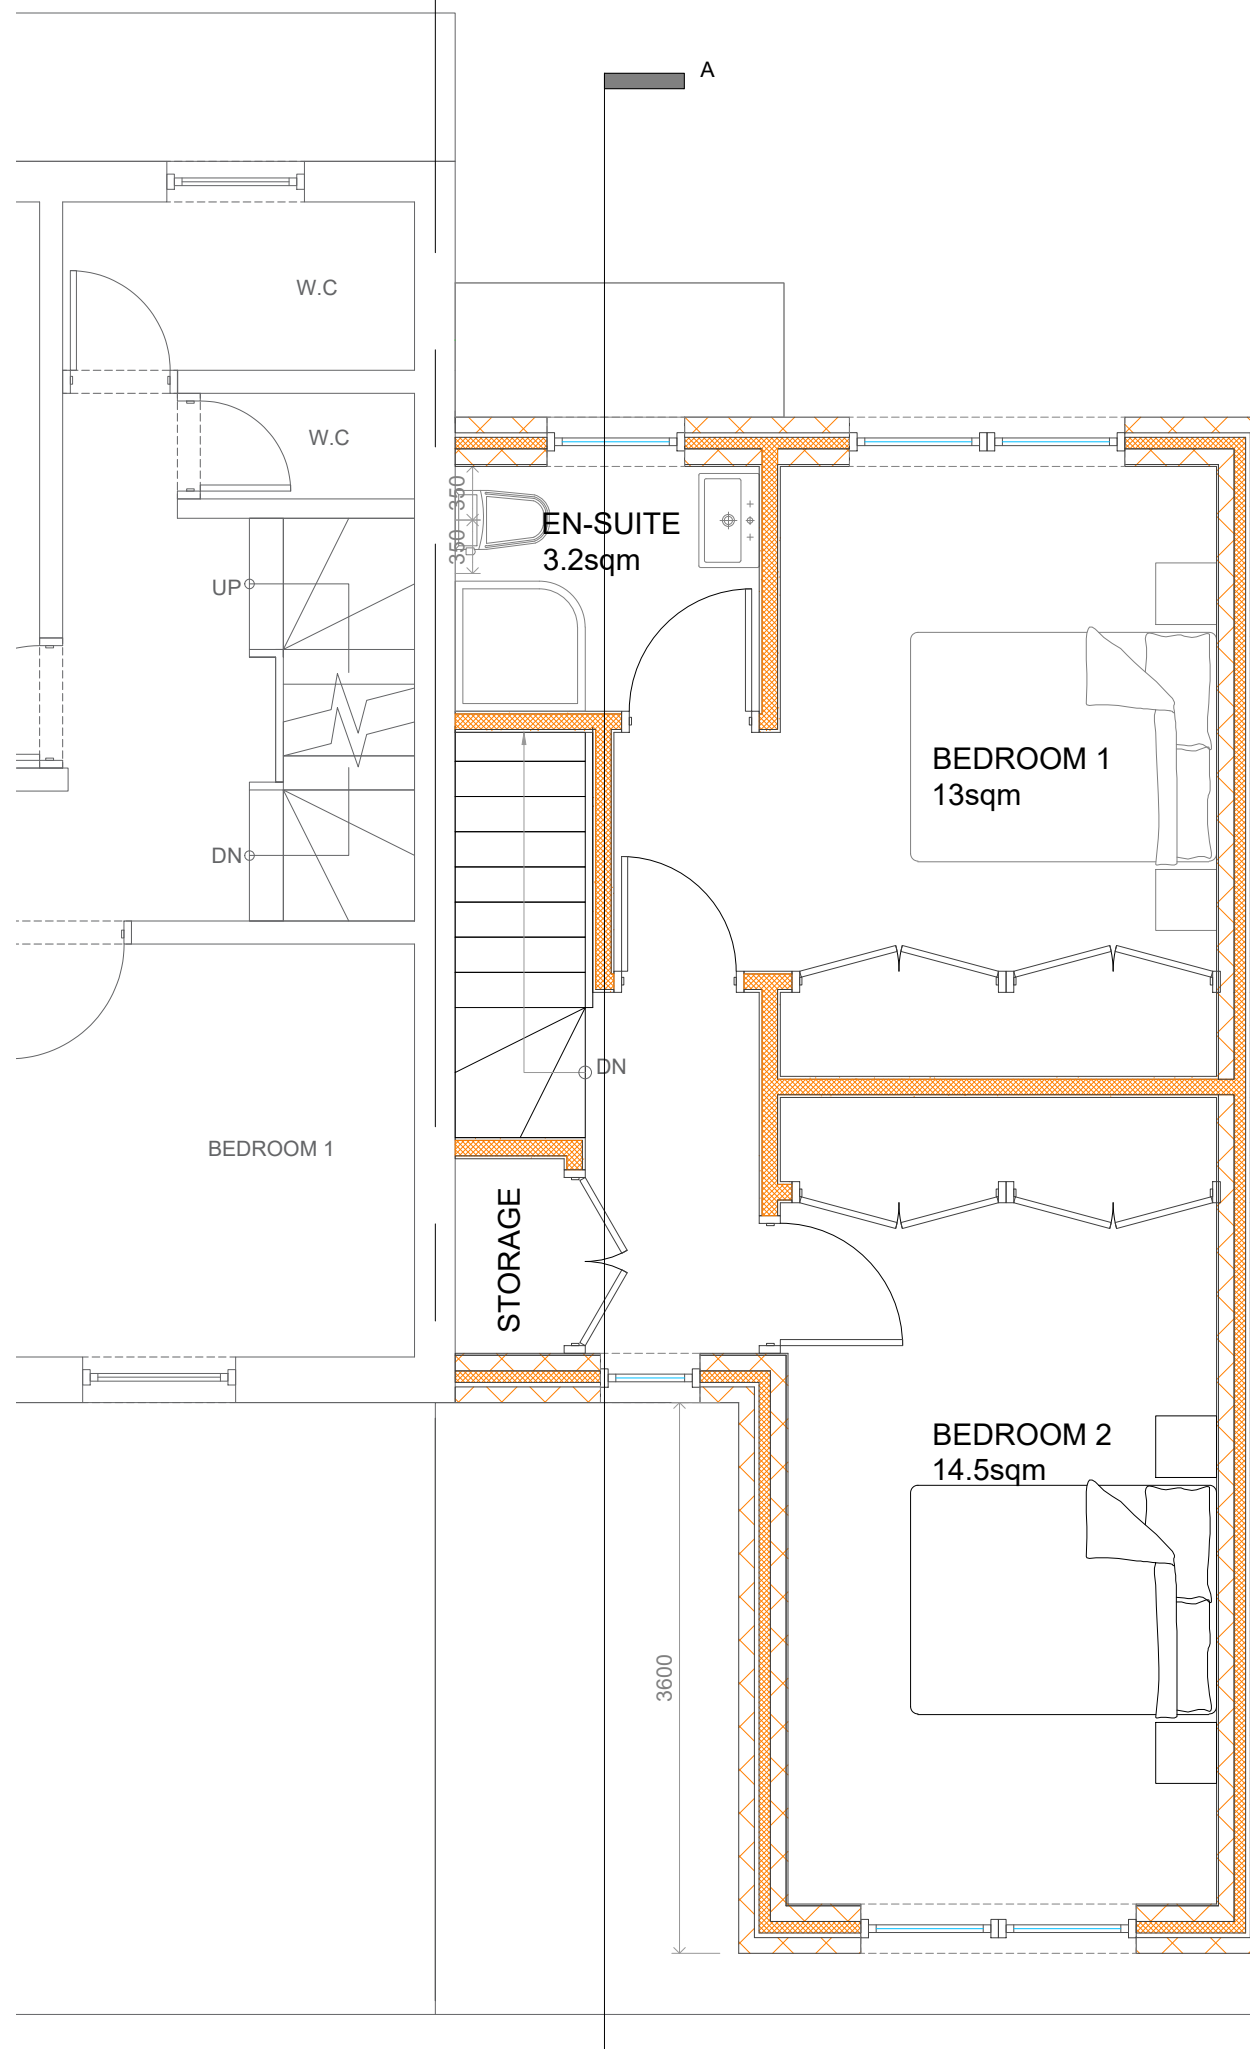

First Floor Plan- Proposed





ASAI CONSTRUCTION LTD

ASAI CONSTRUCTION LTD
224 Finchley Rd, London NW3 6DH

PROJECT
37 Mount Road, Hayes, UB3 3LJ

DRAWING
Floor plan -Proposed




DRG. NO.
HH-RV2-04-0620

REVISIONS
1

SCALE
1:50 @A2

DATE
08.07.20

THIS DRAWING IS COPYRIGHT and must not be traced or copied in any way in form in part of whole by any means whatsoever without prior written consent and may only be used by the present owner, being our current client in relation to the property as referred to on the drawing. This drawing may be copied by an authorised officer of the Local Authority with the sole purpose to assist in the determination of Planning or Building Regulations application and may not be used for any other purpose unless otherwise agreed in writing.

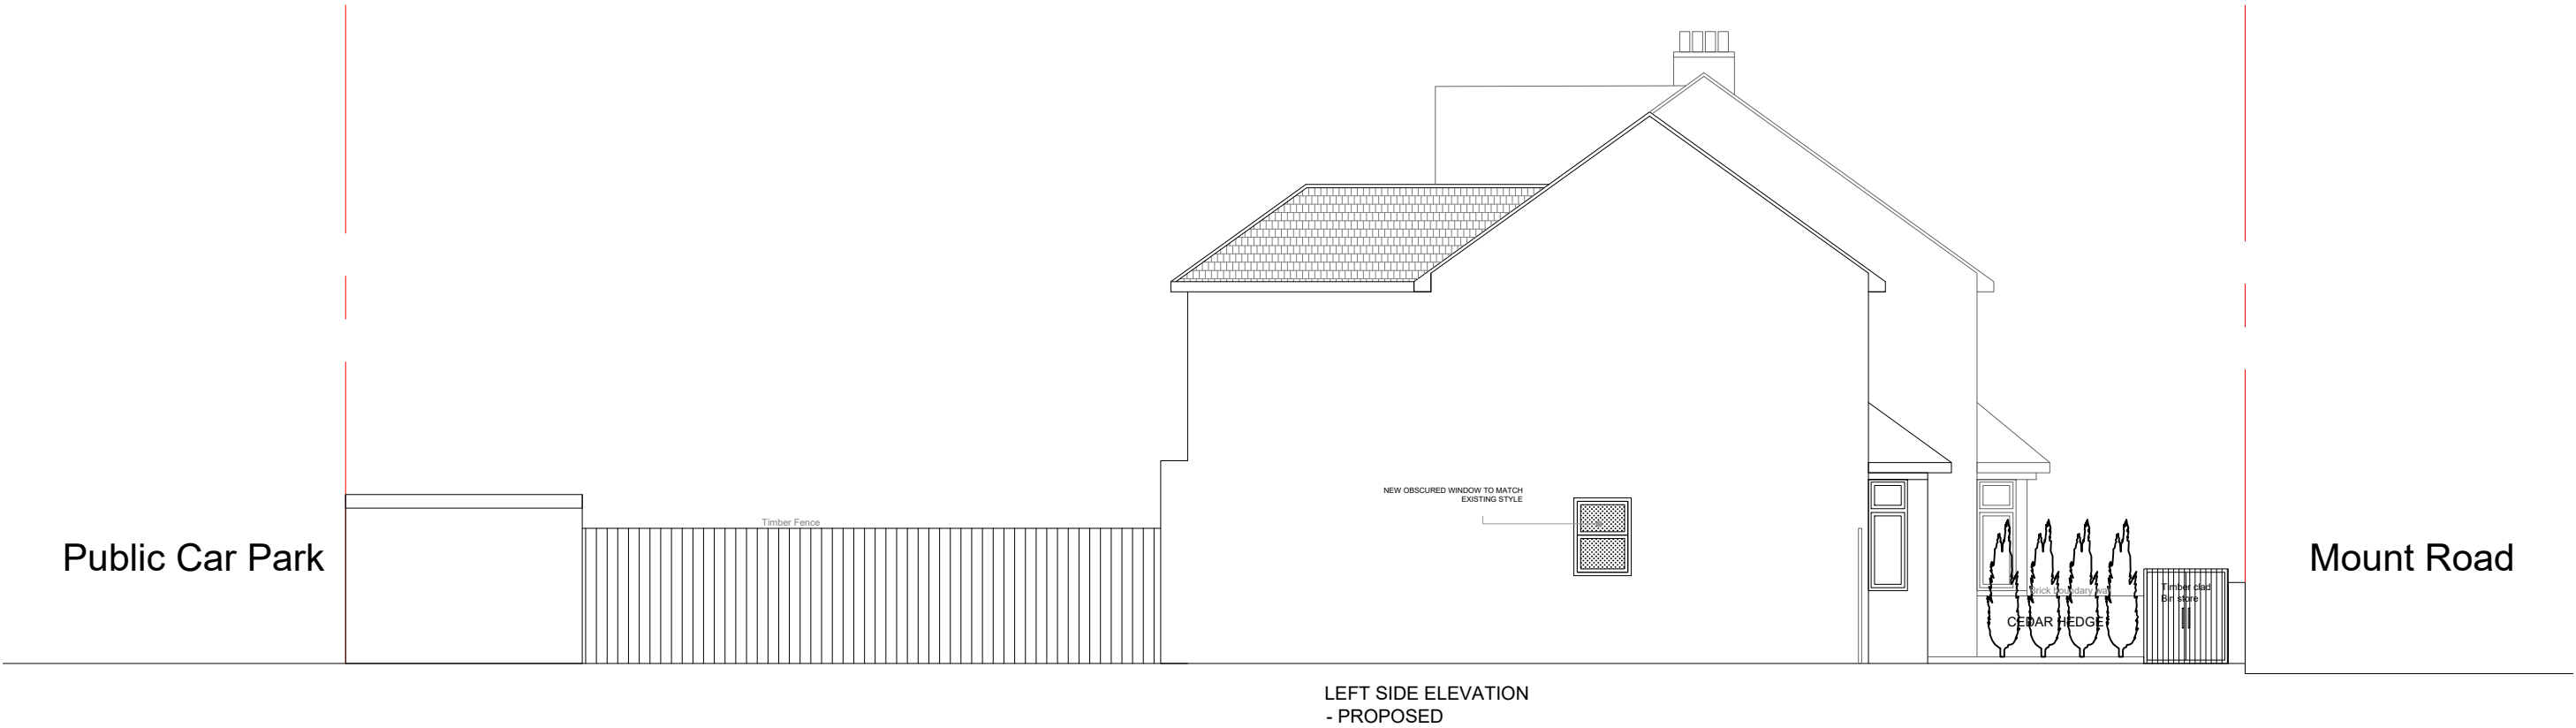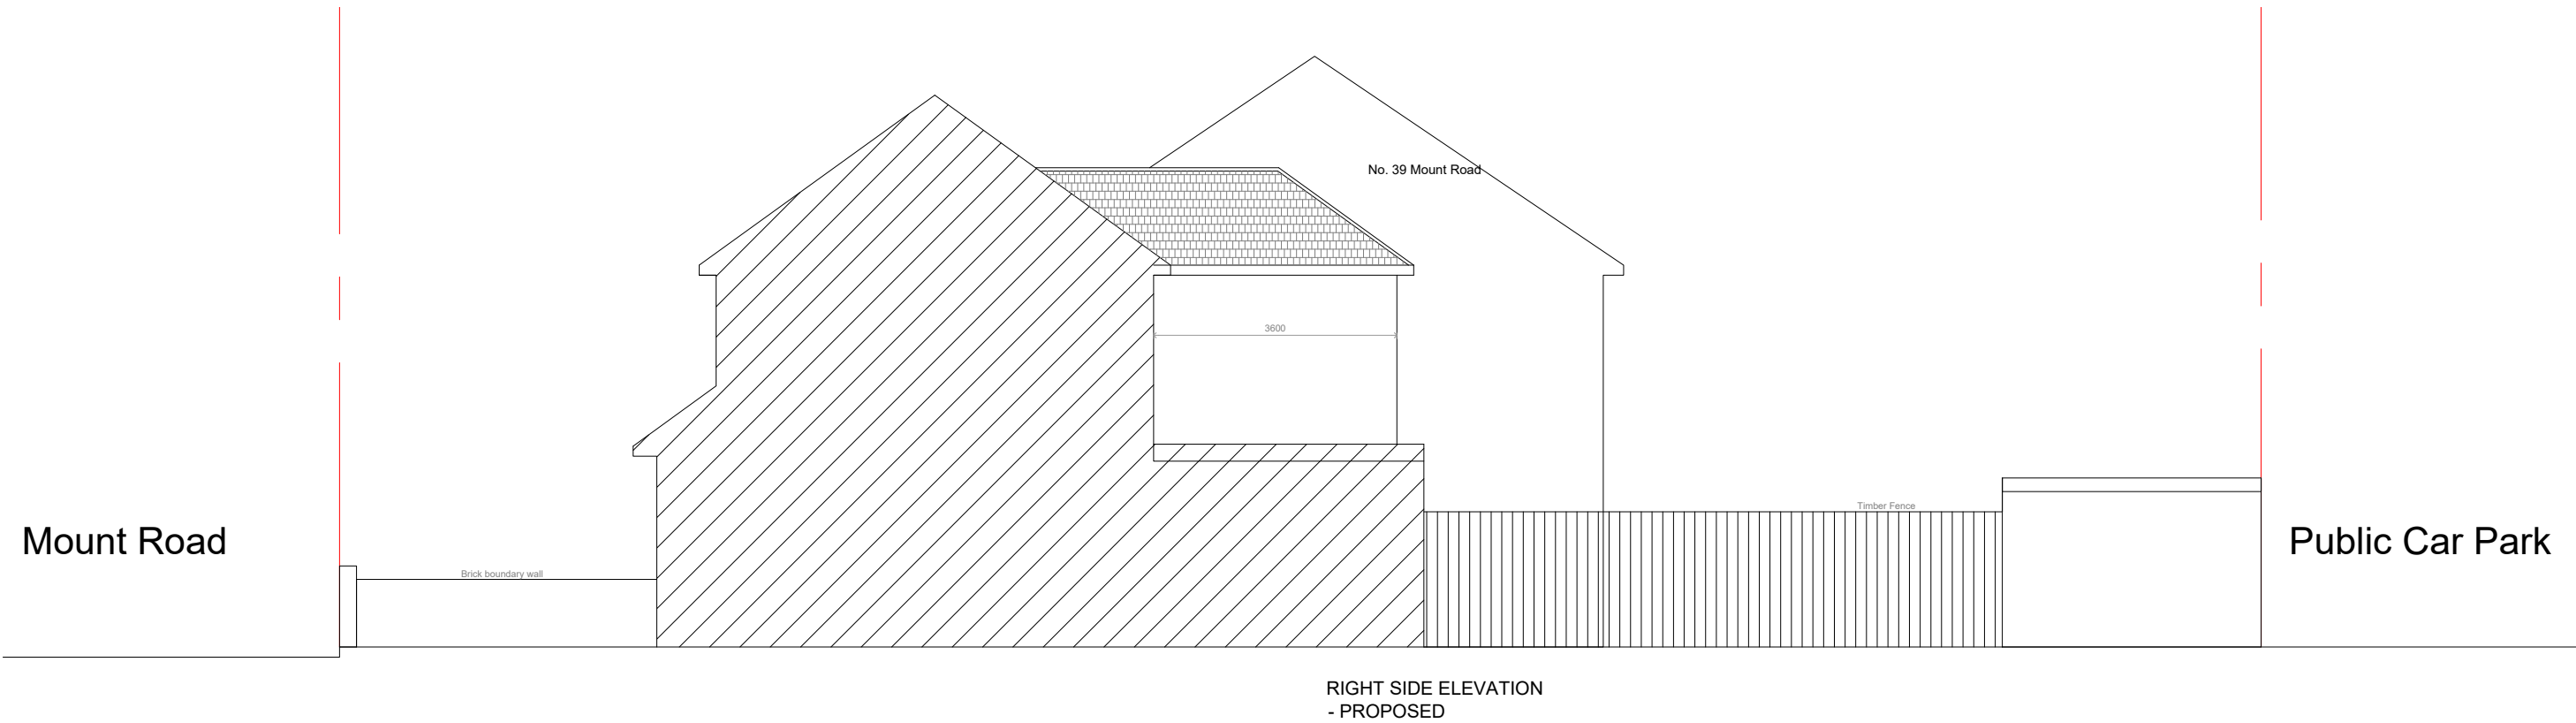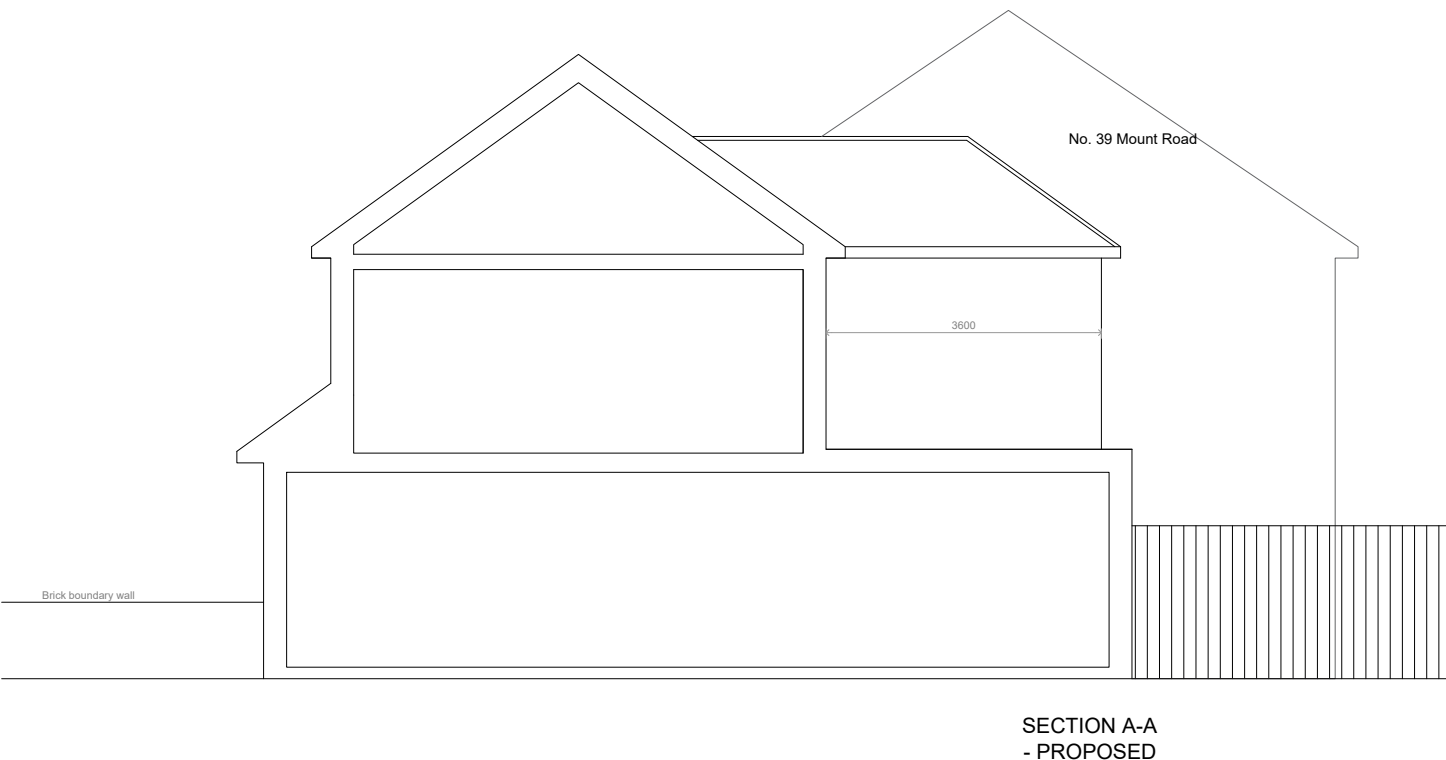



ASAI CONSTRUCTION LTD

ASAI CONSTRUCTION LTD
224 Finchley Rd, London NW3 6DH

PROJECT
37 Mount Road, Hayes, UB3 3LJ

DRAWING
Elevation / Section -Proposed


DRG. NO.
HH-RV2-04-0620

REVISIONS
2

SCALE
1:100 @A2

DATE
08.07.20

THIS DRAWING IS COPYRIGHT and must not be traced or copied in any way of form in part of whole by any means whatsoever without prior written consent and may only be used by the present owner, being our current client in relation to the property as referred to on the drawing. This drawing may be copied by an authorised officer of the Local Authority with the sole purpose to assist in the determination of Planning or Building Regulations application and may not be used for any other purpose unless otherwise agreed in writing.

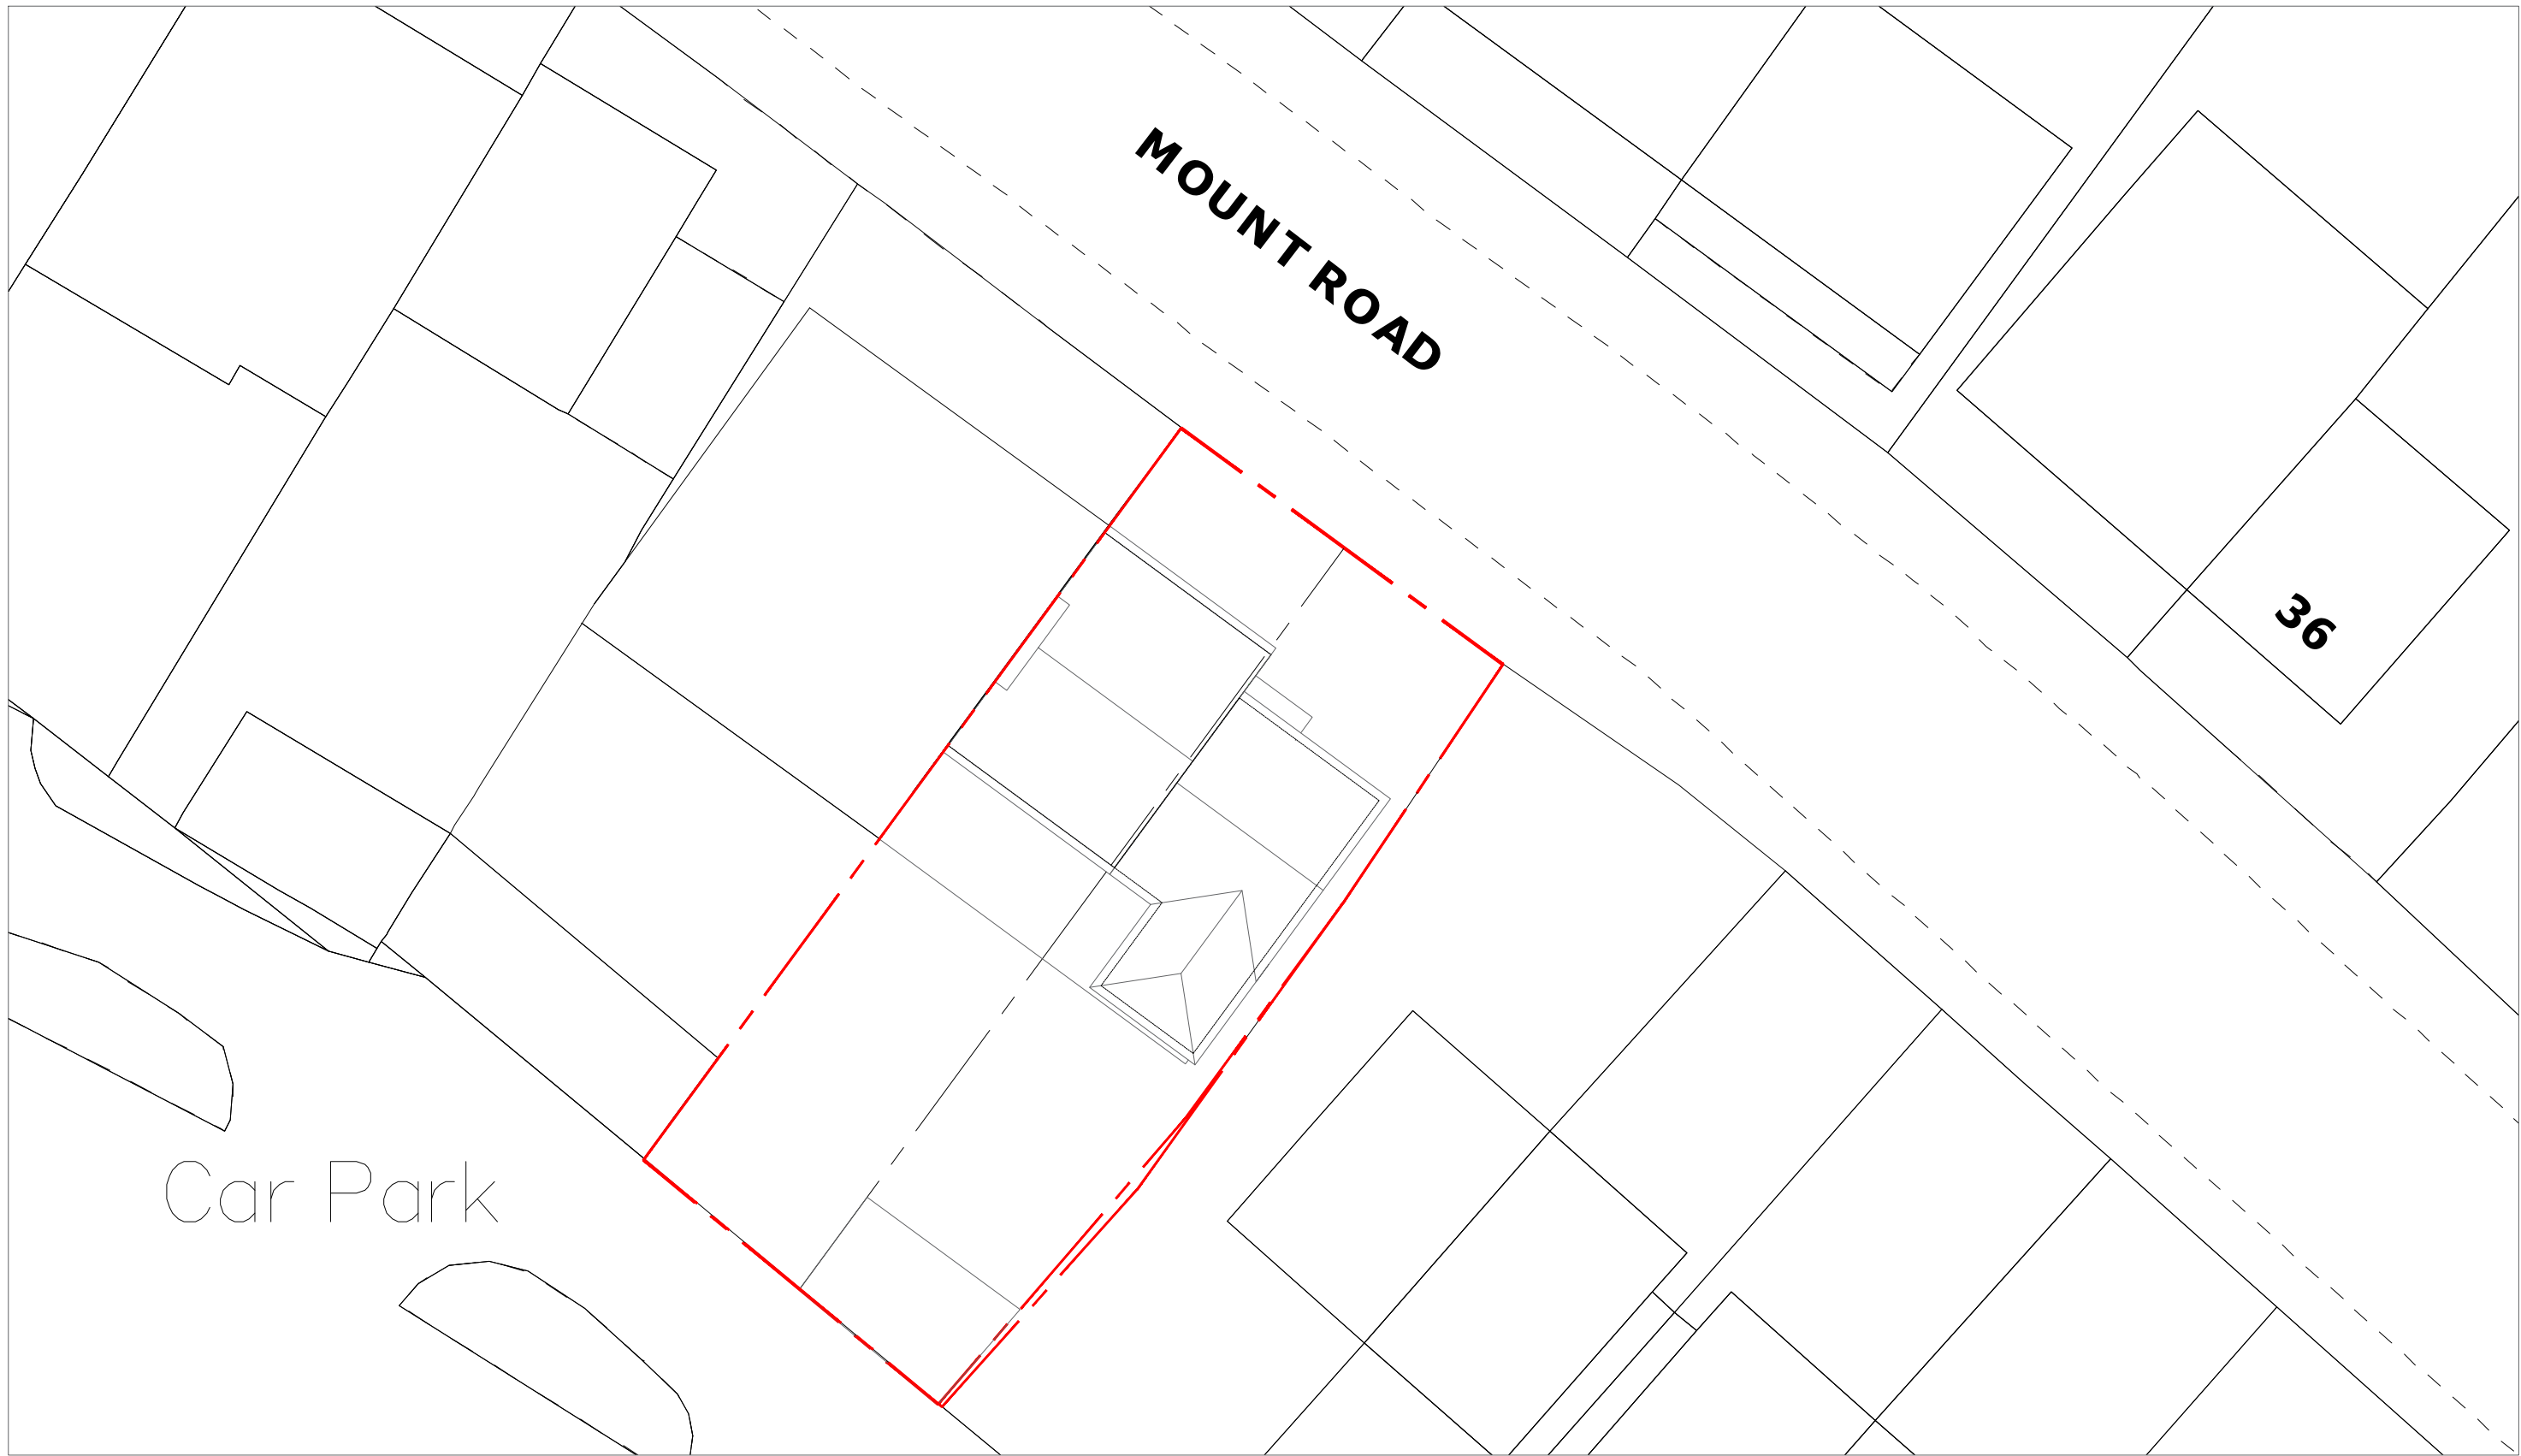

PROPOSED BLOCK PLAN
Scale 1:200



PROPOSED STREET ELEVATION
Scale 1:100





ASAI CONSTRUCTION LTD

ASAI CONSTRUCTION LTD
224 Finchley Rd, London NW3 6DH

PROJECT
37 Mount Road, Hayes, UB3 3LJ

DRAWING
Block Plan / Street Elevation -Proposed

DRG. NO.
HH-RV2-05-0620

REVISIONS
2

SCALE
1:100 / 1:200 @A2

DATE
08.07.20

THIS DRAWING IS COPYRIGHT and must not be traced or copied in any way of form in part of whole by any means whatsoever without prior written consent and may only be used by the present owner, being our current client in relation to the property as referred to on the drawing. This drawing may be copied by an authorised officer of the Local Authority with the sole purpose to assist in the determination of Planning or Building Regulations application and may not be used for any other purpose unless otherwise agreed in writing.