




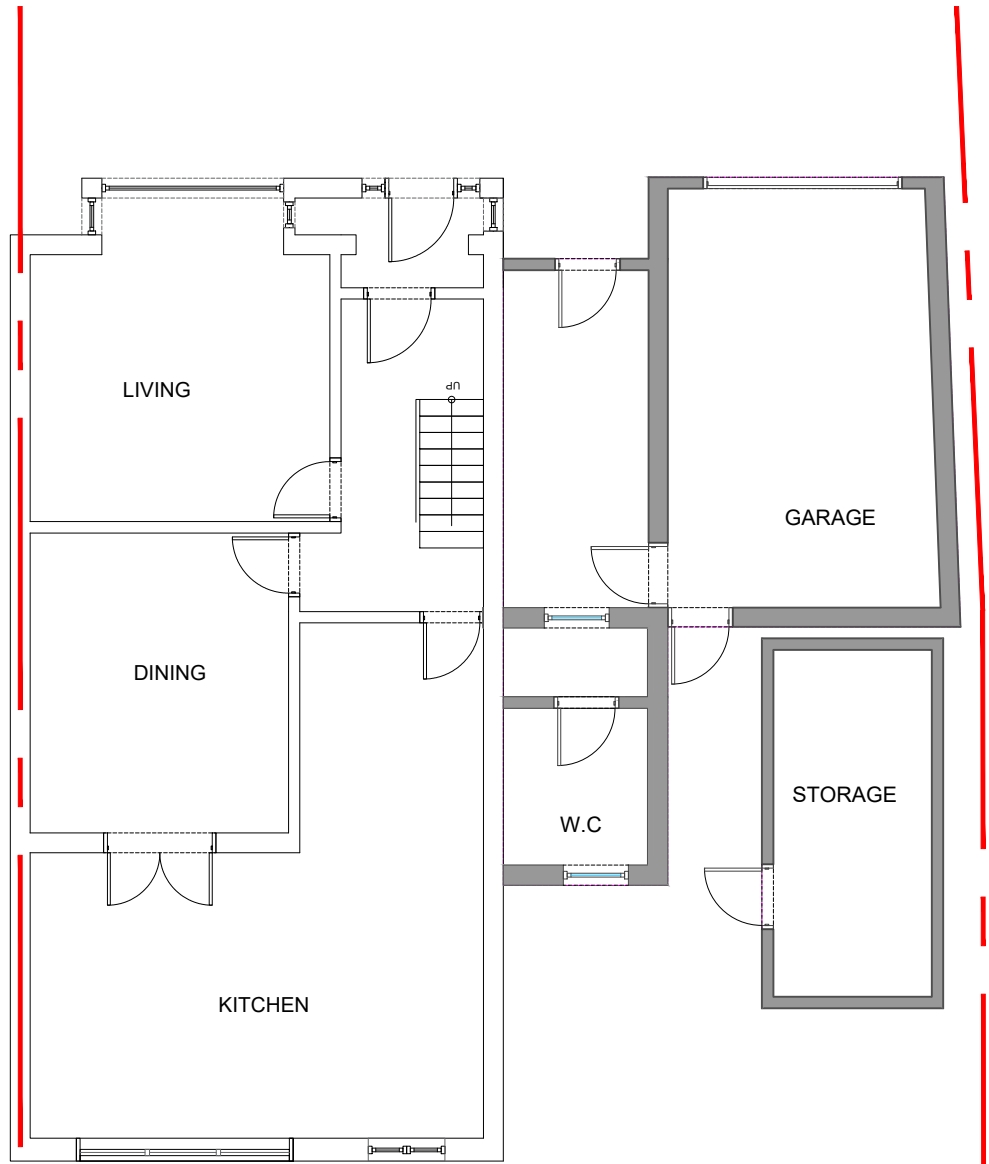


GROUND FLOOR PLAN
- PRE EXISTING

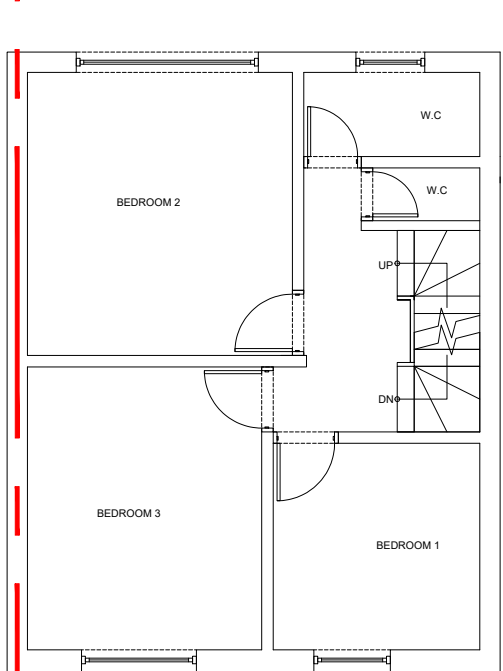


FIRST FLOOR PLAN
- PRE EXISTING

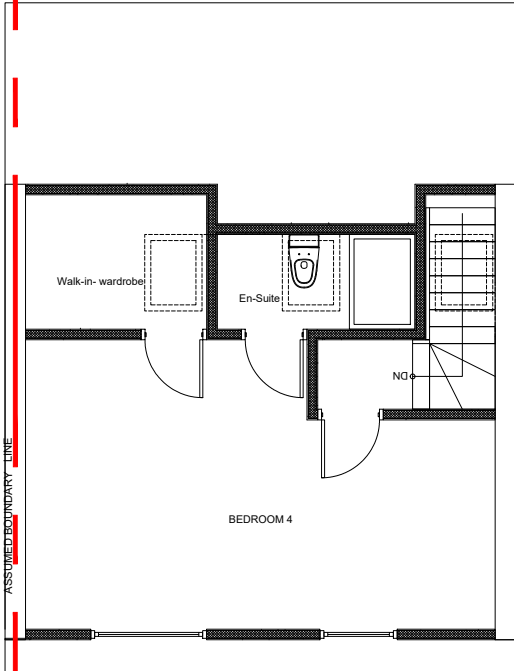


LOFT FLOOR PLAN
- PRE EXISTING

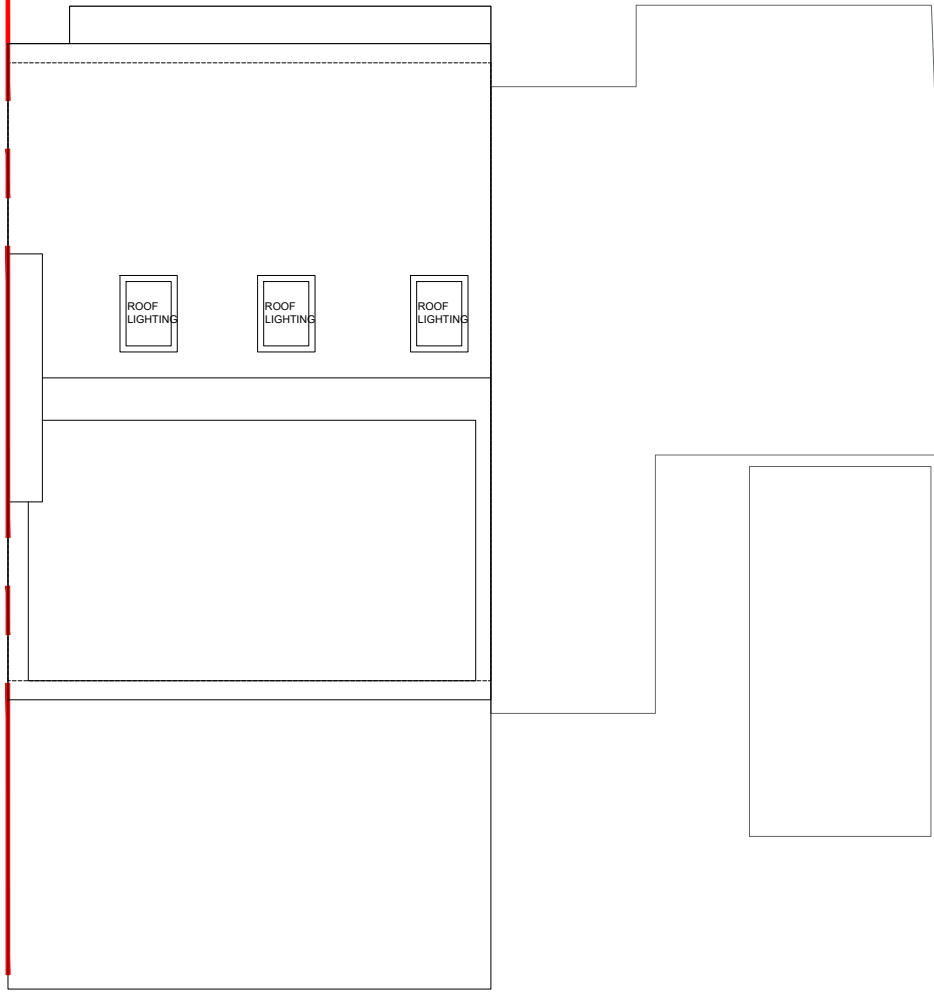


ROOF PLAN
- PRE EXISTING

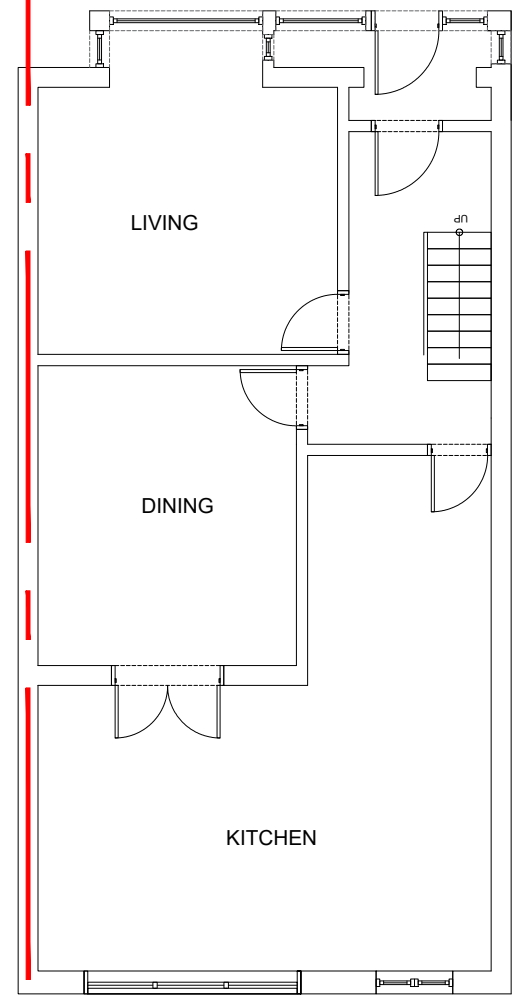


GROUND FLOOR PLAN
- EXISTING

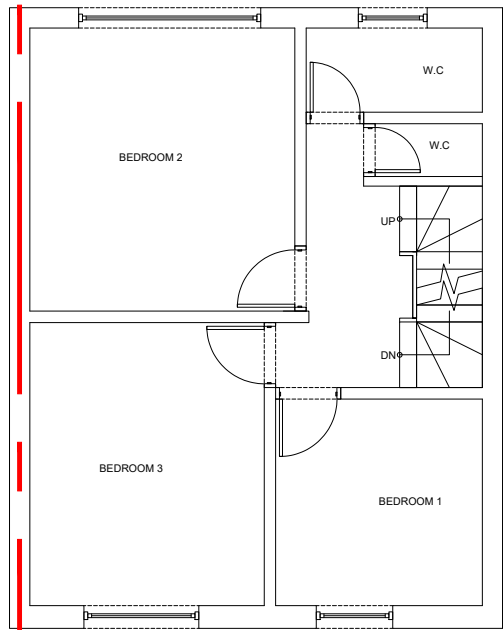

FIRST FLOOR PLAN
- EXISTING

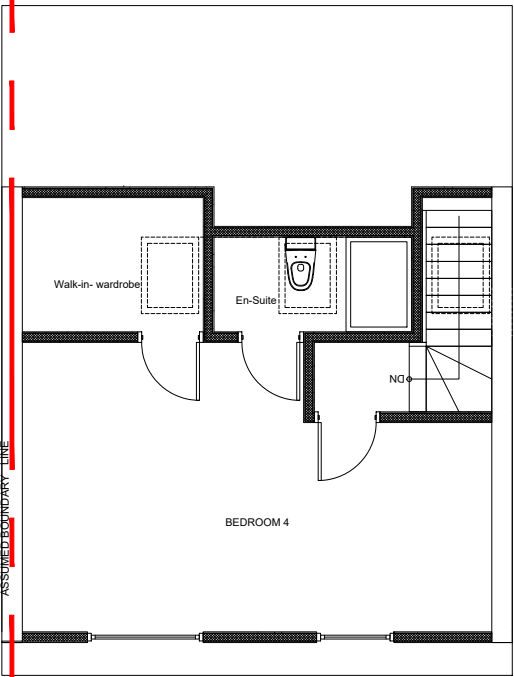

LOFT FLOOR PLAN
- EXISTING

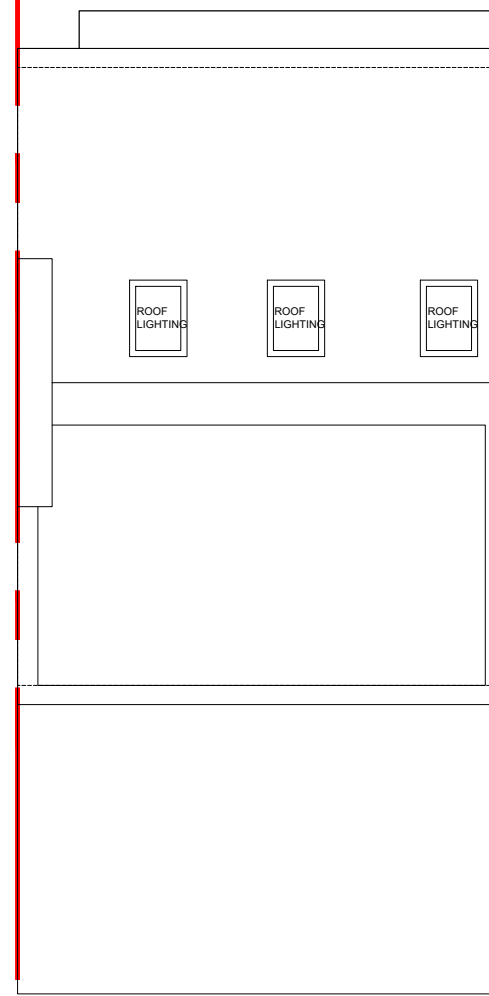

ROOF PLAN
- EXISTING

0 2 10
SCALE BAR 1:100



ASAI CONSTRUCTION LTD

ASAI CONSTRUCTION LTD
224 Finchley Rd, London NW3 6DH

PROJECT
37 Mount Road, Hayes, UB3 3LJ

DRAWING
Exiting / Pre existing Plan

DRG. NO.
HH-RV1-PRE 01-0620

REVISIONS
1

SCALE 1:100 @A2
DATE 08.07.20

THIS DRAWING IS COPYRIGHT and must not be traced or copied in any way in part or whole by any means whatsoever without prior written consent and may only be used by the present owner, being our current client in relation to the property as referred to on the drawing. This drawing may be copied by an authorised officer of the Local Authority with the sole purpose to assist in the determination of Planning or Building Regulations application and may not be used for any other purpose unless otherwise agreed in writing.

