




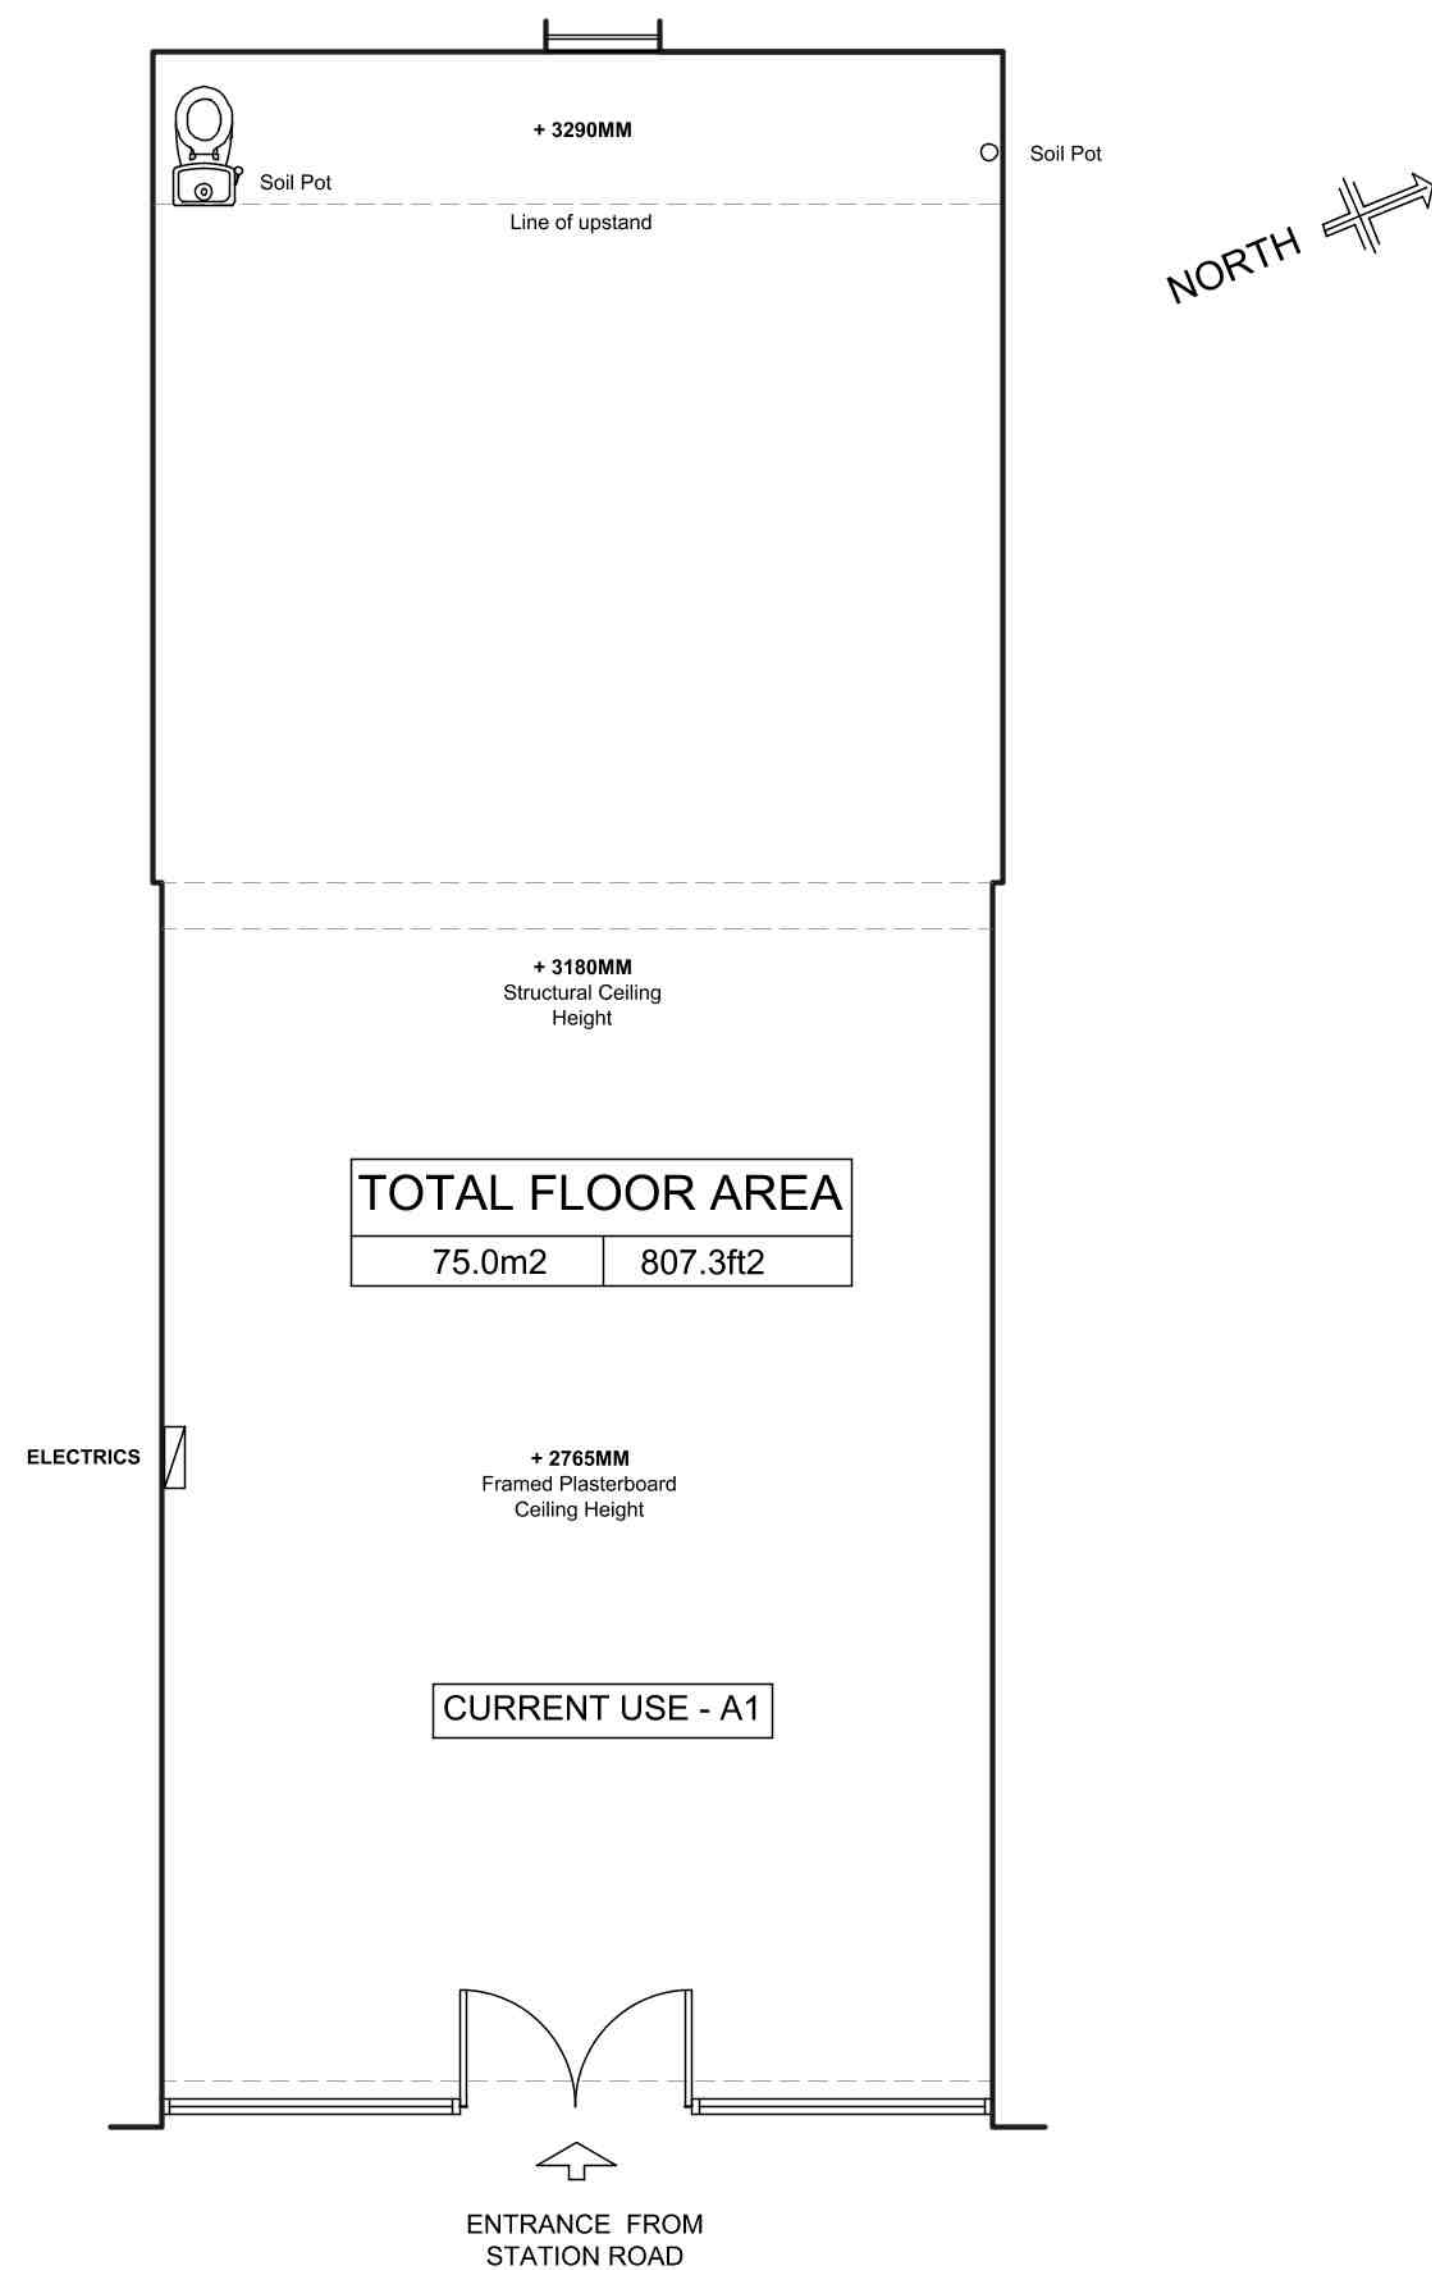


Existing Ground Floor Plan 1:50

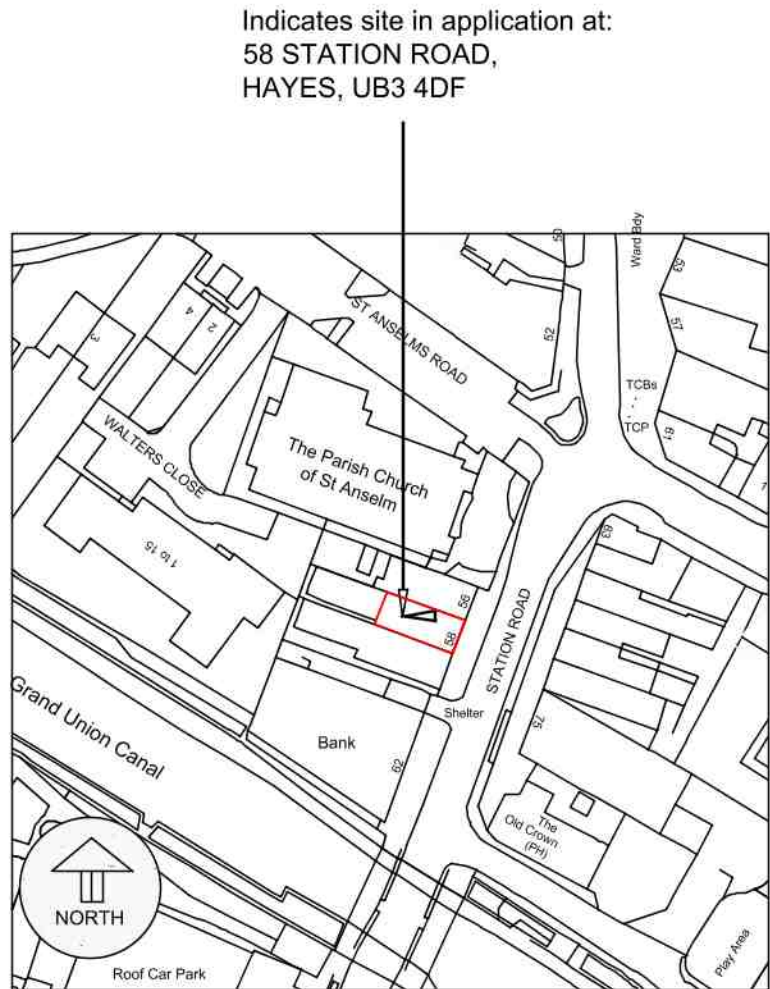

Location Plan 1:1250

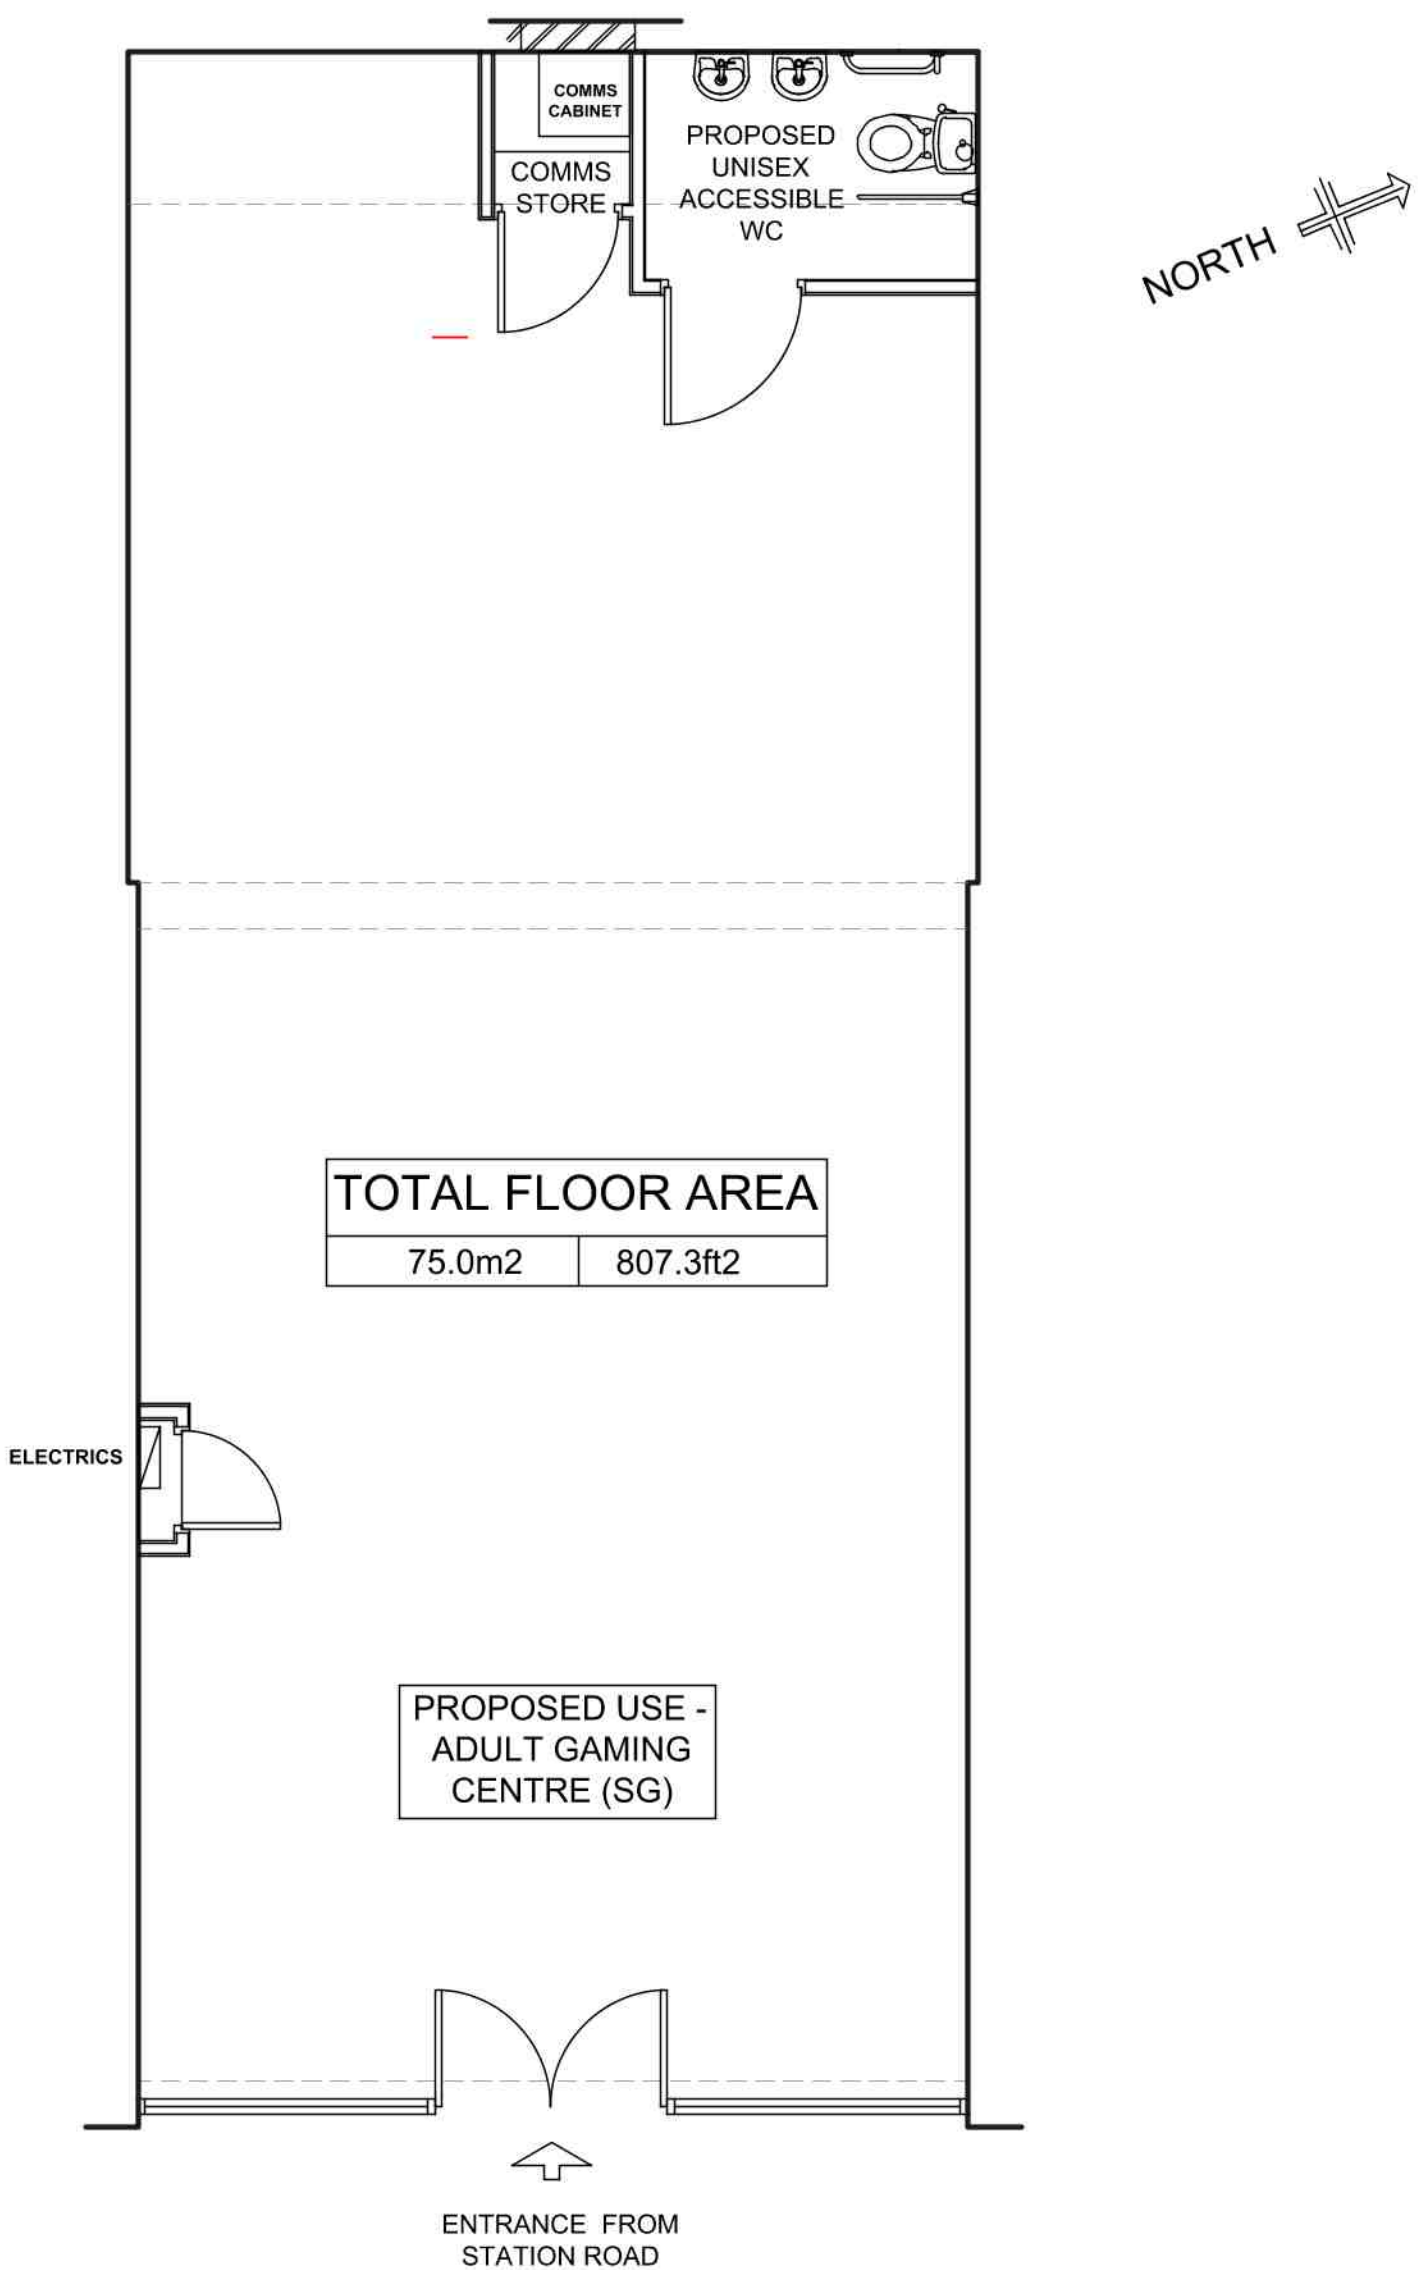

Proposed Ground Floor Plan 1:50

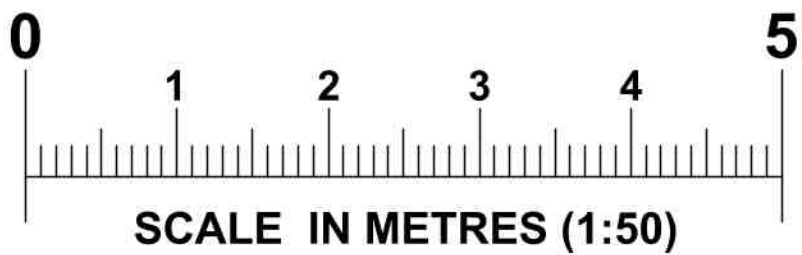

A	19-06-20	Existing and proposed uses added.
Rev	Date	Description
 MERKUR SLOTS		
Address 58 STATION ROAD HAYES UB3 4DF		
Title EXISTING AND PROPOSED GROUND FLOOR PLANS		
Drawn	Date	Scale
JAM	23/01/2019	1:50 @ A1
Total Floor Area	75.0m2	
Drawing Number	SR/HY/01/COU	Revision A
McKeowns Plans for Construction 301 Alvechurch Road, Birmingham, B31 4UB Tel: 0121 433 4745		
Floor Plans		