


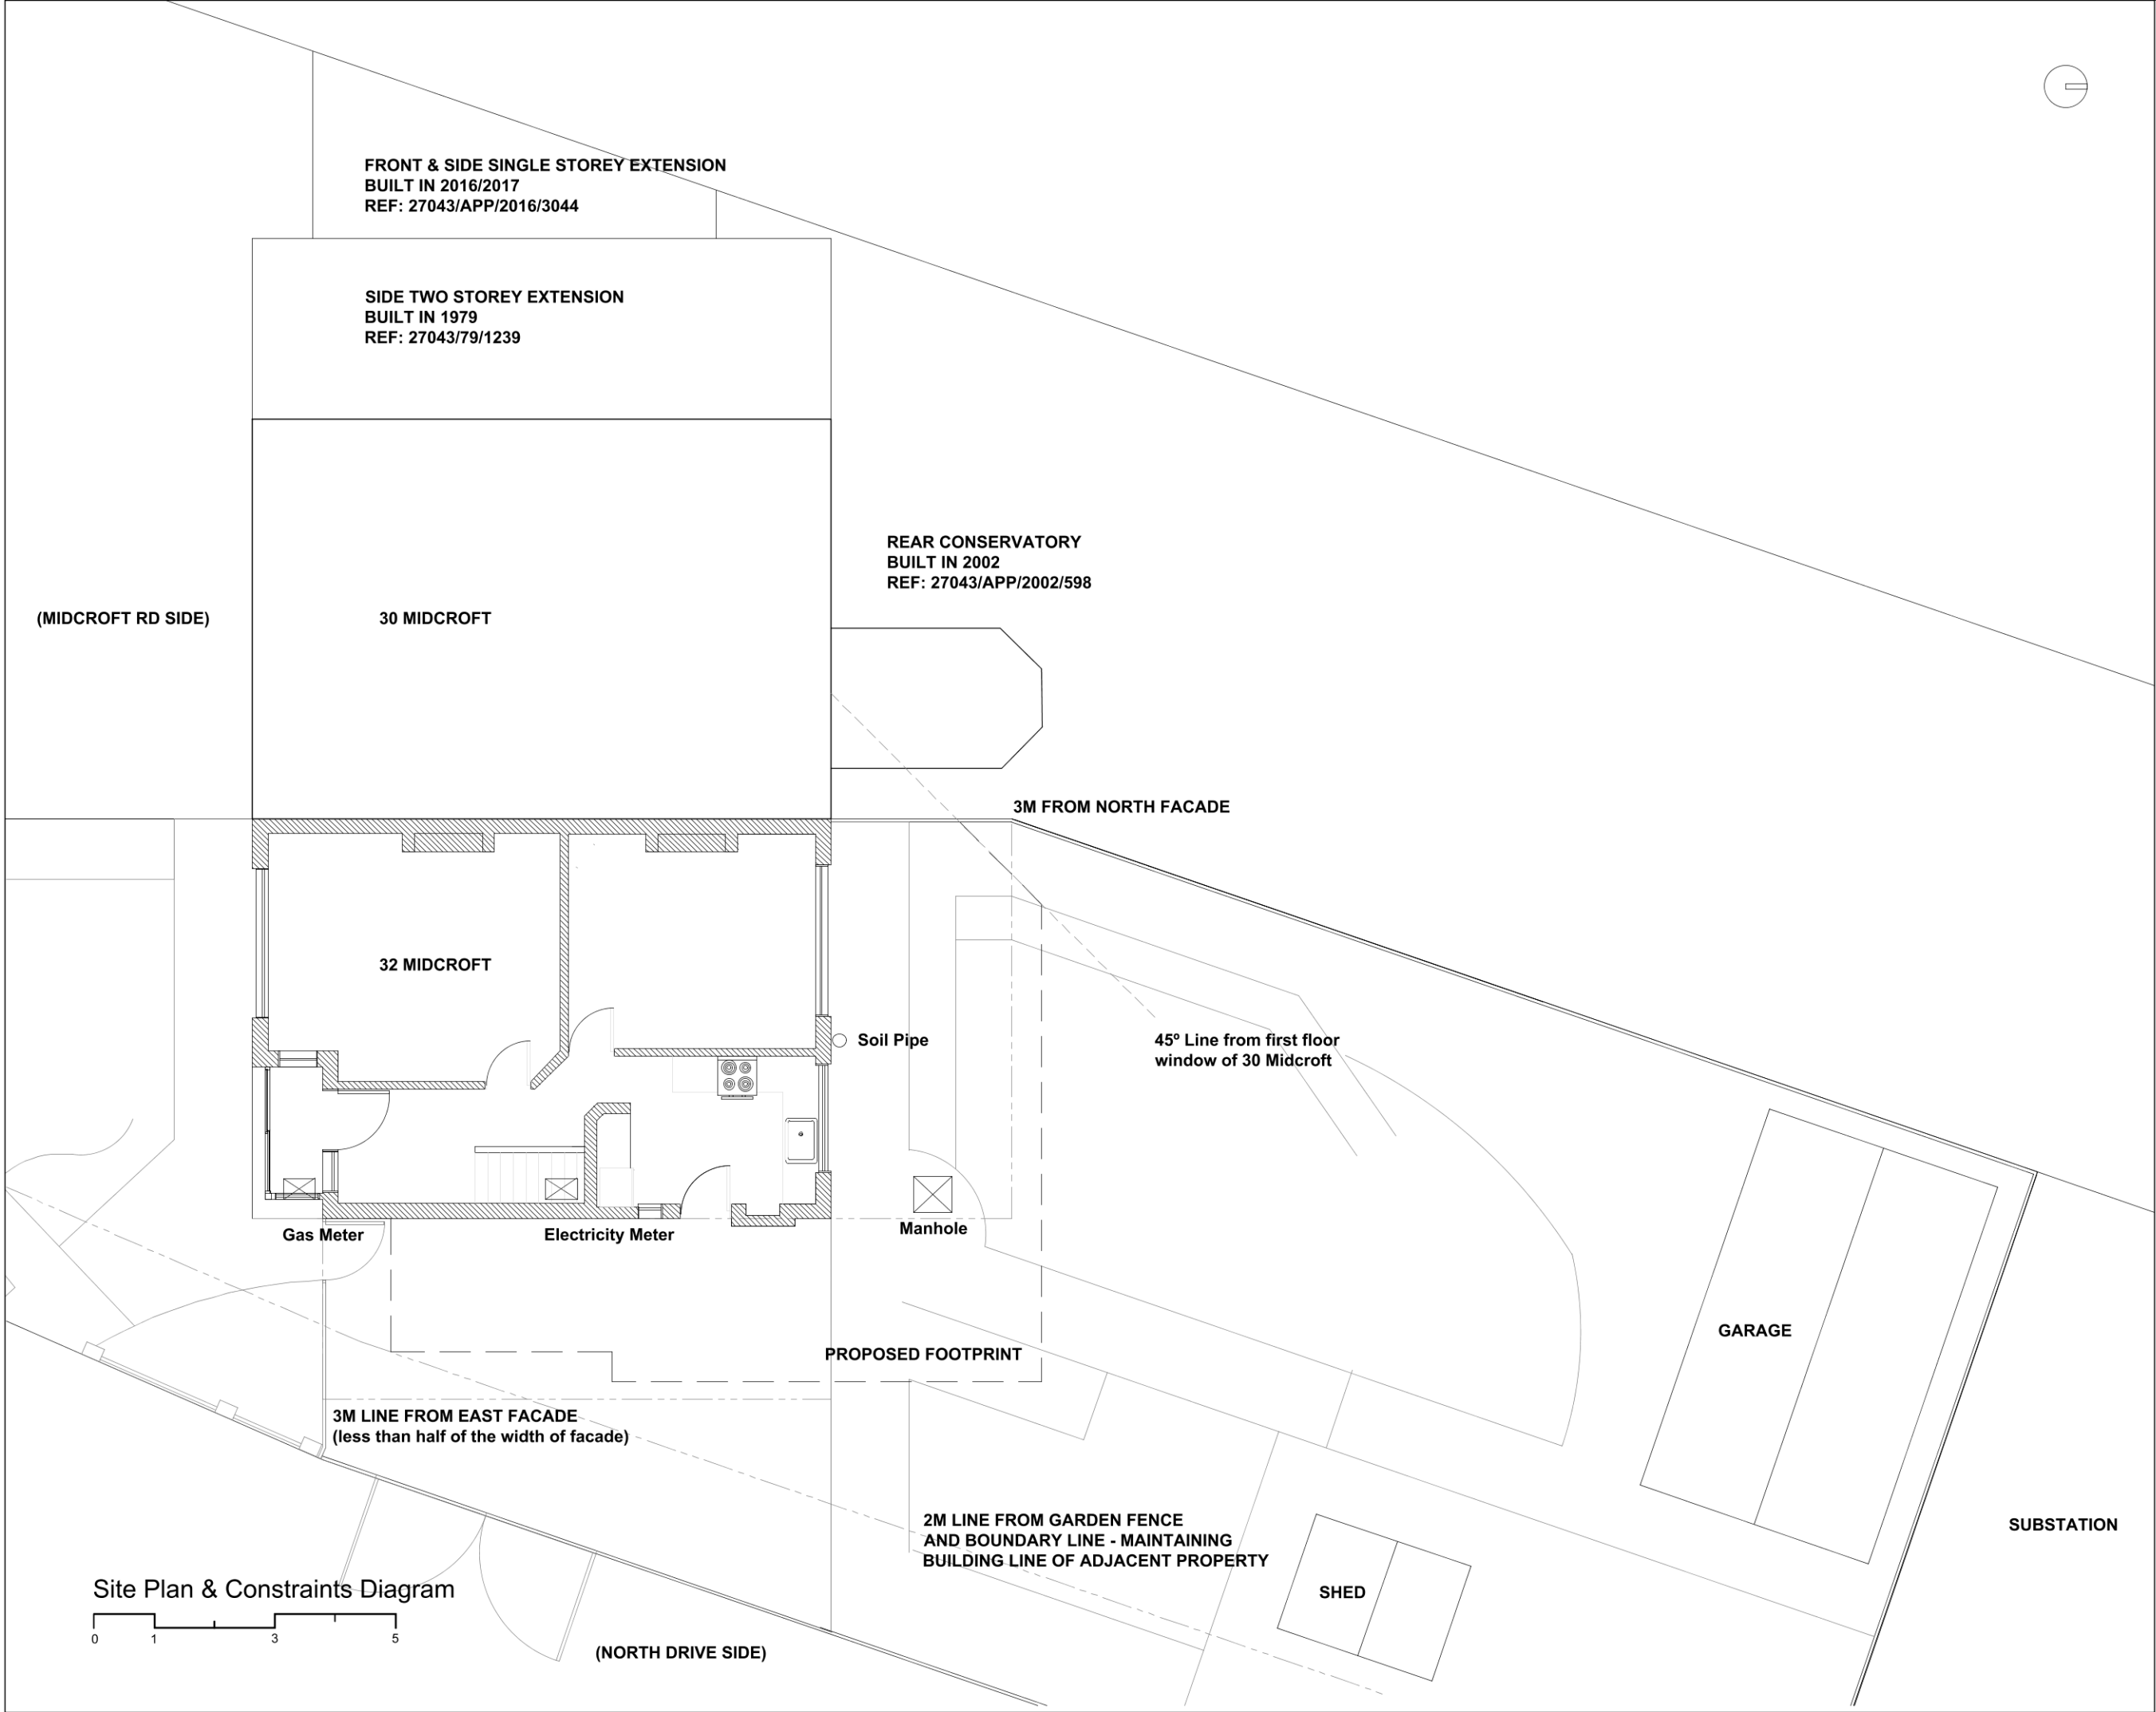

Date			Revisions
EIGHTEEN TWENTY EIGHT			
30B Great Sutton St London EC1V 0DU t: xxxxxxx3881 e: xxxxxx@me.com			
PROJECT: 32 Midcroft HA4 8ES			
DRAWING: Site Plan / Constraints Dia			
DRAWN jct	DATE 2020/04/20	SCALE 1:100	
JOB NO 2002	DRAWING NO A.00.01	REV a	



FRONT ELEVATION FROM MIDCROFT



SIDE/REAR ELEVATION FROM NORTH DRIVE

Date Revisions		
EIGHTEEN TWENTY EIGHT 30B Great Sutton St London EC1V 0DU t: xxxxxxx3881 e: xxxxxx@me.com		
PROJECT: 32 Midcroft HA4 8ES		
DRAWING: Site Photos		
DRAWN jct	DATE 2020/04/20	SCALE -
JOB NO 2002	DRAWING NO A.00.02	REV -

Single Storey Side and Front Extension
Refused/Appealed in 2016/2017
Ref: (27043/APP/2016/3044)

Two Storey Side and Front Extension
Approved in 1979
Ref: (27043/79/1239)

Rear Conservatory
Approved in 2002
Ref: (27043/APP/2002/598)



FRONT ELEVATION OF 30 MIDCROFT



SIDE ELEVATION OF 32 MIDCROFT FROM NORTH DRIVE

DateRevisions

EIGHTEEN
TWENTY EIGHT

30B Great Sutton St London EC1V 0DU
t: xxxxxxx3881 e: xxxxxx@me.com

PROJECT:

32 Midcroft HA4 8ES

DRAWING:

Context Photos

DRAWN

DATE

SCALE

jct

2020/04/20

-

JOB NO

DRAWING NO

REV


2002

A.00.03


-



BB - FIRST FLOOR

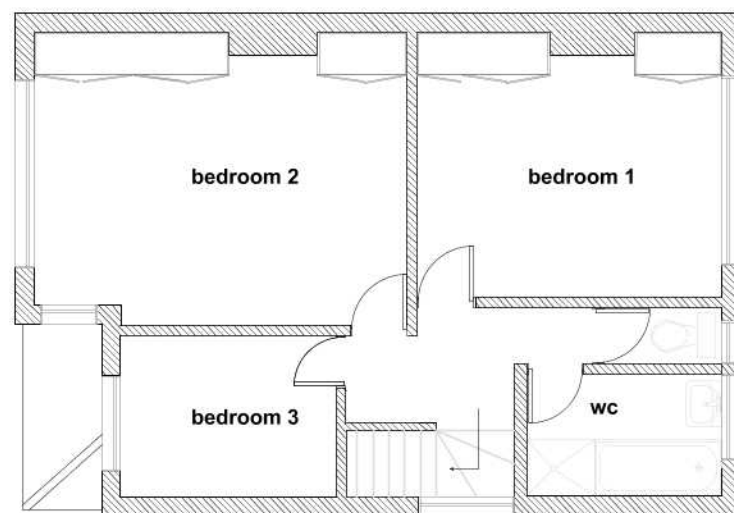


CC - ROOF PLAN

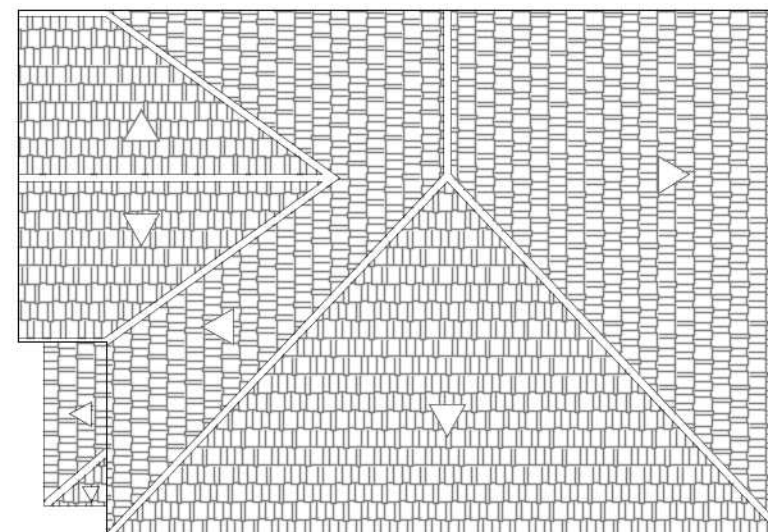

DD / A.10.02

AA - GROUND FLOOR

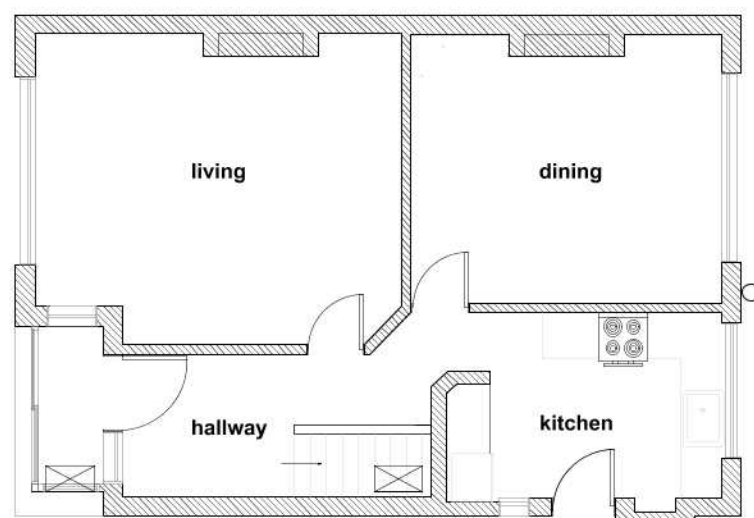

CC / A.10.02

AA / A.10.02

BB / A.10.02

Existing Floor & Roof Plans



**EIGHTEEN
TWENTY EIGHT**

30B Great Sutton St London EC1V 0DU
t: xxxxxxx3881 e: xxxxxx@me.com

PROJECT:
32 Midcroft HA4 8ES

DRAWING:
Existing Plans


DRAWN	DATE	SCALE
jct	2020/04/20	1:100

JOB NO	DRAWING NO	REV
2002	A.10.01	-


AA - SOUTH FRONT ELEVATION



BB - EAST SIDE ELEVATION

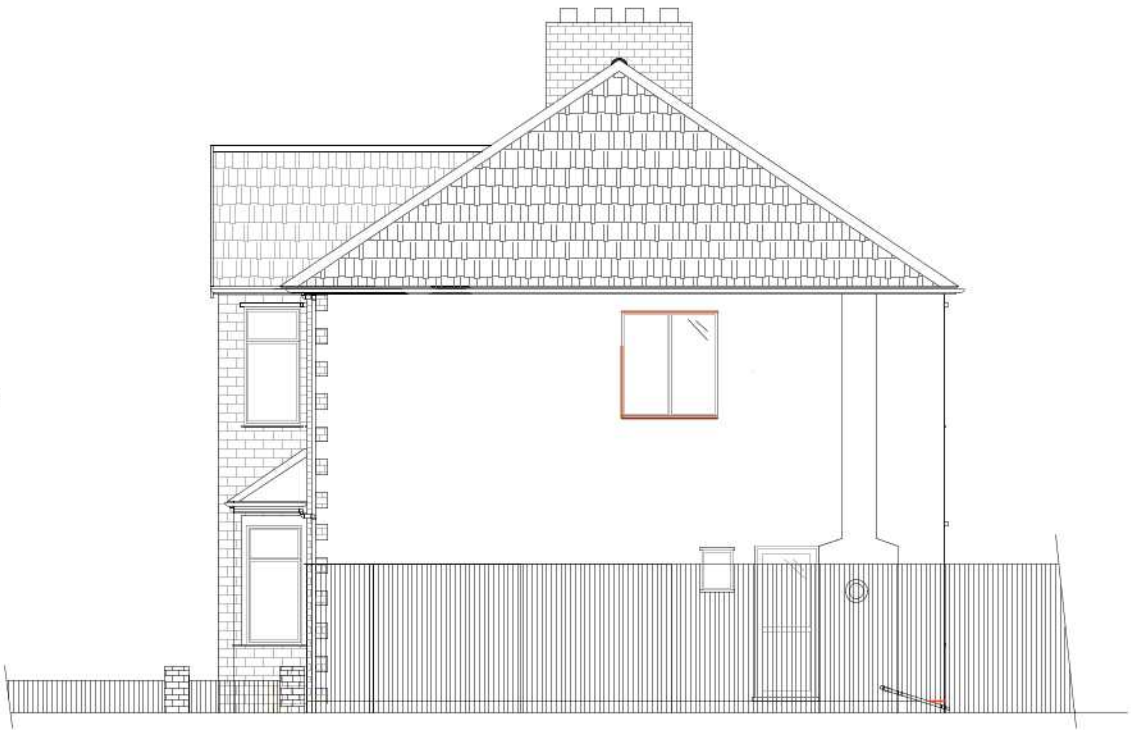

DD - WEST PART WALL

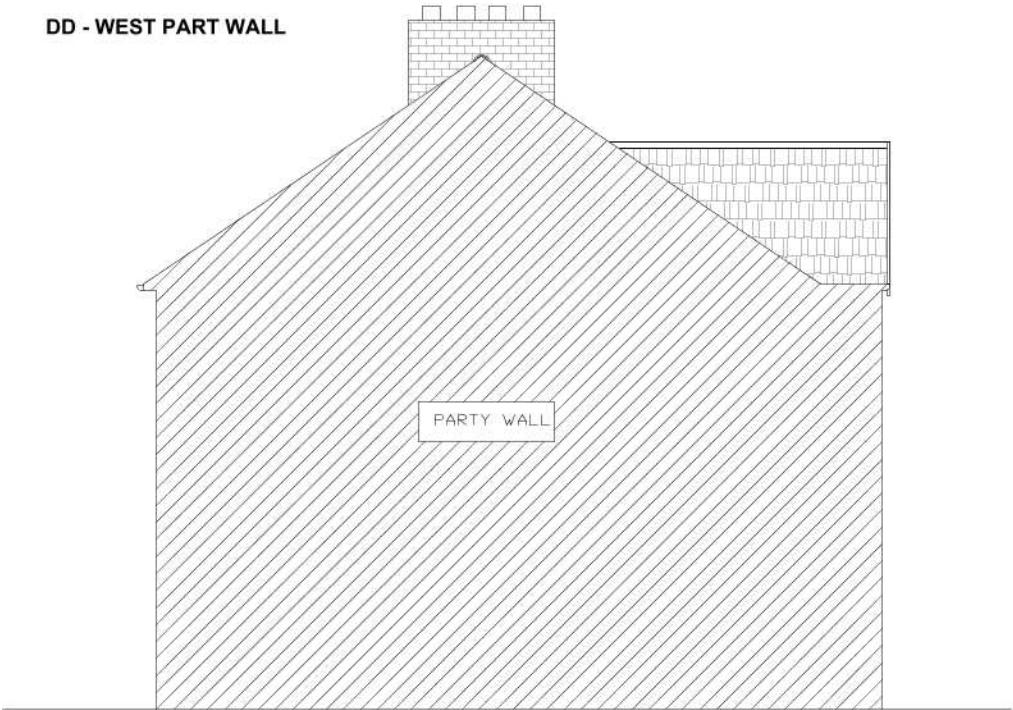

CC - NORTH REAR ELEVATION



Existing Elevations



**EIGHTEEN
TWENTY EIGHT**

30B Great Sutton St London EC1V 0DU
t: xxxxxxx3881 e: xxxxxx@me.com

PROJECT:
32 Midcroft HA4 8ES


DRAWING:
Existing Elevation

DRAWN	DATE	SCALE
jct	2020/04/20	1:100


JOB NO	DRAWING NO	REV
2002	A.10.02	a



BB - FIRST FLOOR

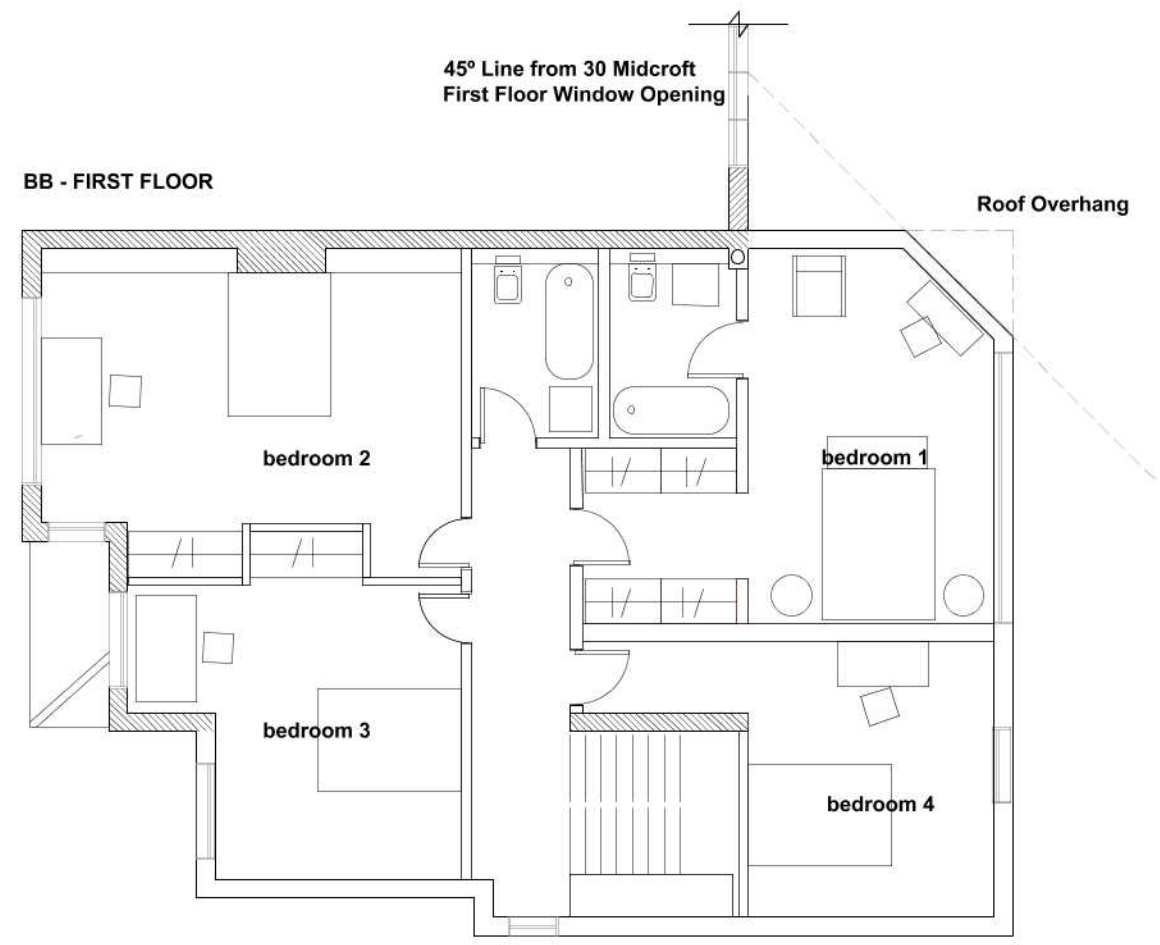


CC - ROOF PLAN

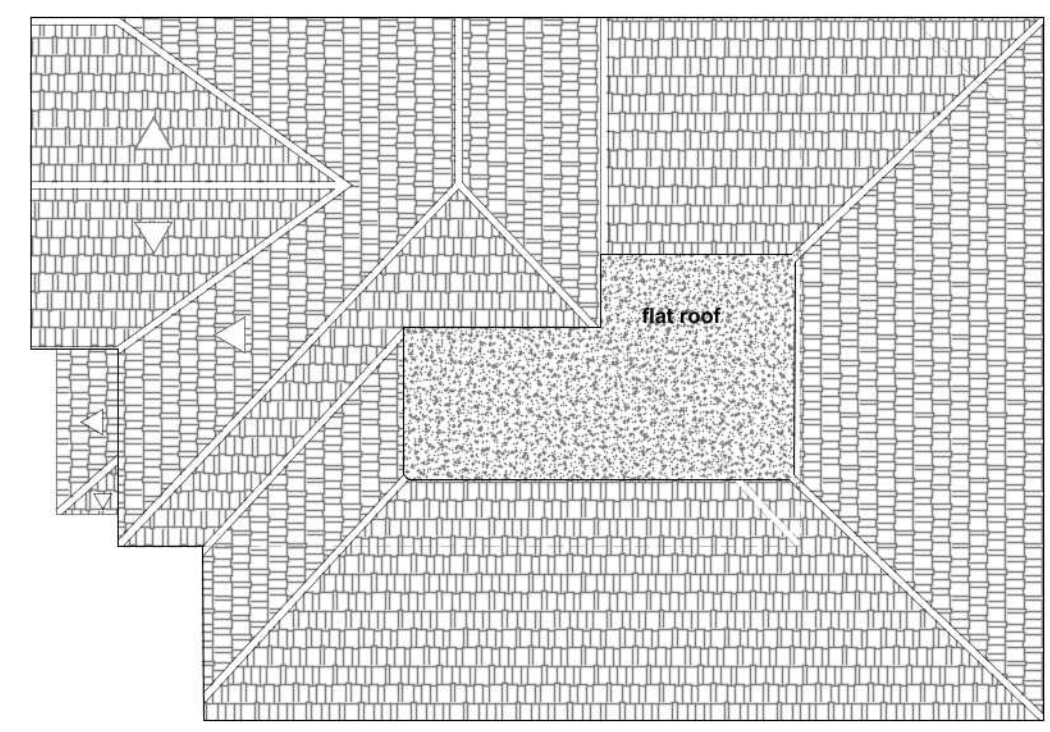

DD / A.11.02

AA - GROUND FLOOR

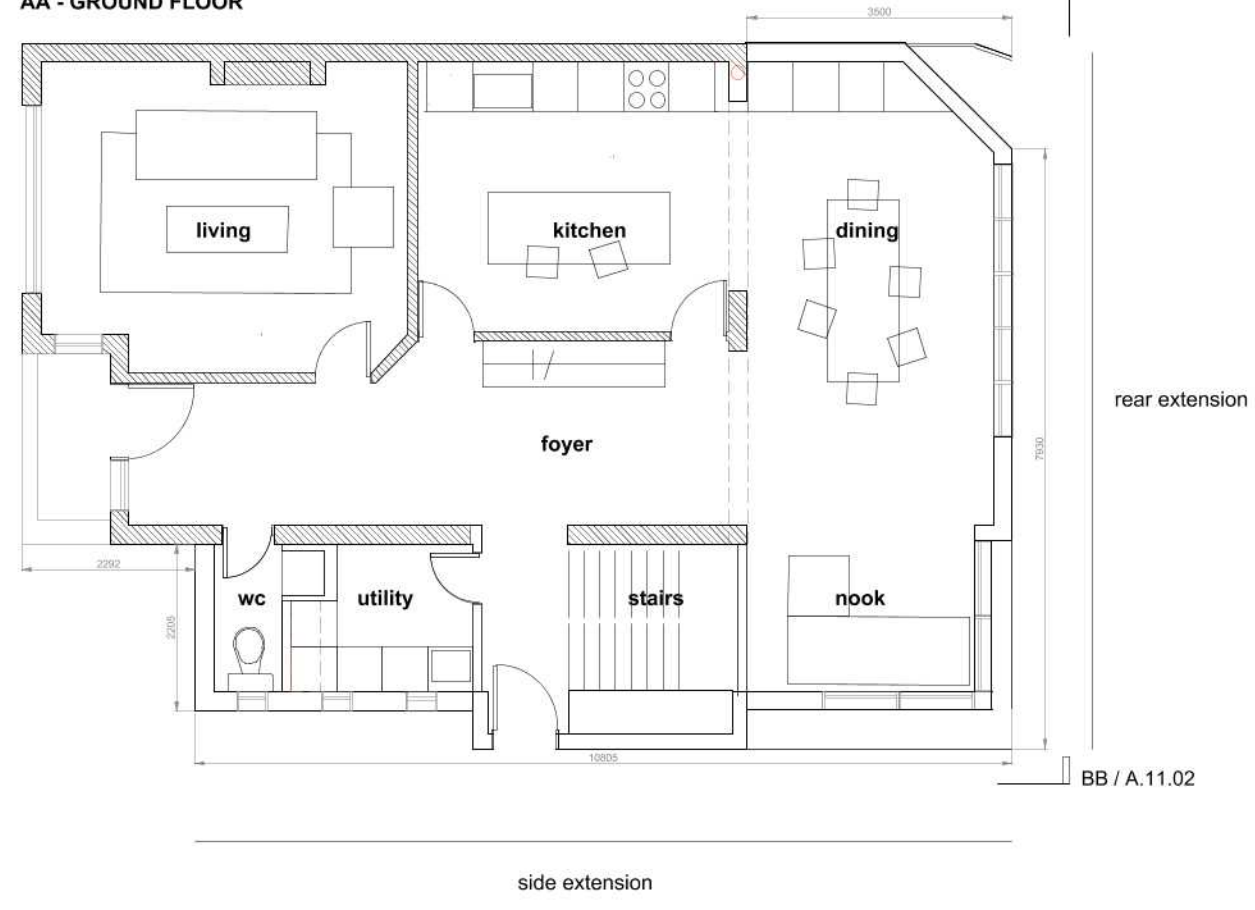

CC / A.11.02

AA / A.11.02


BB / A.11.02

Proposed Floor & Roof Plans




EIGHTEEN TWENTY EIGHT		
30B Great Sutton St London EC1V 0DU t: xxxxxxx3881 e: xxxxxx@me.com		
PROJECT: 32 Midcroft HA4 8ES		
DRAWING: Proposed Plans		
DRAWN jct	DATE 2020/04/20	SCALE 1:100
JOB NO 2002	DRAWING NO A.11.01	REV a


AA - SOUTH FRONT ELEVATION

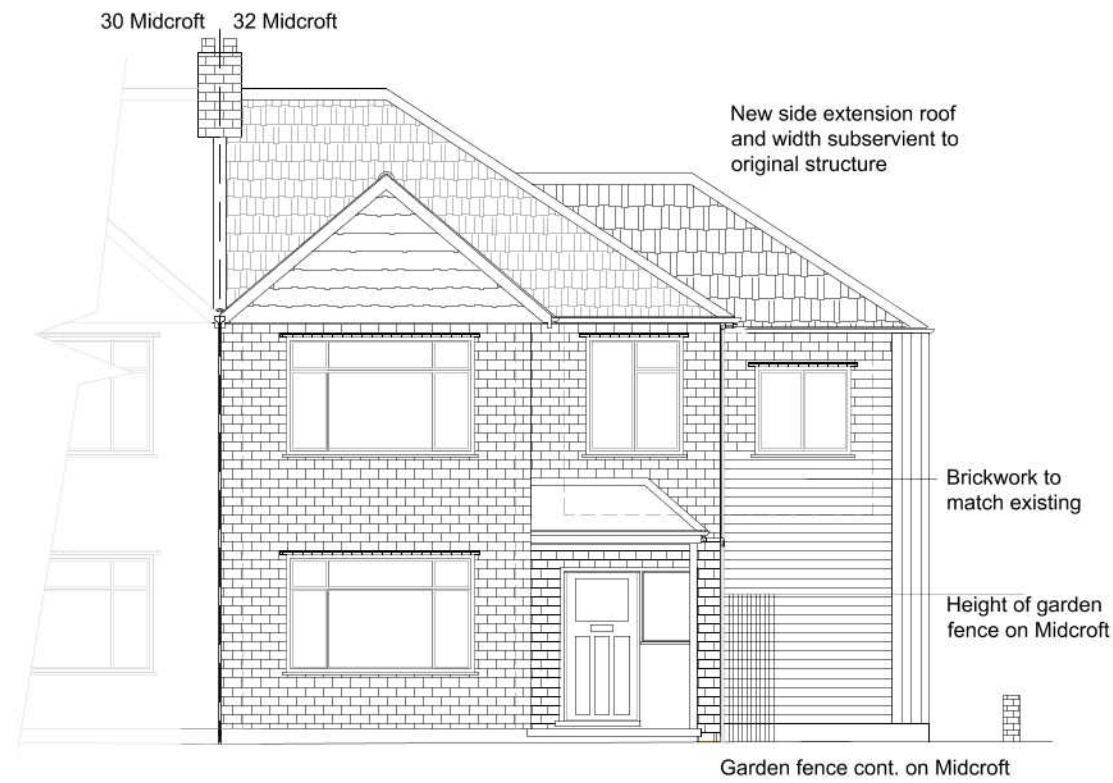


BB - EAST SIDE ELEVATION

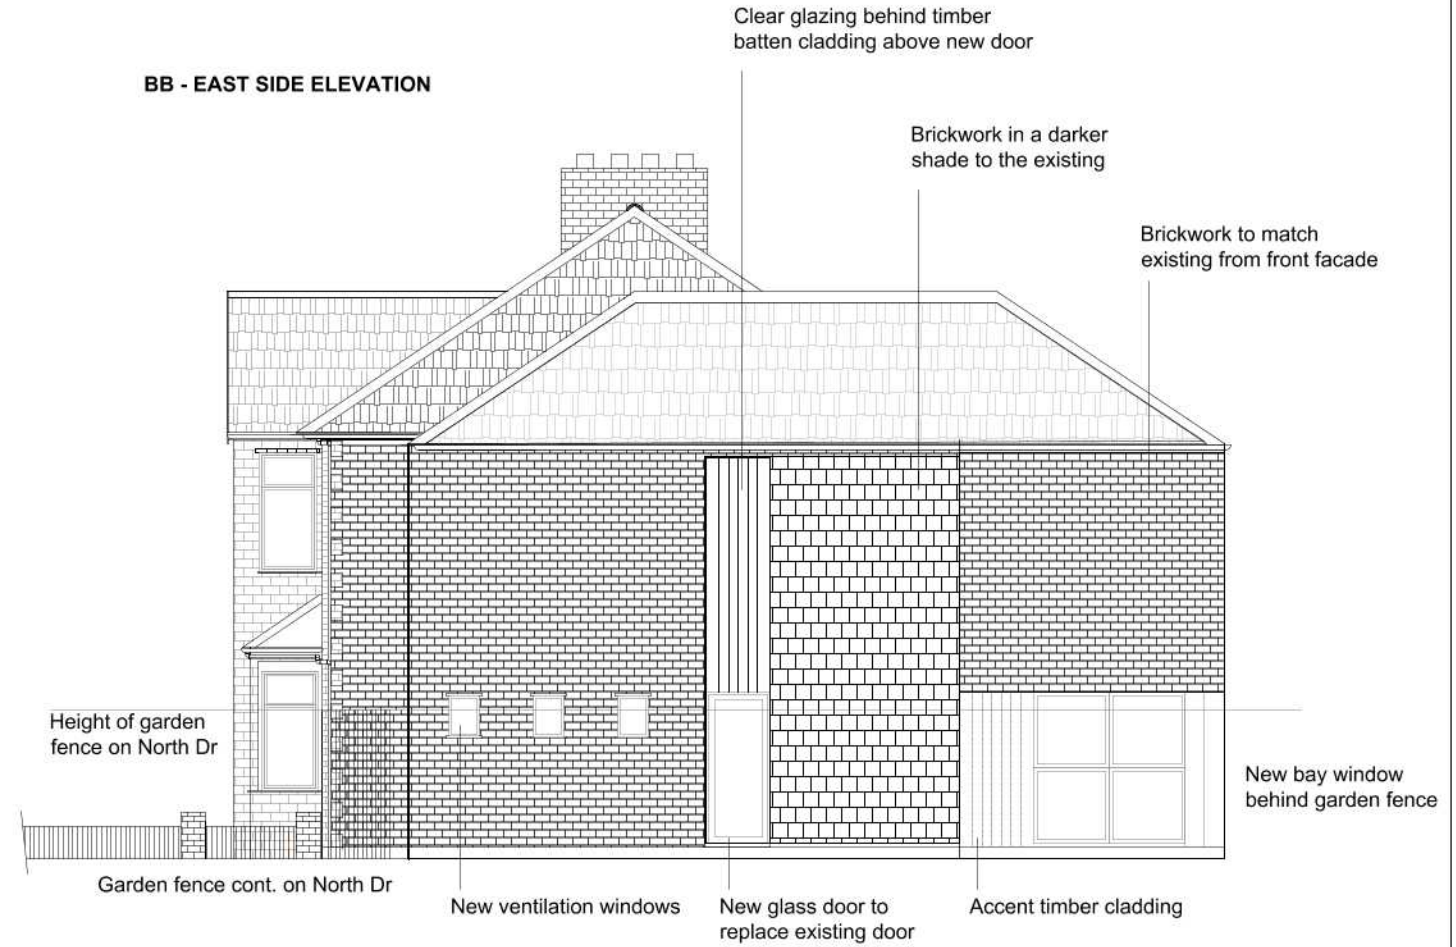

DD - WEST PARTY WALL

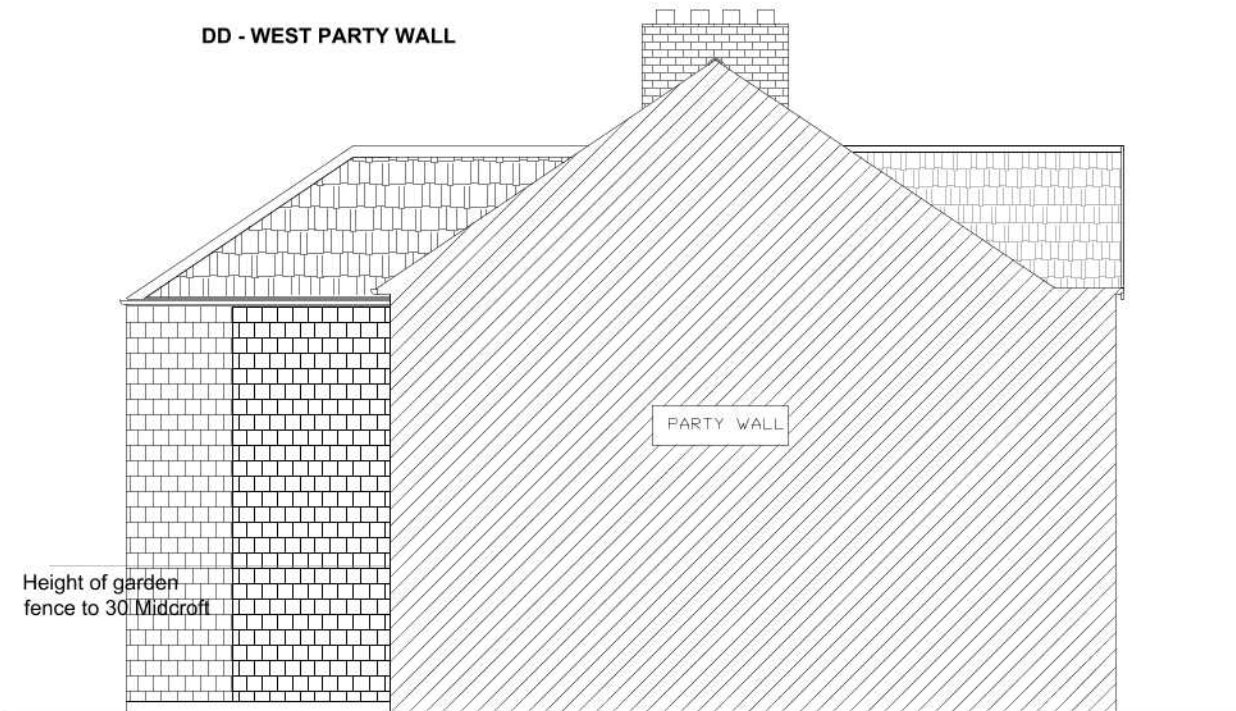

CC - NORTH REAR ELEVATION

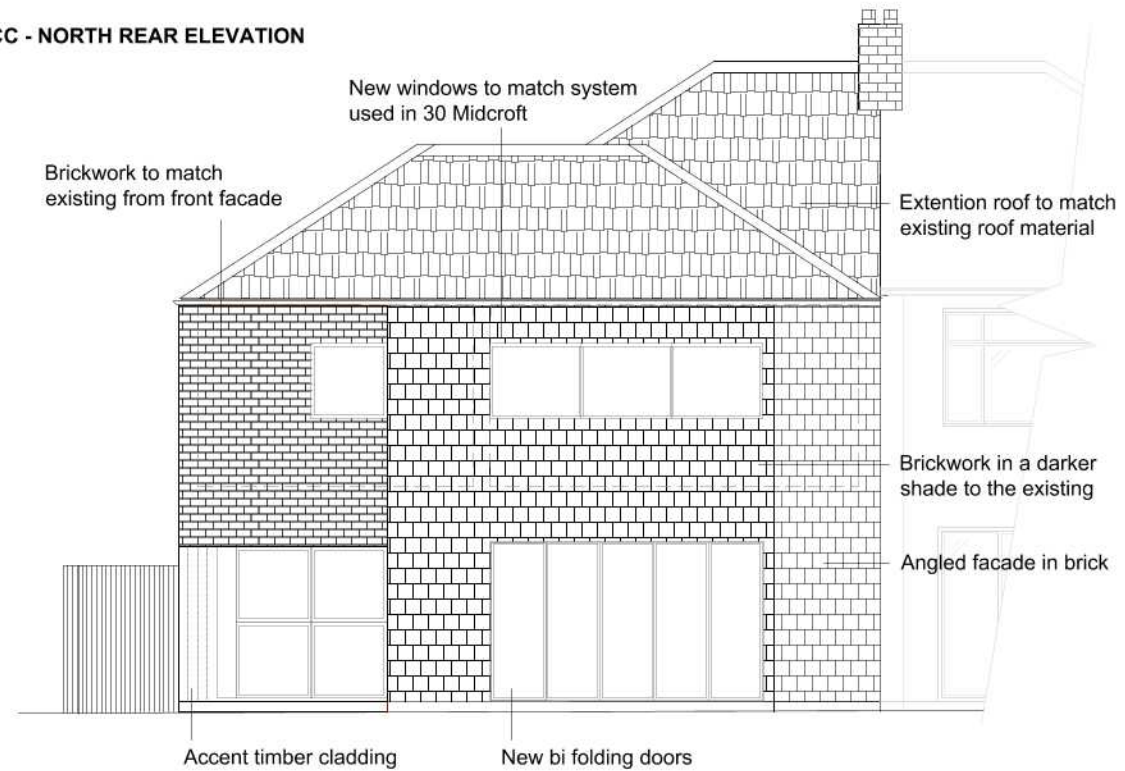

Proposed Elevations



**EIGHTEEN
TWENTY EIGHT**

30B Great Sutton St London EC1V 0DU
t: xxxxxxx3881 e: xxxxxx@me.com

PROJECT:
32 Midcroft HA4 8ES

DRAWING:
Proposed Elevations

DRAWN	DATE	SCALE
jct	2020/04/20	1:100

JOB NO	DRAWING NO	REV
2002	A.11.02	a