



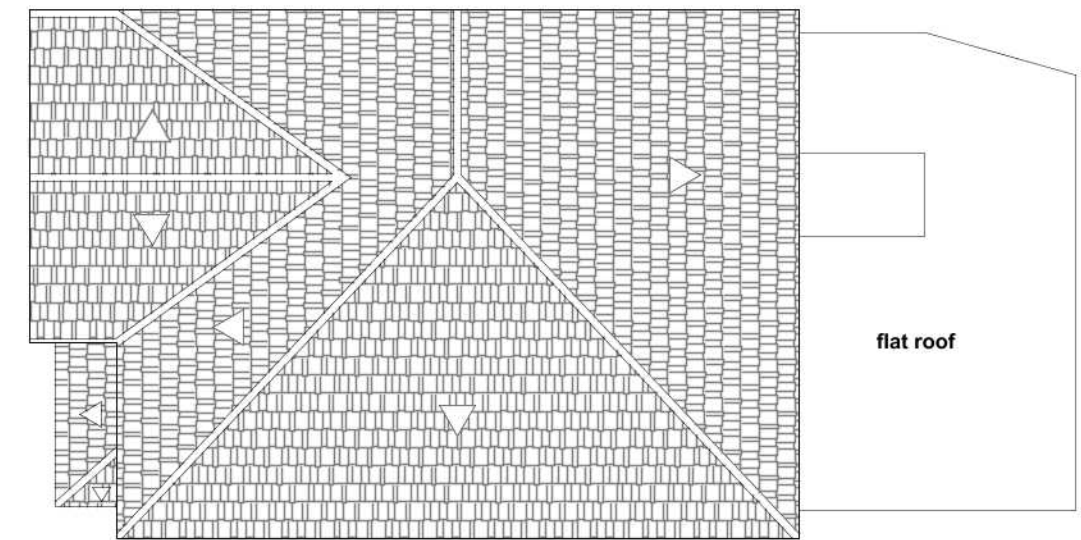

CC - ROOF PLAN

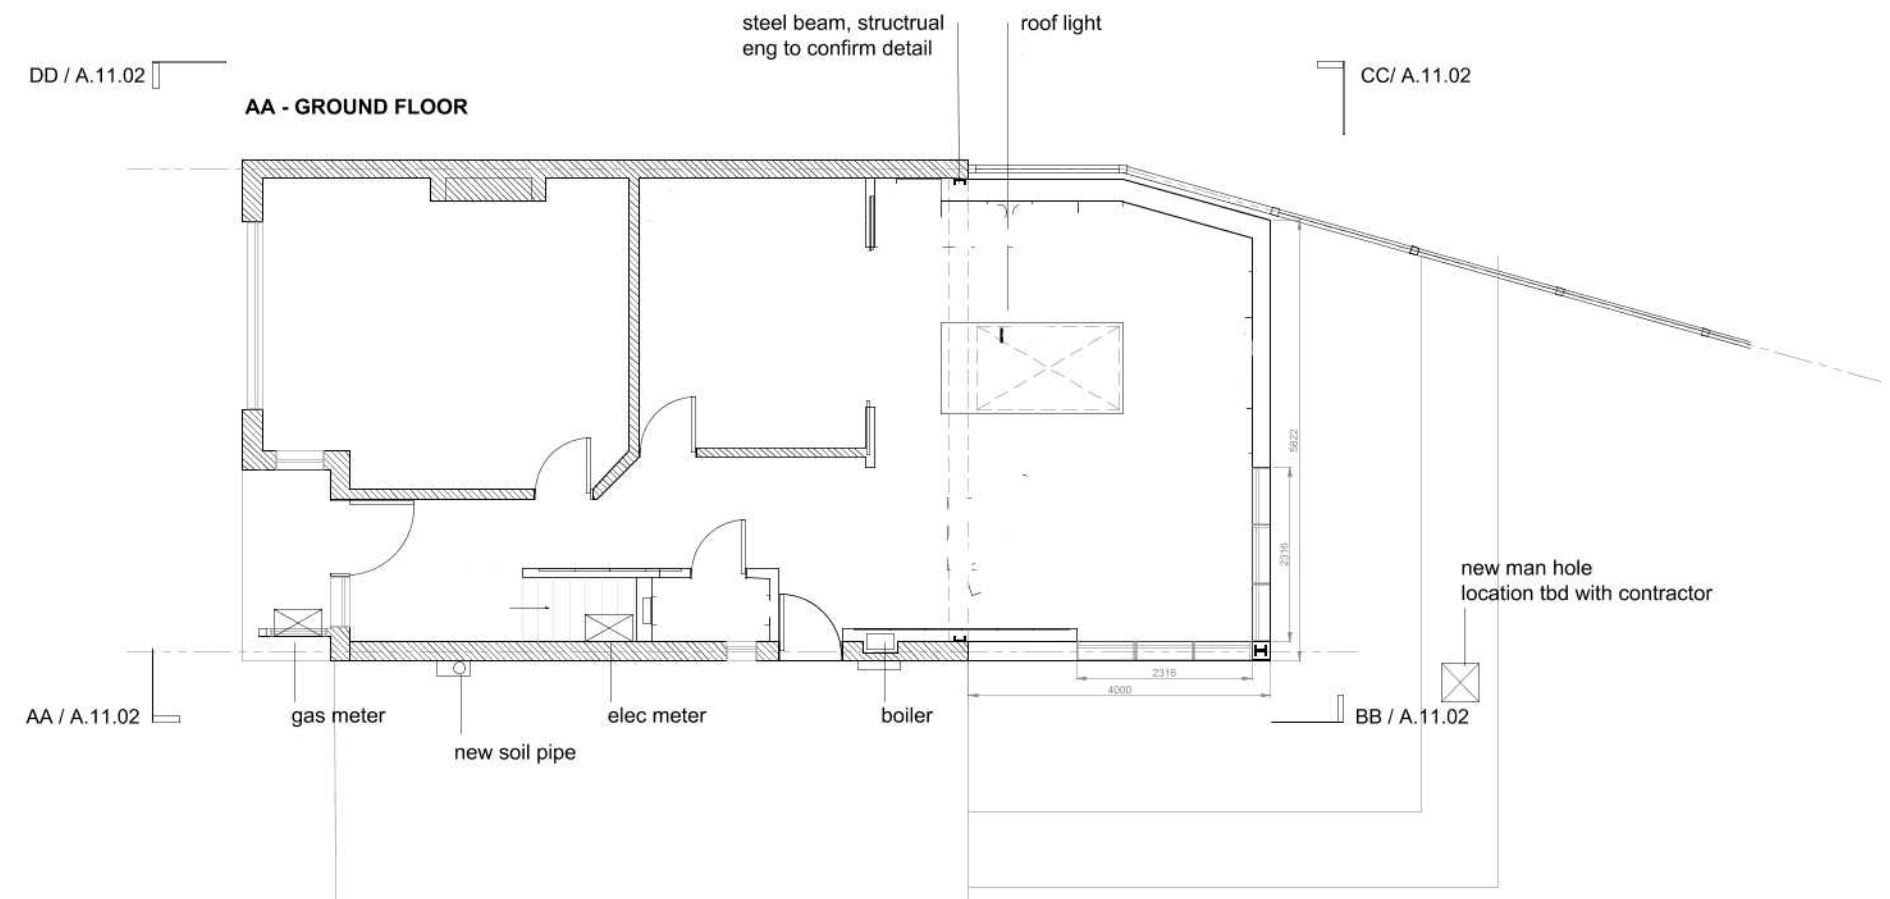

AA - GROUND FLOOR



Proposed Floor & Roof Plans




EIGHTEEN TWENTY EIGHT		
30B Great Sutton St London EC1V 0DU t: xxxxxxx3881 e: xxxxxx@me.com		
PROJECT: 32 Midcroft HA4 8ES		
DRAWING: Proposed Plans		
DRAWN jct	DATE 2020/08/06	SCALE 1:100
JOB NO 2002	DRAWING NO A.11.01	REV D


AA - SOUTH FRONT ELEVATION




BB - EAST SIDE ELEVATION

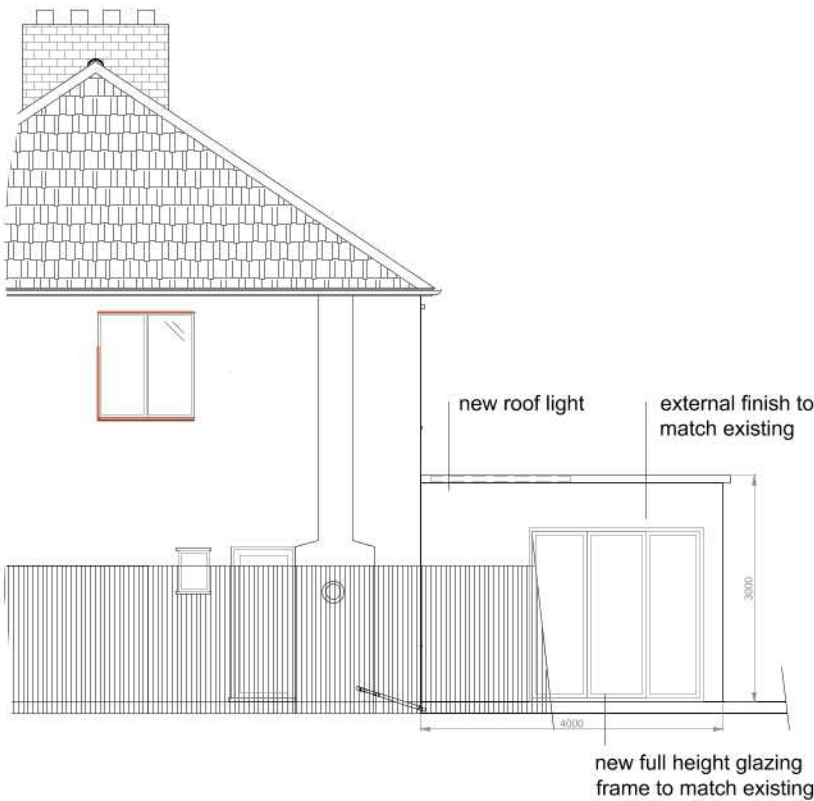

DD - WEST PARTY WALL

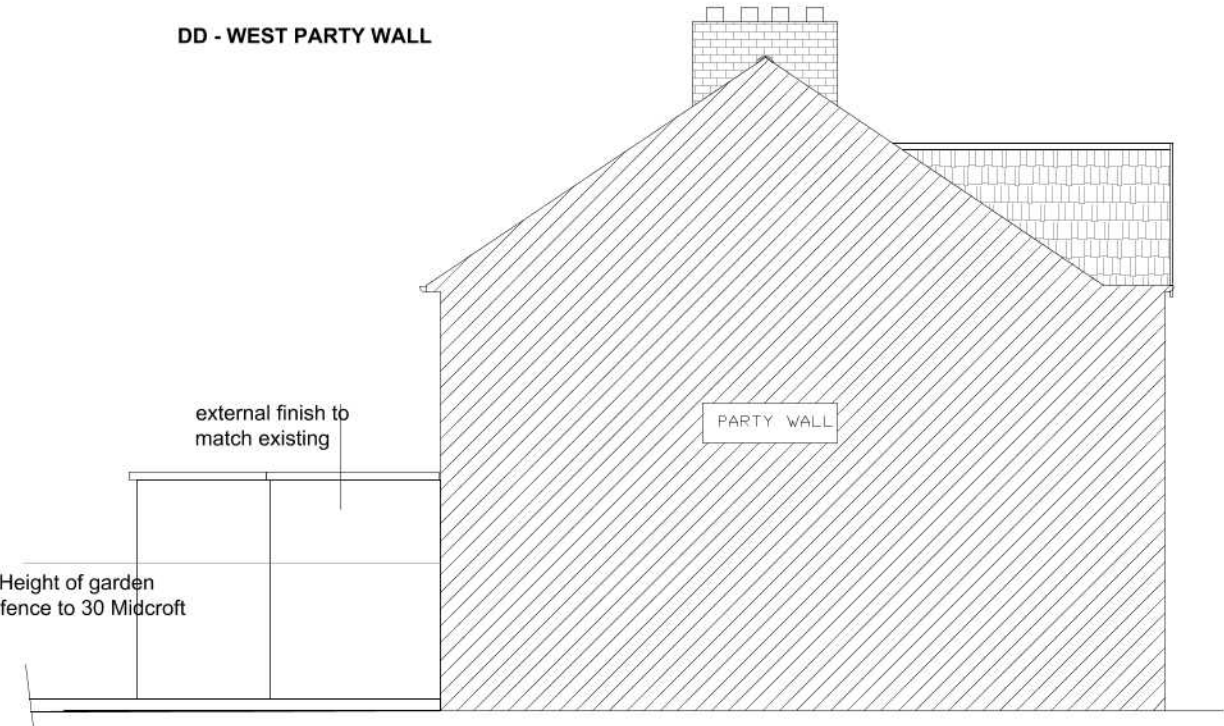

CC - NORTH REAR ELEVATION

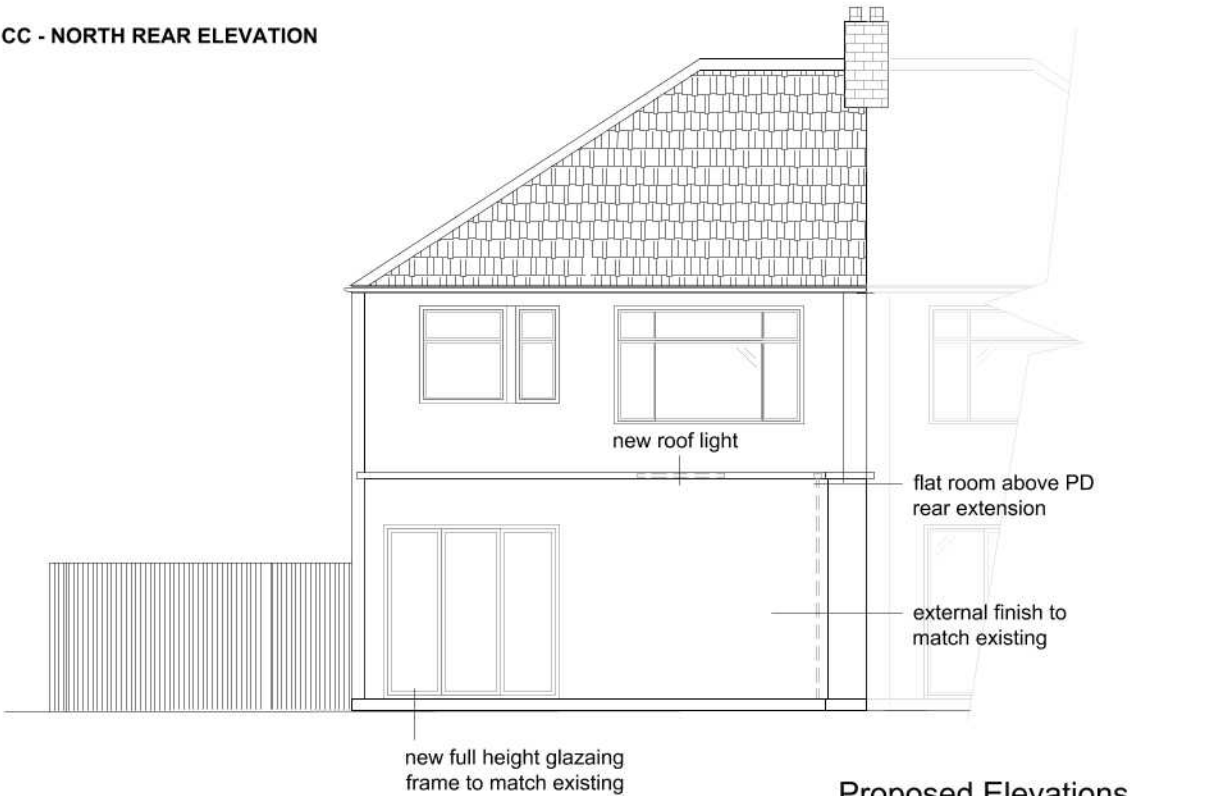

Proposed Elevations



**EIGHTEEN
TWENTY EIGHT**

30B Great Sutton St London EC1V 0DU
t: xxxxxxx3881 e: xxxxxx@me.com

PROJECT:
32 Midcroft HA4 8ES

DRAWING:
Proposed Elevations

DRAWN	DATE	SCALE
jct	2020/08/06	1:100

JOB NO	DRAWING NO	REV
2002	A.11.02	C