

All Dimensions to be checked on site. Written dimensions to be follow in preference to scaled dimensions, any discrepancies must be reported to Uxbridge Design prior to undertaking of any relevant works.



EXISTING FRONT ELEVATION




EXISTING SIDE ELEVATION
SCALE - 1:100




EXISTING REAR ELEVATION



EXISTING SIDE ELEVATION
SCALE - 1:100

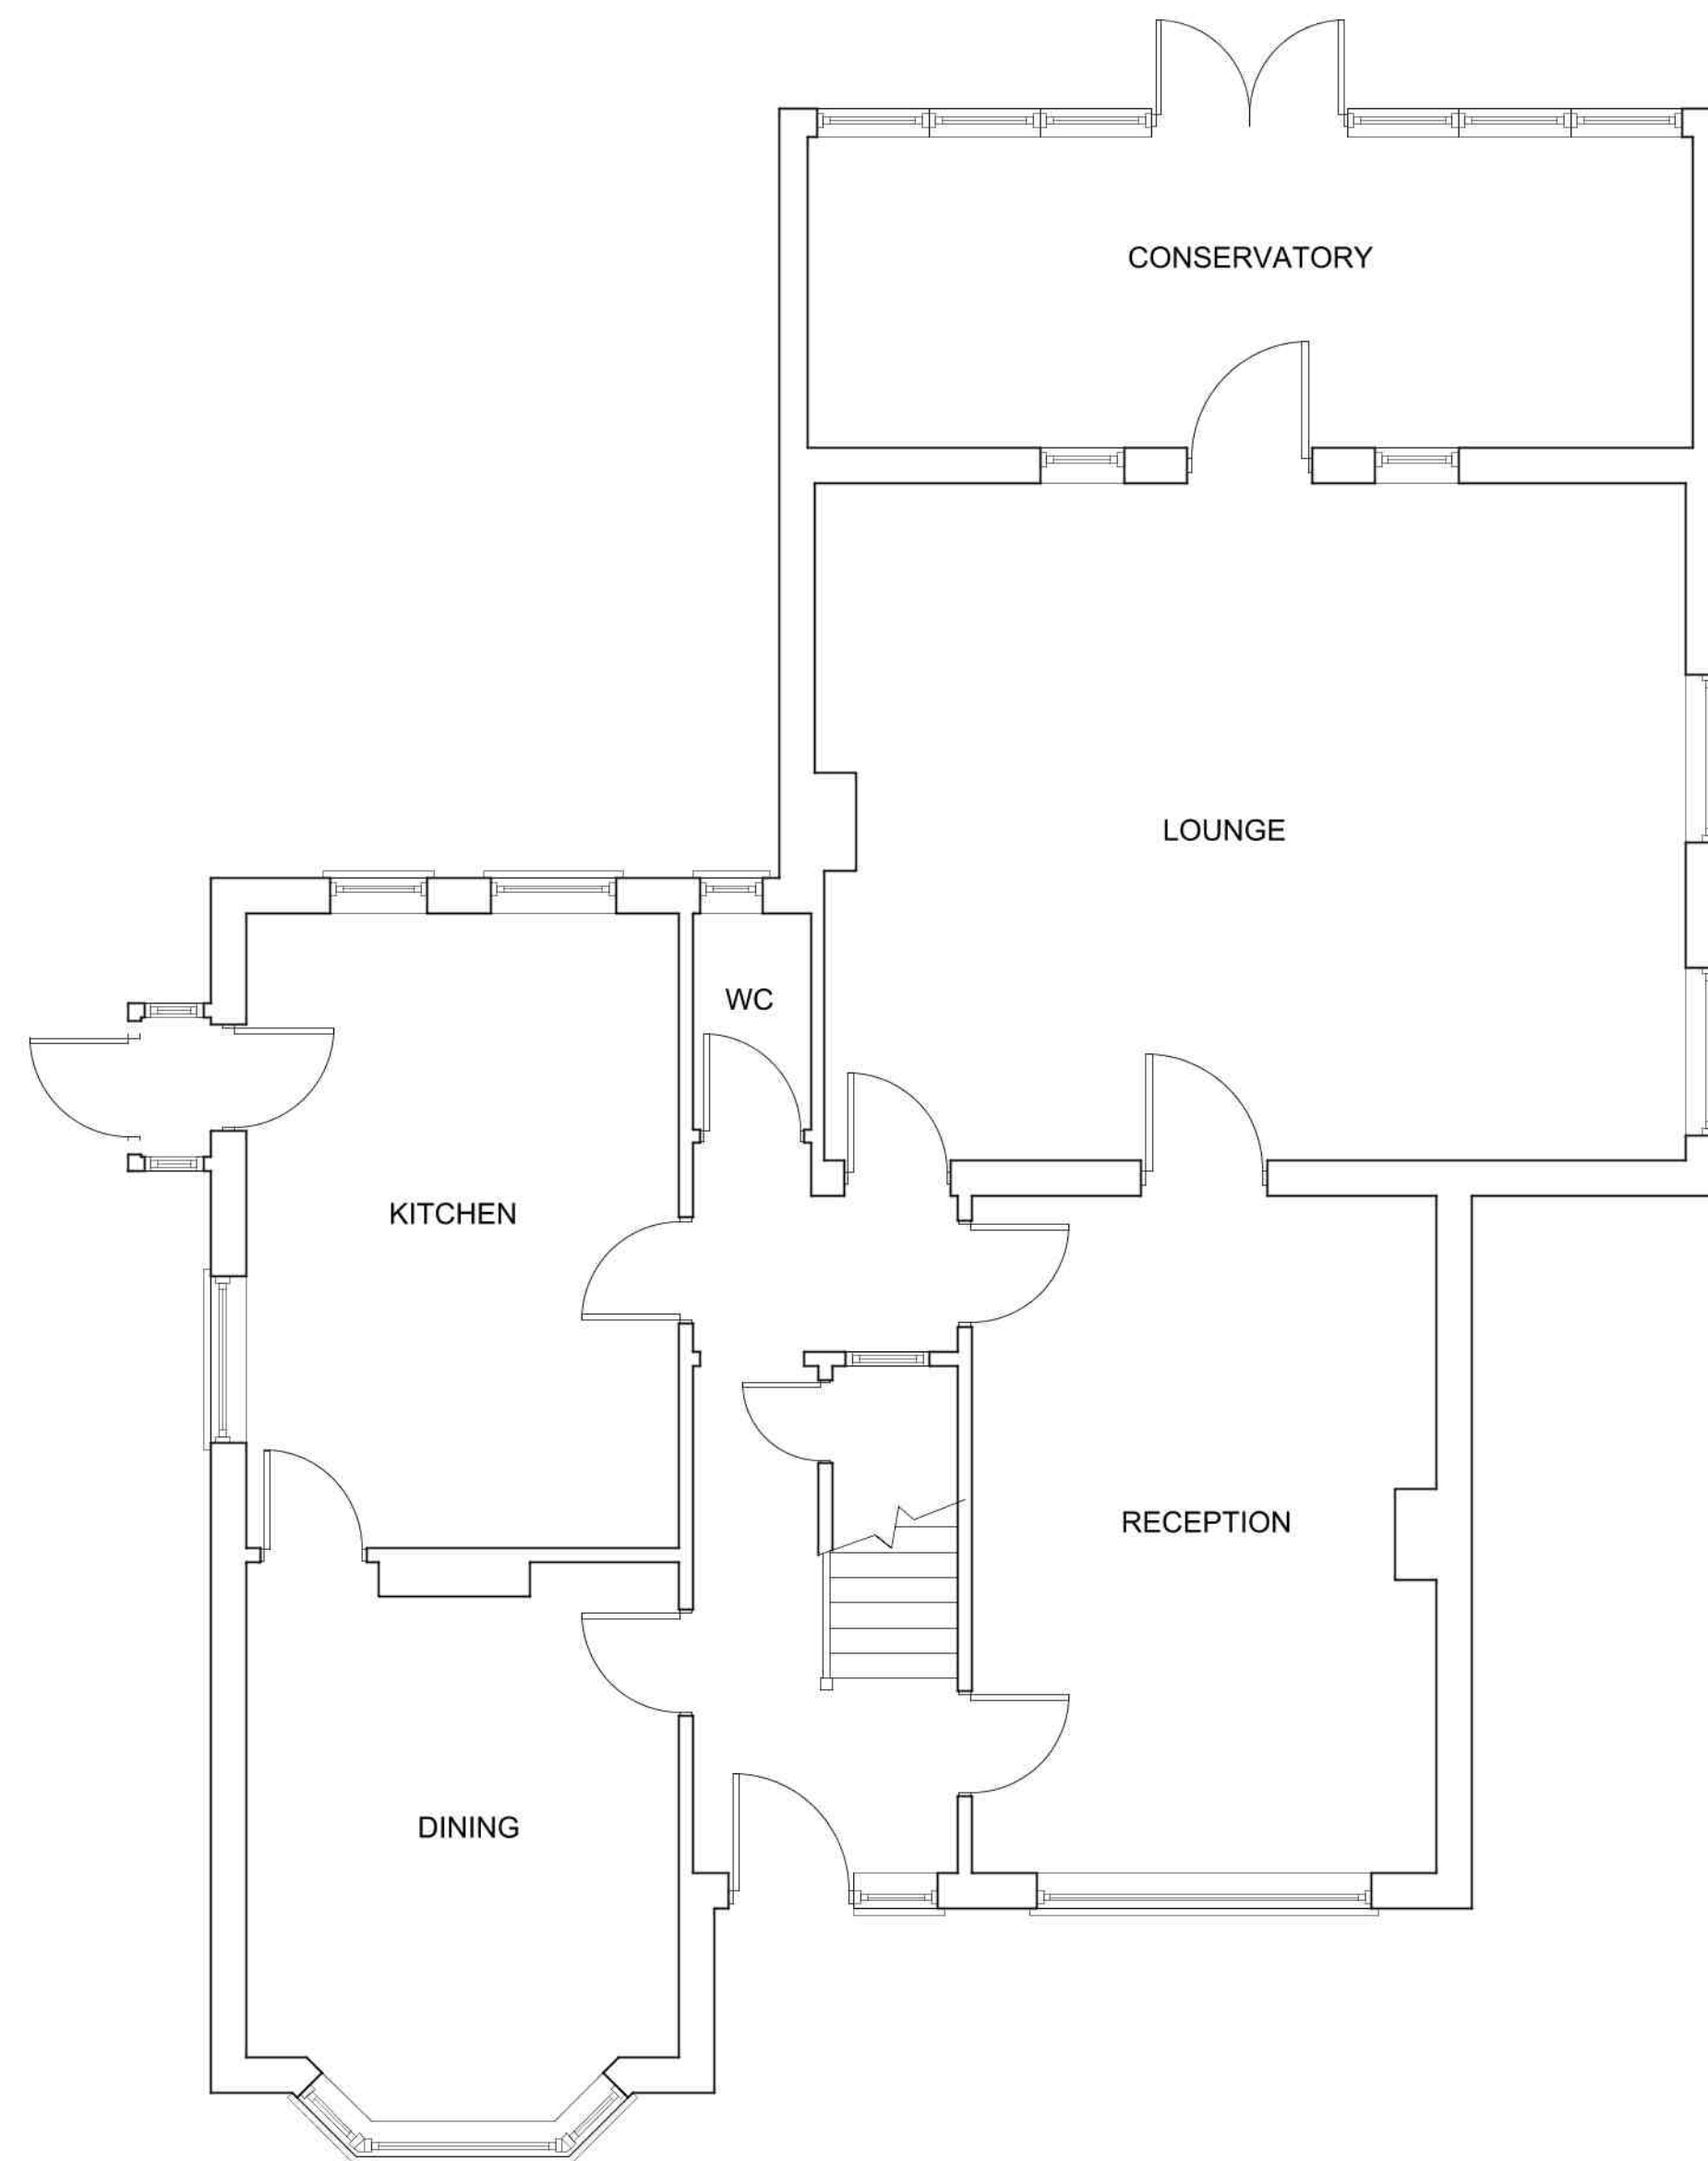

EXISTING GROUND FLOOR PLAN

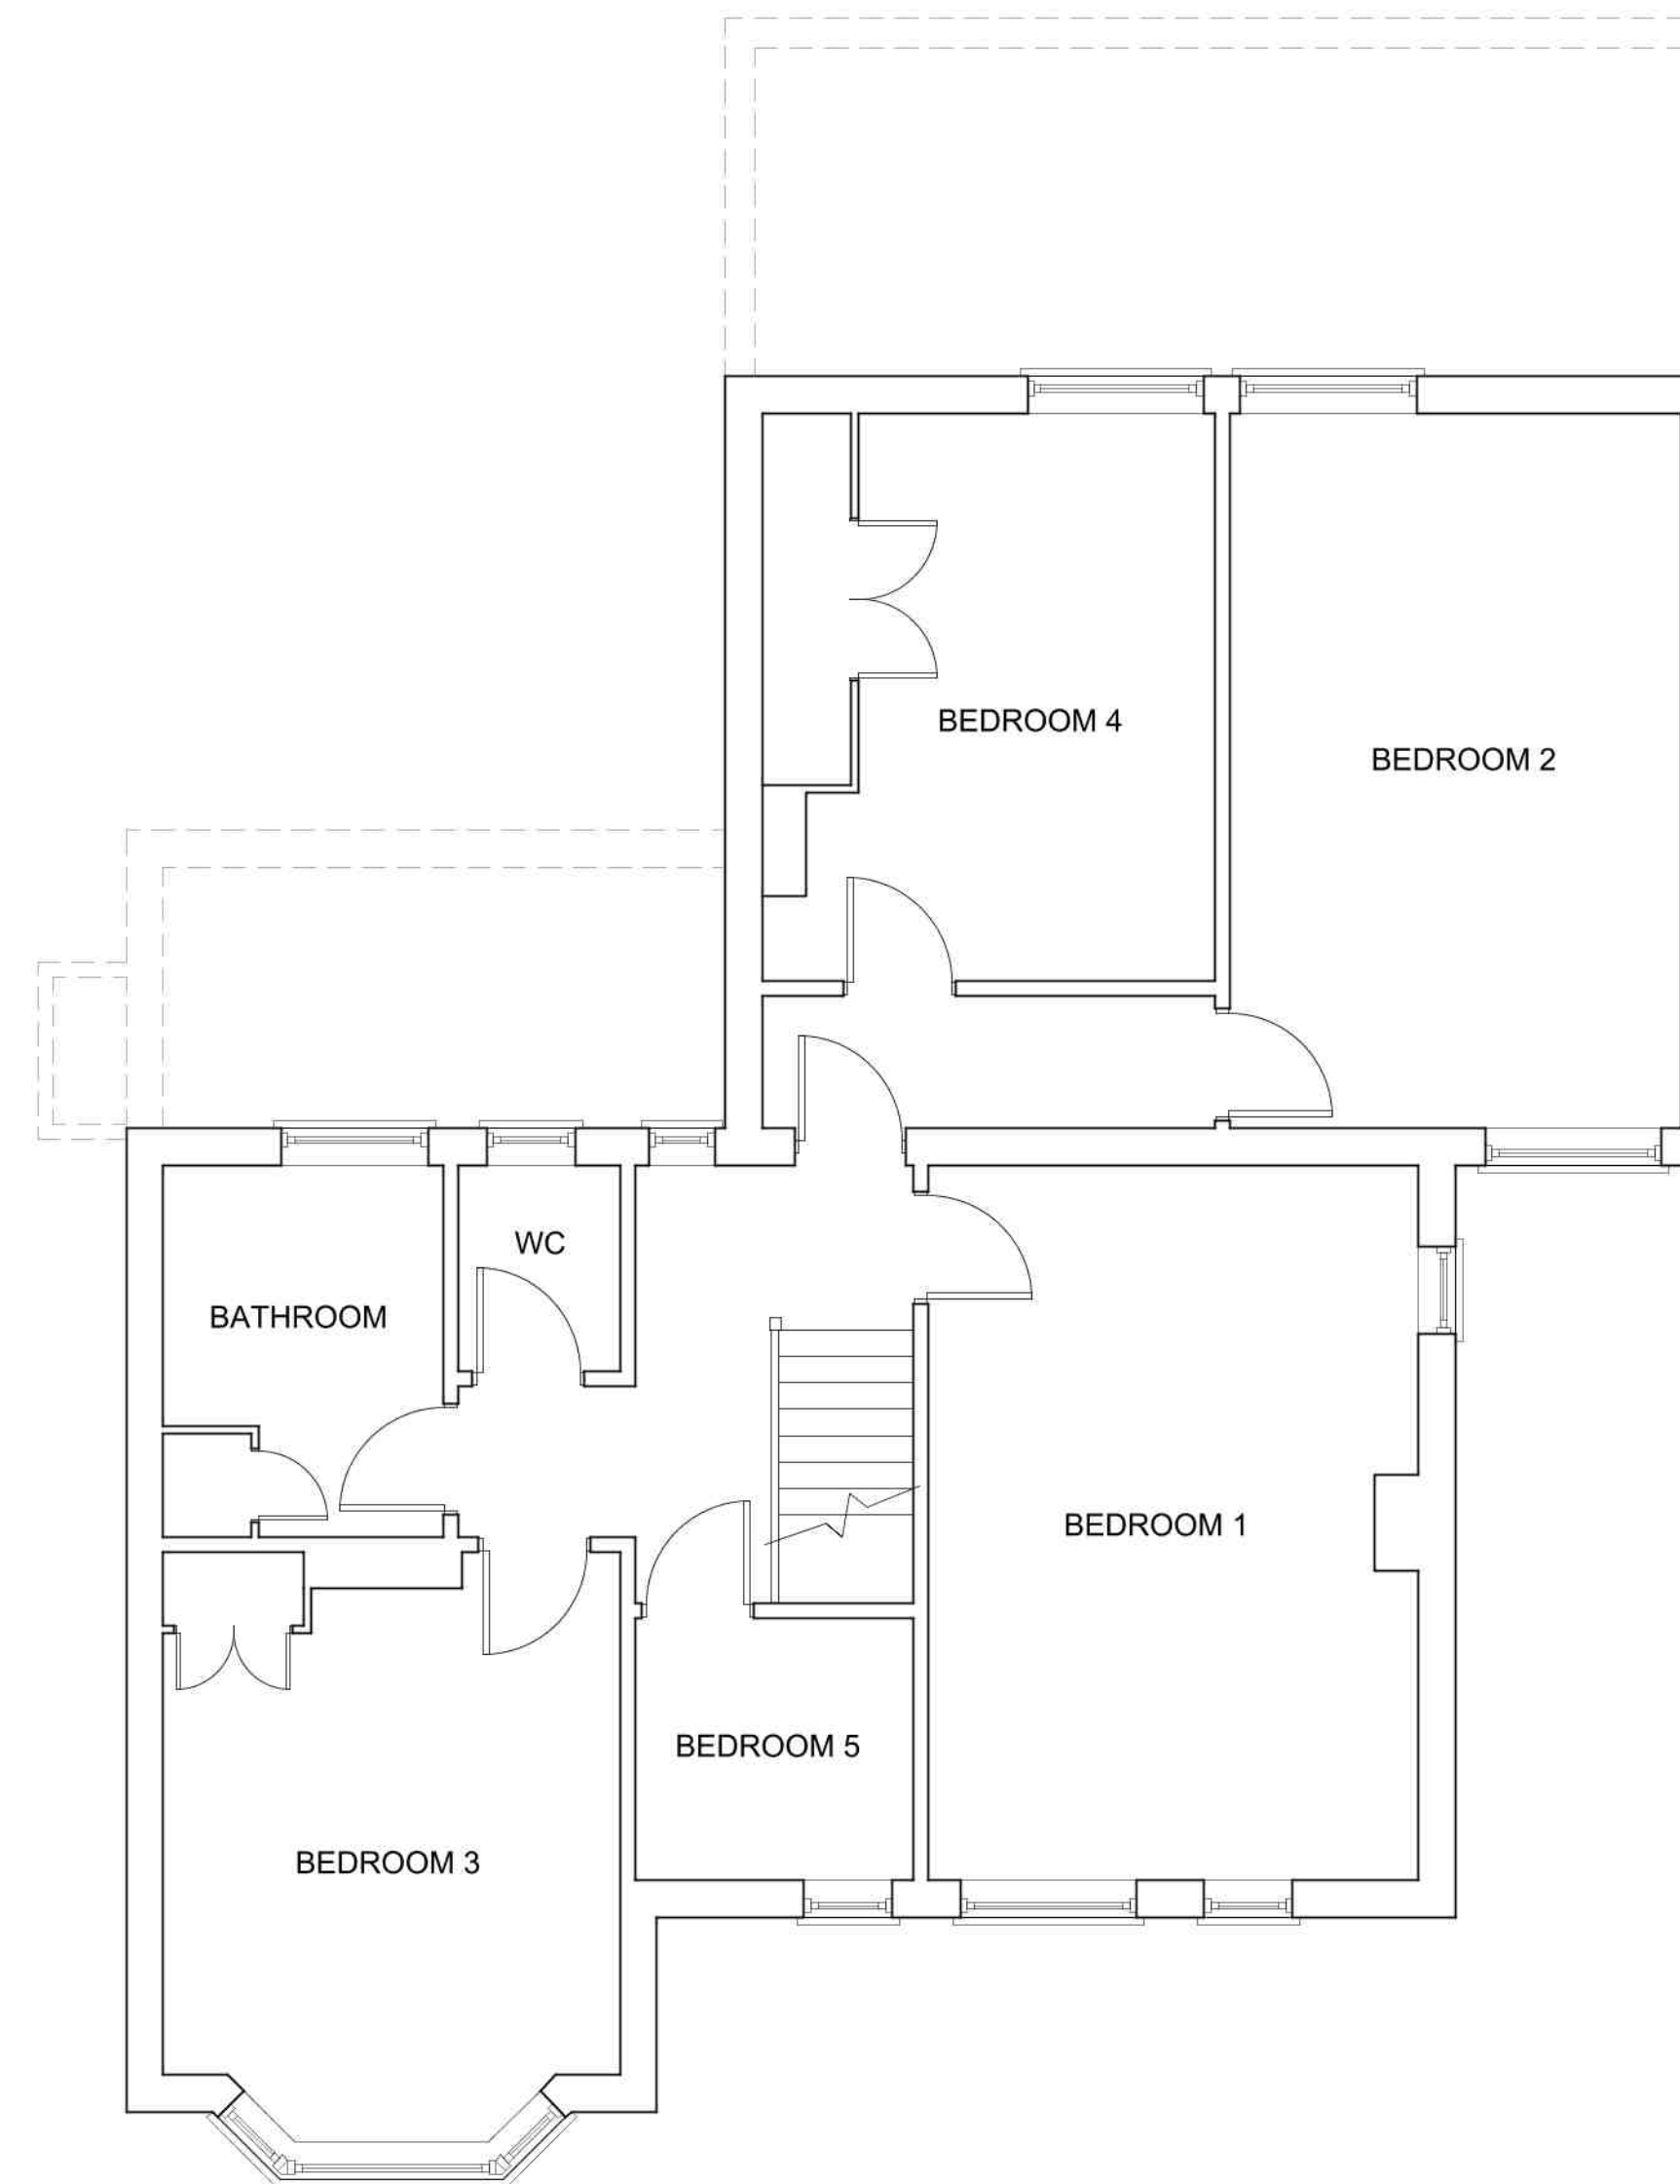

EXISTING FIRST FLOOR PLAN

REV	DATE	DRAWN BY	DESCRIPTION		
Uxbridge Design					
& DETAILING SERVICES					
21B Windsor Street, Uxbridge, Middlesex, UB8 1AB					
T. 01895 255791					
E. info@uxbridgedesign.co.uk					
W. www.uxbridgedesign.co.uk					
CLIENT					
TWIGLETS DEVELOPMENTS					
PROJECT					
72 HAREFIELD ROAD, UXBRIDGE, MIDDXX, UB8 1PJ					
TITLE					
EXISTING PROPERTY TO BE DEMOLISHED PLANS AND ELEVATIONS					
DATE	SCALE	DRN	DRG NO	REV	A1
JAN 2019	1:100	KH	19_01_00		