



All Dimensions to be checked on site. Written dimensions must be followed in preference to scaled dimensions, any discrepancies must be reported to Uxbridge Design prior to undertaking of any relevant works.

PROPOSED FRONT ELEVATION
SCALE - 1:200


PROPOSED SIDE ELEVATION
SCALE - 1:200

PROPOSED SIDE ELEVATION
SCALE - 1:200

PROPOSED REAR ELEVATION
SCALE - 1:200



PROPOSED SECOND FLOOR PLAN
SCALE - 1:50

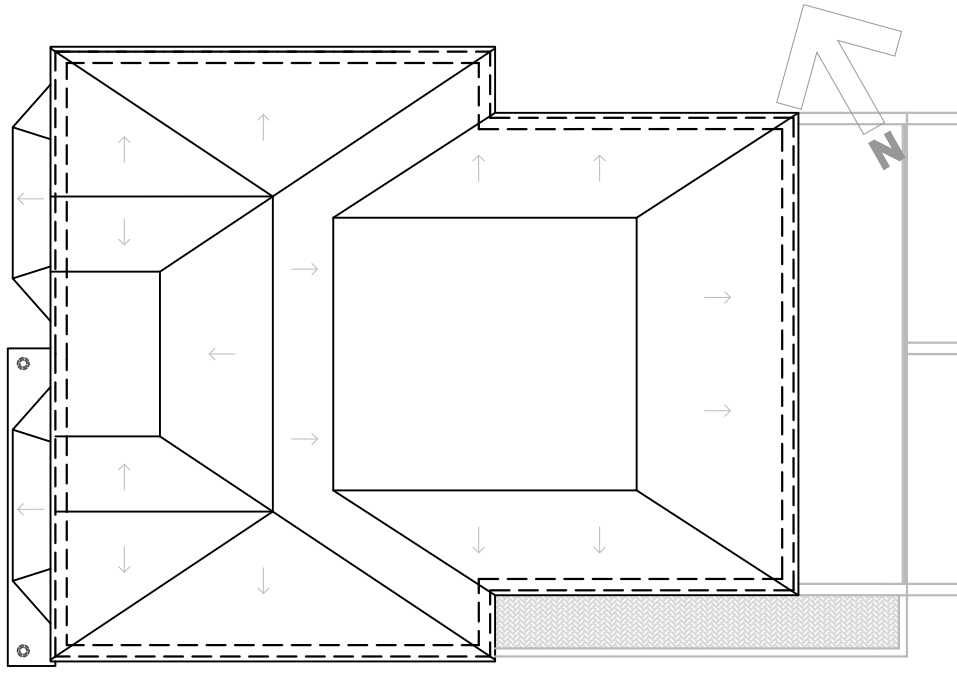

PROPOSED ROOF PLAN
SCALE - 1:200

PRELIMINARY

F	DEC 20	KH	REVISE LAYOUT
E	JUNE 20	KH	REVISE LAYOUT
D	MAY 20	KH	REVISE LAYOUT
REV	DATE	DRAWN BY	DESCRIPTION

Uxbridge Design
& DETAILING SERVICES

218 Windsor Street, Uxbridge, Middlesex, UB8 1AB
T. 01895 255791
E. info@uxbridgedesign.co.uk
W. www.uxbridgedesign.co.uk

CLIENT
TWIGLETS DEVELOPMENTS

PROJECT
72 HAREFIELD ROAD, UXBRIDGE,
MIDDLESEX, UB8 1PJ

TITLE
PROPOSAL FOR NEW FLATS (9 DWELLINGS)
PLANS AND ELEVATIONS
SECOND FLOOR PLAN + ELEVATIONS

DATE JAN 2019	SCALE 1:50, 1:200	DRN JEN	DRG NO 19_01_04	REV F	A1
------------------	----------------------	------------	--------------------	----------	----

