


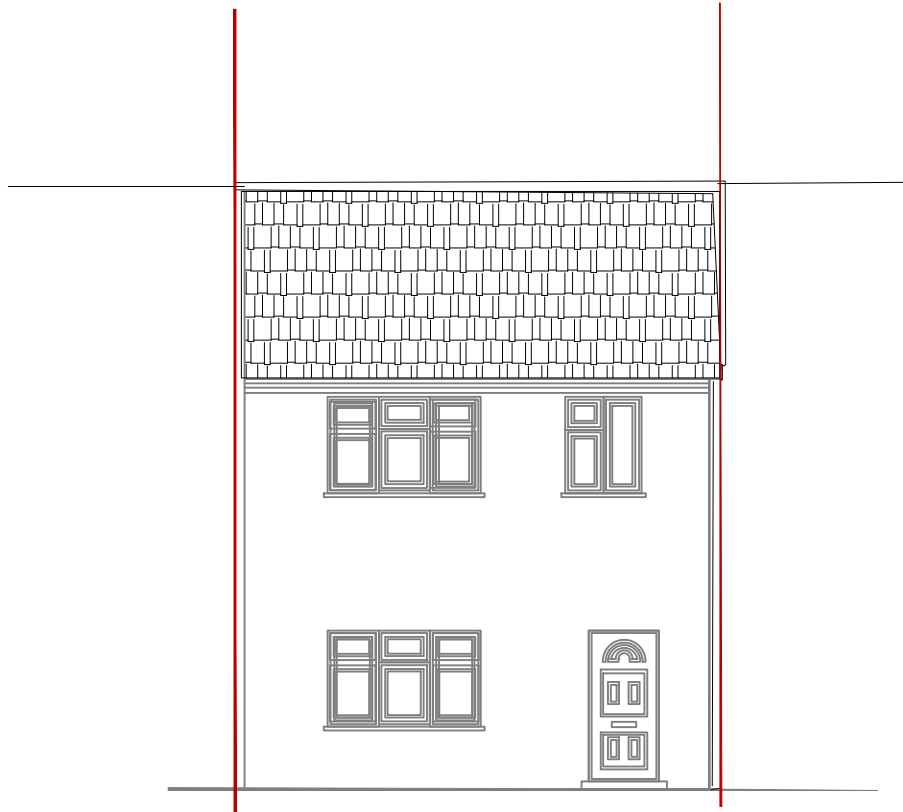


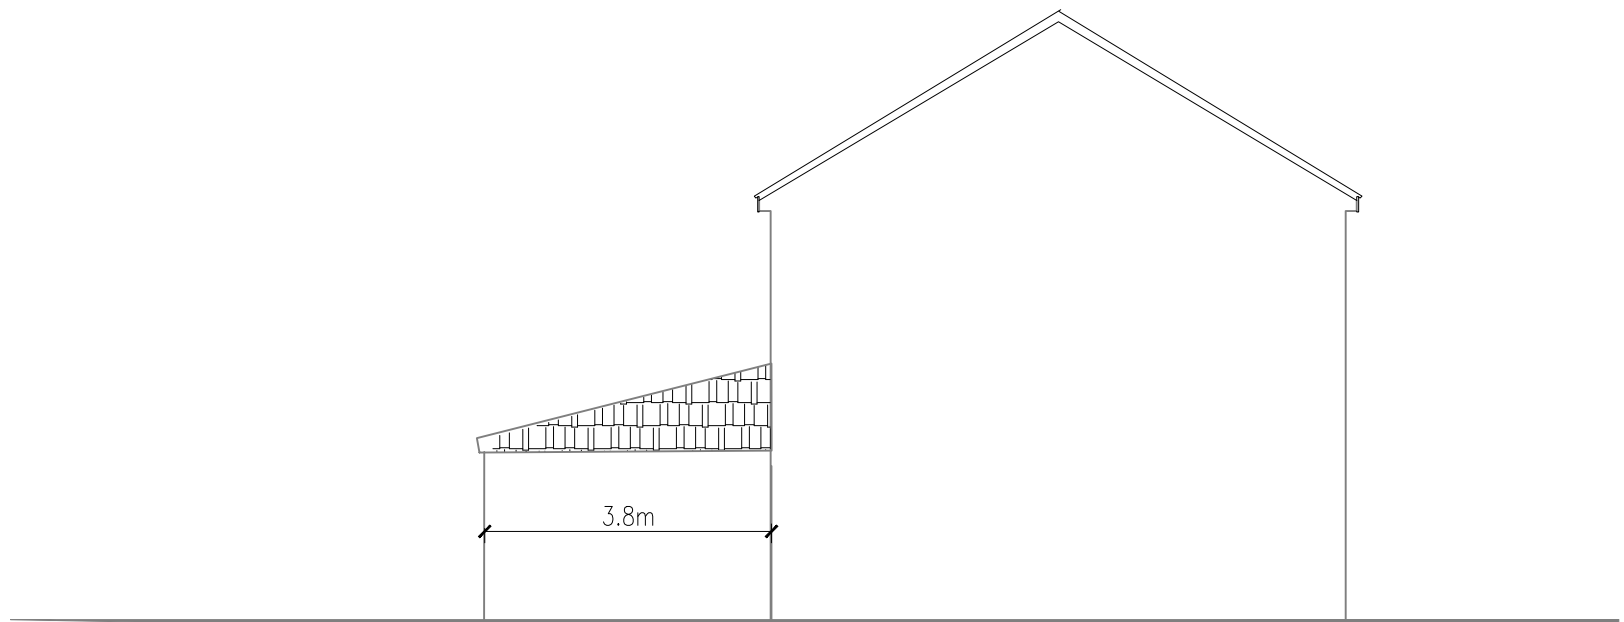

Existing Rear Elevation

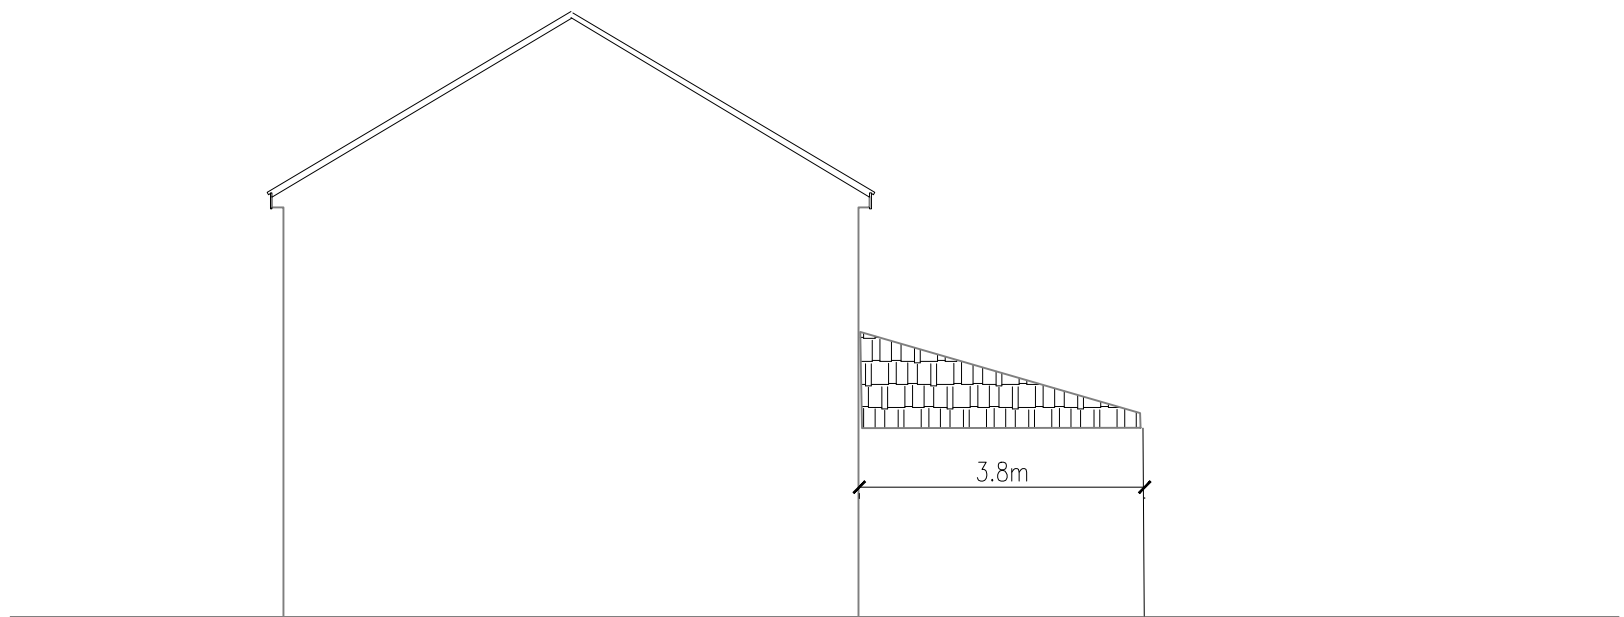

Existing Flank Elevation
Seen from No. 35

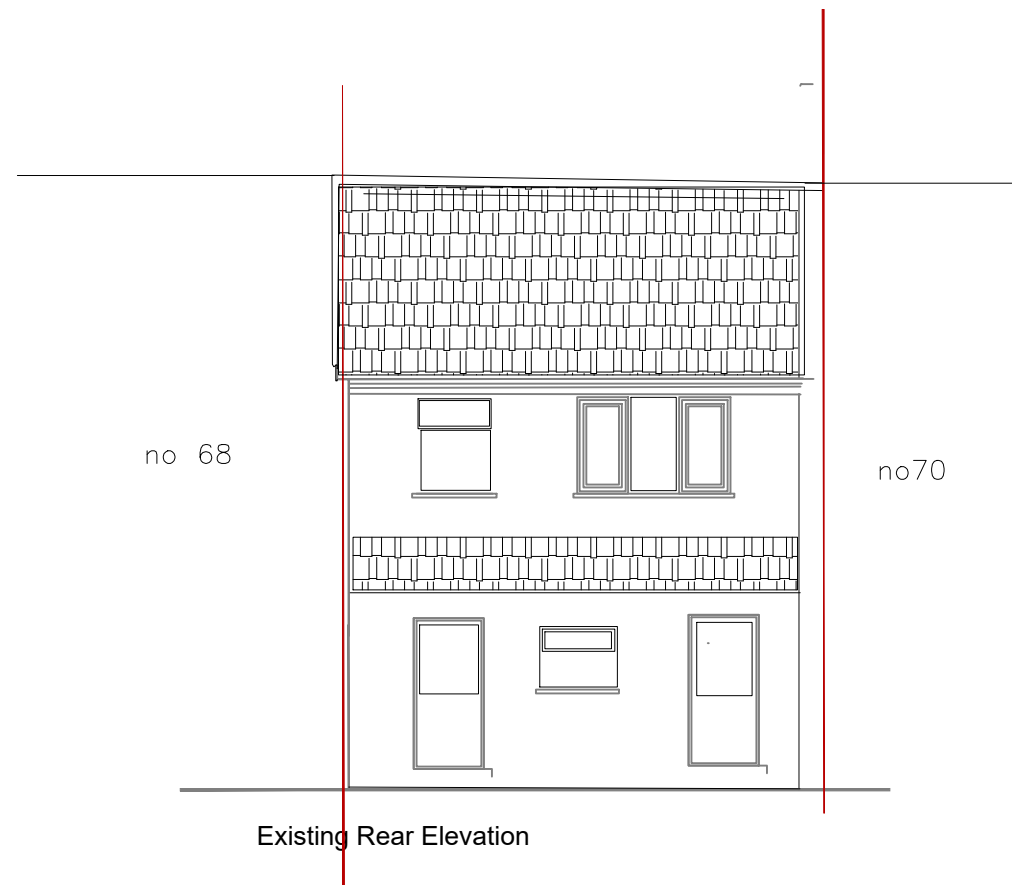

Existing Flank Elevation
Seen from No. 31

COPYRIGHT: The contents of this drawing may not be reproduced in whole or in part without express written consent of Power it Up LTD.

0 1 2 3 4 5 M
Meters @ 1:100 @ A3

IMPORTANT NOTES:

PARTY WALL etc. Act 1996: Written notice must be given to adjoining owners prior to start of work on site, 2 month's notice for works to party wall or party structure, one month's notice for other works. Notices to be served when working on existing party walls, new building on the boundary line diimension to be verified on site do not scale from drawing area is indication of loction

Revision	Date	Amendment

Client: MR. KHAN		
Project: 70 Botwell lane Hayes UB3 2AE		
Drawing: EXISTING ELEVATION		
Scale: N.T.S @ A3	BUILDING REGULATIONS ISSUE	
Date:	Drawn by: IK	Checked by: IK
Drawing N°	Revision	

Power it Up Ltd
Civil Engineering
6 Shepherds Bush Road,
London, W6 7PJ
E.mail: poweritupltd@hotmail.com
Mob: 07973319955