



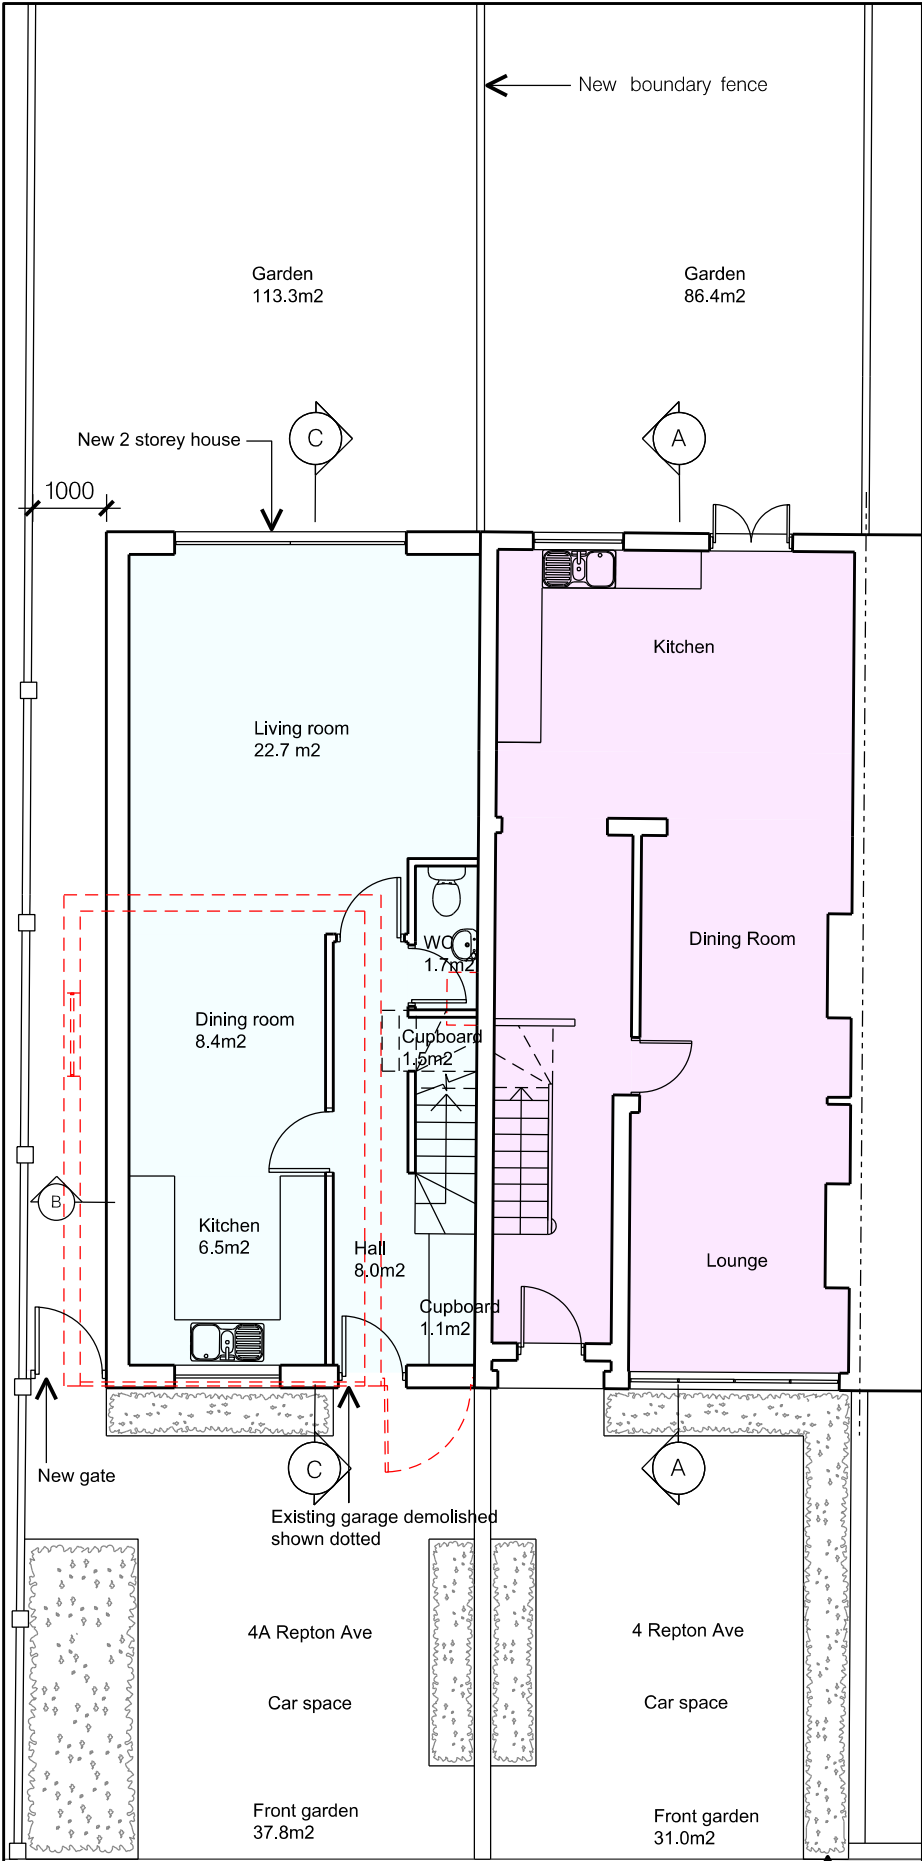

Ground Floor
GIA 4A Repton Ave : 49.9 m²
GIA 4 Repton Ave : 48.4 m²


Existing dropped kerb retained

REPTON AVENUE

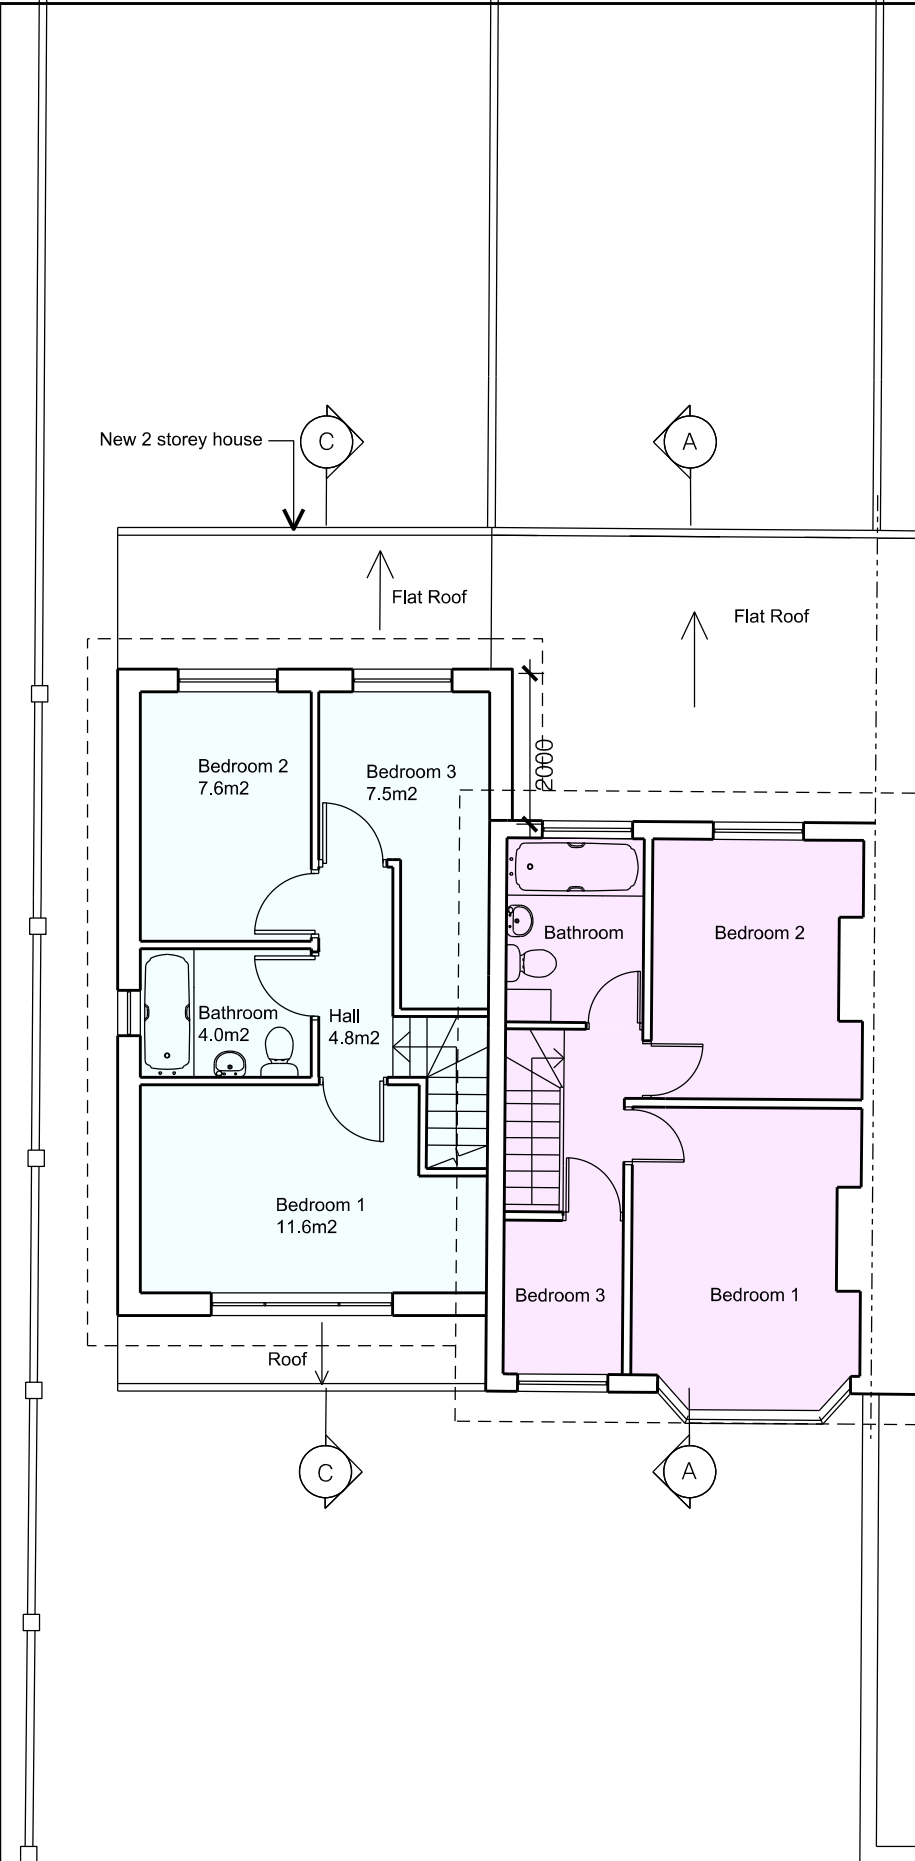


First Floor
GIA 4A Repton Ave : 35.5 m²
GIA 4 Repton Ave : 32.4 m²

REPTON AVENUE

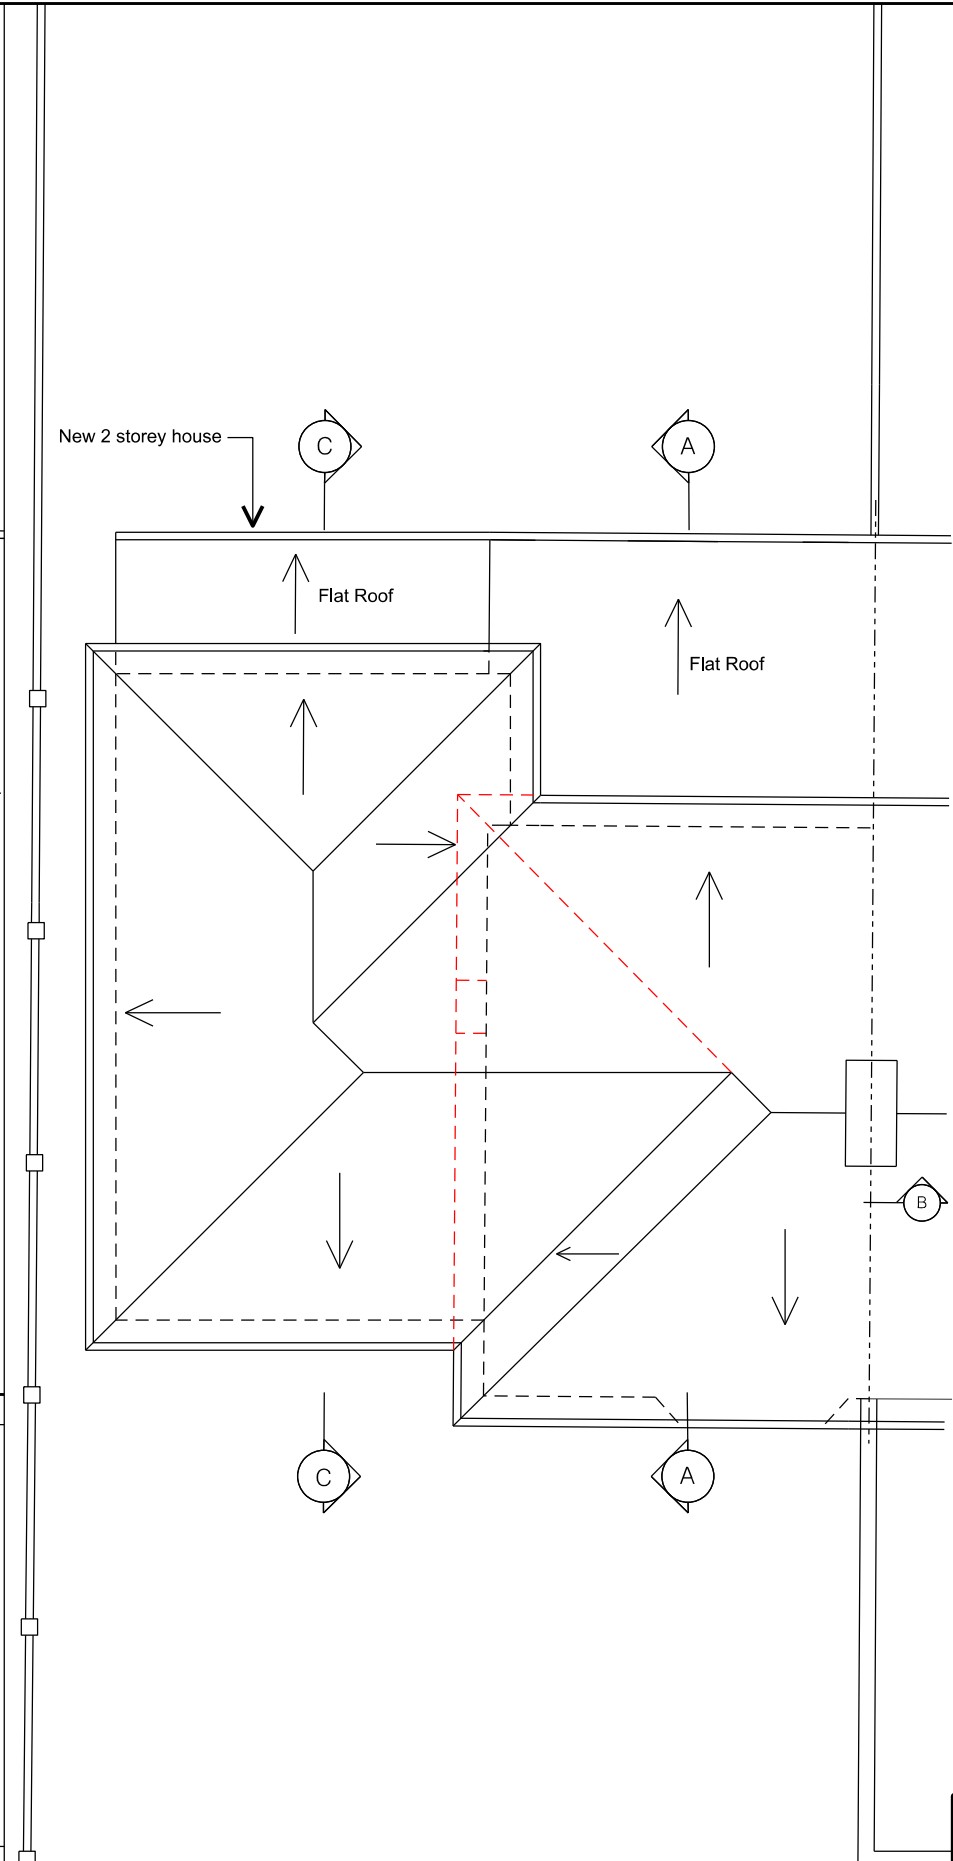

Roof Plan

REPTON AVENUE

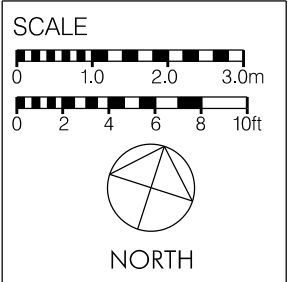

REV.			DESCRIPTION	DATE
A			Section A-A and C-C revised	29/08/18

PROJECT
4 REPTON AVENUE
HAYES
UB3 4AF

DRAWING TITLE
PROPOSED FLOOR AND ROOF PLANS

SCALE 1 : 100 @ A3 **DATE** AUGUST 2018

DRAWING NO. 3252 /P /11 **REV.** A

The drawing is the property of Proun Architects. Any copying or use in part or whole must be with the written consent of Proun Architects. Information is to be treated as confidential and not to be used for any other purpose without the written consent of Proun Architects. This drawing is to be used in connection with the proposed development only.

50 BOROUGH HIGH STREET
LONDON SE1 1LL

020 7461 2700 020 7461 2701
020 7461 2702 020 7461 2703

PROUN
ARCHITECTS DESIGNERS PLANNERS