



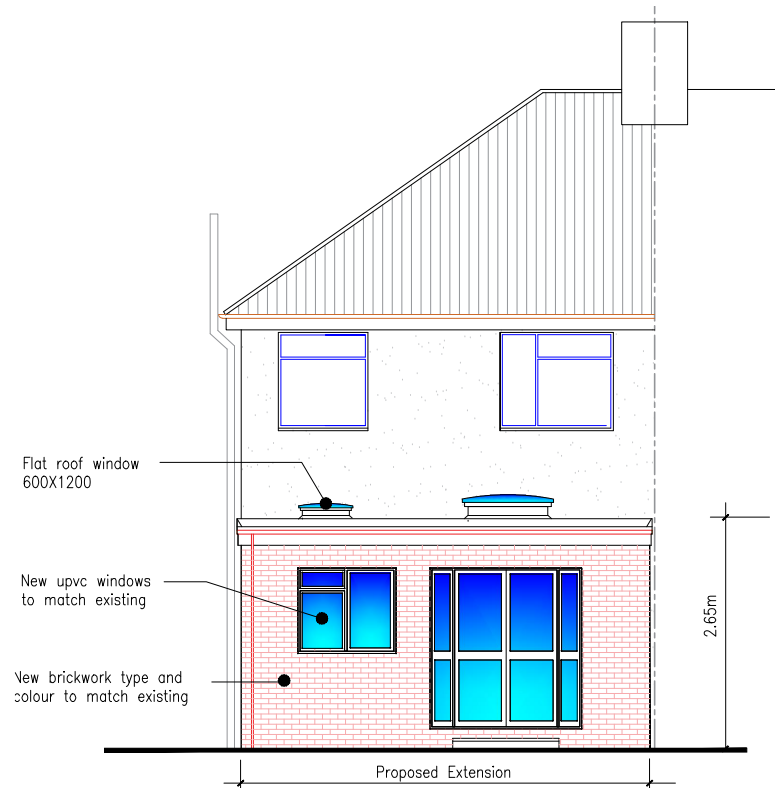


Rear Elevation

Scale: 1:100

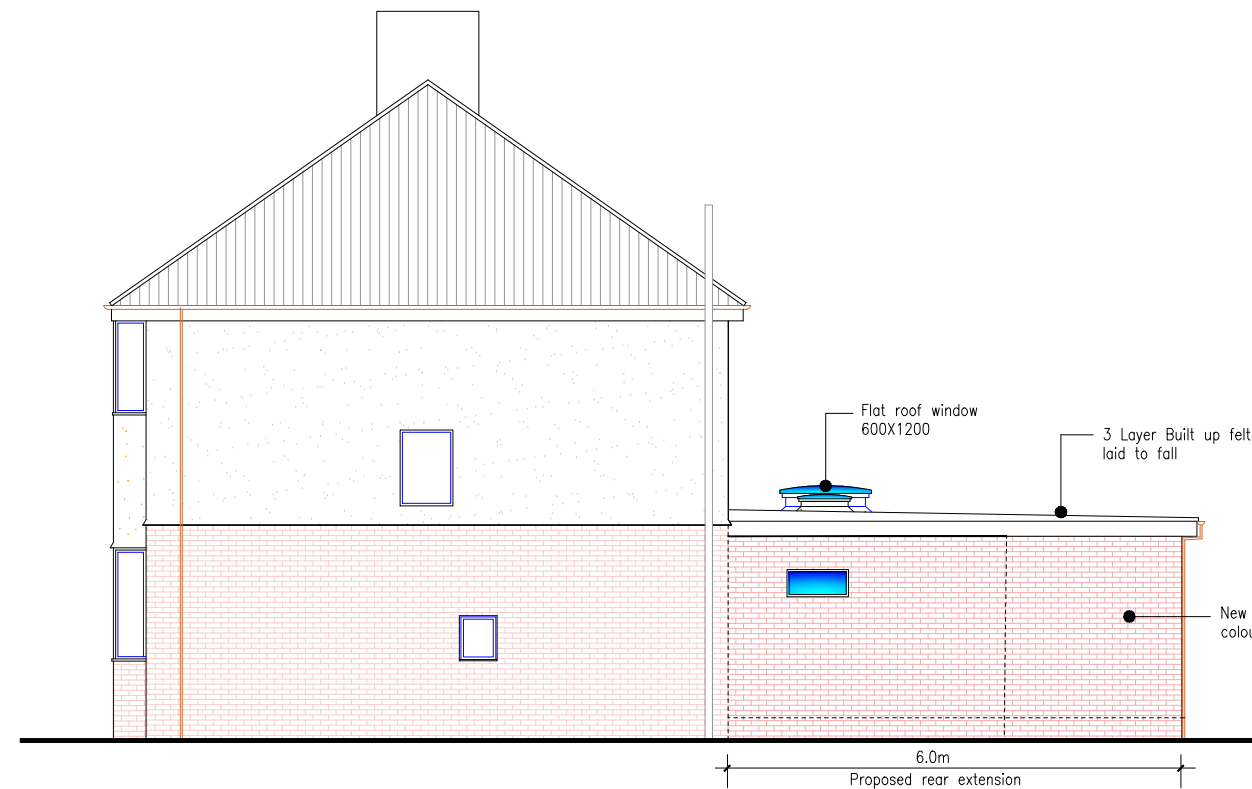


Side Elevation

Scale: 1:100

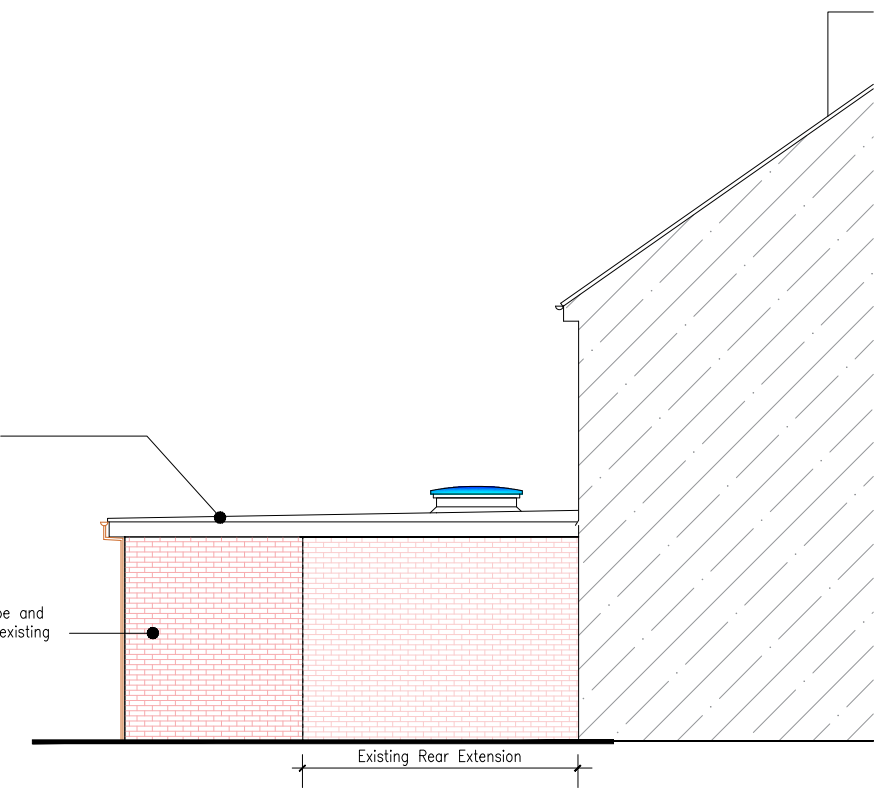


Flank Elevation

Scale: 1:100

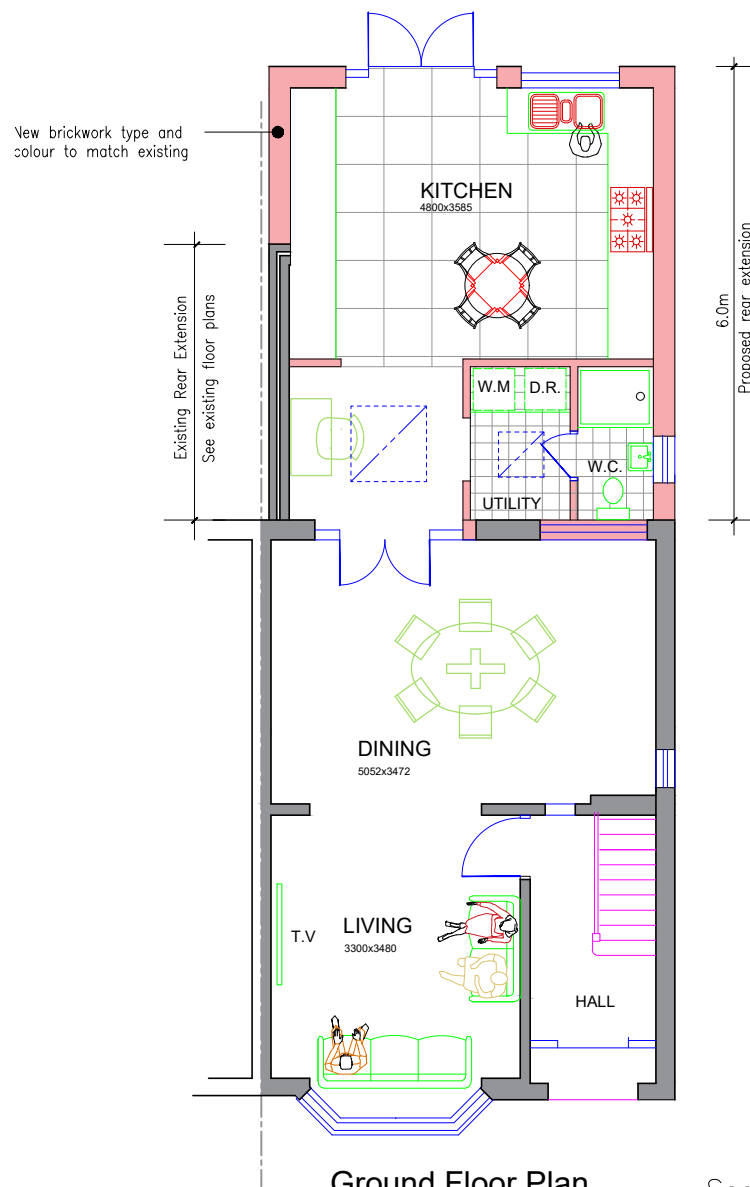


Ground Floor Plan


Scale: 1:100

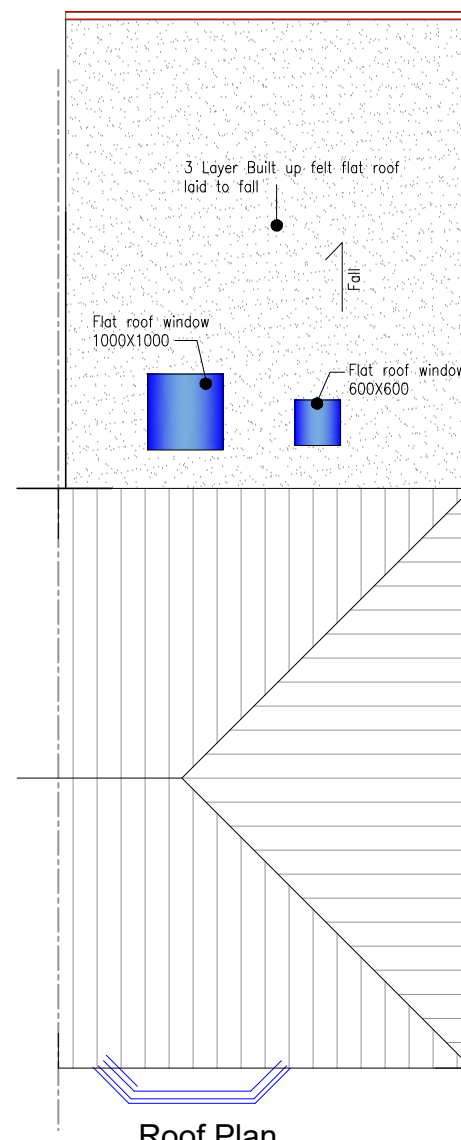



Roof Plan

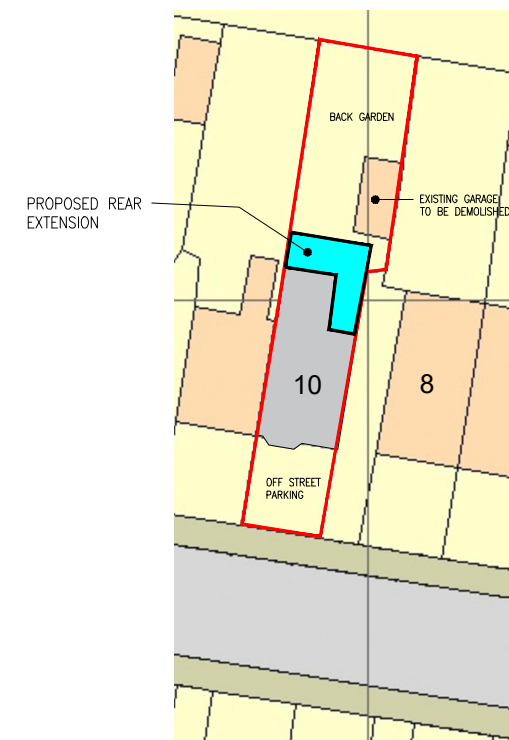


Block Plan

 

Scale: 1:500

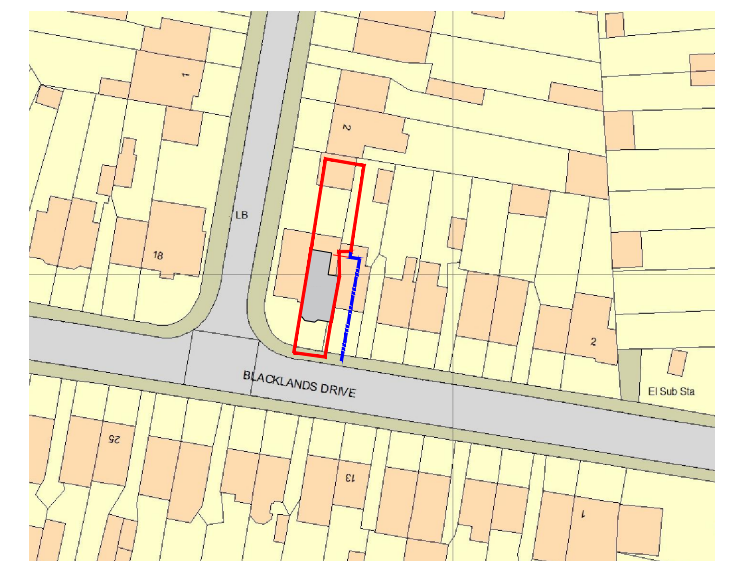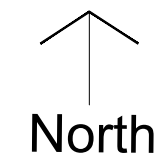

Location Plan

 

SCALE: 1:1250


Drawing:

Proposed 6.0m Rear Extension
At 10 Blacklands Drive
Hayes
UB4 8EU

Proposed Floor Plans & Elevations

Scale 1:100, Date 04 Oct.'2021

Drawing No EM-01_PL/02 **Rev.**

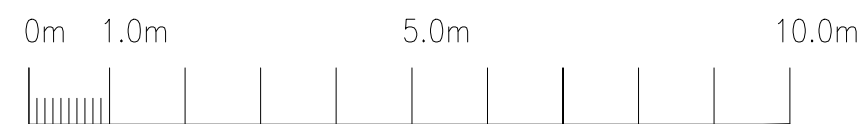

Scale: 1:100