
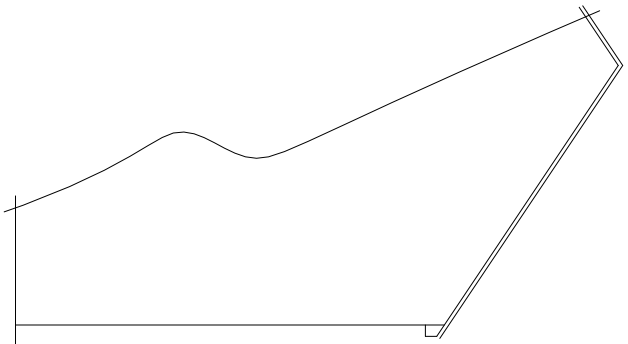


ALL MATERIALS TO MATCH EXISTING. WINDOW FENESTRATION TO MATCH EXISTING. WALL FINISHING TO MATCH EXISTING


96

THESE DRAWINGS REMAIN COPYRIGHT OF KSBDC. NO PART OF THIS DRAWING MAY BE REPRODUCED WITHOUT PRIOR WRITTEN PERMISSION OF THE ORIGINATOR.


© COPYRIGHT

 


existing elevation from No 13

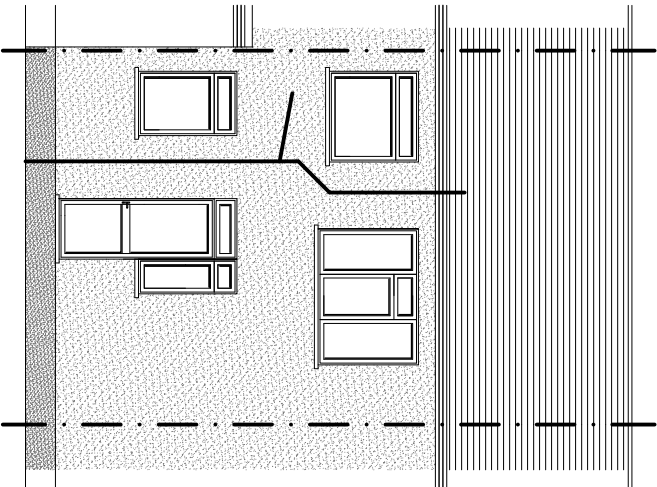


existing rear elevation

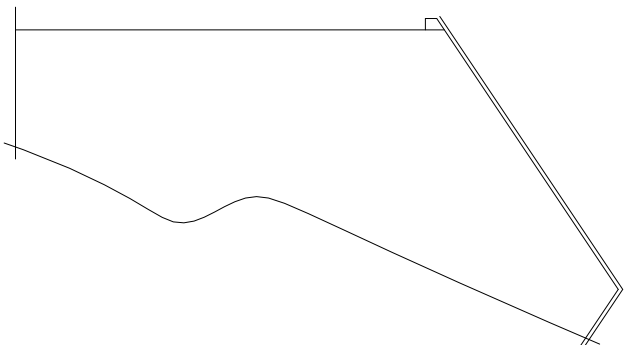


existing elevation from No 9

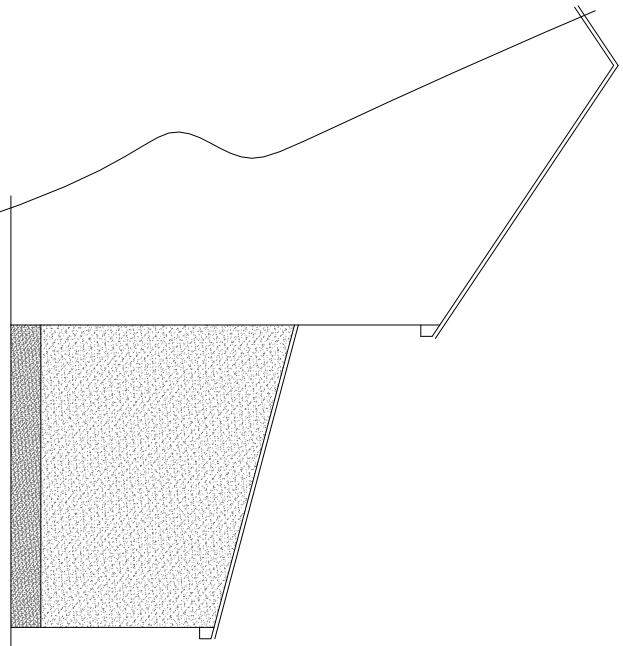


proposed elevation from No 13

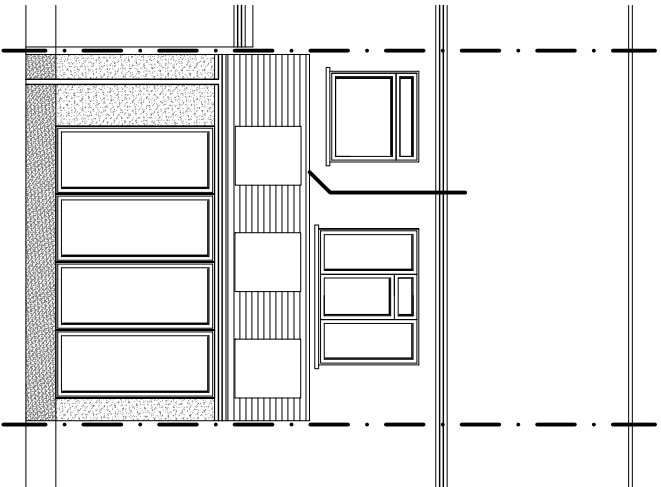

proposed rear elevation

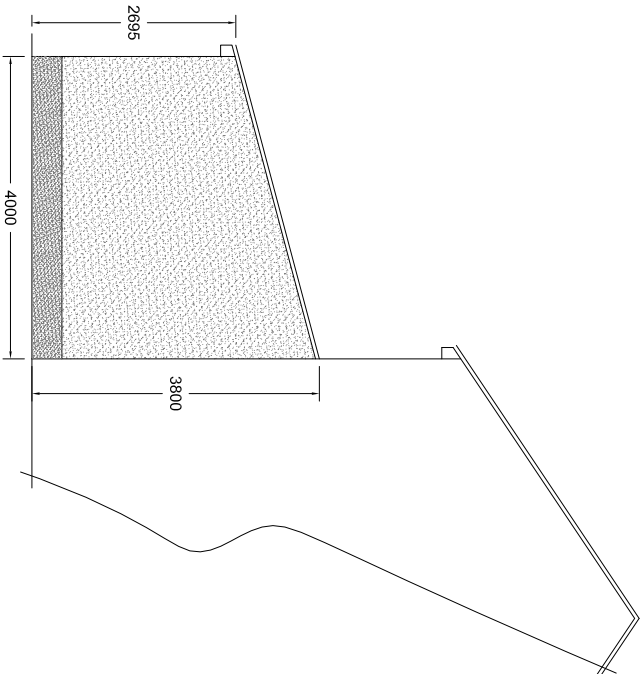

proposed elevation from No 9

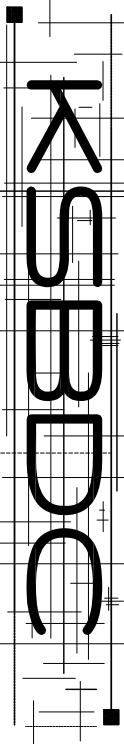

T: 07909 966061
E: info@ksbdc.co.uk
W: www.ksbdc.co.uk

Project: single storey rear extension
At: 11 lynchurst crescent, hillington, ub10 9ef

Scale: 1:100 @ a3
Date: june 2020



Drawing No: PSS/437/-1
Drawing Title: elevations

ALL MATERIALS TO MATCH EXISTING. WINDOW FENESTRATION TO MATCH EXISTING. WALL FINISHING TO MATCH EXISTING


96

THESE DRAWINGS REMAIN COPYRIGHT OF KSBDC. NO PART OF THIS DRAWING MAY BE REPRODUCED WITHOUT PRIOR WRITTEN PERMISSION OF THE ORIGINATOR.


COPYRIGHT

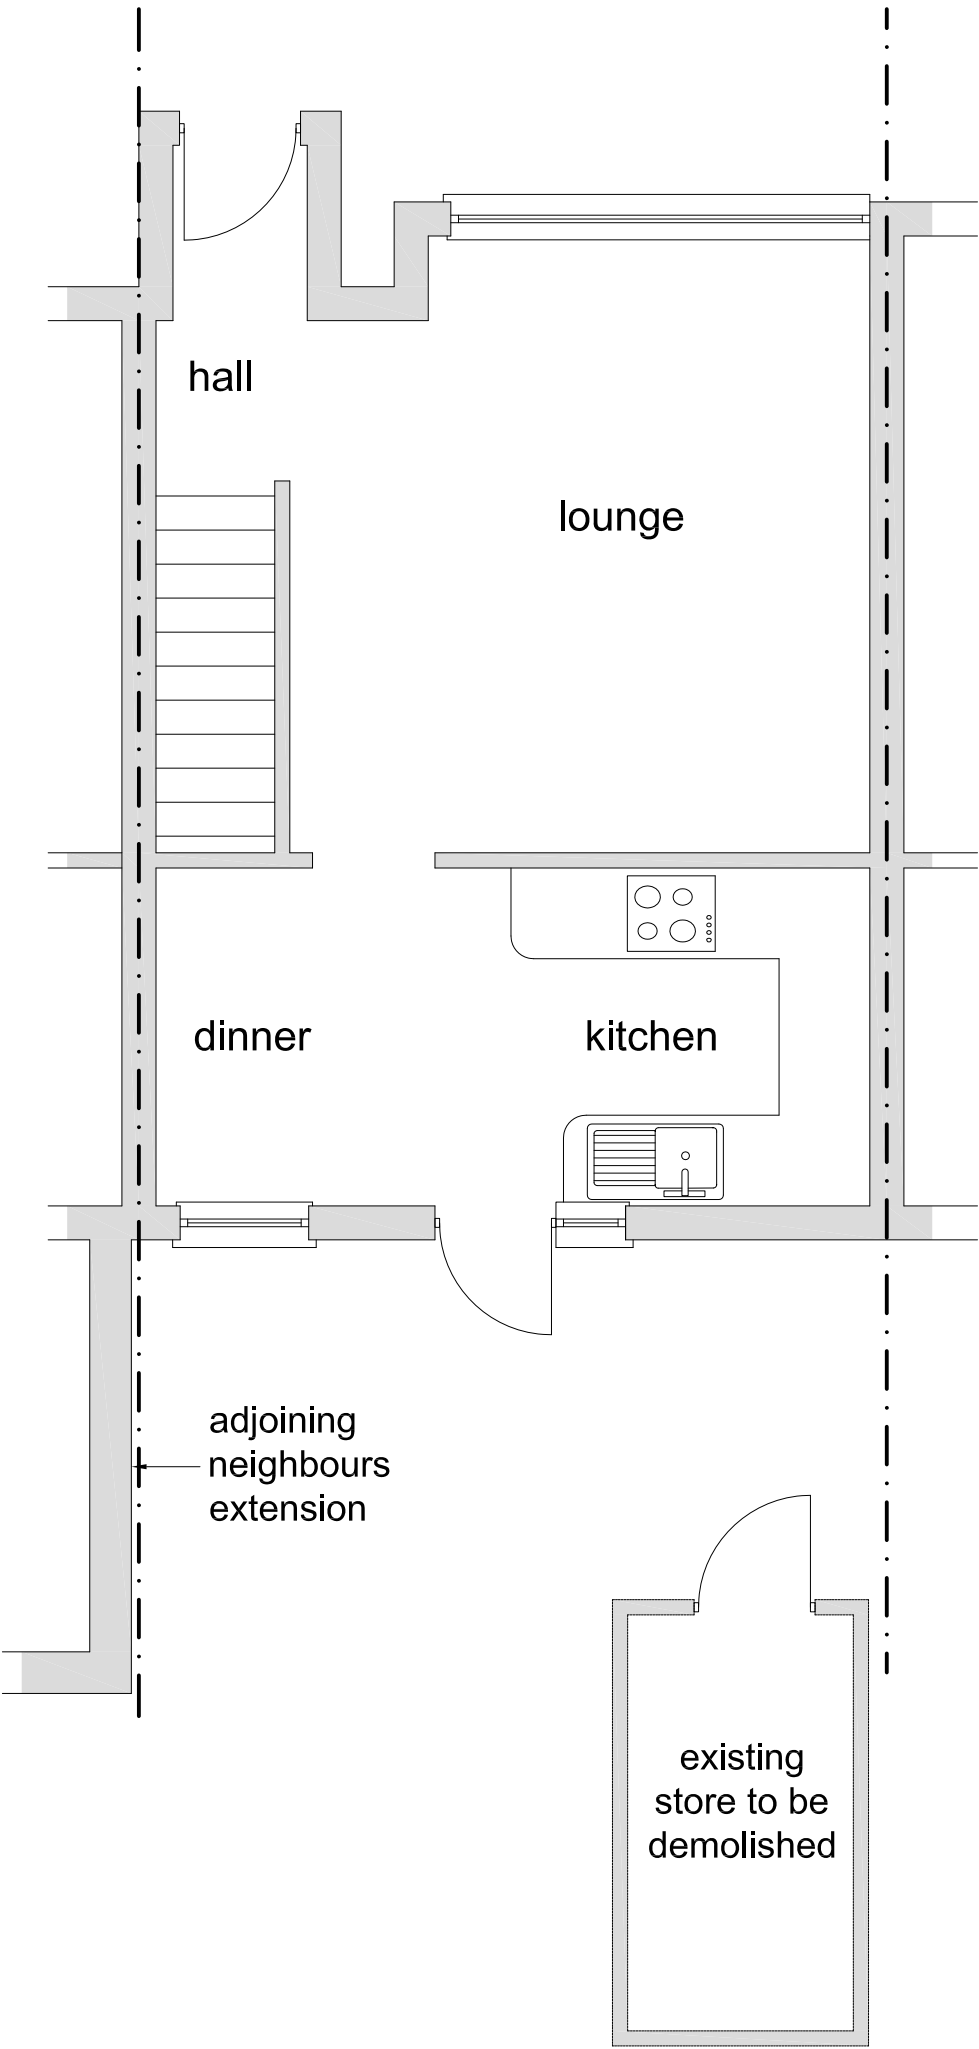 

existing ground floor plan

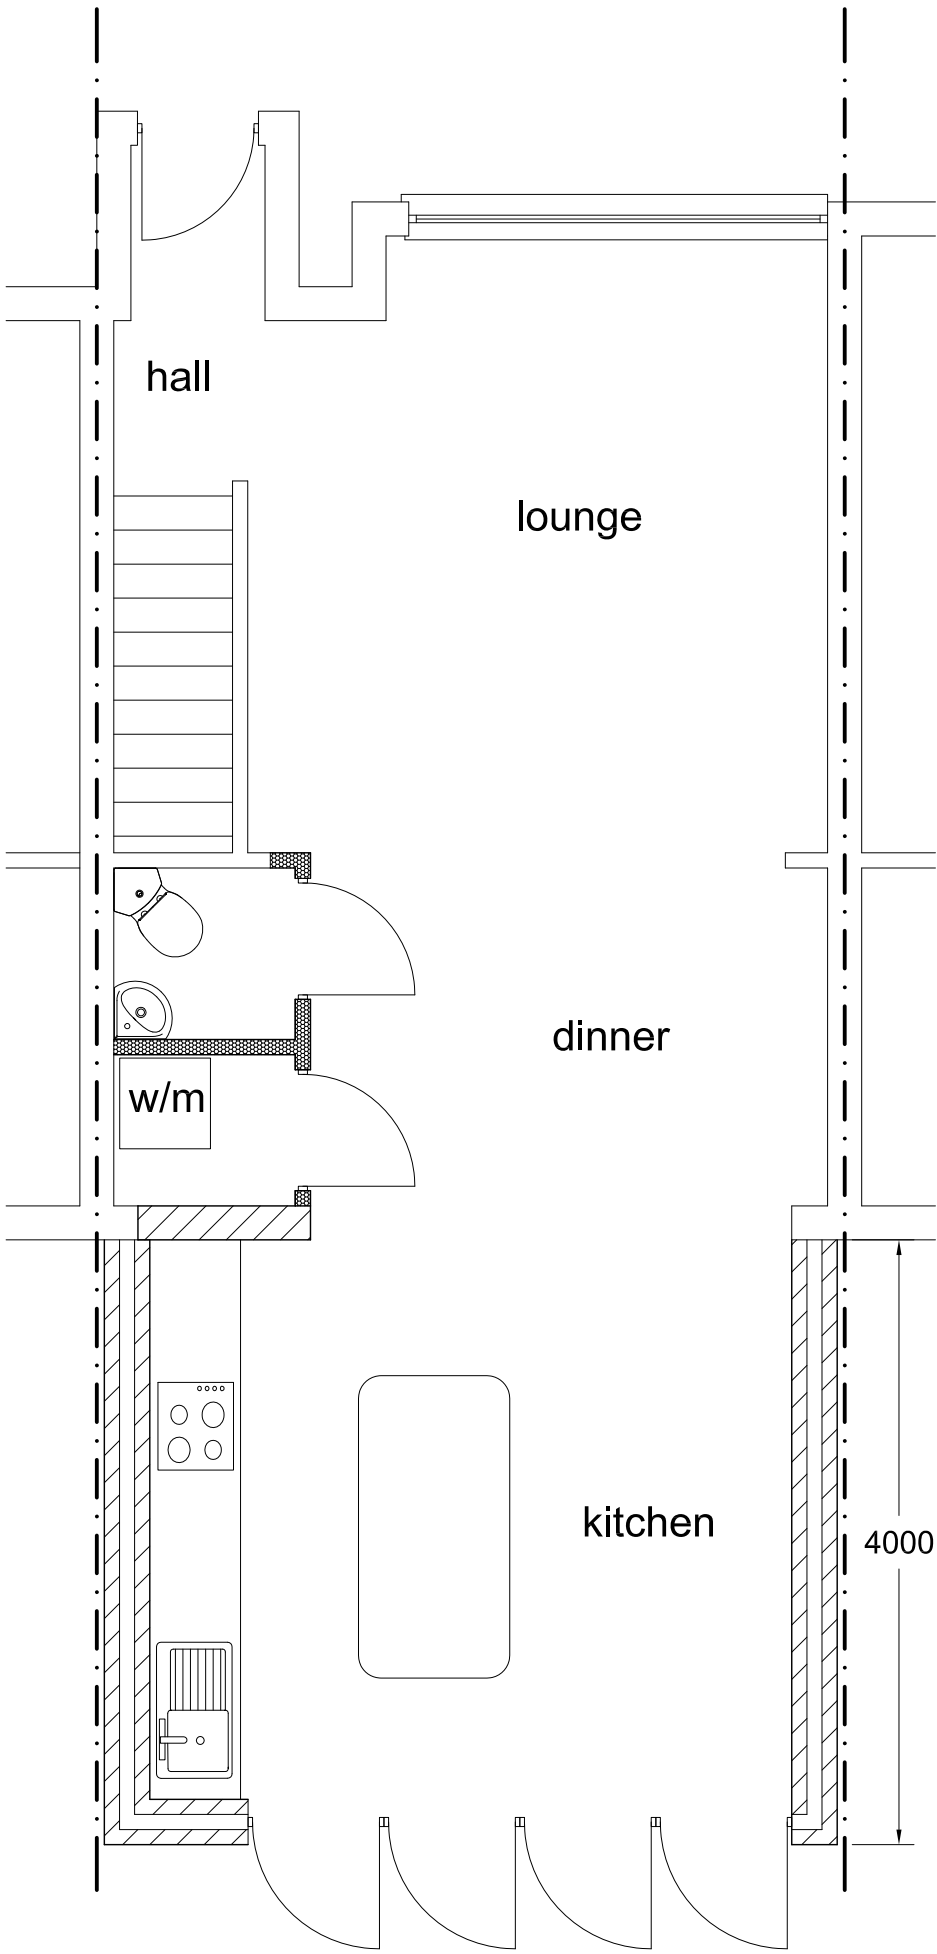

proposed ground floor plan

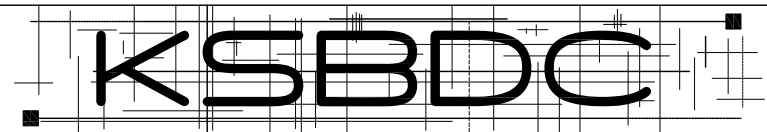

T: 07909 966061
E: info@ksbdc.co.uk
W: www.ksbdc.co.uk

Project: single storey rear extension	Scale: 1:50 @a3	Drawing No: PSS/437/-2
At: 11 lynhurst crescent, hillington, ub10 9ef	Date: june 2020	Drawing Title: floor plans