




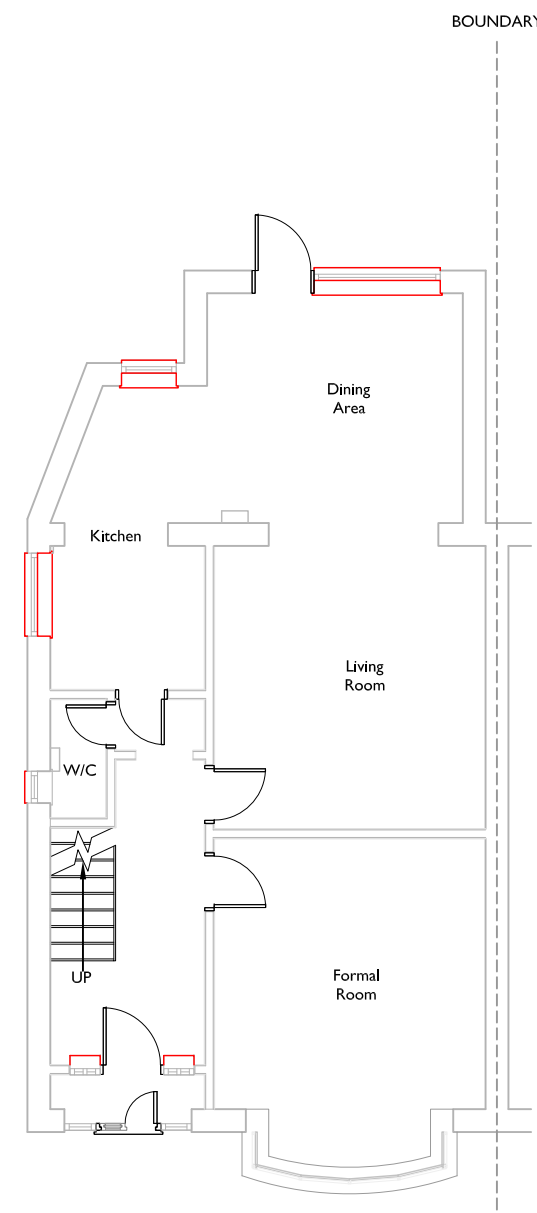


EXISTING GROUND FLOOR
SCALE 1:100

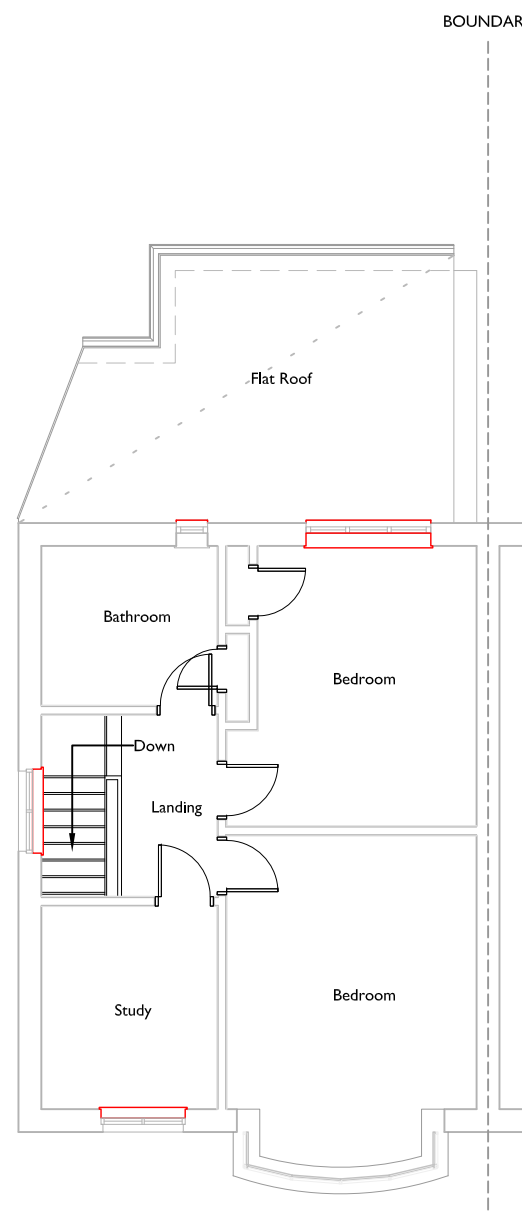


EXISTING FIRST FLOOR
SCALE 1:100

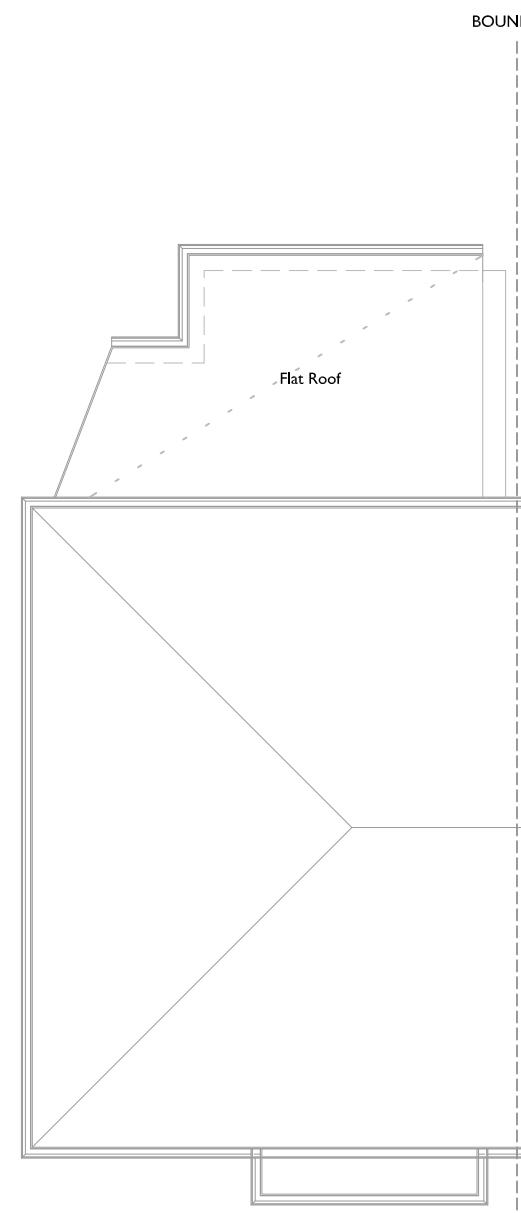


EXISTING ROOF PLAN
SCALE 1:100

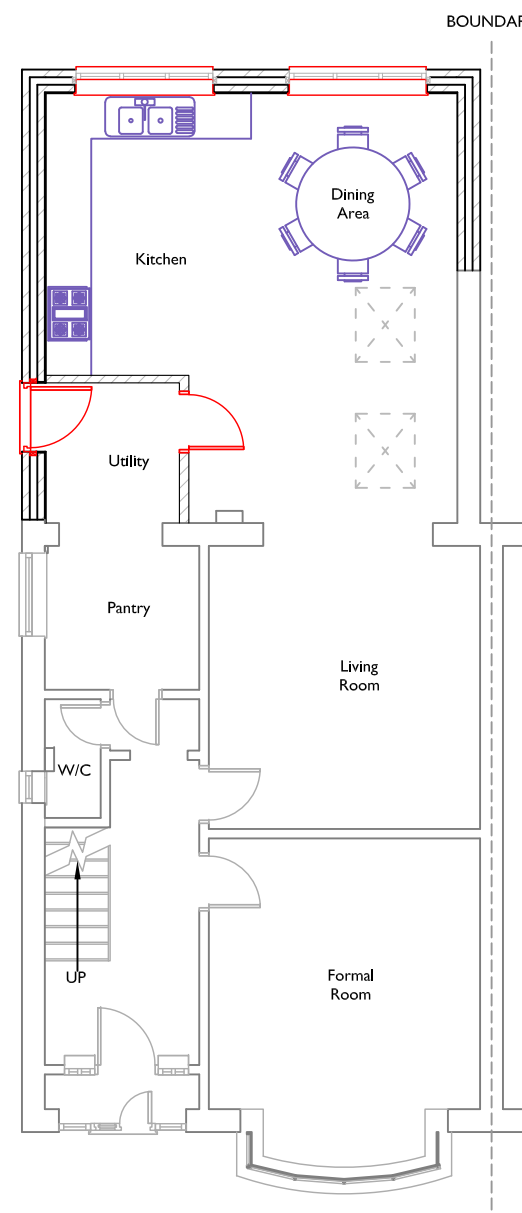


PROPOSED GROUND FLOOR
SCALE 1:100

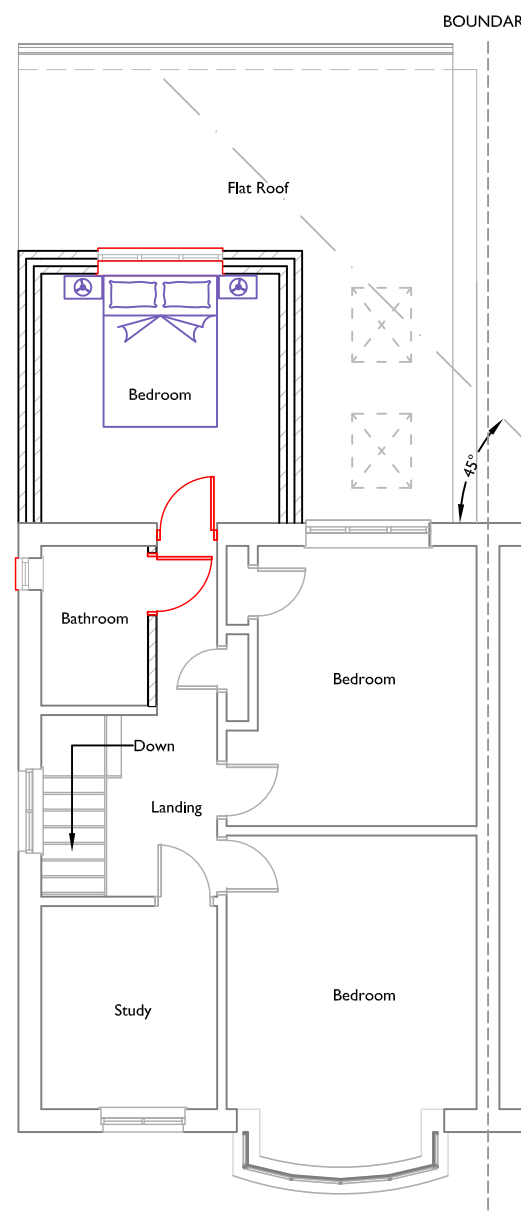


PROPOSED FIRST FLOOR
SCALE 1:100

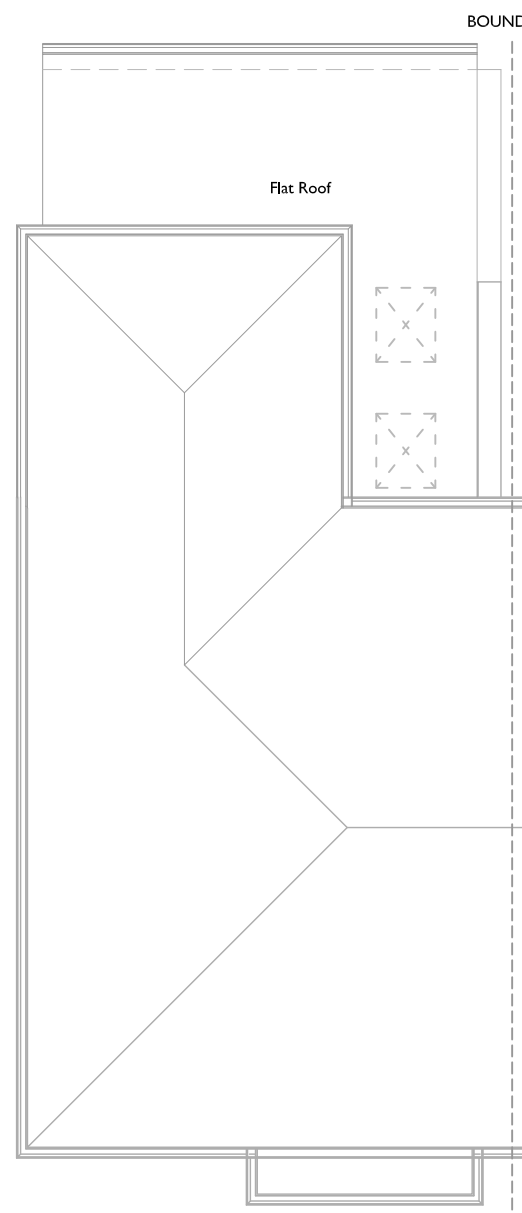

PROPOSED ROOF PLAN
SCALE 1:100

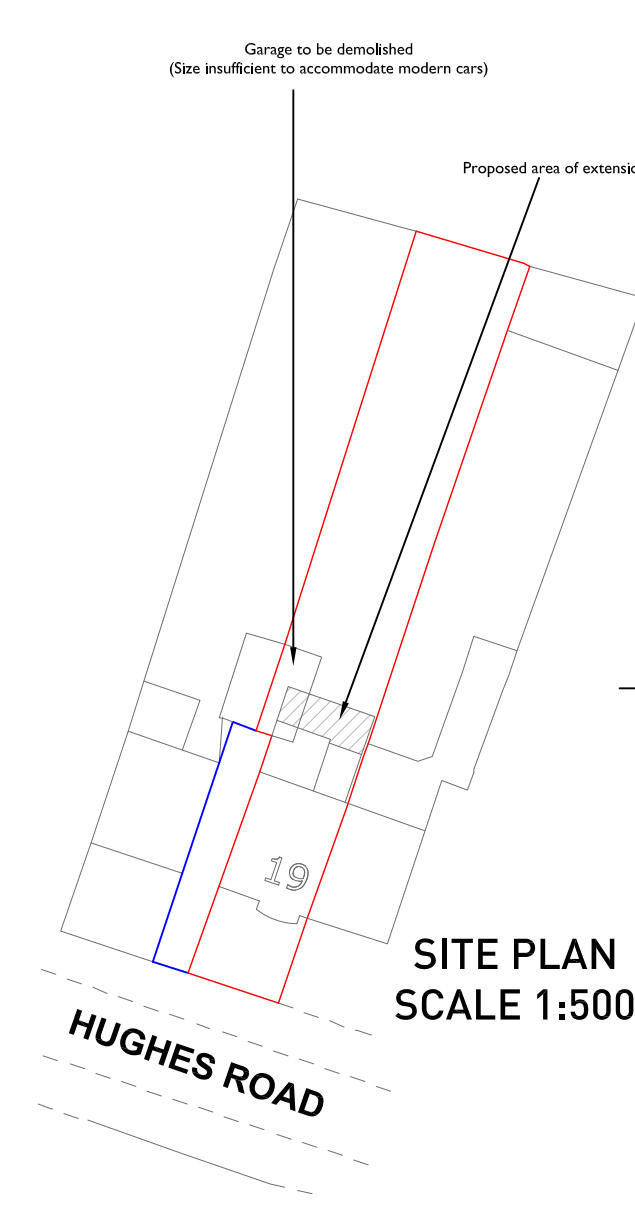


SITE PLAN
SCALE 1:500

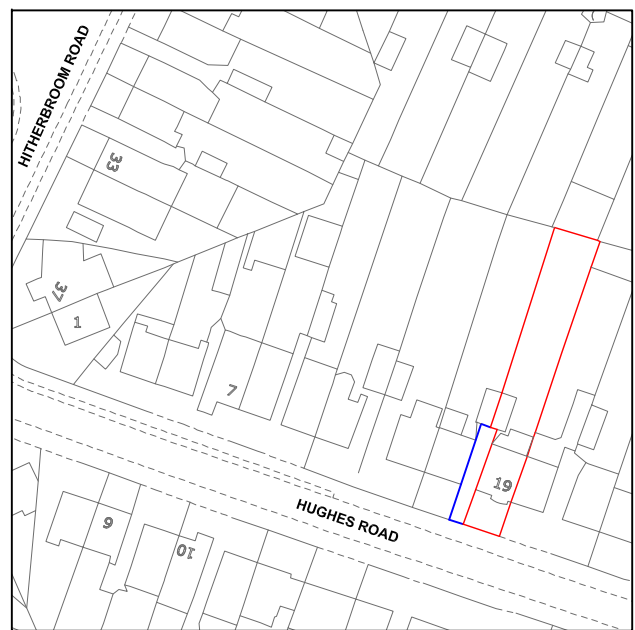

LOCATION PLAN
SCALE 1:1250




EXISTING FRONT ELEVATION
SCALE 1:100

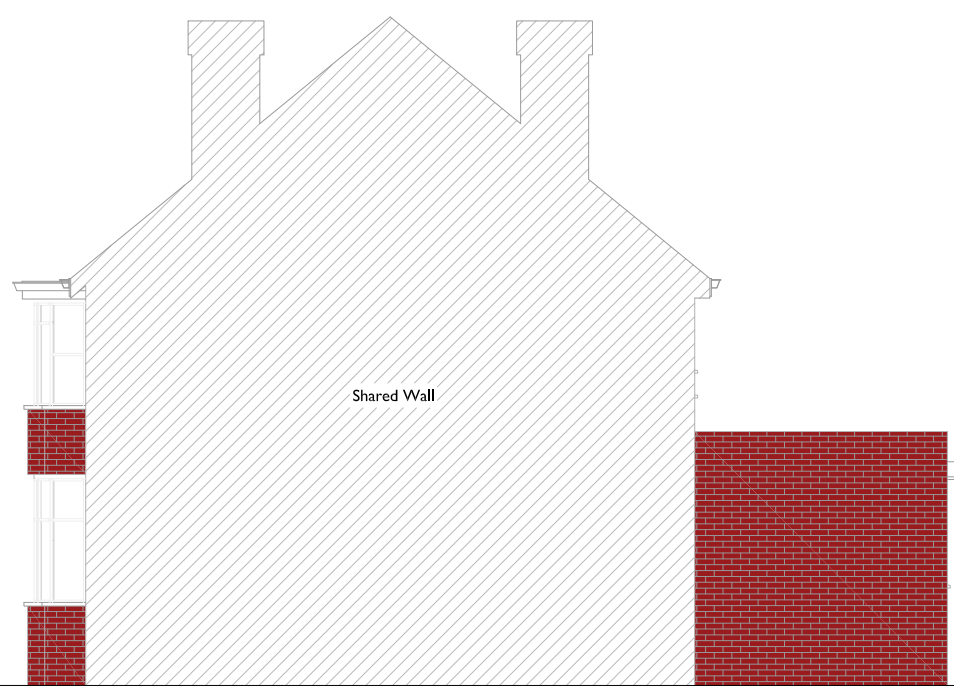

EXISTING SIDE ELEVATION
SCALE 1:100




EXISTING REAR ELEVATION
SCALE 1:100

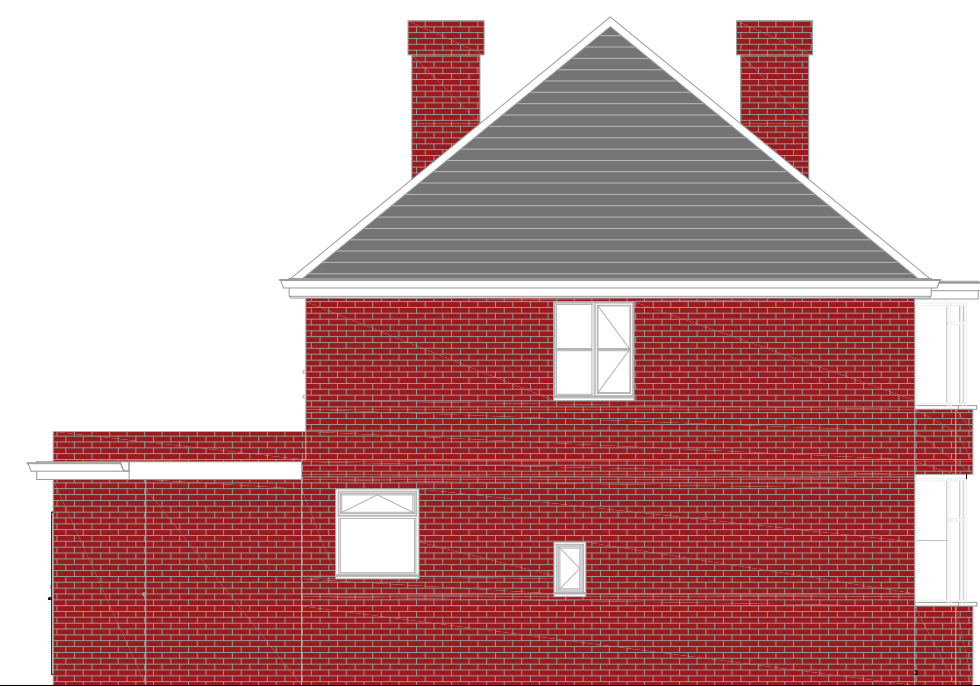

EXISTING SIDE ELEVATION
SCALE 1:100



PROPOSED FRONT ELEVATION
SCALE 1:100
(NO CHANGE)

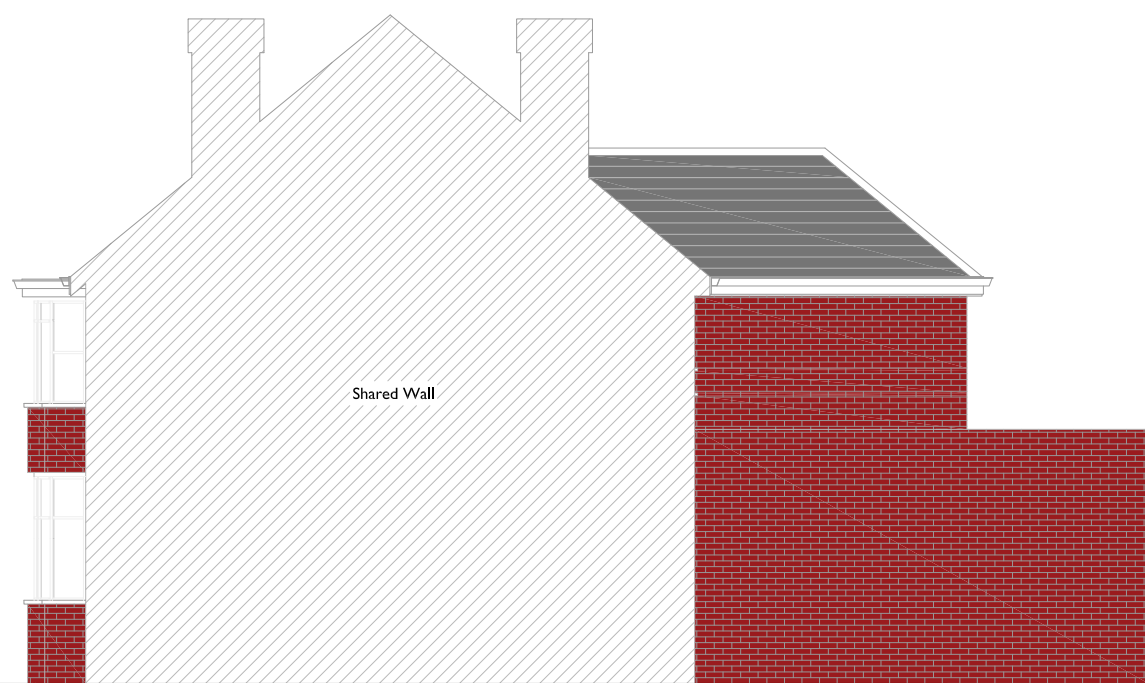


PROPOSED SIDE ELEVATION
SCALE 1:100



PROPOSED REAR ELEVATION
SCALE 1:100



PROPOSED SIDE ELEVATION
SCALE 1:100

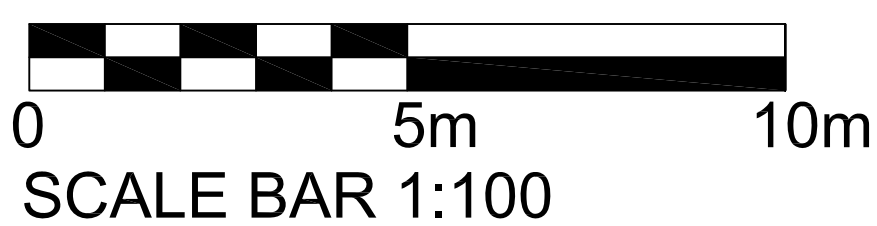

SCALE BAR 1:100

Do not scale this drawing. Contractor to check and confirm all dimensions on site. Notify IE ARCHITECTURE immediately of any discrepancies.

No alterations or deviations are permitted without written and signed consent from IE ARCHITECTURE LTD.

No part of this drawing may be reproduced or altered in any way. All rights belong to IE ARCHITECTURE LTD.

These are planning drawings and should not be used for structural calculations or any other engineering purpose.

Party wall etc. act 1996 to be agreed with adjoining neighbors prior to all work commencing (to the satisfaction of local authority Inspector).

All foundations, gutters, down pipes, and landscaping to remain within the boundary lines of the subject property. All plans are subject to full plans approval by building control, not building notice.

Project:
19 Hughes Road,
Hayes,
UB3 3AN

Client: Parwinder Singh

Drawing Title:

Single storey rear extension, first floor
rear extension, with internal
alterations.

Drawing no: 19070A

Drawn by: GSB

Scale: As stated @ A1

Rev:0

Checked by: SSB

Date: 18/04/2019

IE
architecture

www.iearchitecture.com