




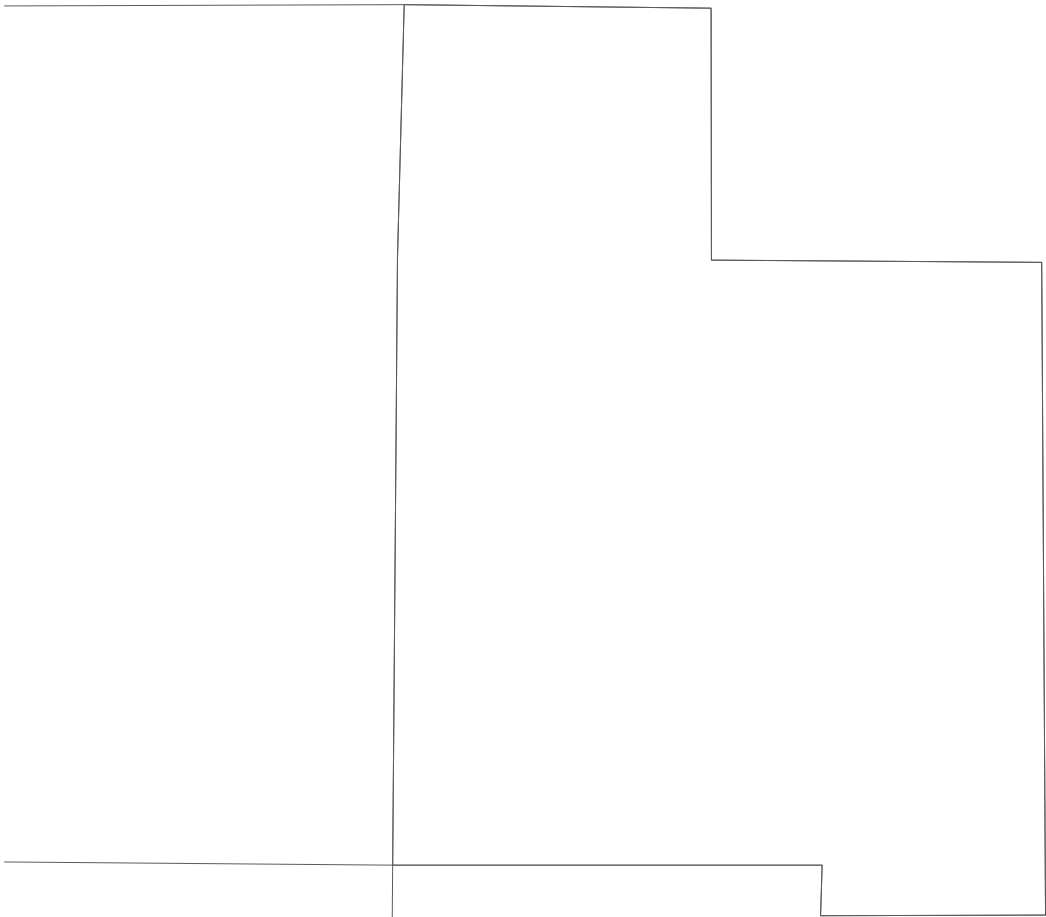


Existing Rear Elevation

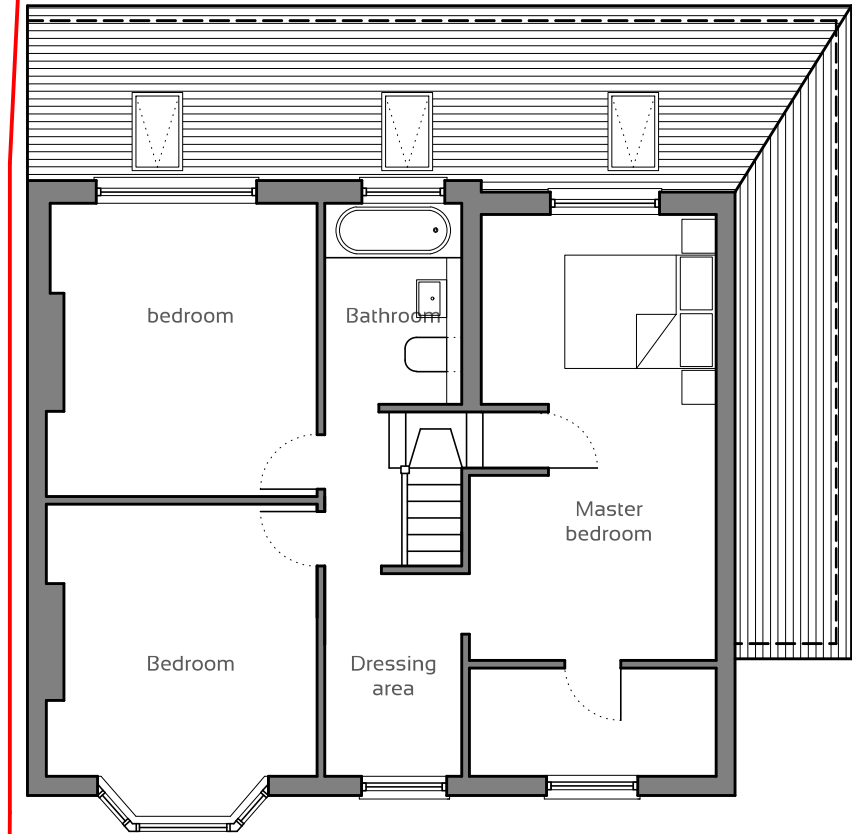

- General Notes:
- All contents copyright.
 - Do not scale.
 - Based on survey by others.
 - Contractor to verify all dimensions on site.
 - Read in conjunction with all relevant Consultant's & Supplier's information.
 - Report any discrepancies to the AN-DS Ltd

 

North - Indicative Only

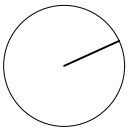

A
Rev: Issued for planning
Description:


29.06.20
Date:

Client
Vik and Reeta

Project Name
22 The Grove, Uxbridge

Drawing Title
Existing First Floor Plan

Project No: 2004	Drawing No: E003	Revision A	Date: May 2020
Scale: 1:100@A3	Drawn By: AN	Status Planning	

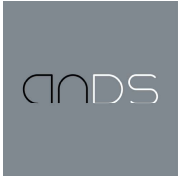

W: www.an-ds.com
E: Afraz@an-ds.com
T: +44 (0) 7946208232