


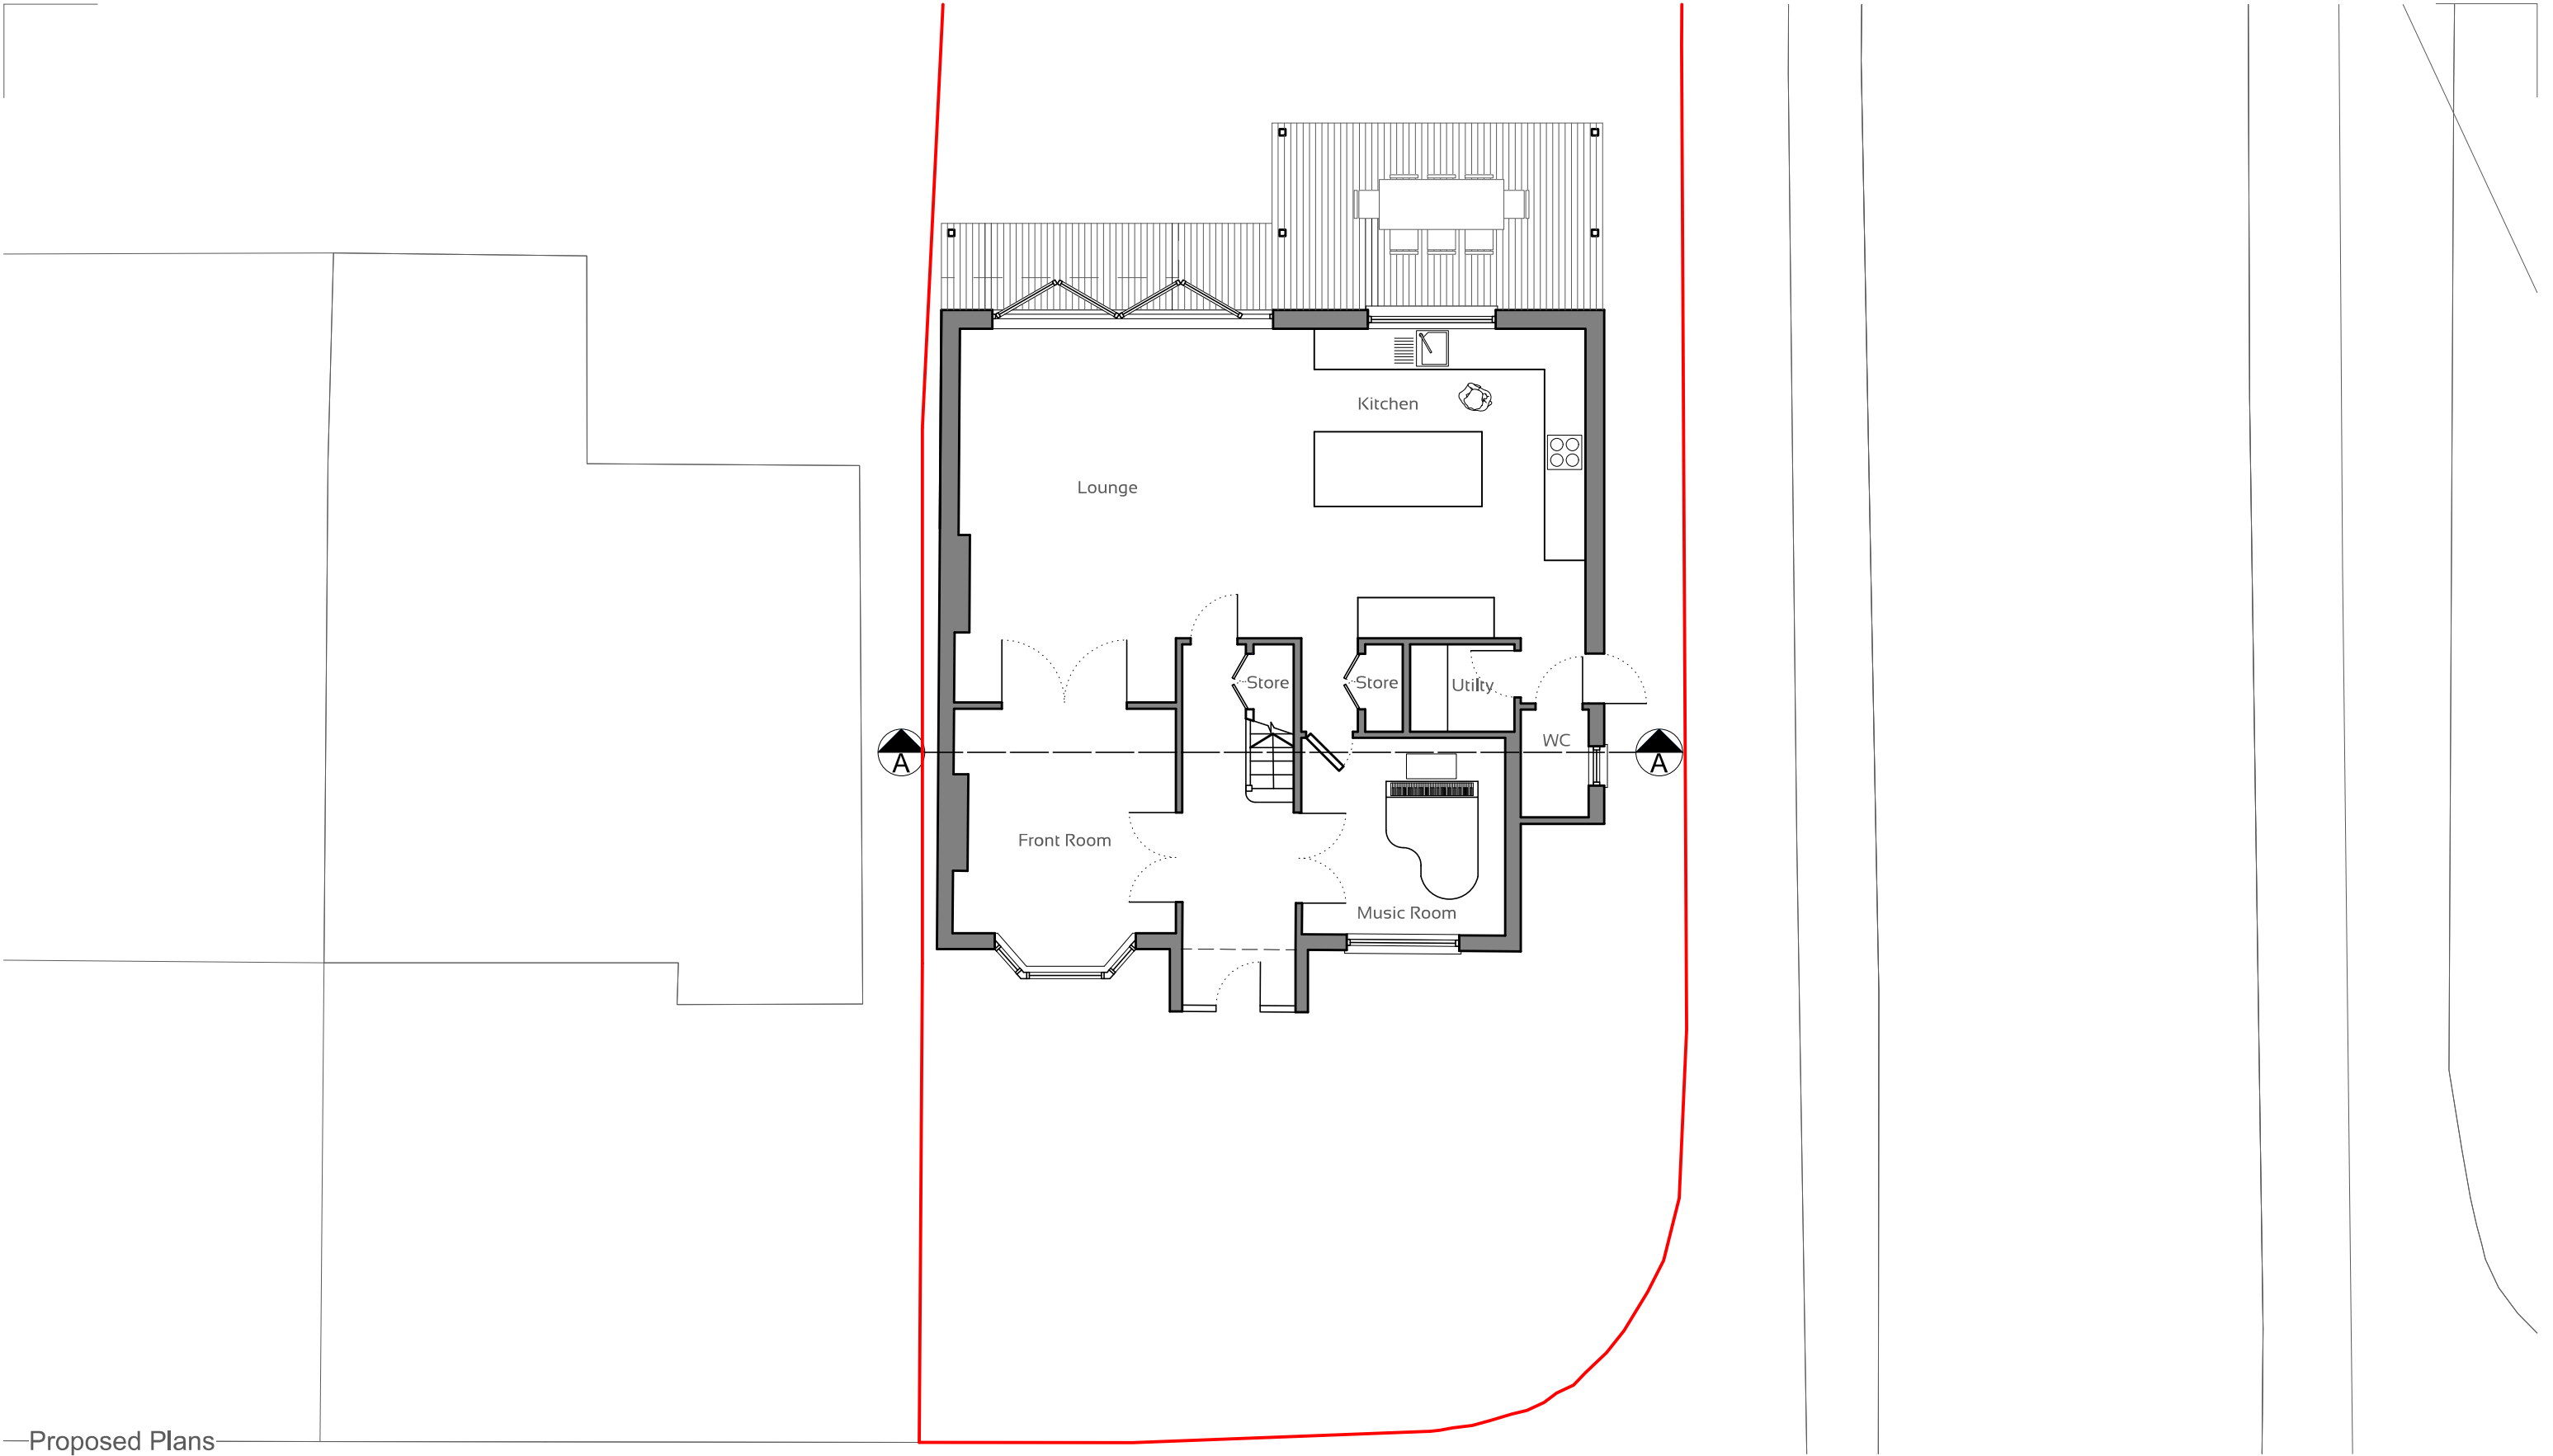

General Notes:

- All contents copyright.
- Do not scale.
- Based on survey by others.
- Contractor to verify all dimensions on site.
- Read in conjunction with all relevant Consultant's & Supplier's information.
- Report any discrepancies to the AN-DS Ltd

North - Indicative Only

Scale bar

A

Rev:

Issued for Planning

Description:

29.06.20

Date:

Client

Vik and Reeta

Project Name

22 The Grove, Uxbridge

Drawing Title

Proposed Ground Floor Plan

Project No:	Drawing No:	Revision	Date:
2004	PO01	A	May 2020
Scale:	Drawn By:	Status	
1:100@A3	AN	Planning	

W: www.an-ds.com
E: Afraz@an-ds.com
T: +44 (0) 7946208232