



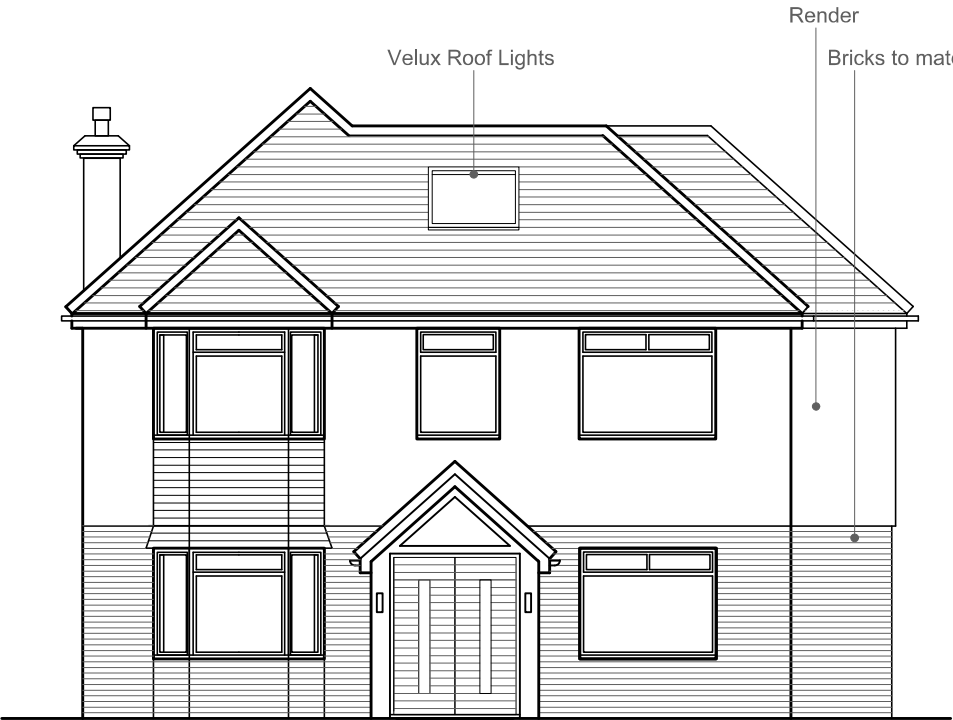


Front Elevation

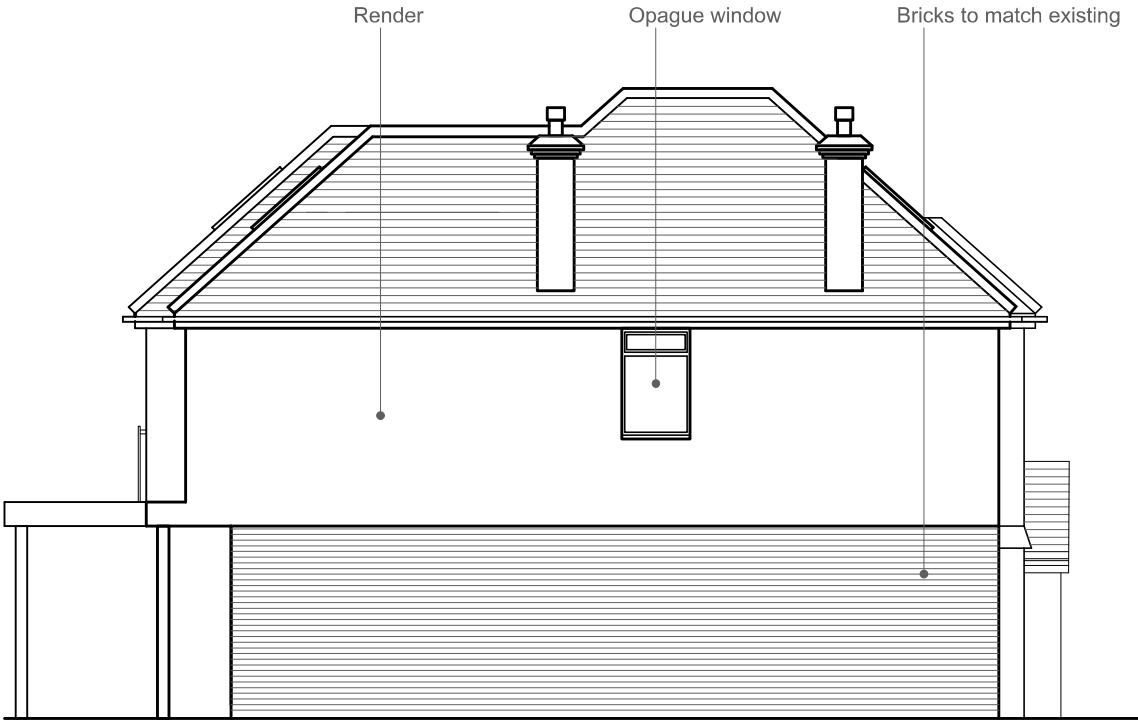

Side Elevation



Rear Elevation

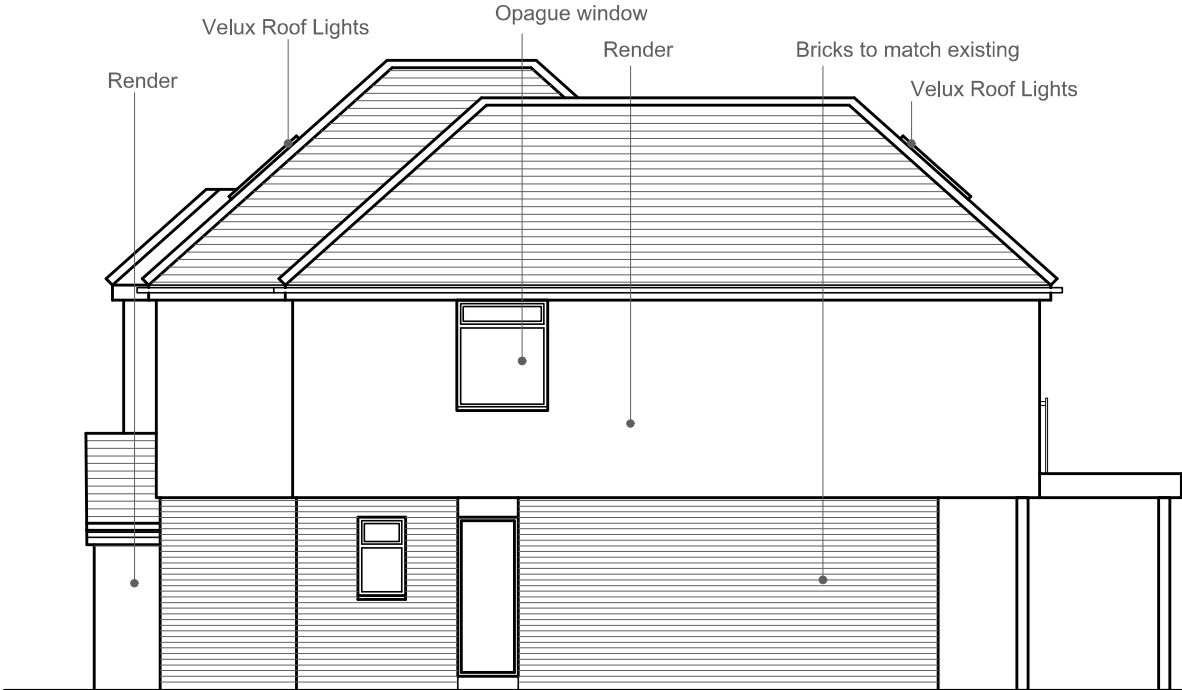

Side Elevation

Proposed Elevations

General Notes: - All contents copyright. - Do not scale. - Based on survey by others. - Contractor to verify all dimensions on site. - Read in conjunction with all relevant Consultant's & Supplier's information. - Report any discrepancies to the AN-DS Ltd		North - Indicative Only				Client Vik and Reeta		Project Name 22 The Grove, Uxbridge		Drawing Title Proposed Elevations	
Scale bar				P01 Rev:		Issued for Planning Description:		29.06.20 Date:		Project No: 2004	
										Drawing No: P006	
										Revision A	
										Date: May 2020	
										Status Planning	
										Scale: 1:100@A3	
										Drawn By: AN	

W: www.an-ds.com

E: Afraz@an-ds.com

T: +44 (0) 7946208232