




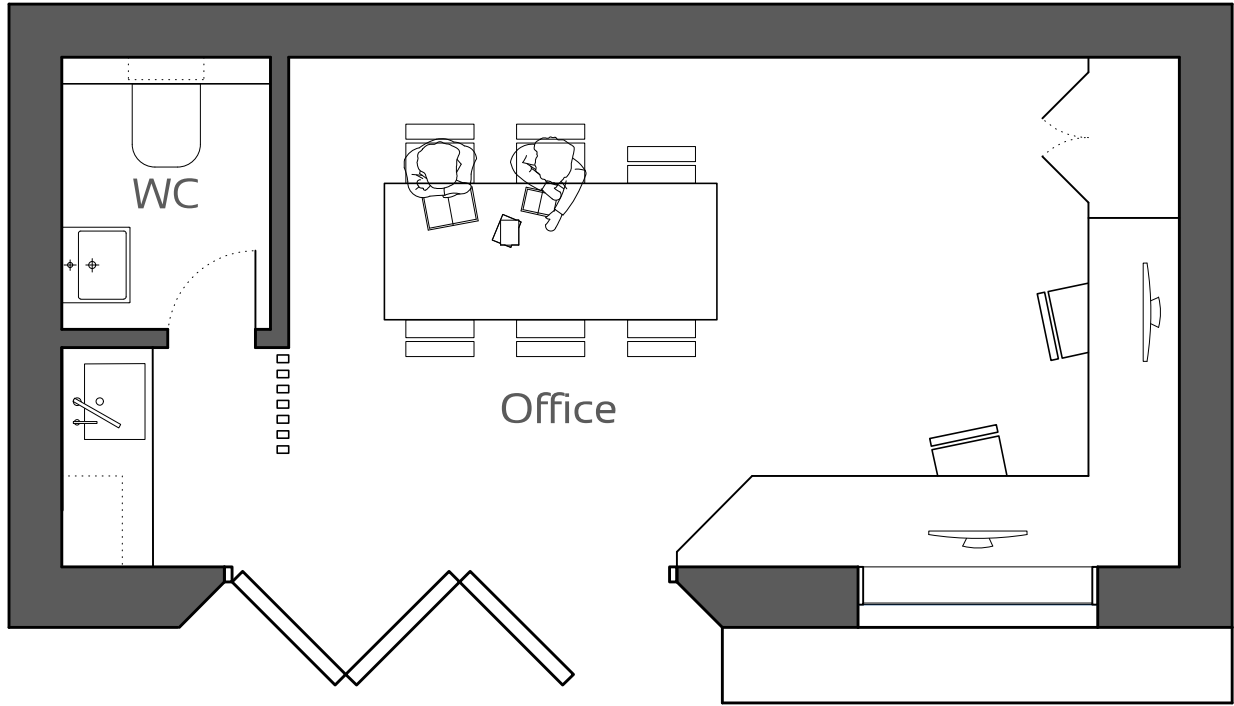


Proposed Ground Floor

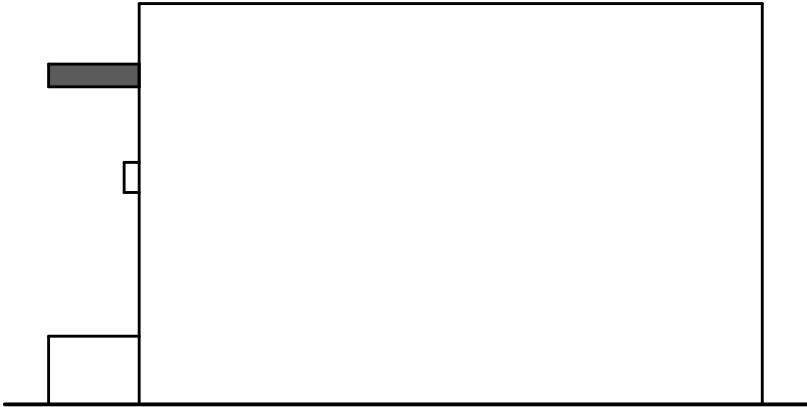


Proposed Side Elevation 1

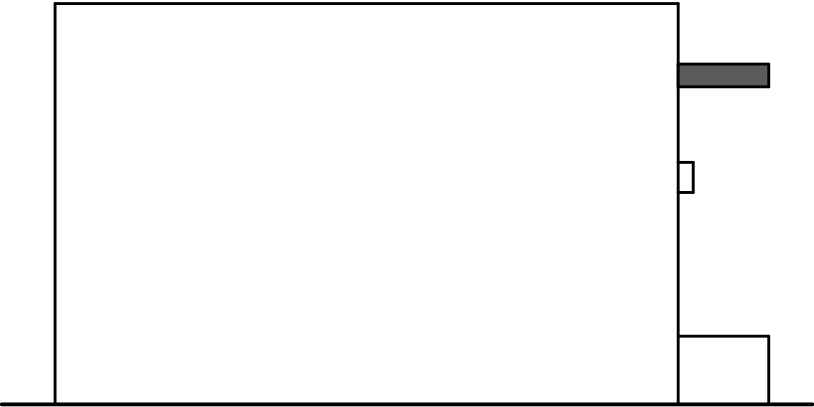

Proposed Side Elevation 2

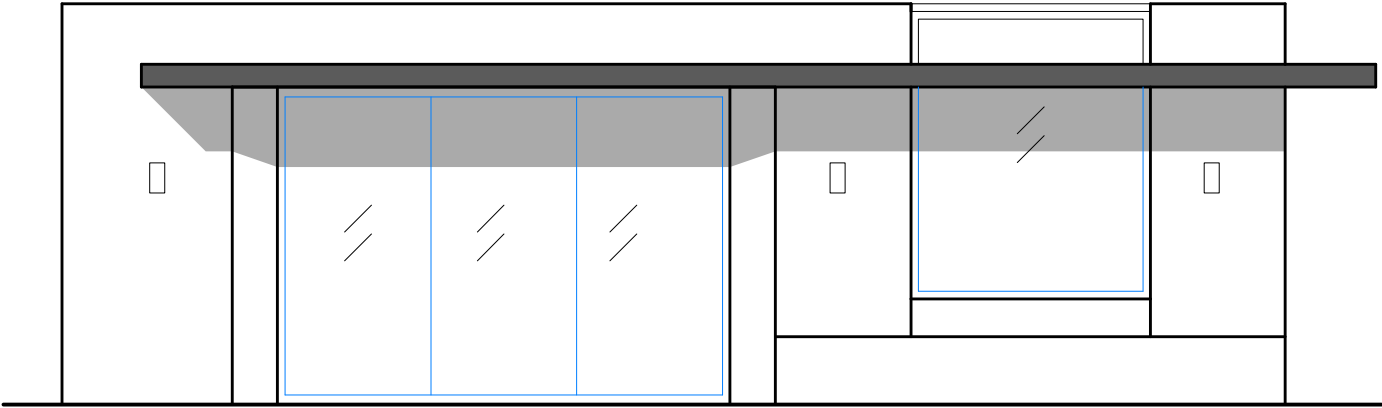


Proposed Front Elevation

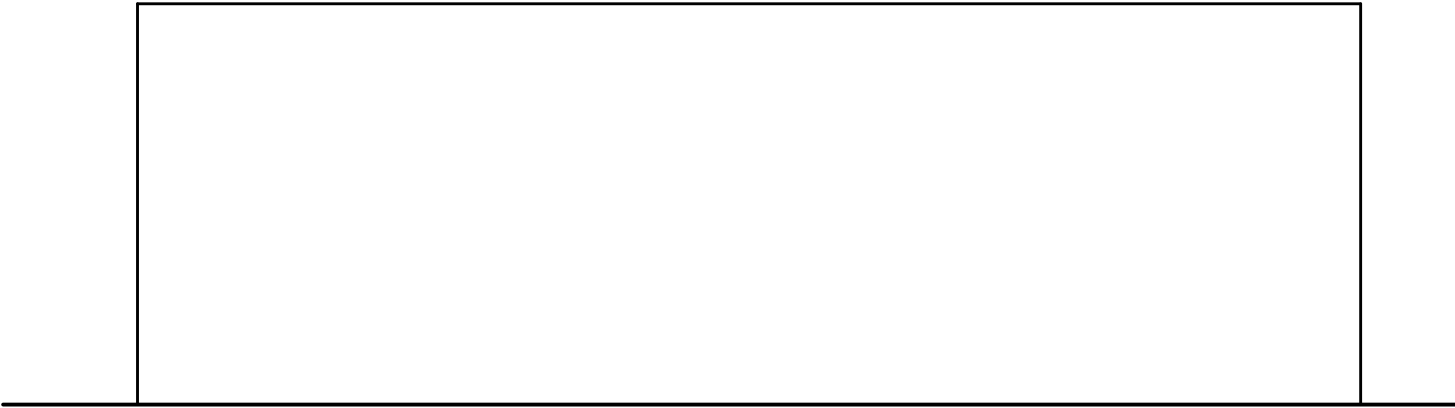

Proposed Rear Elevation


General Notes:
- All contents copyright.
- Do not scale.
- Based on survey by others.
- Contractor to verify all dimensions on site.
- Read in conjunction with all relevant Consultant's & Supplier's information.
- Report any discrepancies to the AN-DS Ltd

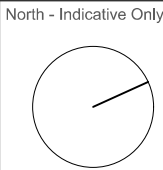

B Issued for Planning - Scale bar amended
A Issued for Planning
Rev: Description:

11.09.20
29.06.20
Date:

Client Vik and Reeta			
Project Name 22 The Grove, Uxbridge			
Drawing Title Proposed Plan and Elevation - Office out building			
Project No: 2004	Drawing No: PO05	Revision B	Date: May 2020
Scale: 1:100@A3	Drawn By: AN	Status Planning	

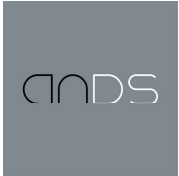

W: www.an-ds.com
E: Afraz@an-ds.com
T: +44 (0) 7946208232