


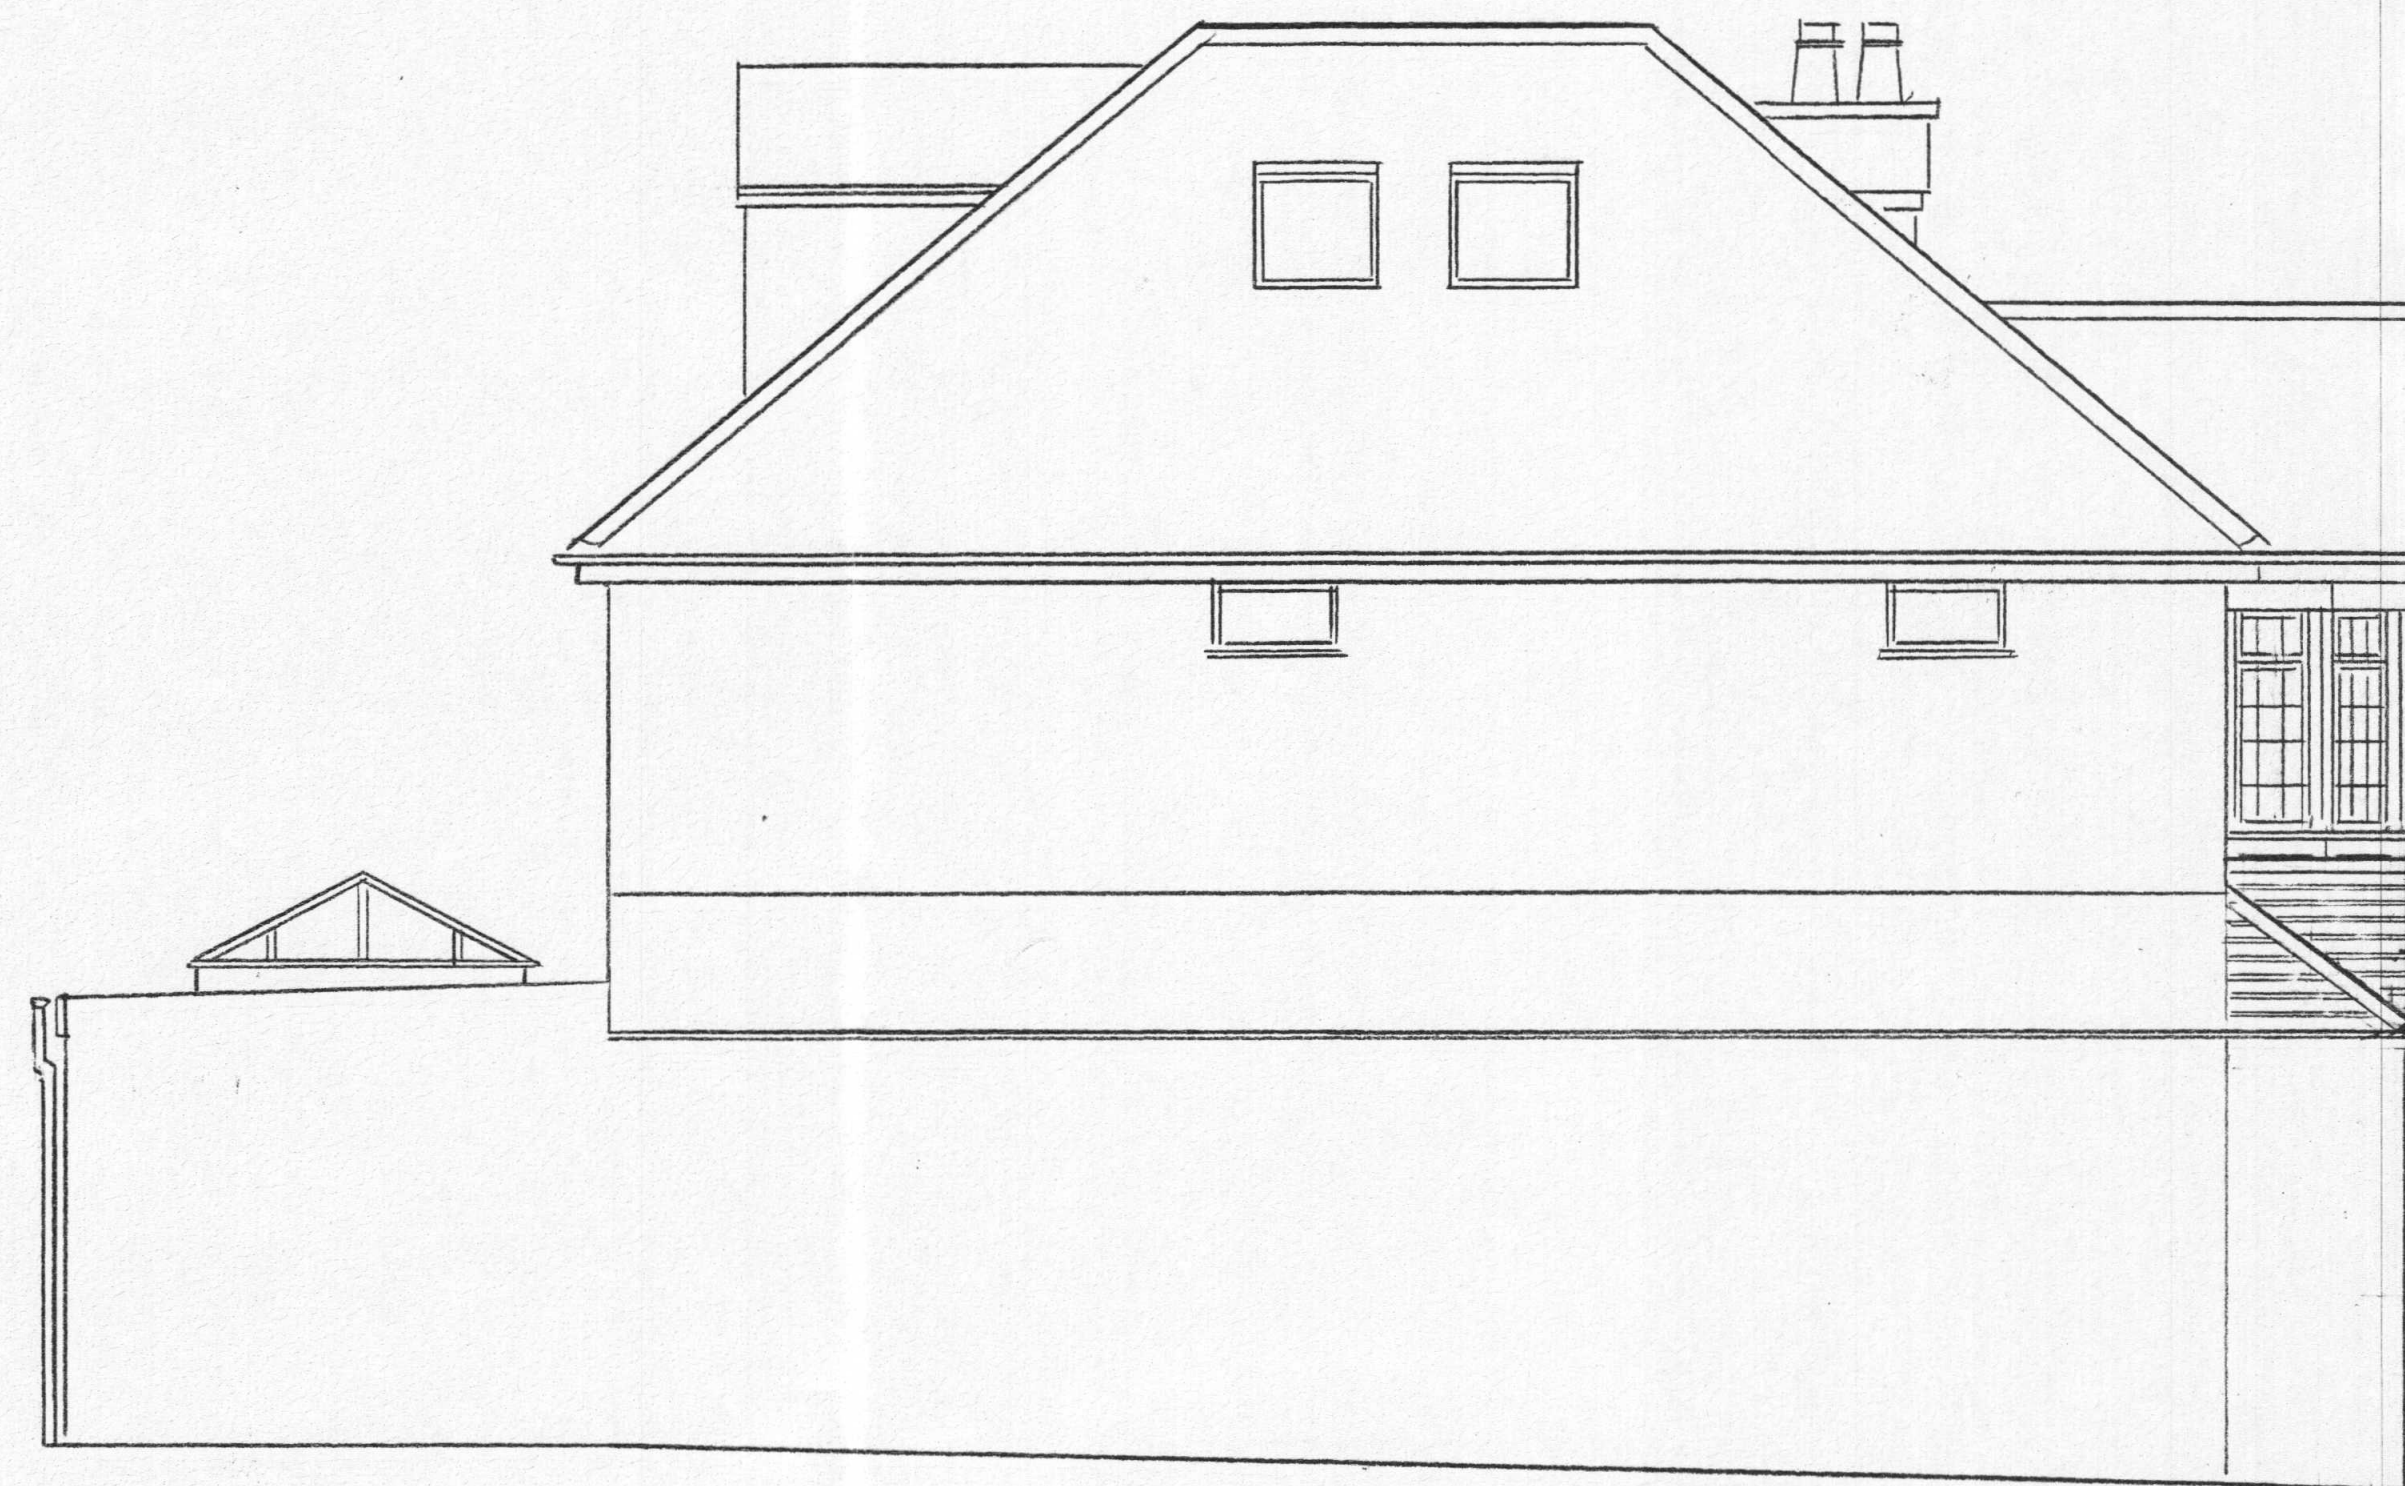

PROPOSED SIDE ELEVATION


150MM HIGH CODE 4 LEAD FLASHING
PLAIN RED TILES TO MATCH EXISTING



PROPOSED FRONT ELEVATION

200MM SQ SOLID OAK POST

440MM X 440MM SOLID BRICK
COLUMN, RENDERED AND PAINTED
TO MATCH EXISTING WALL

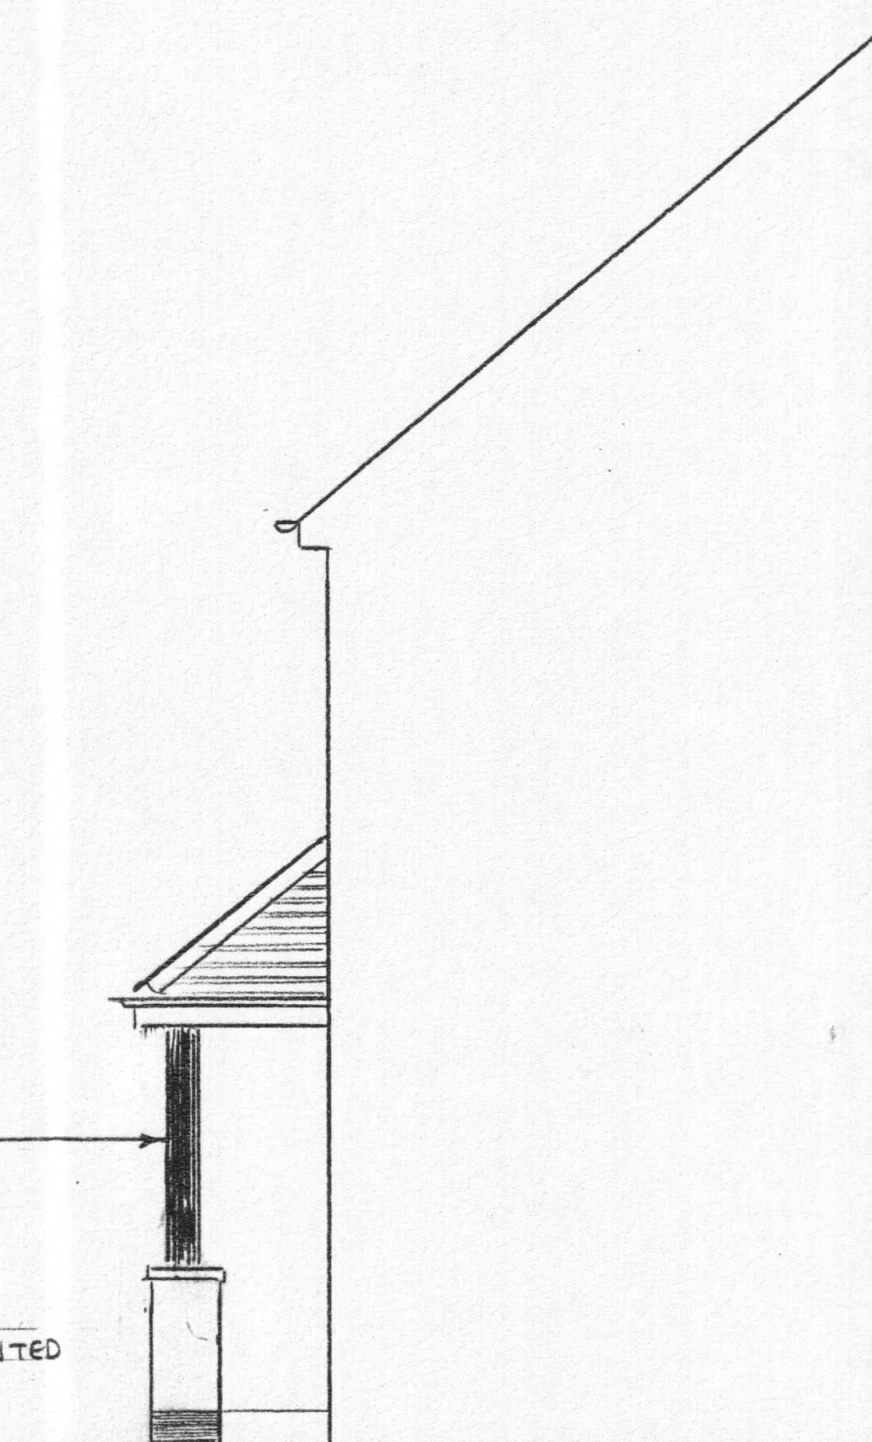

SCALE 1:50 @ A1 SIZE PAPER



15 KEWFERRY ROAD NORTHWOOD, MIDDLESEX, HA6 2NS			
DRAWN BY C. MCKENZIE LTD 01529 415798	SCALE 1:50	DATE JUNE 2019	REV A
DRAWING No CHM/3780 /A1 SHEET 2			