




GROUND FLOOR PLAN
(EXISTING)

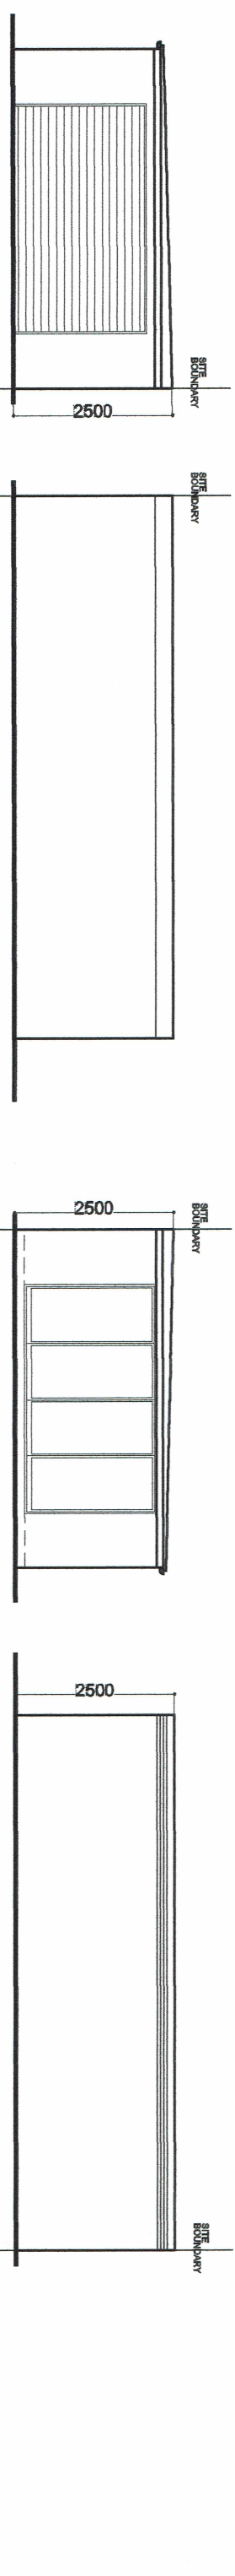

REAR ELEVATION
(PROPOSED)

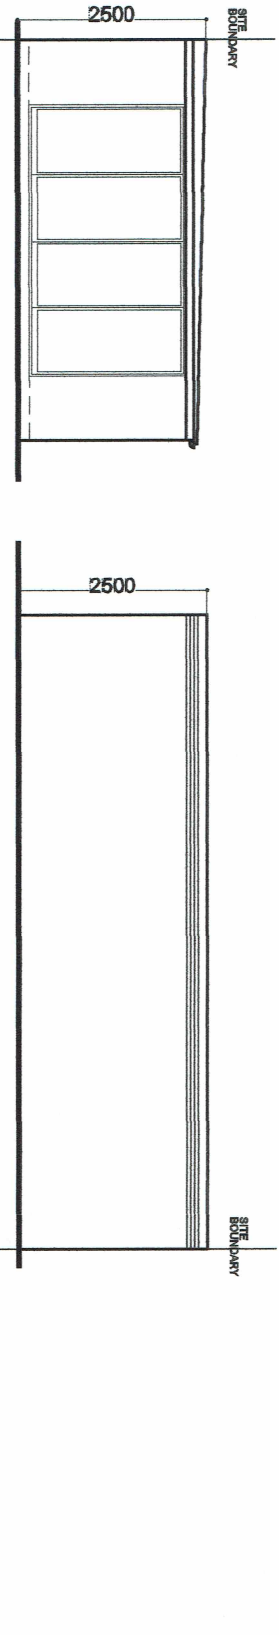

FRONT ELEVATION
(PROPOSED)

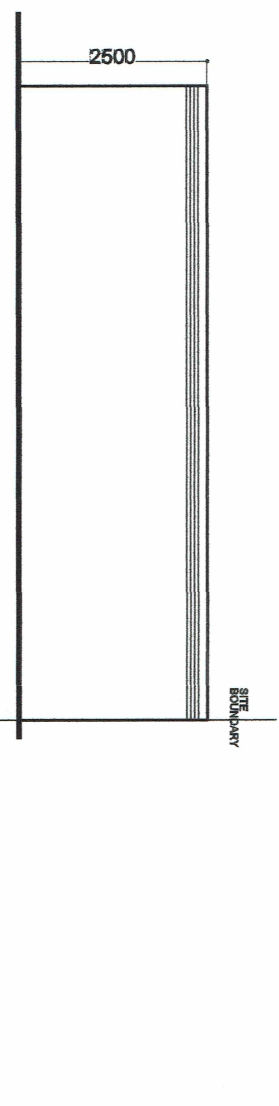

REAR ELEVATION
(PROPOSED)

MATERIALS TO MATCH EXISTING BUILDING
ROOF : FLAT GRP ROOF
WALLS: RENDERED WALL

GENERAL NOTE:
ALL DIMENSIONS MUST TO BE CHECKED ON SITE
PRIOR TO COMMENCEMENT OF BUILDING WORKS

SCALE 0 0.5 1 2 5 M

PROPOSED OUT BUILDING & GARAGE
at 32 YEADING LANE, HAYES, UB4
for MR. T. AKINDE & MRS. R. AKINDE

1: 50 @A1, 100 @A3 DRAWING No: UR 201 DATE : FEB. 2022