


Site/Block Plan
Scale - 1:200




- 1 Check All Dimensions On Site
- 2 For Construction Purposes Do Not Scale
- 3 All Dimensions in Millimetres
- 4 To be read in conjunction with separate A4 notes

Legend		Key	
+ 49.70	-Existing level		-Existing tree to be retained
⊕ 50.00	-Proposed level		-Proposed new tree
For dimension purposes, roof overhang not shown			-Tree to be removed
			-Extend of root protection area as per Neil Tully Associates tree survey ref. D0316
		T35	-Tree reference as per Neil Tully Associates tree survey ref. D0316

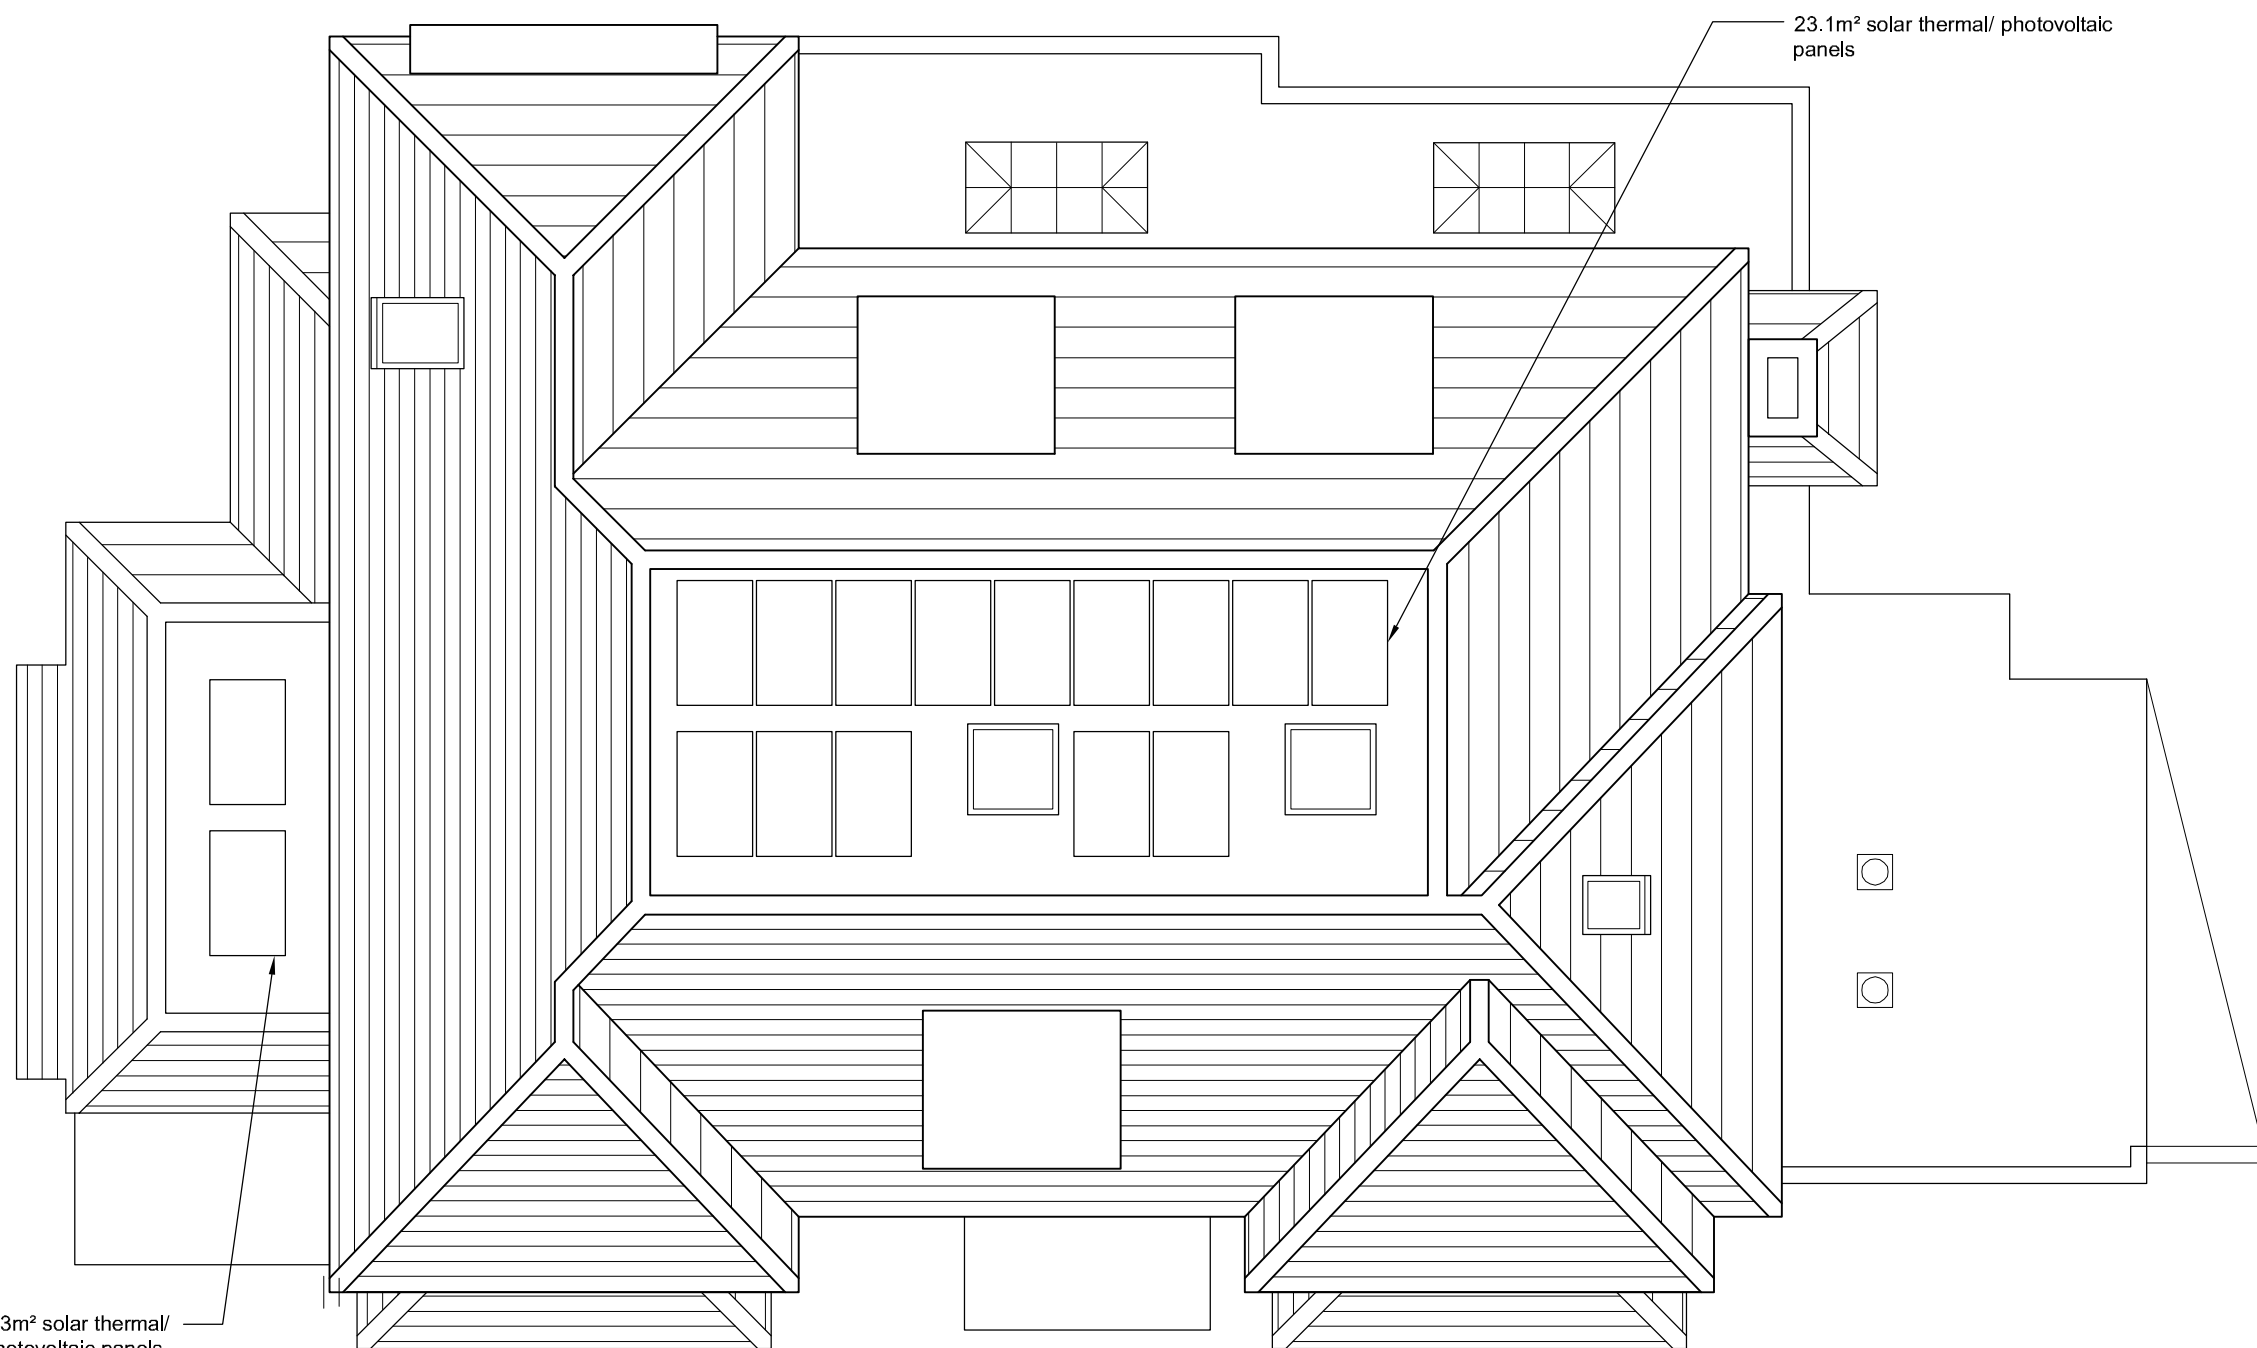


Roof Plan
Scale - 1:100

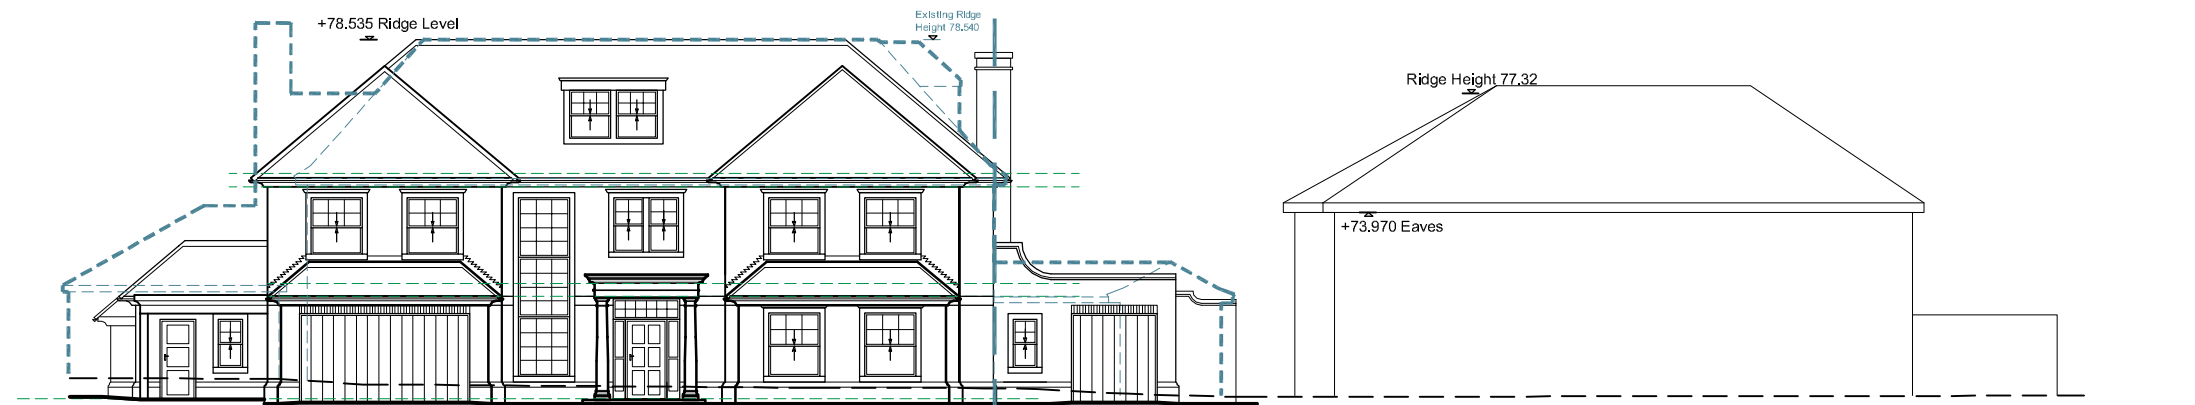

Street View
Scale - 1:200

Rev.	Date	Description
C	Jan 19	First floor flank wall adjacent to 7 Rogers Ruff moved by 800mm, to reduce the overall First Floor width reduced to 19.2m at P.O.'s request
B	July 18	House lowered by 200mm to drop the ridge below the existing ridge level & side garage roof changed from pitched roof to flat roof with parapet walls. New rooflight added to gym and en-suite windows amended on side elevation from no. 7. Lift shaft head removed, additional solar panels added and new flat roof light added to gym.
A	April 18	Tree planting amended to accord with NTA Drawing D0316 002 Rev B

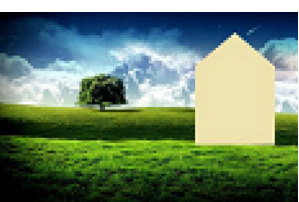

Aubrey Technical Services
Architectural Design Consultants
The Loft 61A Belvidere Lane
Hemel Hempstead
Herts HP3 9PP

Tel: 01442 247935
info@aubreytechnicalservices.co.uk
www.aubreytechnicalservices.co.uk

Project:
**Proposed Replacement Dwelling at
6 Rogers Ruff, Northwood,
HA6 2FD for Mr. & Mrs. Bunt**

Drawing Titles:
**Site/Block & Roof Plan and Street View
as Proposed**

Date: Sept 17	Scale: 1:100 @ A1 1:200 @ A1	Drawing No: L1136/12	Revision: Rev. C
-------------------------	---	--------------------------------	----------------------------

