


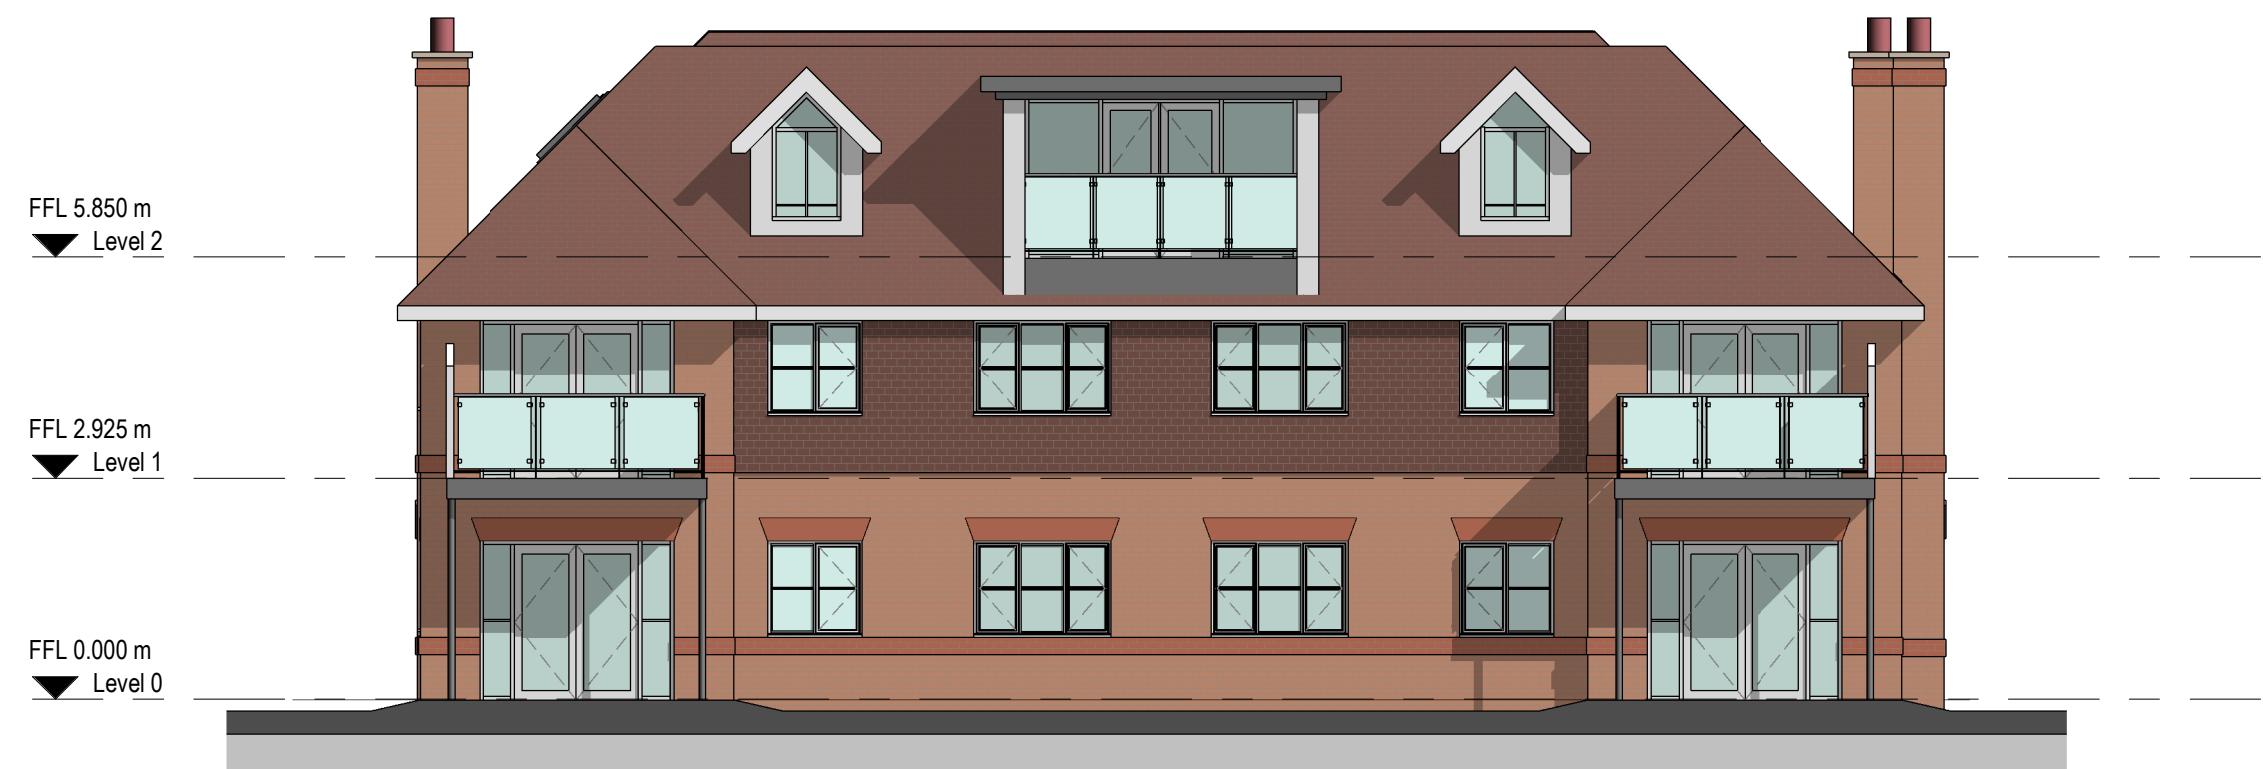


Proposed Front Elevation - 1:100 @ A1



Proposed Rear Elevation - 1:100 @ A1



Proposed Side Elevation - 1:100 @ A1
*facing sub-station

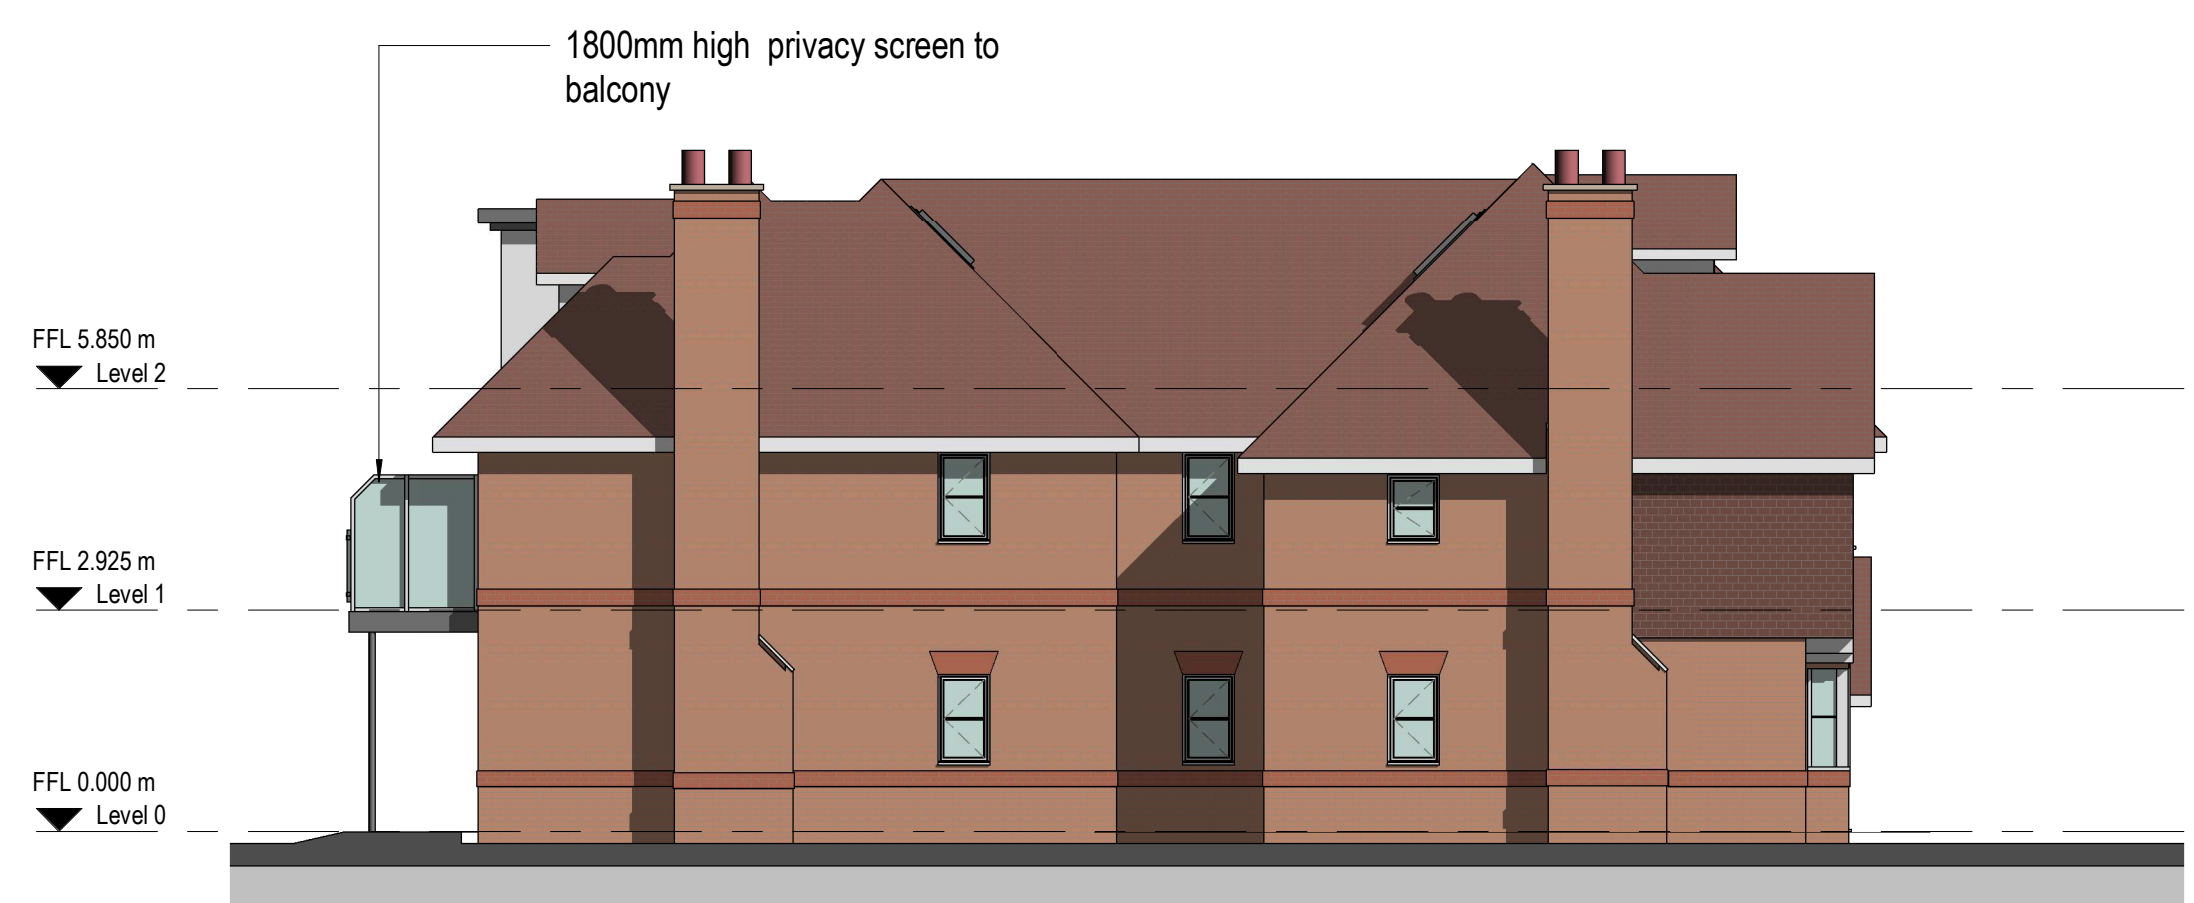


Proposed Side Elevation - 1:100 @ A1
*facing No.59

Proposed Materials

- Walls - Facing brickwork with contrasting projecting brickwork bands, herringbone brick sections and/or vertical tile hanging - Flat gauge brick arches to windows/doors as shown
- Roof - Brown Plain clay tiles with bonnet hips - Conservation rooflights
- Flat Roofs: Grey single ply membrane roof covering - Flat roof aluminium skylights
- Front Door - Composite 'Secured by Design' doorset with side lights - Doors to patios/balconies - White painted timber frames
- Windows: Timber double glazed units - White frames - Obscure glass to all WC/bathroom windows and windows where noted on GA's
- Balconies: Satin stainless steel handrails with toughened glass guarding's - Obscure privacy screens to balconies
- Boundary - New close boarded timber fences (where required), existing/new hedgerow and planting (see proposed site plans)

PLANNING
ISSUE

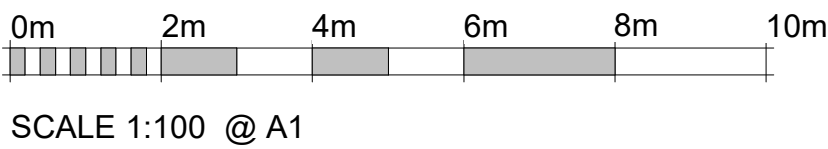

SCALE 1:100 @ A1

Mr John Quinn Proposed Elevations

61 Long Lane, Ickenham - Proposed Site Redevelopment

SCALE: 1 : 100

DATE: March'2021

JOB NO: 87

DWG NO: 1305

REV:



27 Chaucer Way, Woosehill, Wokingham
Berkshire, RG41 3BG
M:07736039224
E: CHRIS@CHRISTOPHERJAMESARCHITECTURE.CO.UK
WWW.CHRISTOPHERJAMESARCHITECTURE.CO.UK