



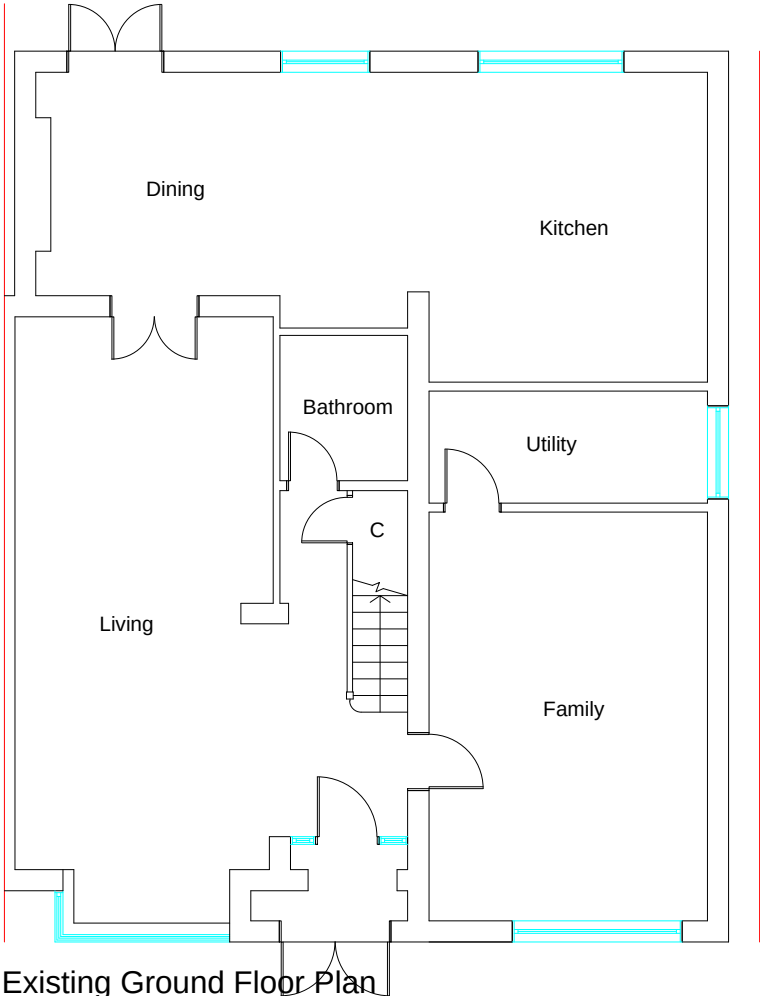

Existing Ground Floor Plan
Scale:1:100

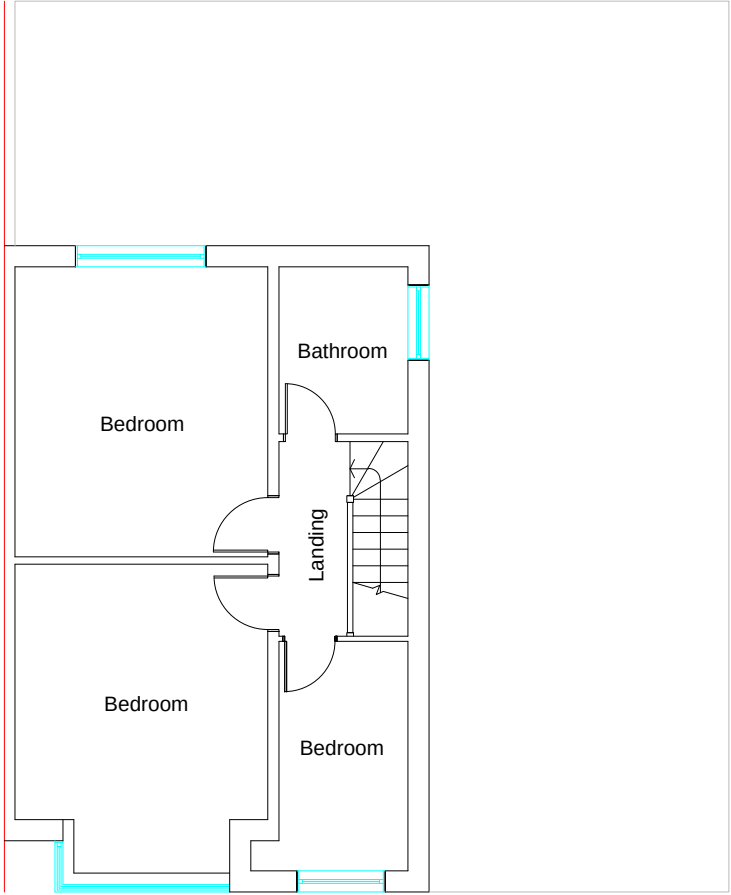

Existing First Floor Plan
Scale:1:100

1:100



Dimensions to be verified on site
DO NOT SCALE FROM THIS DRAWING.
Any areas indicated on this drawing are for guidance only.
No responsibility is taken for their accuracy.

This drawing is the property of BANCIL PARTNERSHIP LTD
Copyright is reserved by them and the drawing is issued on the condition that it is not copied, reproduced, retained or disclosed to any unauthorised person, either wholly or in part without the consent in writing of BANCIL PARTNERSHIP LTD

Site Address:

64 Keith Road
Hayes
Middlesex
UB3 4HP

Client Detail:

64 Keith Road
Hayes
Middlesex
UB3 4HP

Title:

Existing Ground Floor Plan

Existing First Floor Plan


Scale:	1:100	Paper Size:	A3
--------	-------	-------------	----

Drawn By:	NM
Checked By:	SM
Date:	02/2022
Drawing No.	PL1/SM/3203 - 01

Revisions:		
Rev	Revision	Date




Existing Front Elevation
Scale:1:100

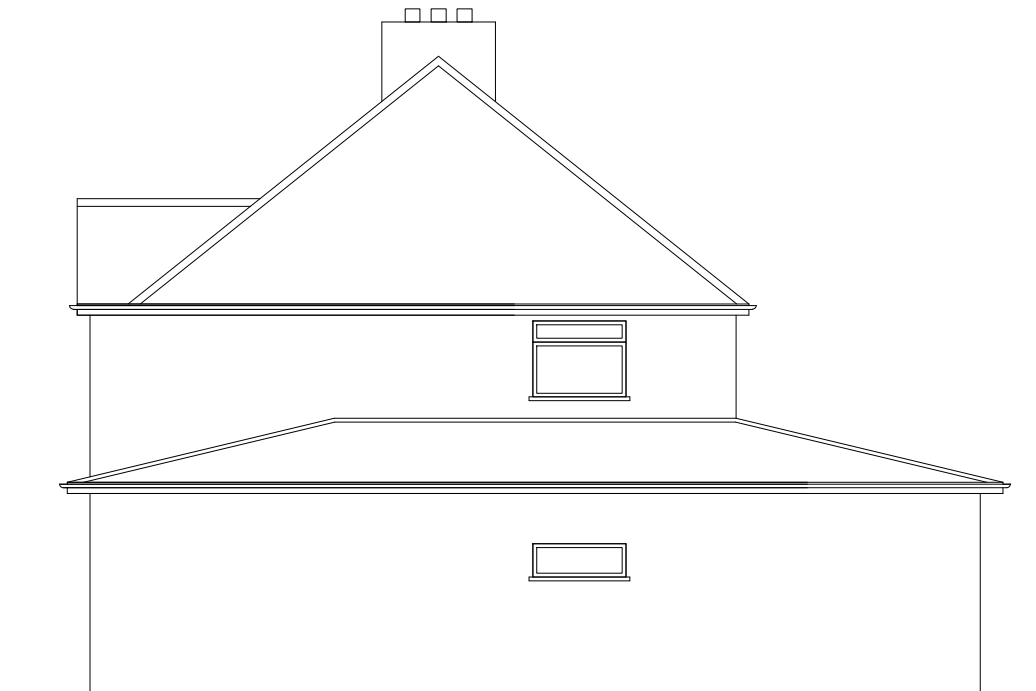

Existing Side Elevation
Scale:1:100



Existing Rear Elevation
Scale:1:100

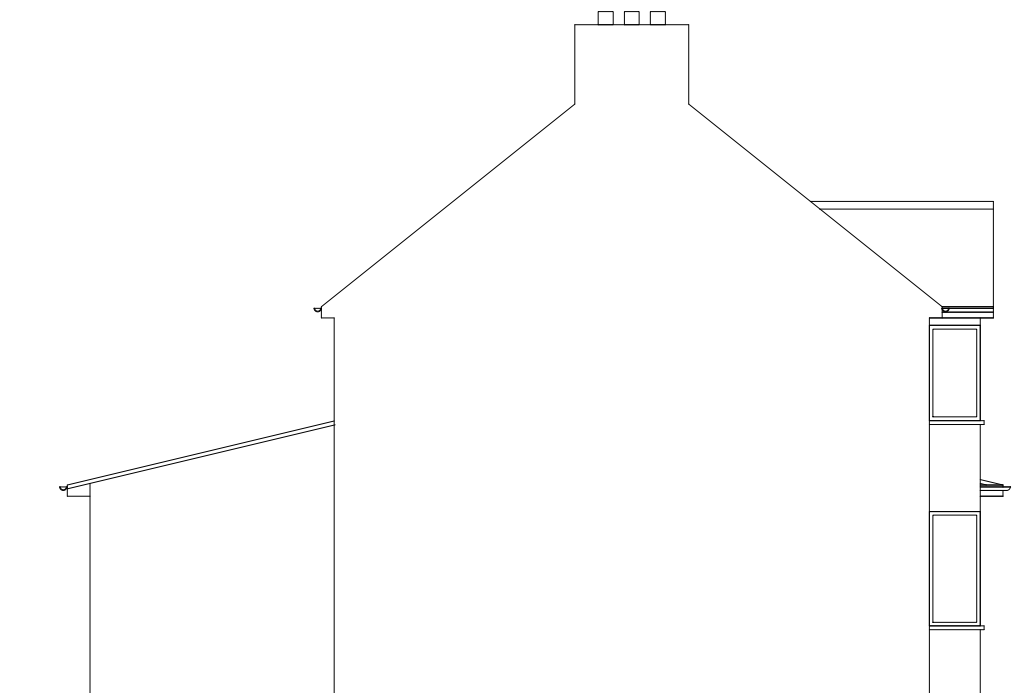


Existing Side Elevation
Scale:1:100


1:100



	Dimensions to be verified on site DO NOT SCALE FROM THIS DRAWING. Any areas indicated on this drawing are for guidance only. No responsibility is taken for their accuracy. This drawing is the property of BANCIL PARTNERSHIP LTD Copyright is reserved by them and the drawing is issued on the condition that it is not copied, reproduced, retained or disclosed to any unauthorised person, either wholly or in part without the consent in writing of BANCIL PARTNERSHIP LTD		Site Address:		Client Detail:		Title:				Drawn By: NM		Revisions:		
			64 Keith Road Hayes Middlesex UB3 4HP		64 Keith Road Hayes Middlesex UB3 4HP		Existing Elevations				Checked By: SM		Rev	Revision	Date
											Date: 02/2022				
											Drawing No. PL1/SM/3203 - 02				
	131 Heston Road, Hounslow, Middx, TW5 0RD Tel: 020 8574 4546 Fax: 020 8574 4526		Scale:		1:100		Paper Size:		A3						

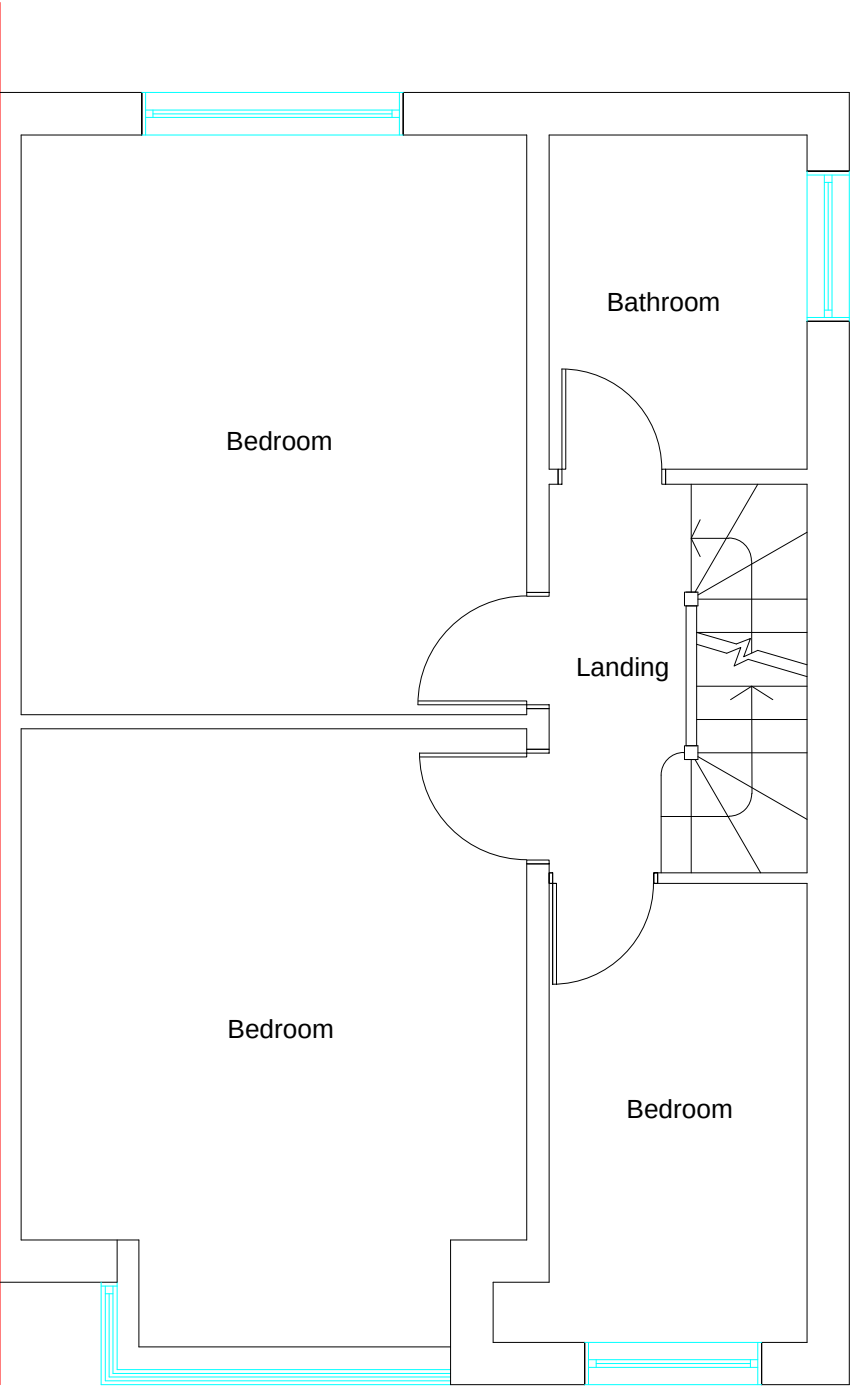


Proposed First Floor Plan
Scale:1:50

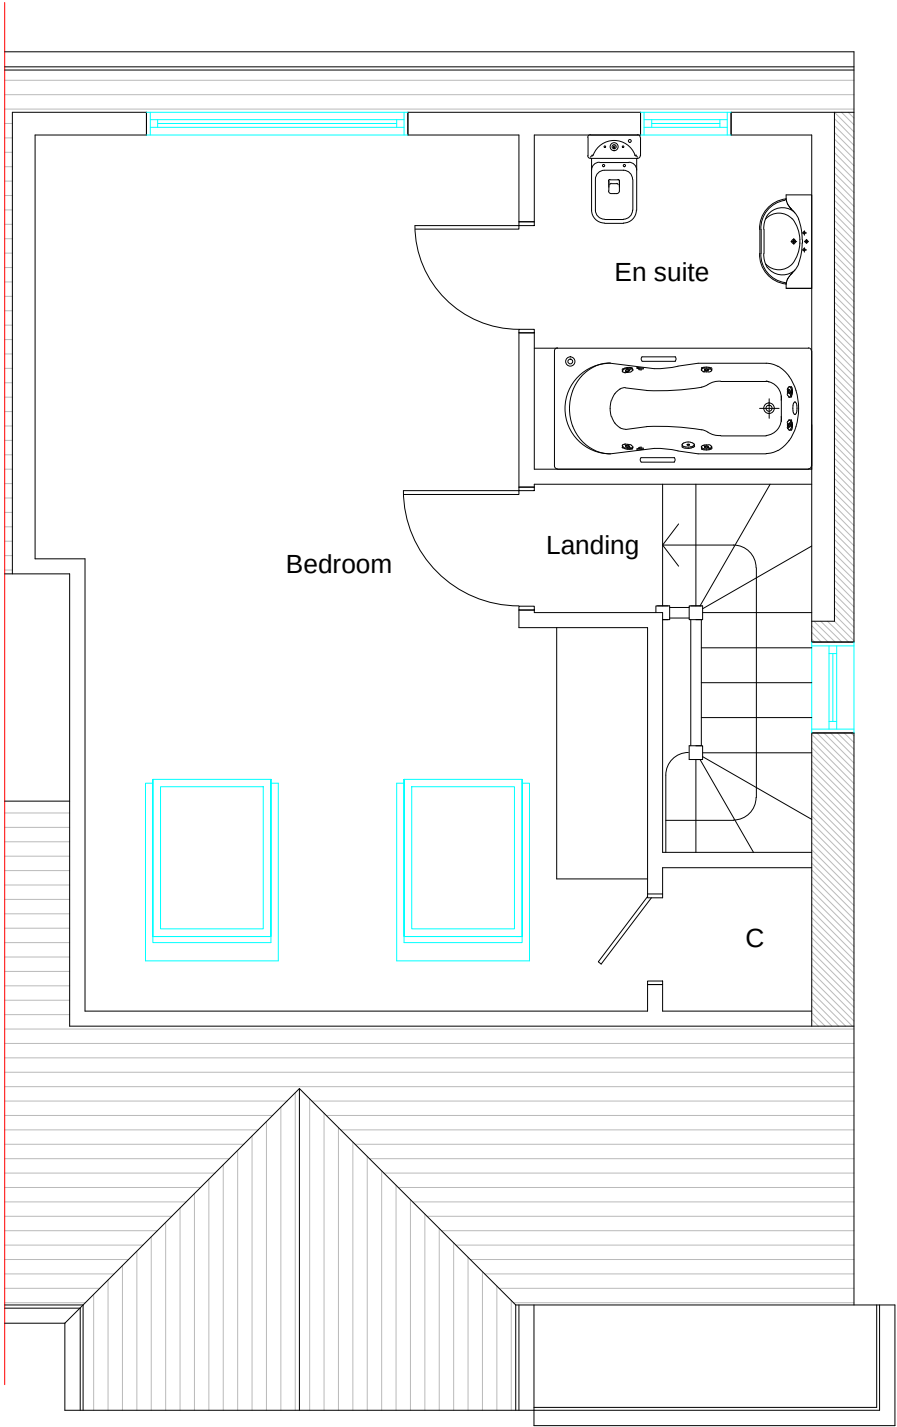

Proposed Second Floor Plan
Scale:1:50

1:50

 

Dimensions to be verified on site
DO NOT SCALE FROM THIS DRAWING.
Any areas indicated on this drawing are for guidance only.
No responsibility is taken for their accuracy.

This drawing is the property of BANCIL PARTNERSHIP LTD
Copyright is reserved by them and the drawing is issued on the condition that it is not copied, reproduced, retained or disclosed to any unauthorised person, either wholly or in part without the consent in writing of BANCIL PARTNERSHIP LTD

Site Address:
64 Keith Road
Hayes
Middlesex
UB3 4HP



Client Detail:
64 Keith Road
Hayes
Middlesex
UB3 4HP

Title:
Proposed First Floor Plan
Proposed Second Floor Plan



Scale:	1:50	Paper Size:	A3
--------	------	-------------	----

Drawn By: NM
Checked By: SM
Date: 02/2022
Drawing No. PL1/SM/3203 - 03


Revisions:		
Rev	Revision	Date

  


TOTAL: 40.58 M3

  

A horizontal scale bar representing 10 metres. It is divided into segments of alternating black and white. The segments are labeled with their lengths: 0, 1, 2, 5, and 10 Metre.

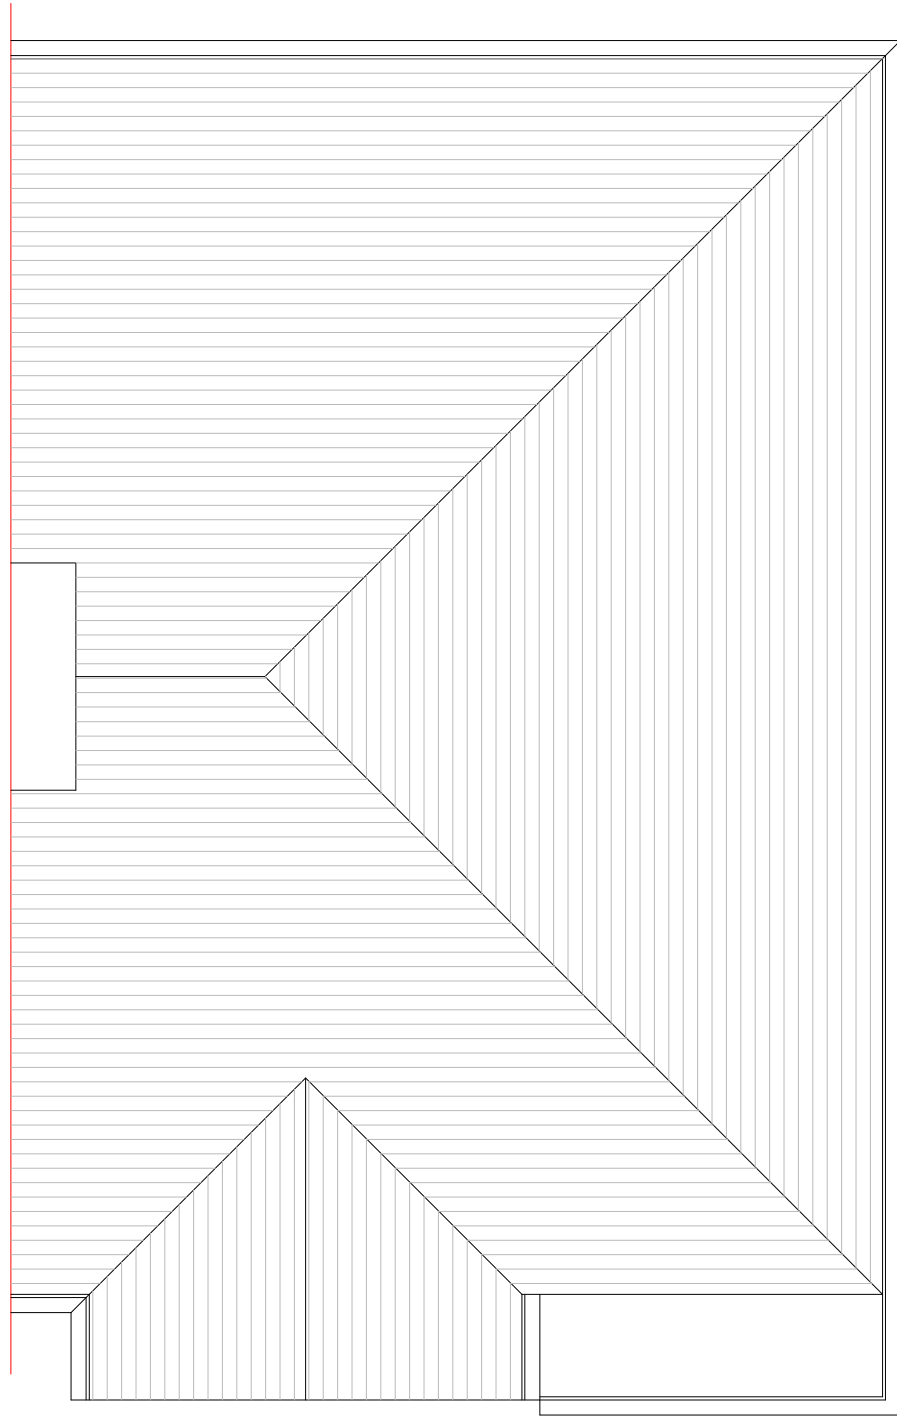

Existing Roof Plan
Scale:1:50

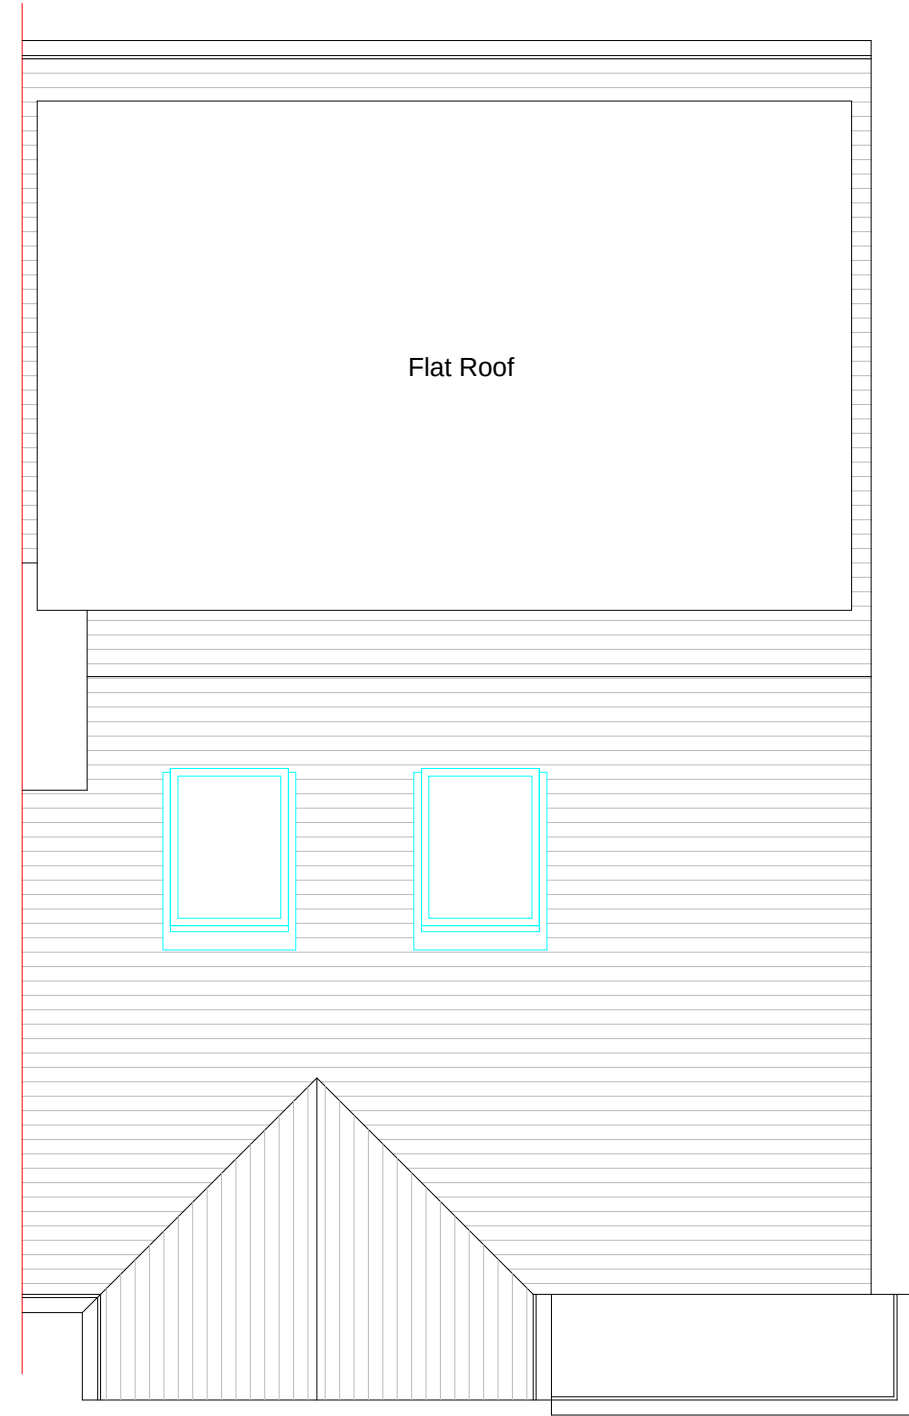

Proposed Roof Plan
Scale:1:50



	Dimensions to be verified on site DO NOT SCALE FROM THIS DRAWING. Any areas indicated on this drawing are for guidance only. No responsibility is taken for their accuracy. This drawing is the property of BANCIL PARTNERSHIP LTD Copyright is reserved by them and the drawing is issued on the condition that it is not copied, reproduced, retained or disclosed to any unauthorised person, either wholly or in part without the consent in writing of BANCIL PARTNERSHIP LTD		Site Address:		Client Detail:		Title:				Drawn By: NM		Revisions:		
			64 Keith Road Hayes Middlesex UB3 4HP		64 Keith Road Hayes Middlesex UB3 4HP		Existing Roof Plan				Checked By: SM		Rev	Revision	Date
							Proposed Roof Plan				Date: 02/2022				
							Scale:	1:50	Paper Size:	A3	Drawing No. PL1/SM/3203 - 05				
			131 Heston Road, Hounslow, Middx, TW5 0RD Tel: 020 8574 4546 Fax: 020 8574 4526												