




Proposed Front Elevation
Scale:1:100

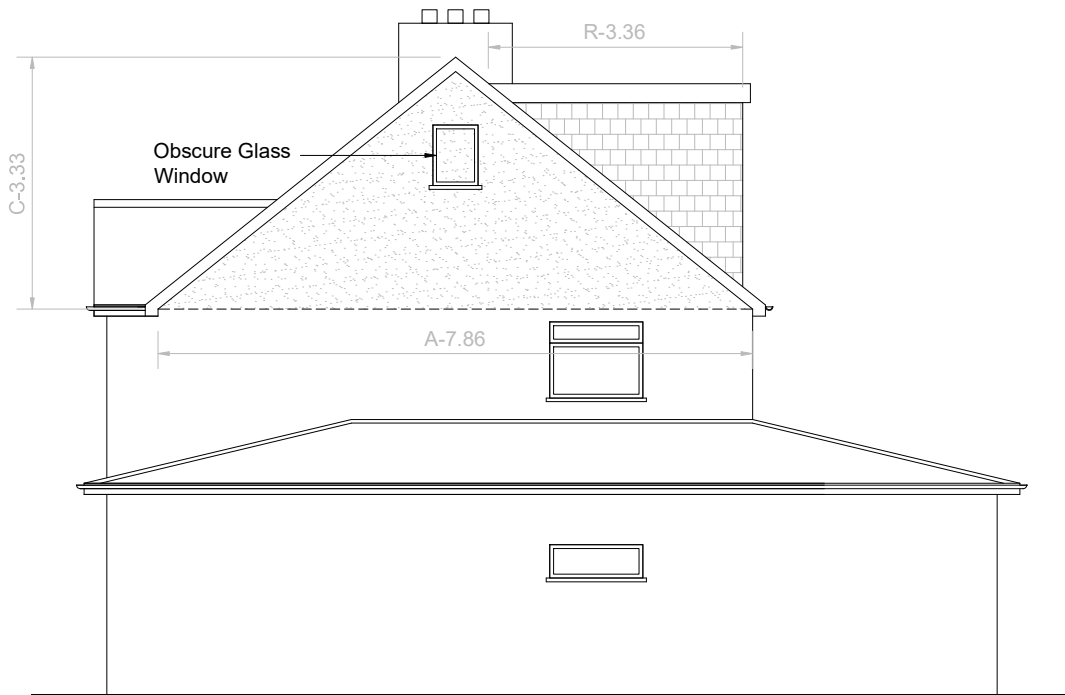

Proposed Side Elevation
Scale:1:100

VOLUME CALCULATION ;

DORMER :

$(P-5.43) \times (Q-2.57) \times (R-3.36) \times 1/2 = 23.44 \text{ M3}$


HIP TO GABLE :

$[(A-7.86) \times (B-3.93) \times (C-3.33) \times \frac{1}{6}] \times 2 = 17.14 \text{ M3}$

TOTAL: 40.58 M3



Proposed Rear Elevation
Scale:1:100

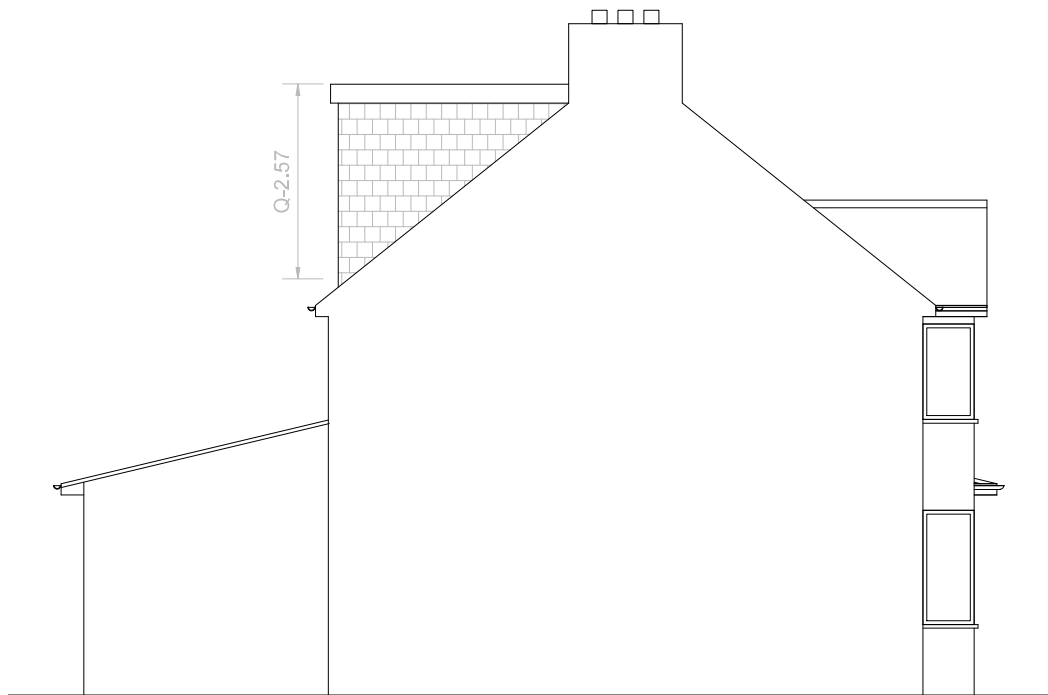

Proposed Side Elevation
Scale:1:100



	Dimensions to be verified on site DO NOT SCALE FROM THIS DRAWING. Any areas indicated on this drawing are for guidance only. No responsibility is taken for their accuracy. This drawing is the property of BANCIL PARTNERSHIP LTD Copyright is reserved by them and the drawing is issued on the condition that it is not copied, reproduced, retained or disclosed to any unauthorised person, either wholly or in part without the consent in writing of BANCIL PARTNERSHIP LTD	Site Address:	Client Detail:	Title:				Drawn By:	NM	Revisions:		
		64 Keith Road Hayes Middlesex UB3 4HP	64 Keith Road Hayes Middlesex UB3 4HP	Proposed Elevations				Checked By:	SM	Rev	Revision	Date
		131 Heston Road, Hounslow, Middx, TW5 0RD Tel: 020 8574 4546 Fax: 020 8574 4526		Scale:	1:100	Paper Size:	A3	Date:	02/2022			
								Drawing No.	PL1/SM/3203 - 04			