




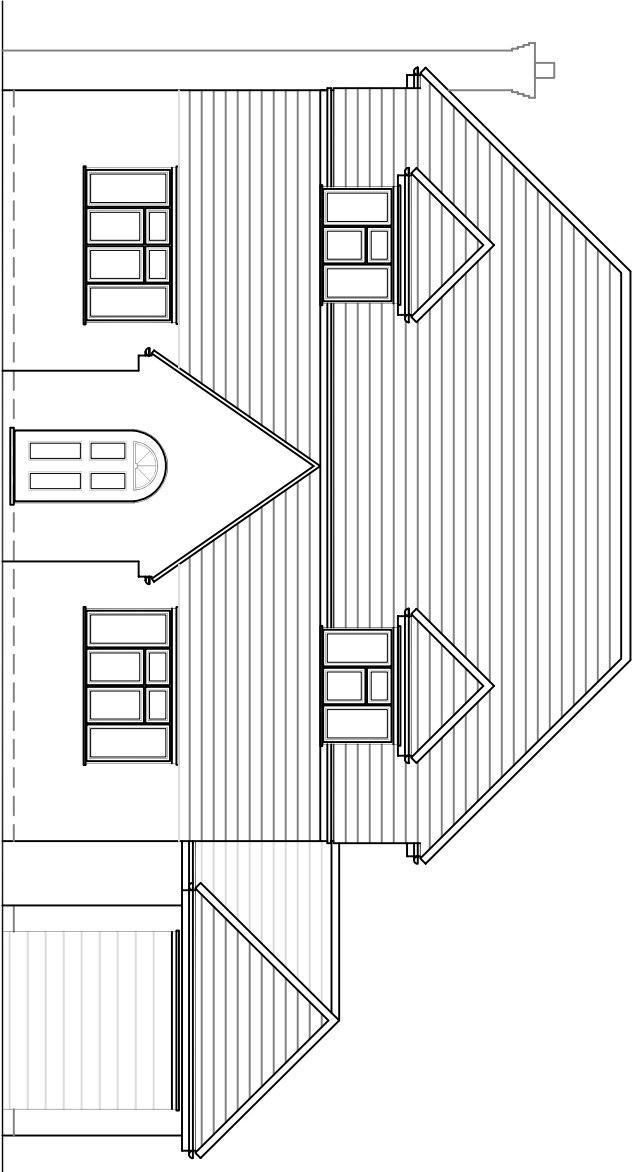


Front Elevation

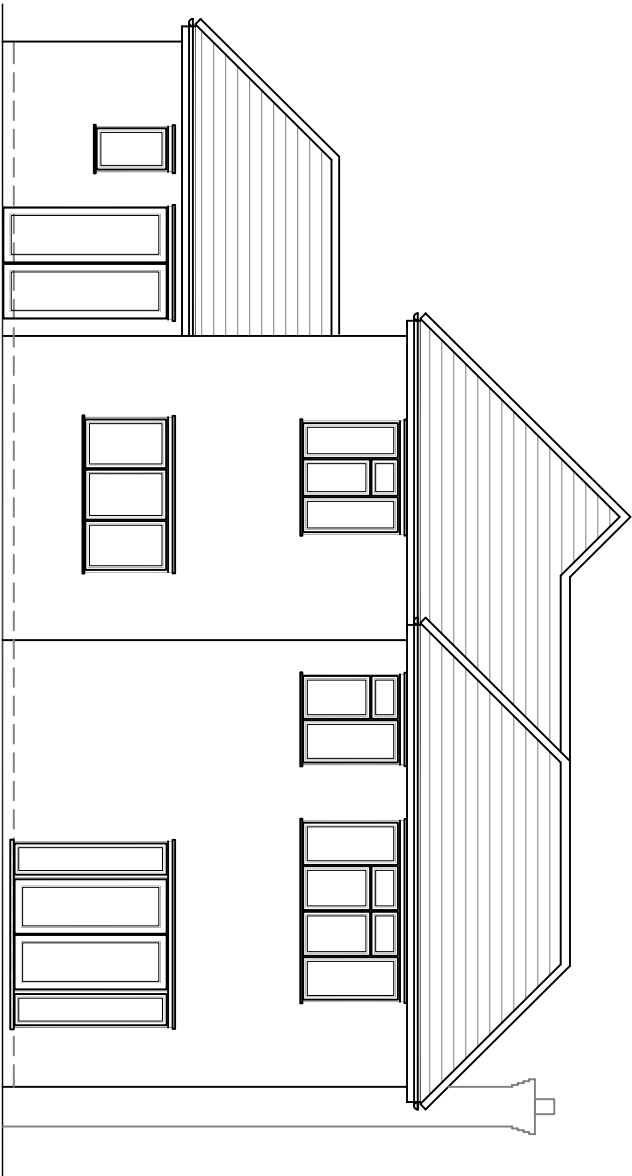


Rear Elevation

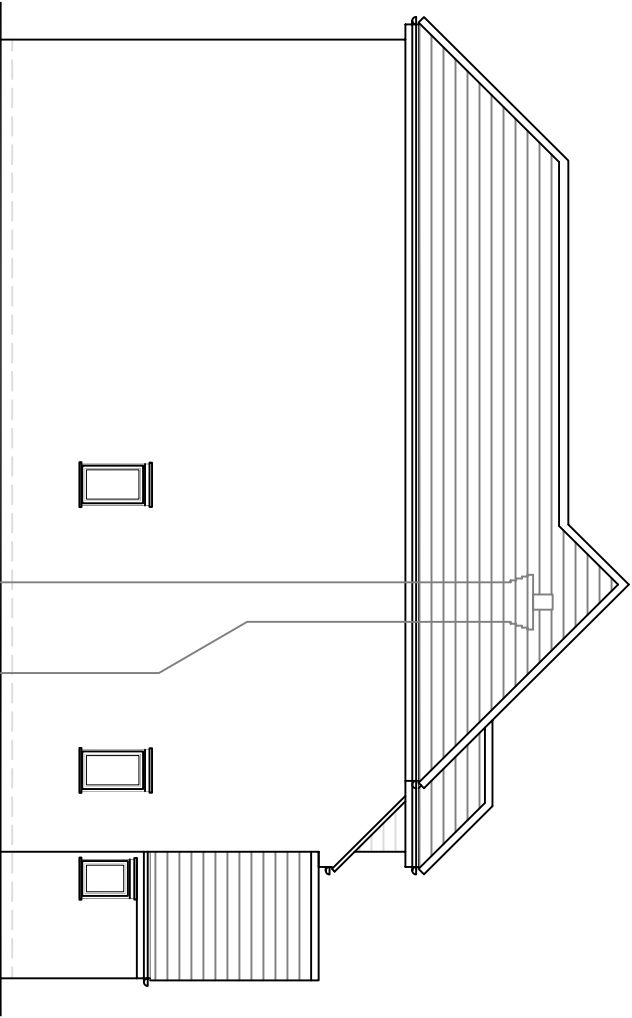

Side Elevation (LHS)

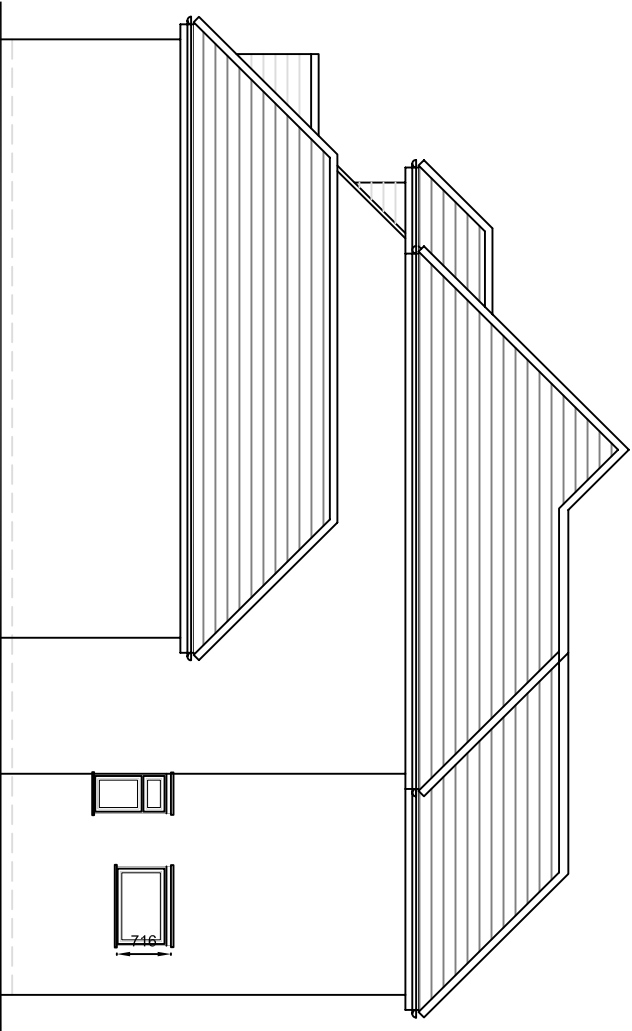

Side Elevation (RHS)

 

rev			

These drawings should be approved by local Authority
All dimensions to be checked on site. This drawing is
copyright and should not be reproduced without permission of
the Architects.

client:

Mr. Bachitar Dail

project:

**2 Harvil Road
Ickenham
UB10 8AJ**

drawing:

Existing Elevations

scale: 1:100 date: Apr 2022 drawn:

02 / 10 rev: