

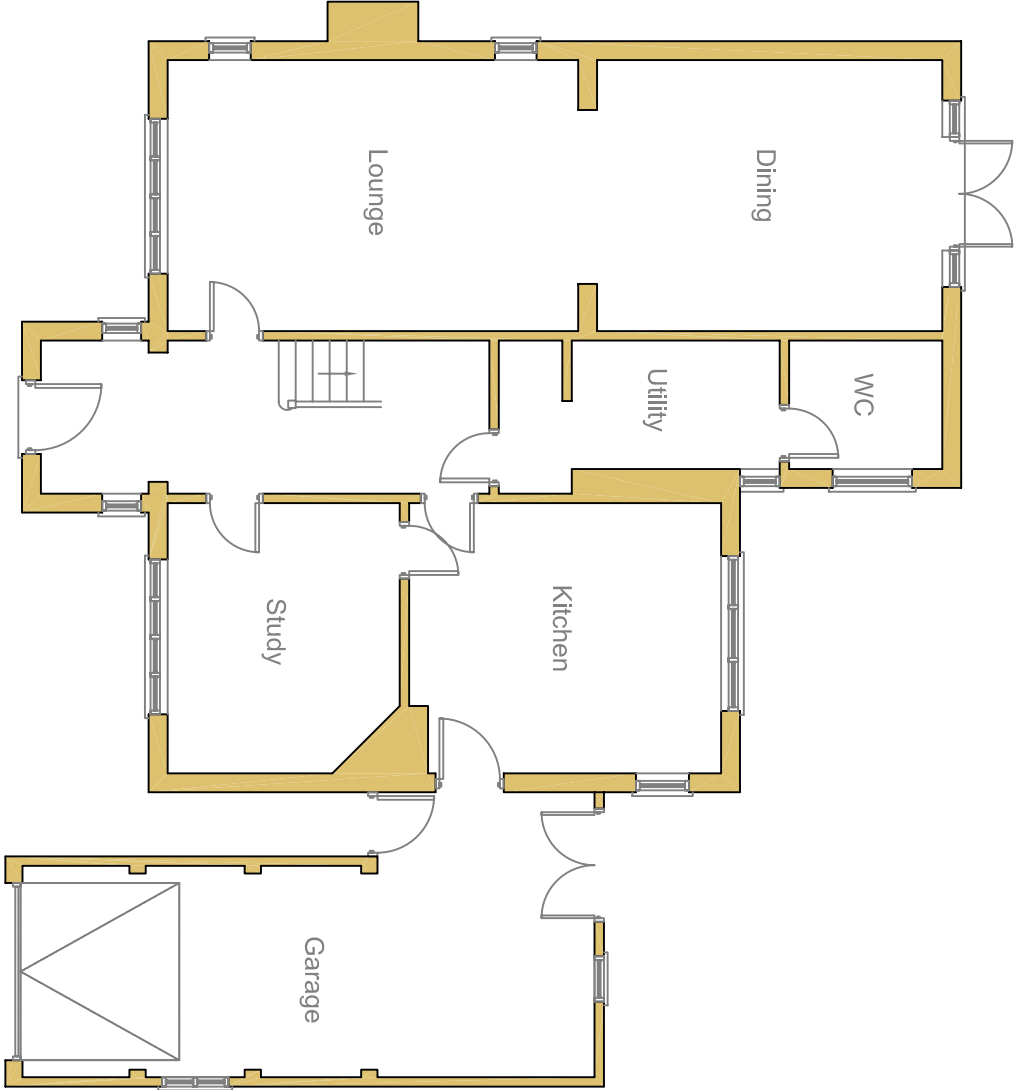


All materials used in the proposed
will match existing materials

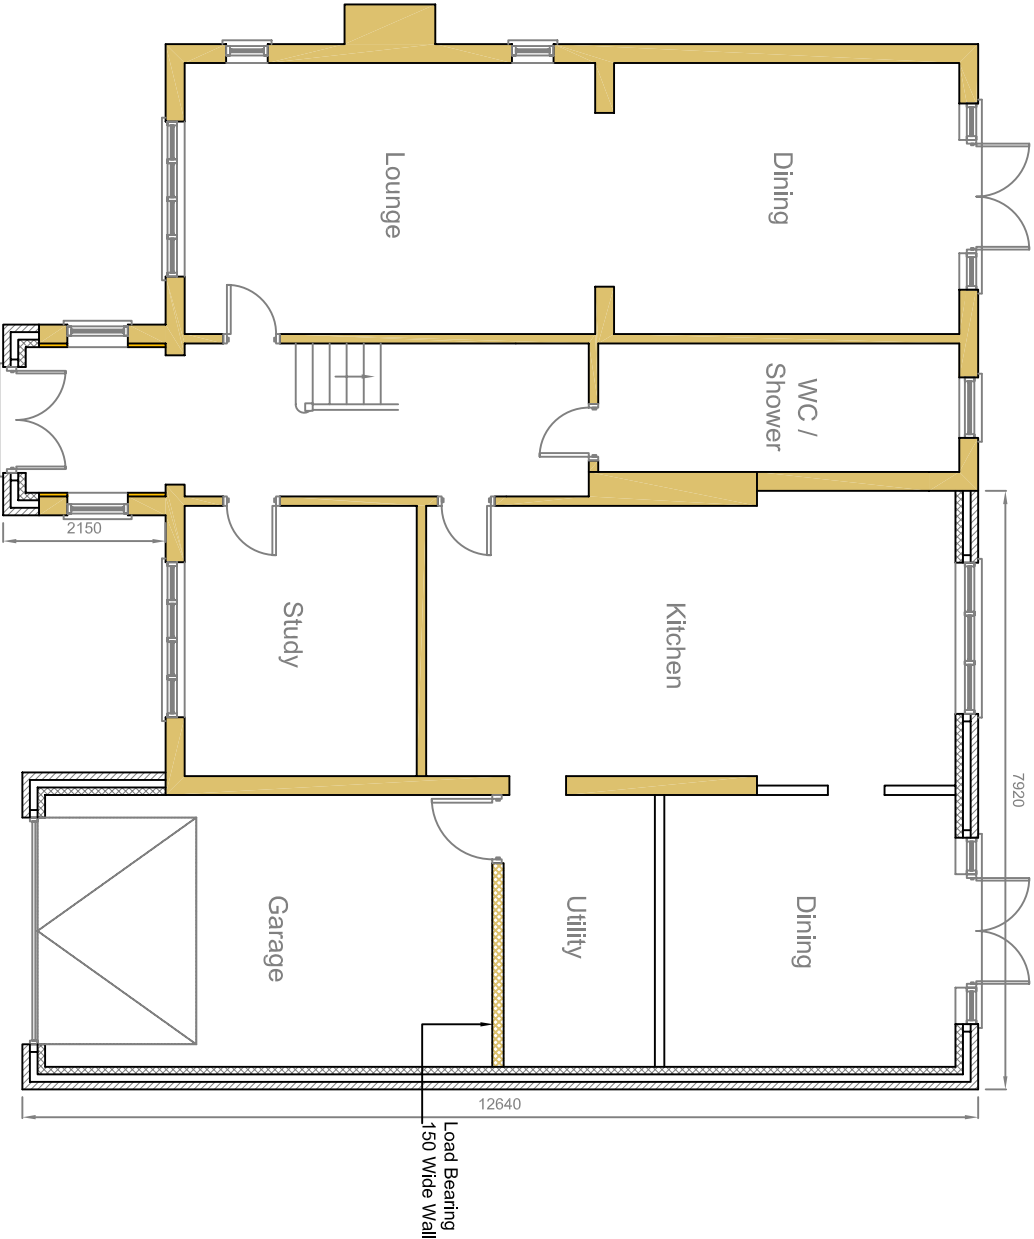

Existing Ground Floor Plan

 

Proposed Ground Floor Plan

rev	

These drawings should be approved by local Authority
All dimensions to be checked on site. This drawing is
copyright and should not be reproduced without permission of
the Architects.

client:

Mr. Bachitar Dail

project:

2 Harvil Road
Ickenham
UB10 8AJ

drawing:

Existing & Proposed
Ground Floor Plans

scale: 1:100 date: Apr 2022 drawn:

04 / 10

rev: