




Existing Front Elevation



Proposed Front Elevation



Existing Rear Elevation

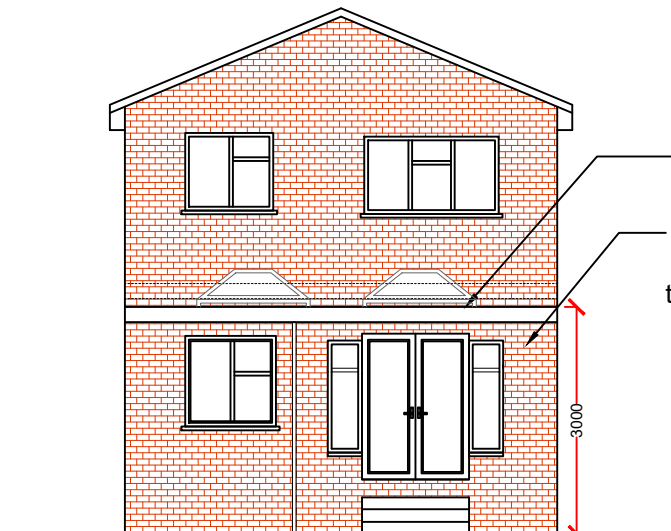

Proposed Rear Elevation

Maximum Eaves
Height of 3.0m

All Proposed Exterior Materials
will be similar in appearance to
those used in the construction of
the roof of the existing dwelling



ONLINE
ARCHITECTURAL
SERVICES

DRAWING:
PLANNING

0 1 2 3 4 5 6 7 8 9 10
M 1:100

DISCLAIMER

Drawing to be read in conjunction with all other relevant documentation
All written dimensions to be checked on site before work commences.
Discrepancies, where identified, must be reported to the designer.
The drawing is the property of Arch Studio and must not be reproduced or
used in conjunction with any unauthorized person either wholly or in part
without valid consent.

ARCH STUDIO (OAS)

Email Address: archstudio.professional@gmail.com
Contact Number: 07494 500087

PROJECT :

35A Fairway Avenue, UB7 7AP

CLIENT:

Mr Sadique

DRAWN: SA

DATE: 01/02/2021

SHEET SIZE: A3

SCALE: 1:100

PROJECT NO:
35A/2021

DRAWING NO:
PD 03

REV: