

DO NOT SCALE FROM THIS DRAWING. ALL DIMENSIONS TO BE CHECKED ON SITE. ANY DISCREPANCIES MUST BE REPORTED TO THE ARCHITECT FOR VERIFICATION PRIOR TO COMMENCEMENT OF THE EFFECTED WORKS. IF IN DOUBT ASK. THIS DRAWING IS COPYRIGHT.

Rev No	Date	Revision note
--------	------	---------------

P1 22.09.2014 Preliminary Issue.
P2 20.11.2014 Width reduced to 2/3 and roof revised.

A



B

C

D

E

F

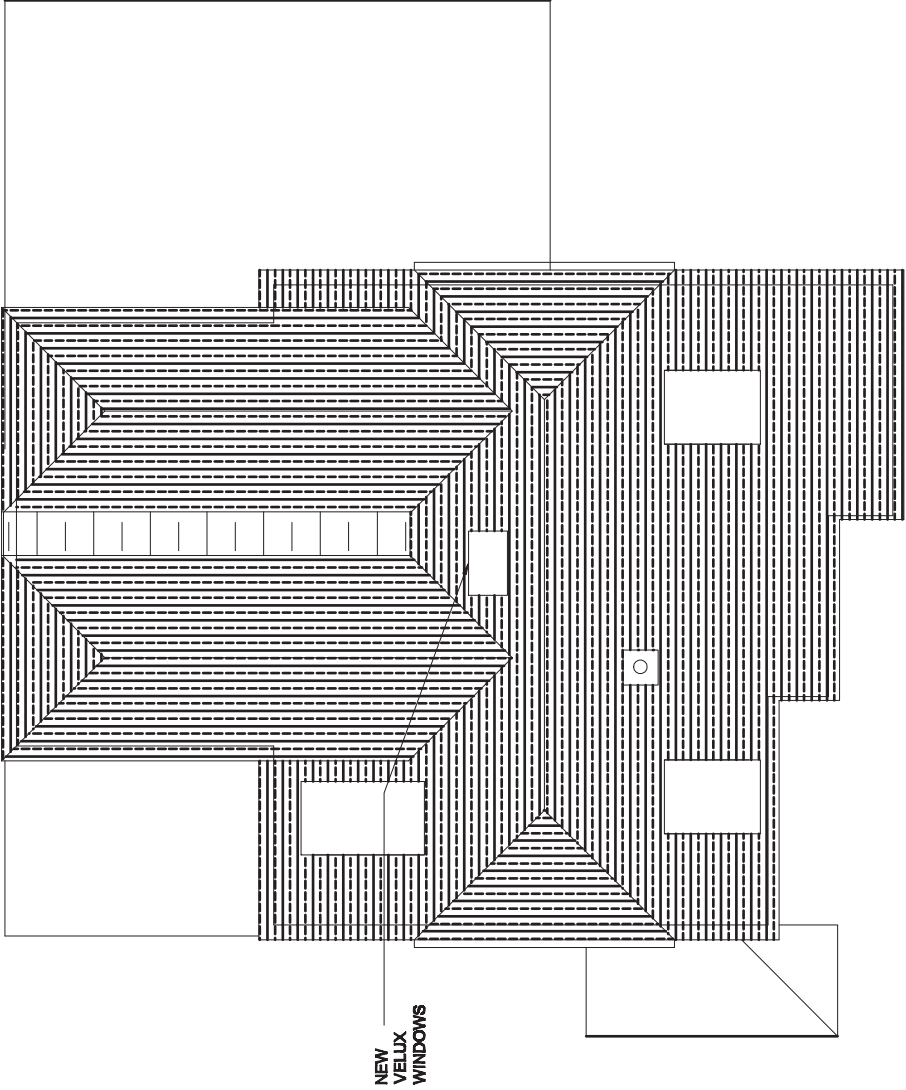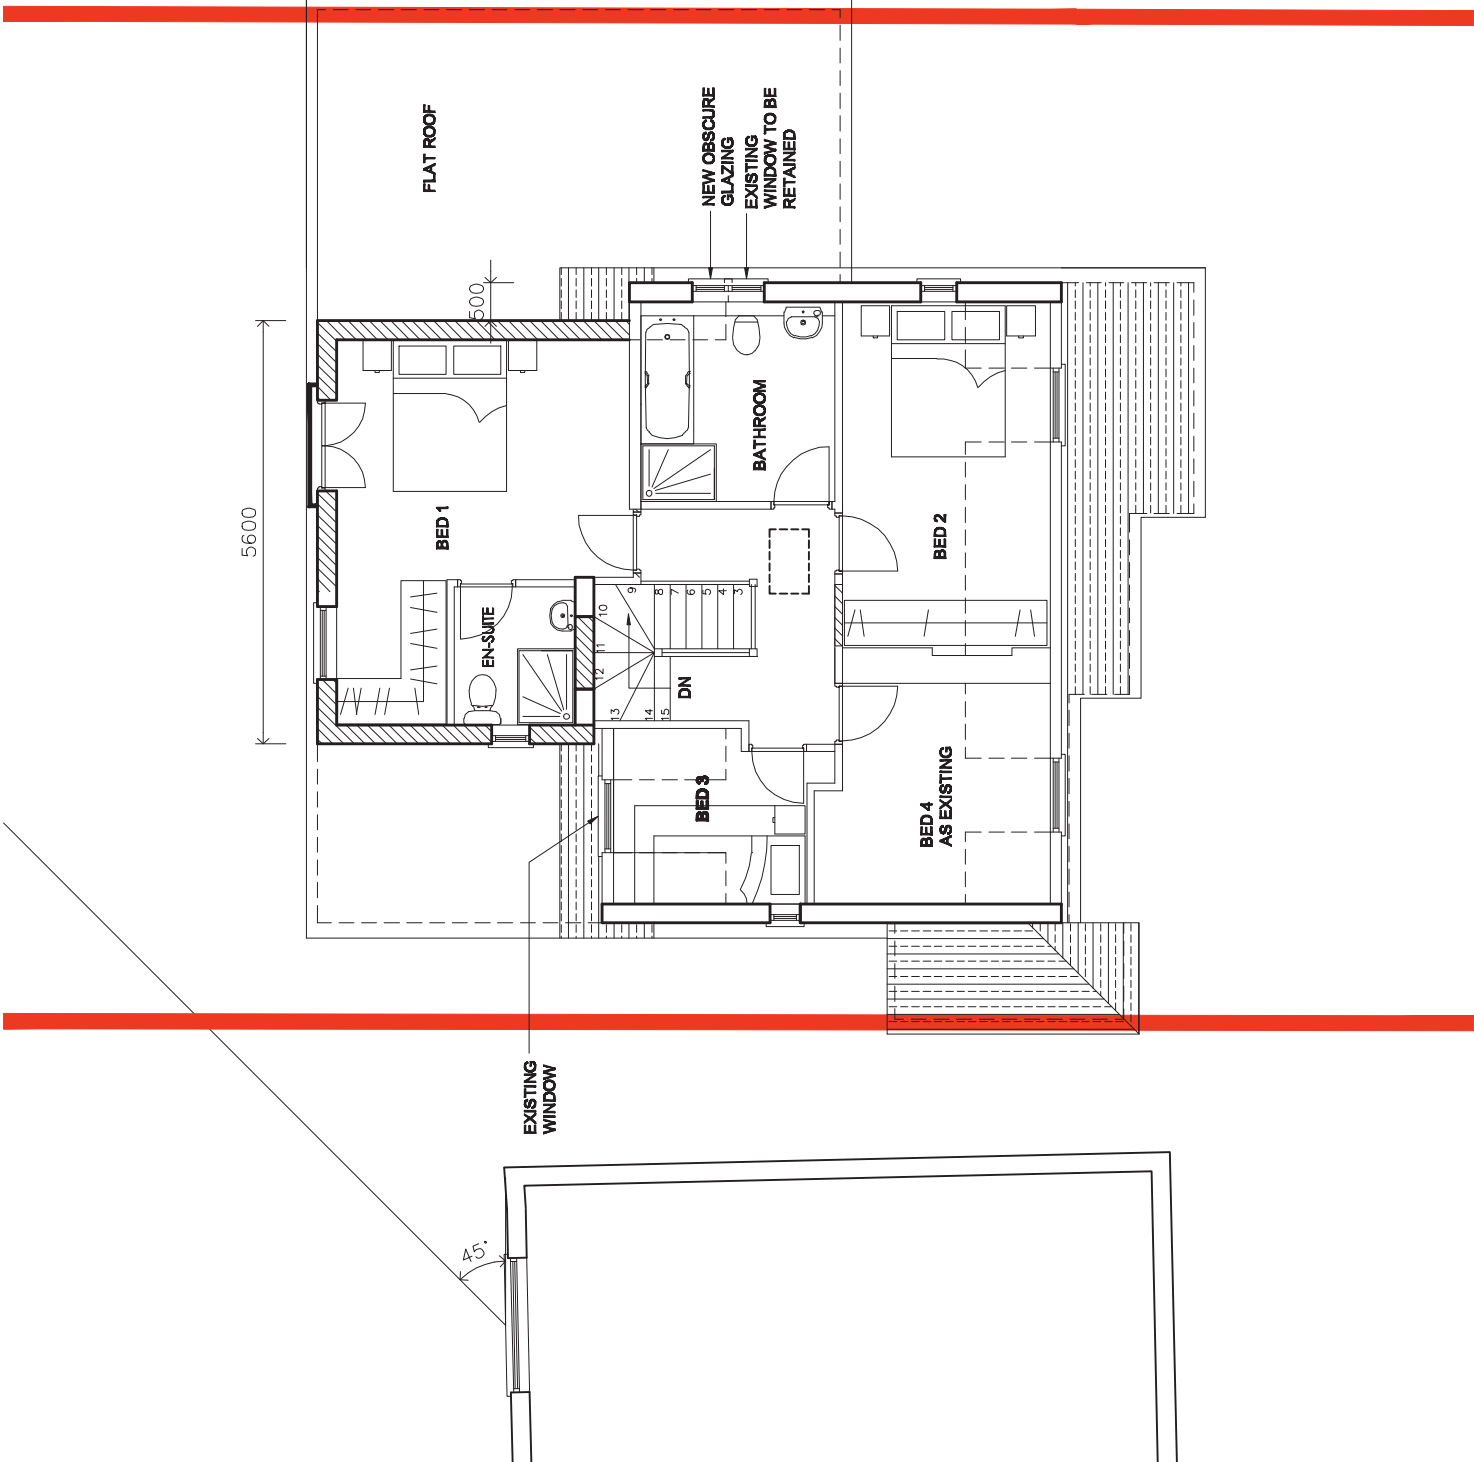

ROOF PLAN

JOB TITLE		22 WARREN ROAD ICKENHAM LONDON UB10 8AD
DRAWING TITLE		PROPOSED FIRST FLOOR & ROOF PLANS
SCALE	1:100 @ A3	DATE JUNE '14
JOB NO.	10659	DWG NO. 107
		REV P2



CEDAR HOUSE
VINE LANE WILKINSON
LONDON
TEL: 01889 272 446
FAX: 01889 272 489
EMAIL: admin@jpbarchitects.co.uk



8

6

7