


MICHAEL OAKES ARCHITECTS LTD.

Michael Oakes (Director) B.A. Hons Arch, Dipl. Arch, Registered Architect
Liam Whitfield B.A. Hons Arch, M.A. Arch, PgDip, Registered Architect

REGISTERED ARCHITECTS, DESIGNERS + ILLUSTRATORS

Telephone: 01895 235089 - E-mail: michaeloakesarchitect@googlemail.com

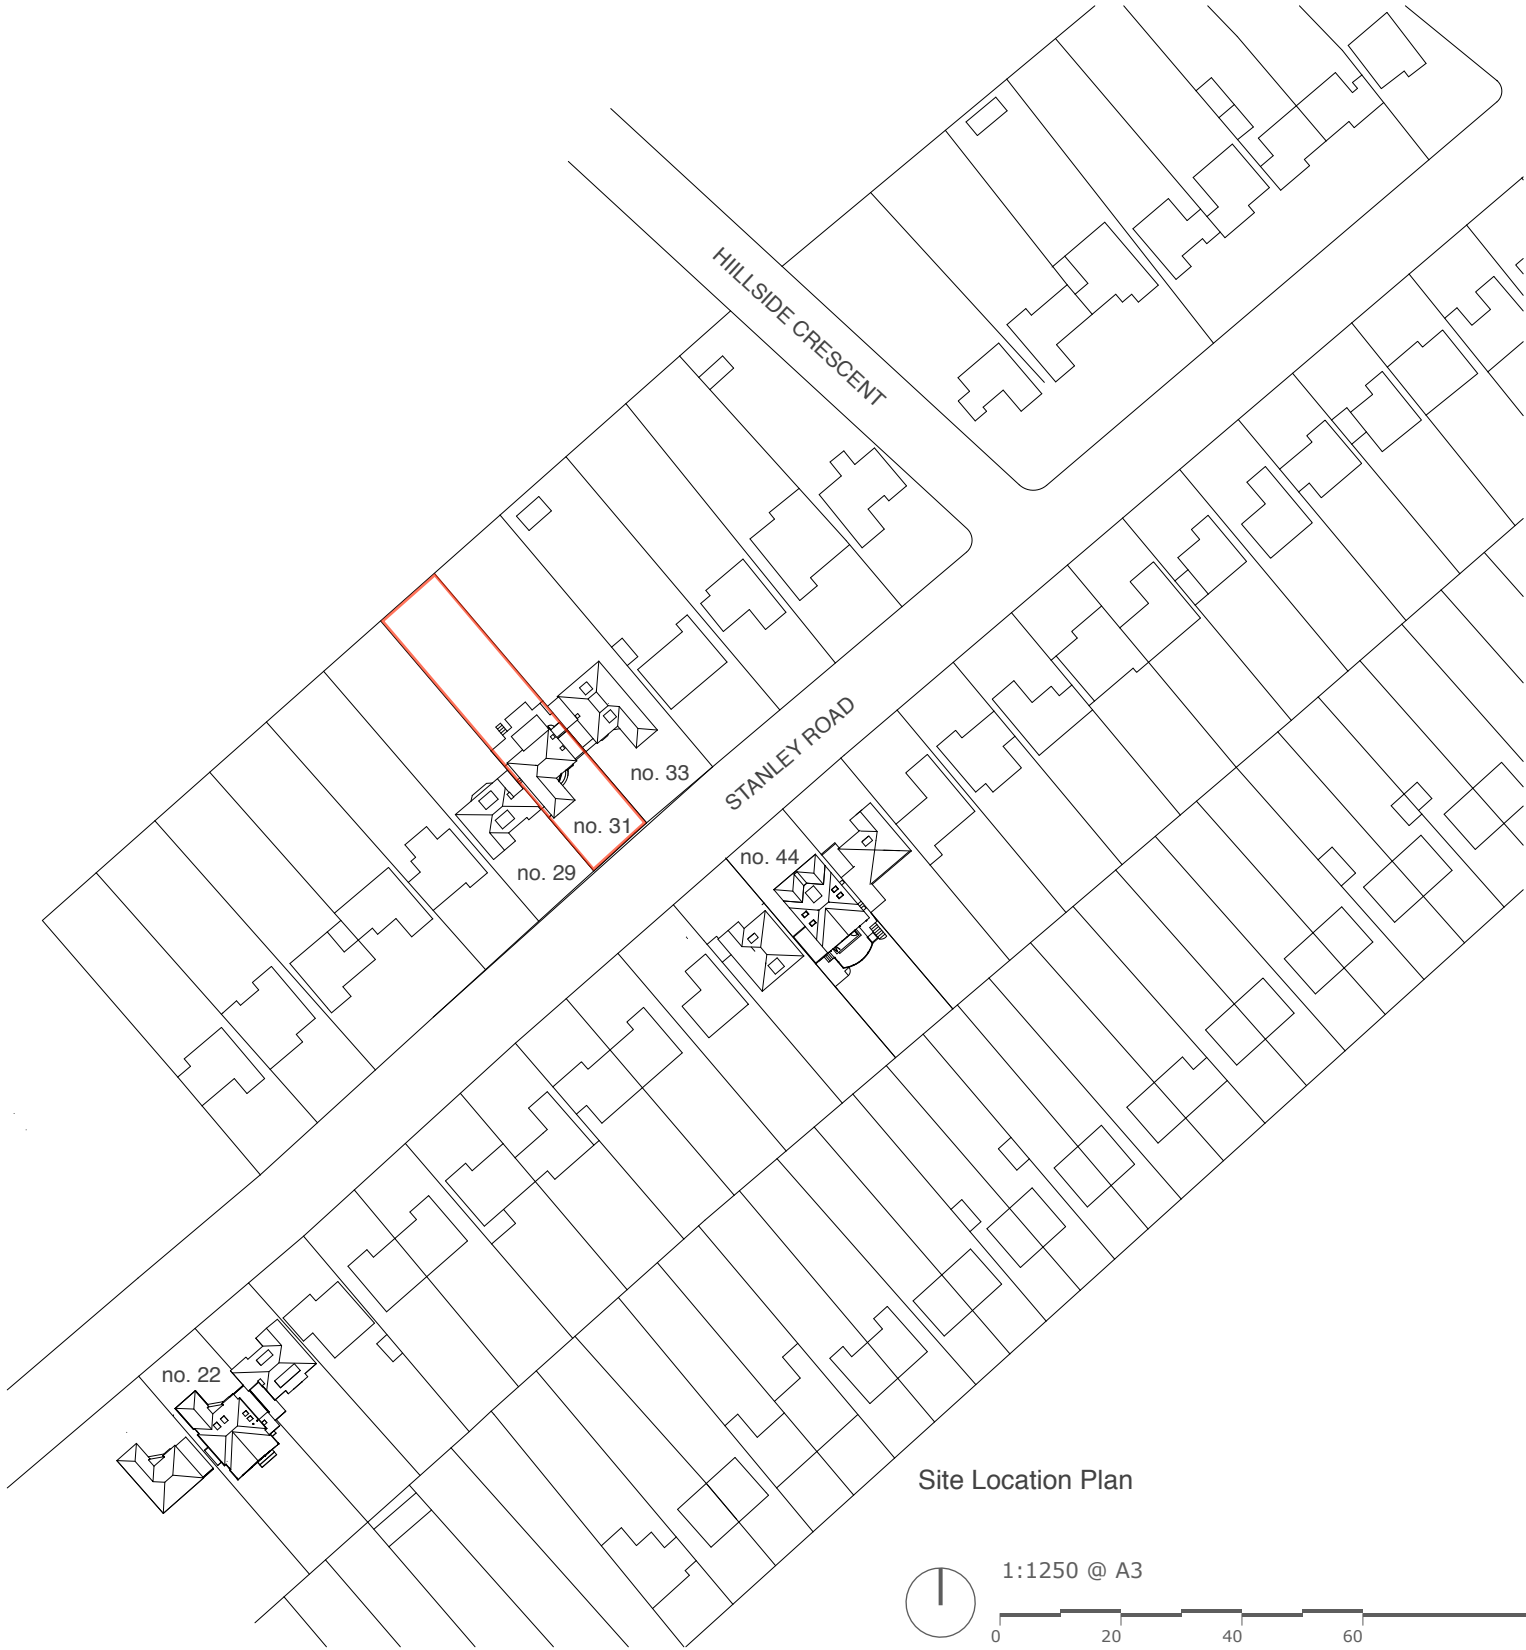

Site Location Plan



1:1250 @ A3



Block Plan



1:500 @ A3



Address	Client	Date
31 Stanley Road, Northwood, HA6 1RG	Mr Gaurav Sharma	August 2019

Drawing Title
Location + Block Plan

Project no. / Stage /	Drawing no. / Revision
0264- PLA-	01_A
Revision notes:	Drawn by: LW
A - First Issue	

MICHAEL OAKES ARCHITECTS LTD.

Michael Oakes (Director) B.A. Hons Arch, Dipl. Arch, Registered Architect
Liam Whitfield B.A. Hons Arch, M.A. Arch, PgDip, Registered Architect

REGISTERED ARCHITECTS, DESIGNERS + ILLUSTRATORS
Telephone: 01895 235089 - E-mail: michaeloakesarchitect@googlemail.com



Views from Stanley Road of the front elevation



Views from the front drive of the front door



Address	Client	Date
31 Stanley Road, Northwood, HA6 1RG	Mr Gaurav Sharma	August 2019

Drawing Title
Site Photos
Photos Taken on 02.08.19

Project no. / Stage /	Drawing no. / Revision
0264- PLA-	02_A
Revision notes:	Drawn by: LW
A - First Issue	

MICHAEL OAKES ARCHITECTS LTD.

Michael Oakes (Director) B.A. Hons Arch, Dipl. Arch, Registered Architect
Liam Whitfield B.A. Hons Arch, M.A. Arch, PgDip, Registered Architect

REGISTERED ARCHITECTS, DESIGNERS + ILLUSTRATORS
Telephone: 01895 235089 - E-mail: michaeloakesarchitect@googlemail.com



Views of the rear elevation from the rear garden



Views of the side access



Address	Client	Date
31 Stanley Road, Northwood, HA6 1RG	Mr Gaurav Sharma	August 2019



Drawing Title
Site Photos Photos Taken on 02.08.19

Project no. / Stage /	Drawing no. / Revision
0264- PLA-	03_A
Revision notes:	Drawn by: LW
A - First Issue	


MICHAEL OAKES ARCHITECTS LTD.

Michael Oakes (Director) B.A. Hons Arch, Dipl. Arch, Registered Architect
Liam Whitfield B.A. Hons Arch, M.A. Arch, PgDip, Registered Architect

REGISTERED ARCHITECTS, DESIGNERS + ILLUSTRATORS
Telephone: 01895 235089 - E-mail: michaeloakesarchitect@googlemail.com

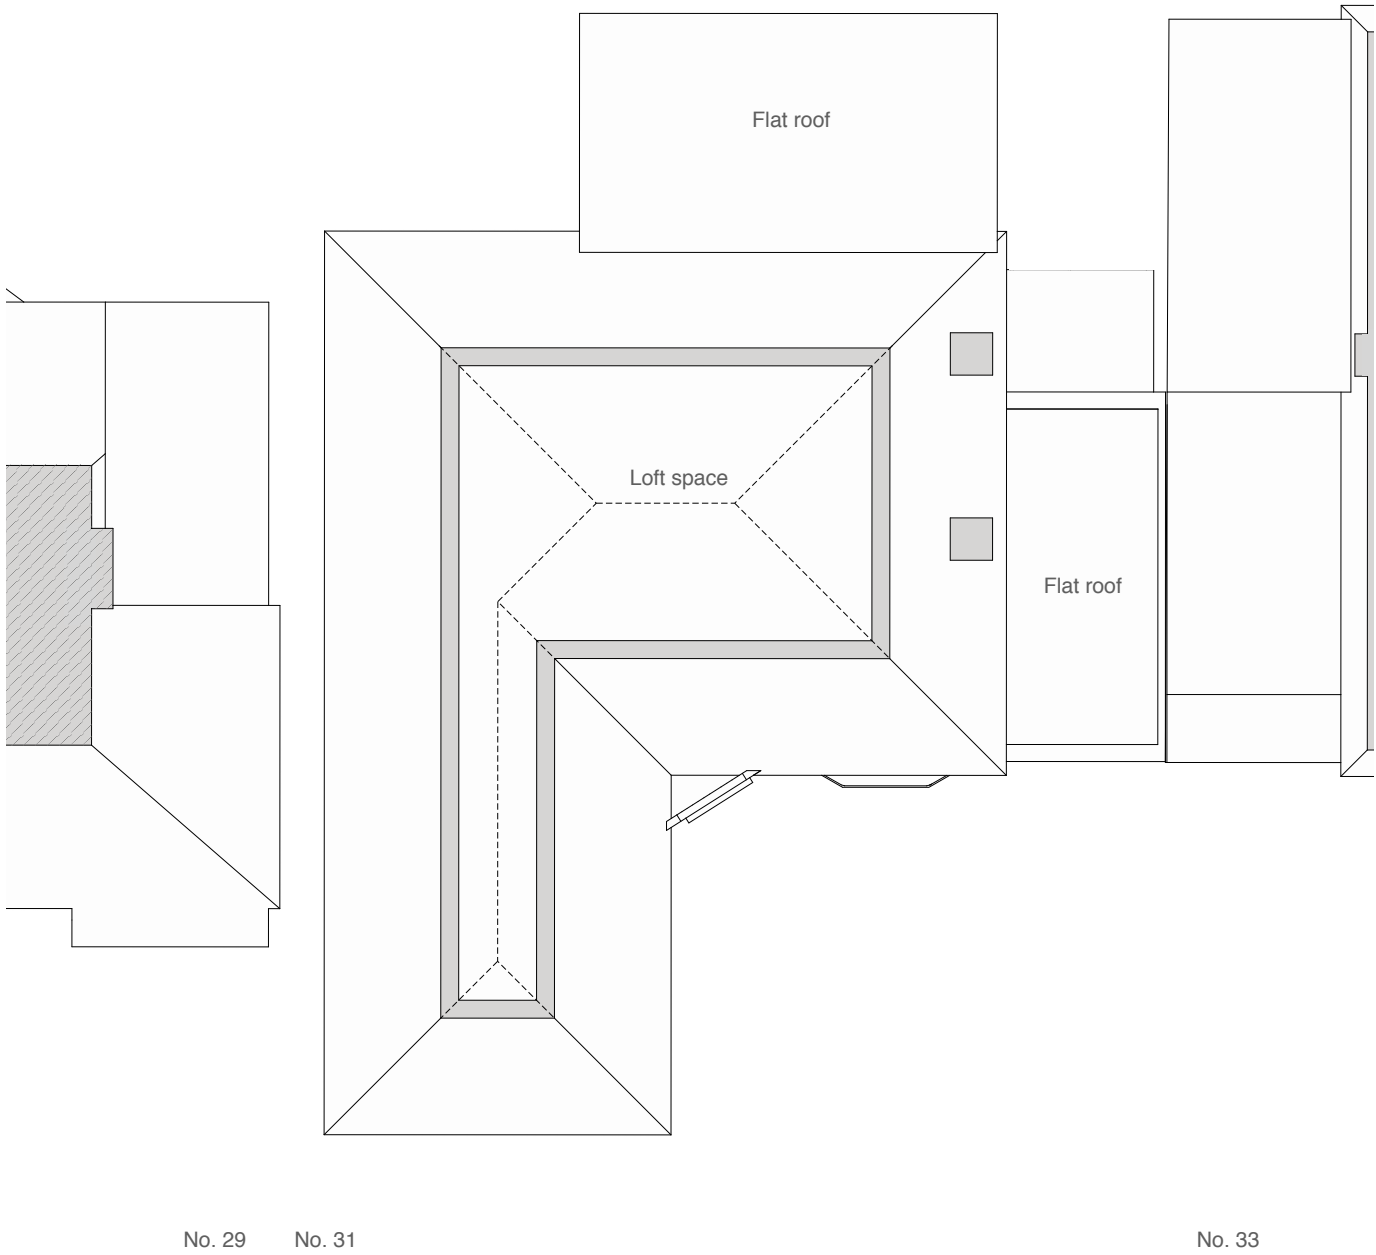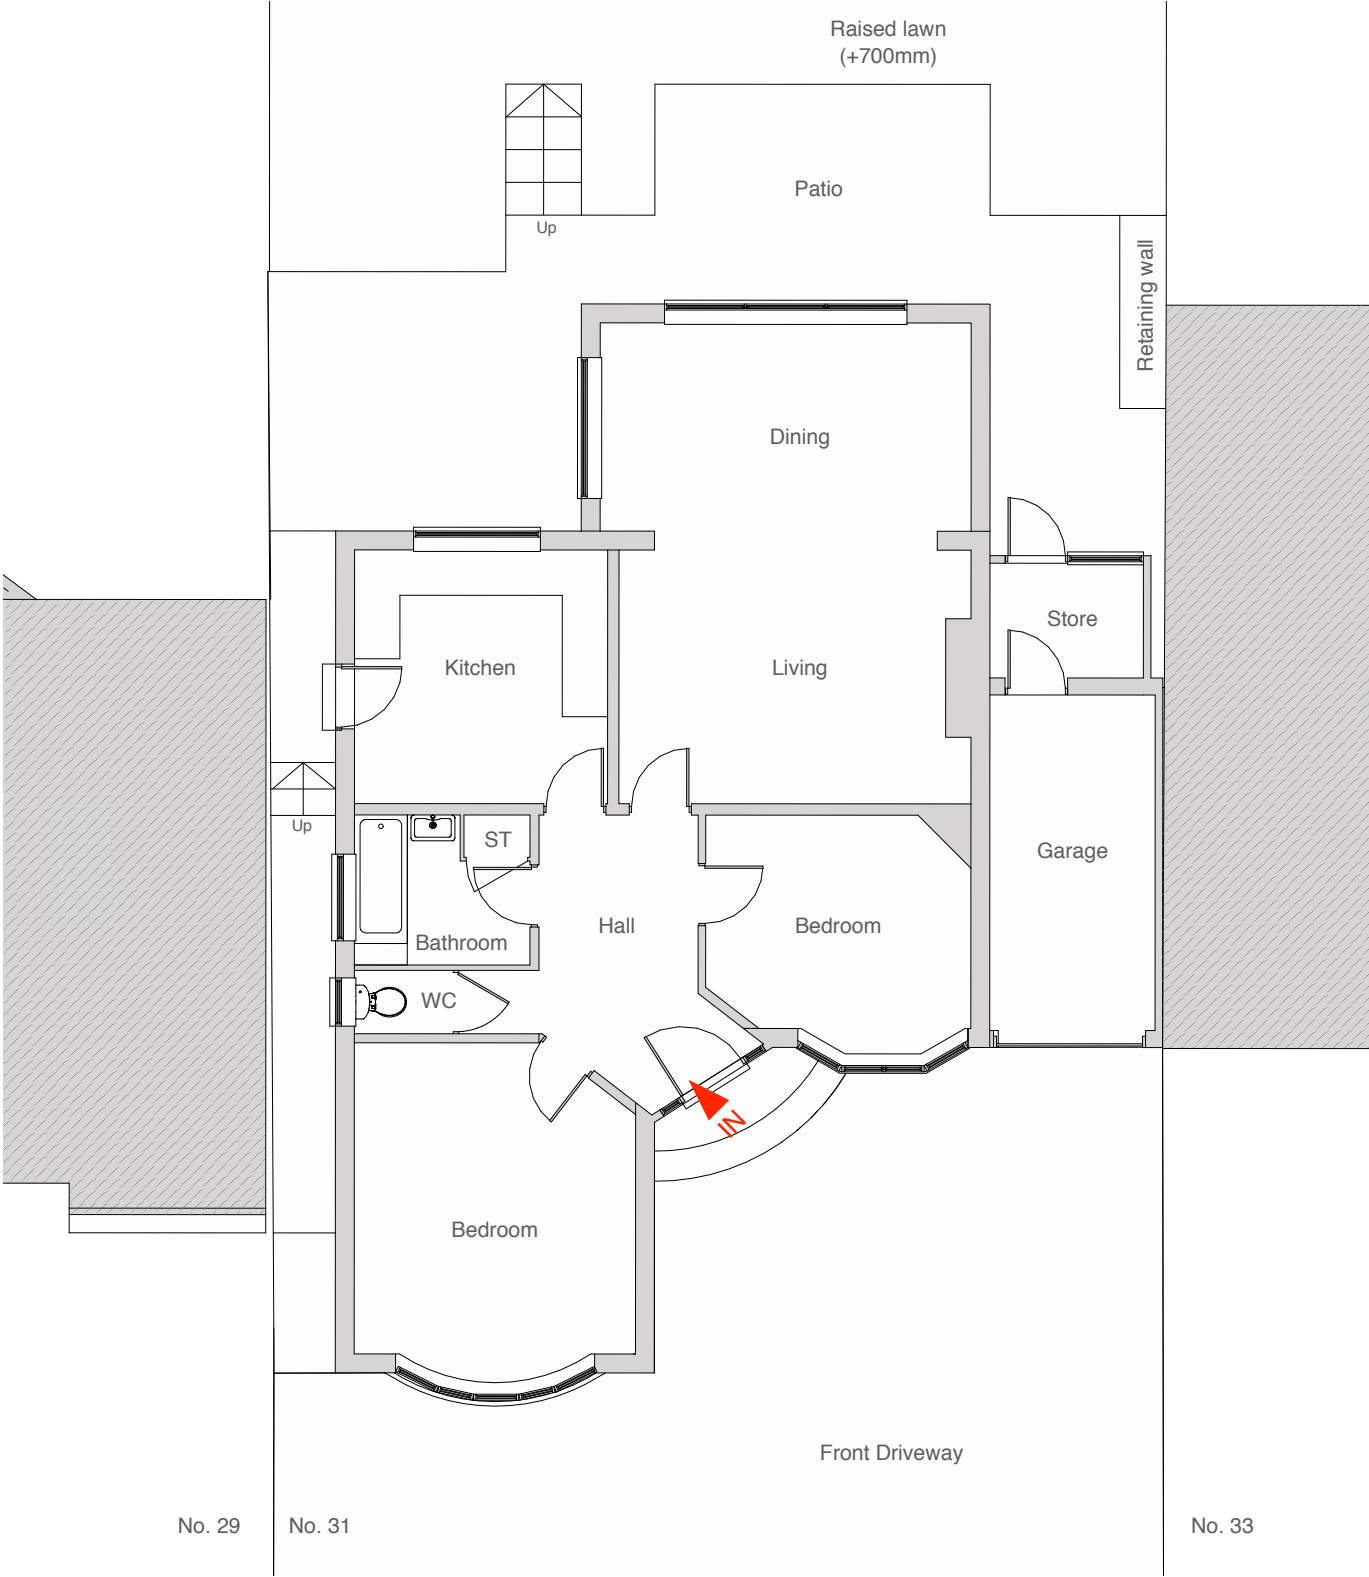

Address Client Date
31 Stanley Road, Mr Gaurav Sharma August
Northwood, HA6 1RG 2019

 


Drawing Title
As Existing
Floor Plans

Project no. / Stage / Drawing no. / Revision
0264- PLA- 04_A
Revision notes: Drawn by: LW
A - First Issue

MICHAEL OAKES ARCHITECTS LTD.

Michael Oakes (Director) B.A. Hons Arch, Dipl. Arch, Registered Architect
Liam Whitfield B.A. Hons Arch, M.A. Arch, PgDip, Registered Architect

REGISTERED ARCHITECTS, DESIGNERS + ILLUSTRATORS
Telephone: 01895 235089 - E-mail: michaeloakesarchitect@googlemail.com

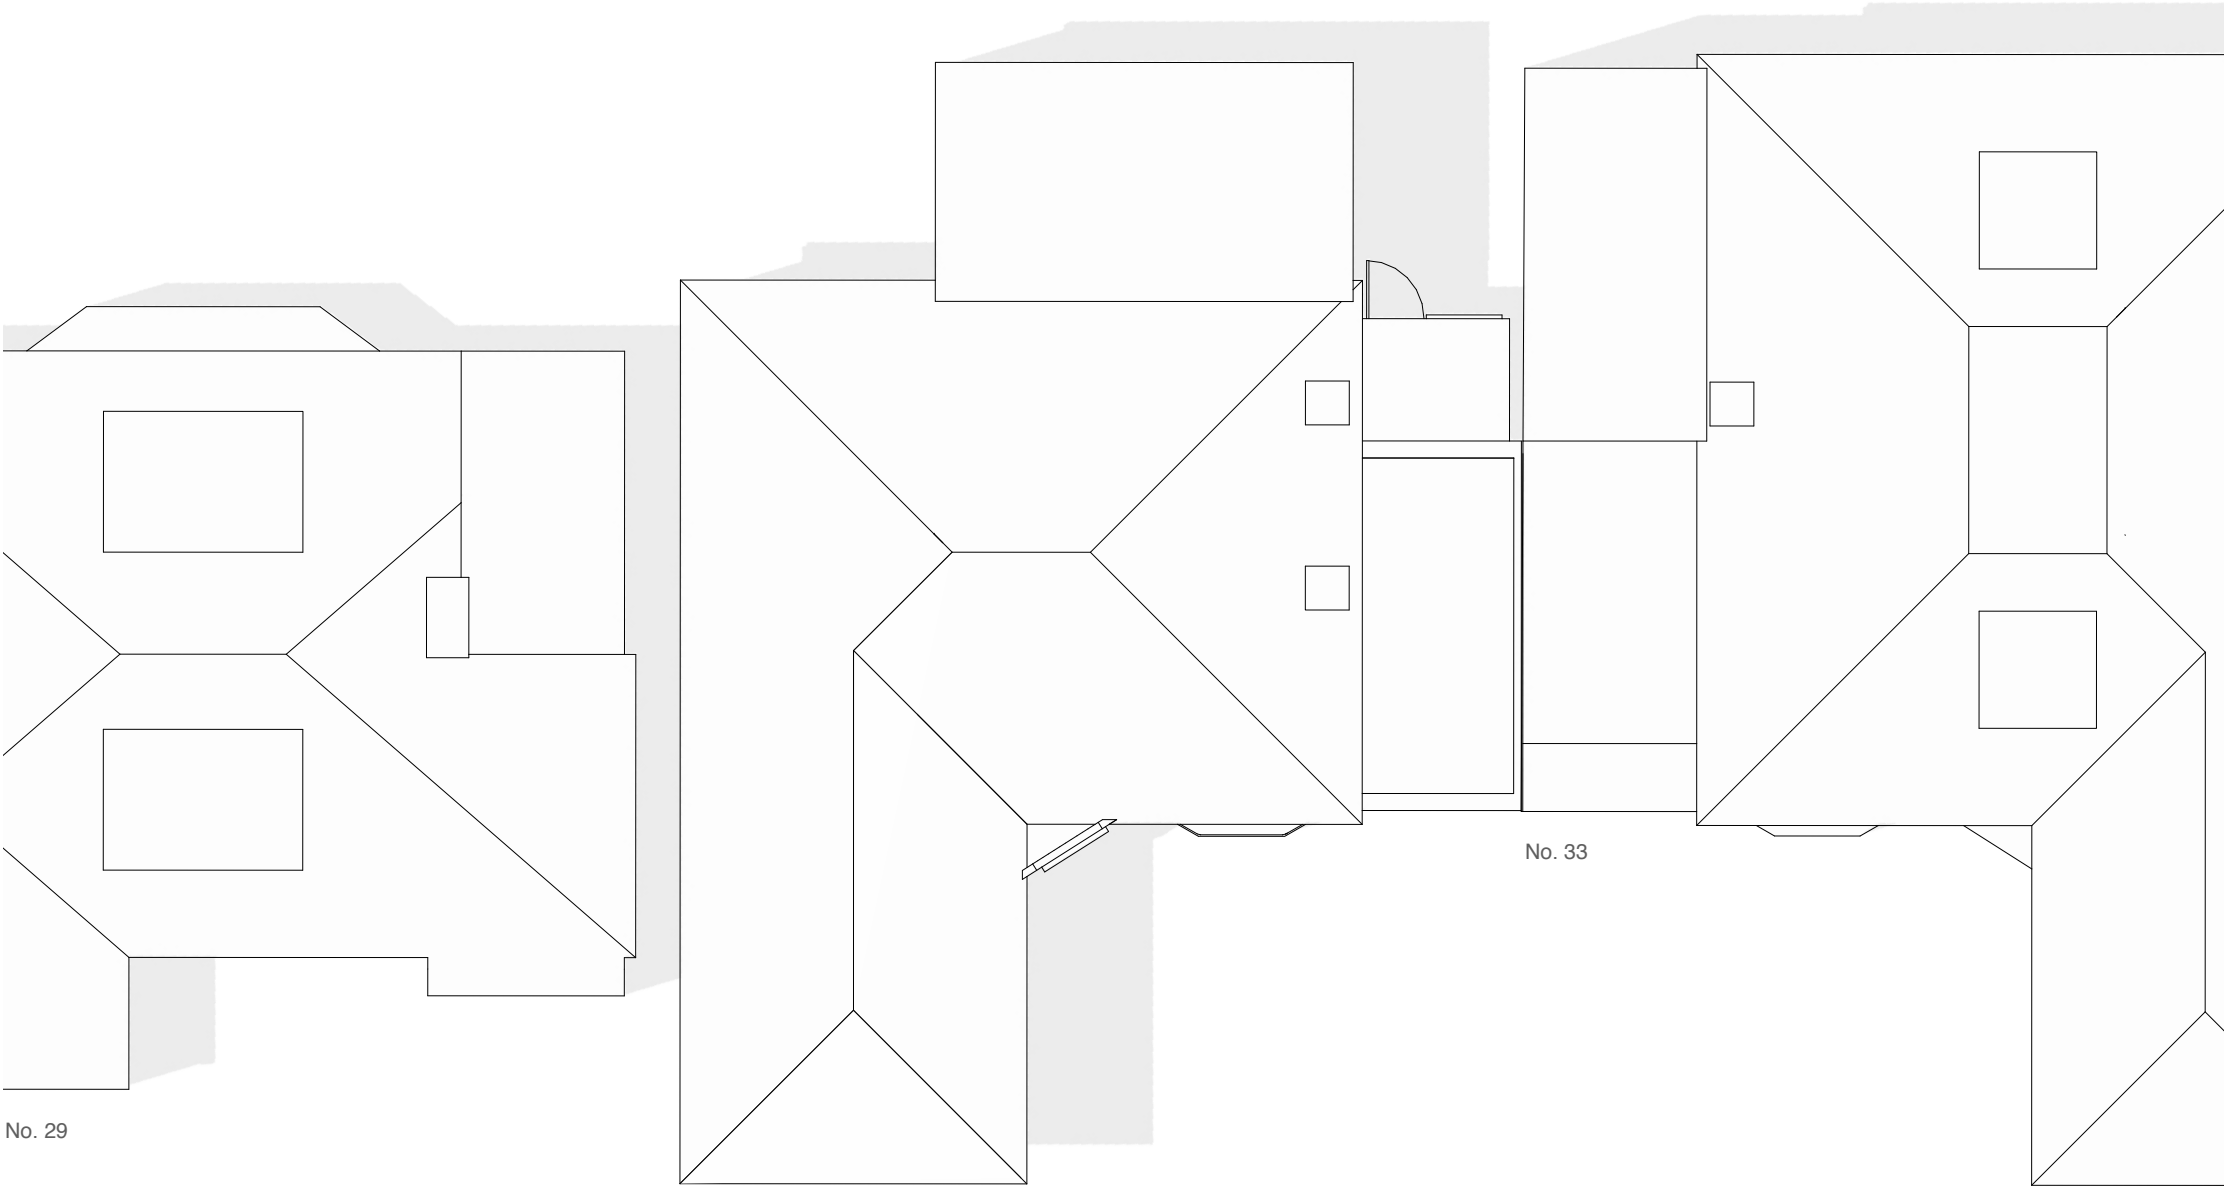

No. 31

Roof Plan

Address	Client	Date
31 Stanley Road, Northwood, HA6 1RG	Mr Gaurav Sharma	August 2019

Drawing Title
As Existing Floor Plans

Project no. / Stage /	Drawing no. / Revision
0264- PLA-	05_A
Revision notes:	Drawn by: LW
A - First Issue	


MICHAEL OAKES ARCHITECTS LTD.

Michael Oakes (Director) B.A. Hons Arch, Dipl. Arch, Registered Architect
Liam Whitfield B.A. Hons Arch, M.A. Arch, PgDip, Registered Architect

REGISTERED ARCHITECTS, DESIGNERS + ILLUSTRATORS
Telephone: 01895 235089 - E-mail: michaeloakesarchitect@googlemail.com




Front Elevation

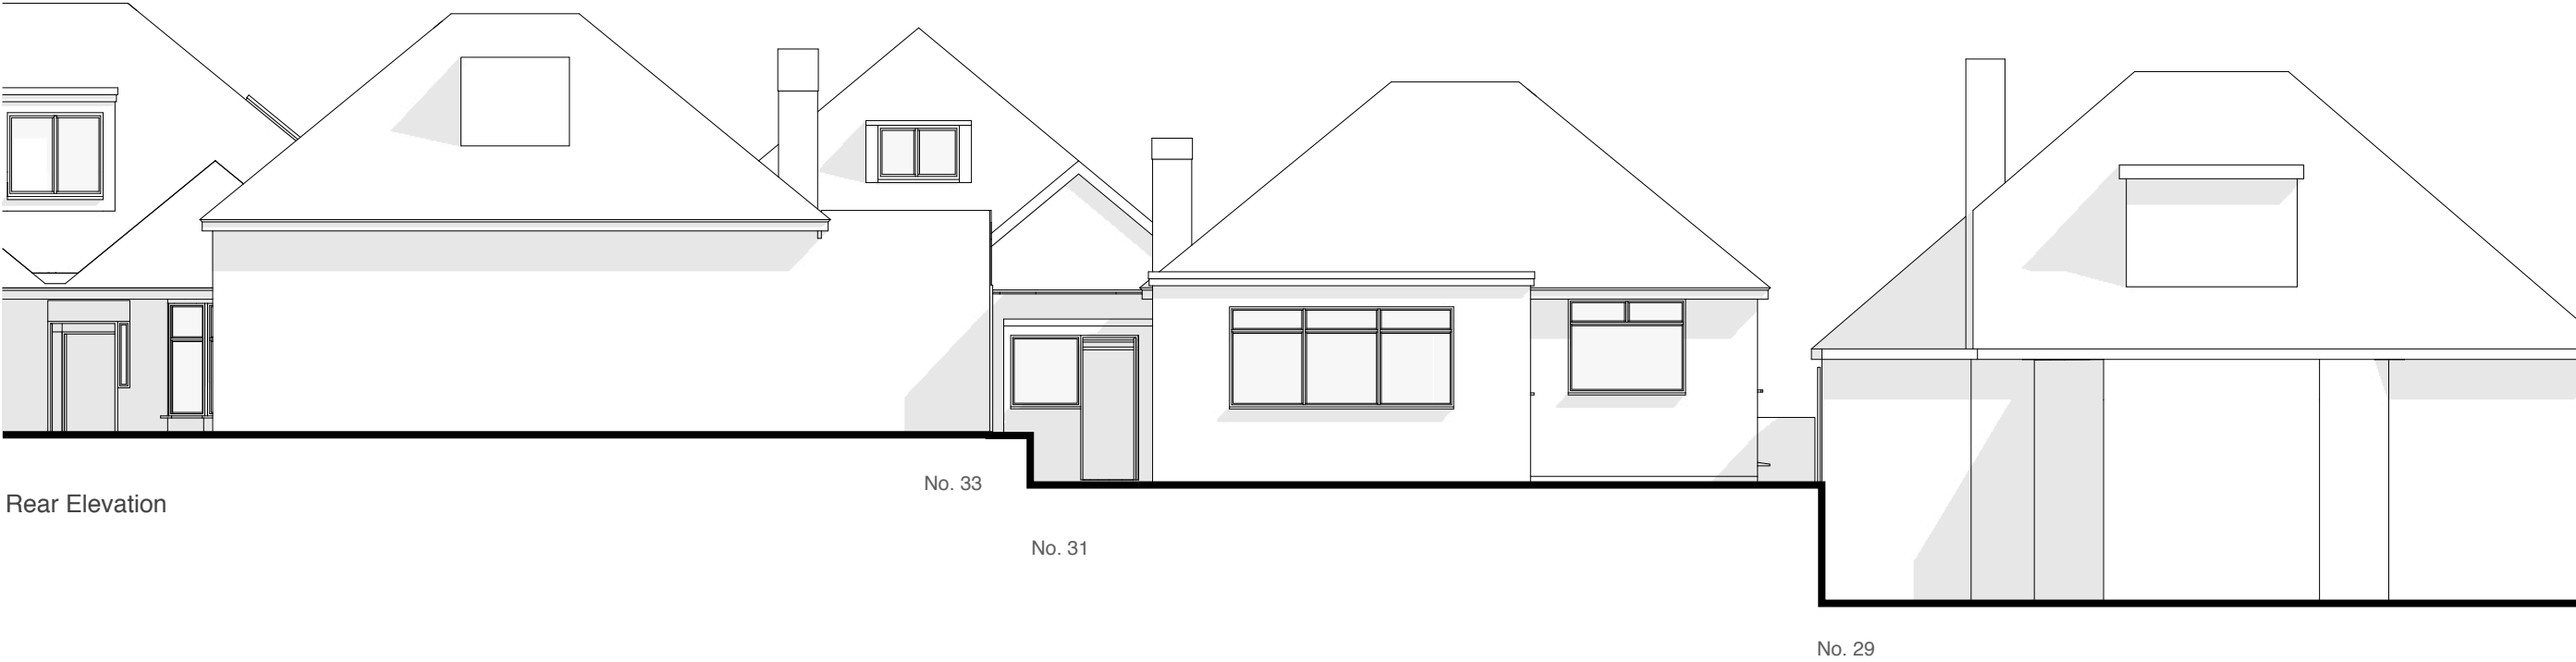

Rear Elevation

Address	Client	Date
31 Stanley Road, Northwood, HA6 1RG	Mr Gaurav Sharma	August 2019

 



Drawing Title
As Existing Elevations

Project no. / Stage /	Drawing no. / Revision
0264- PLA-	06_A
Revision notes:	Drawn by: LW
A - First Issue	

MICHAEL OAKES ARCHITECTS LTD.

Michael Oakes (Director) B.A. Hons Arch, Dipl. Arch, Registered Architect
Liam Whitfield B.A. Hons Arch, M.A. Arch, PgDip, Registered Architect

REGISTERED ARCHITECTS, DESIGNERS + ILLUSTRATORS
Telephone: 01895 235089 - E-mail: michaeloakesarchitect@googlemail.com

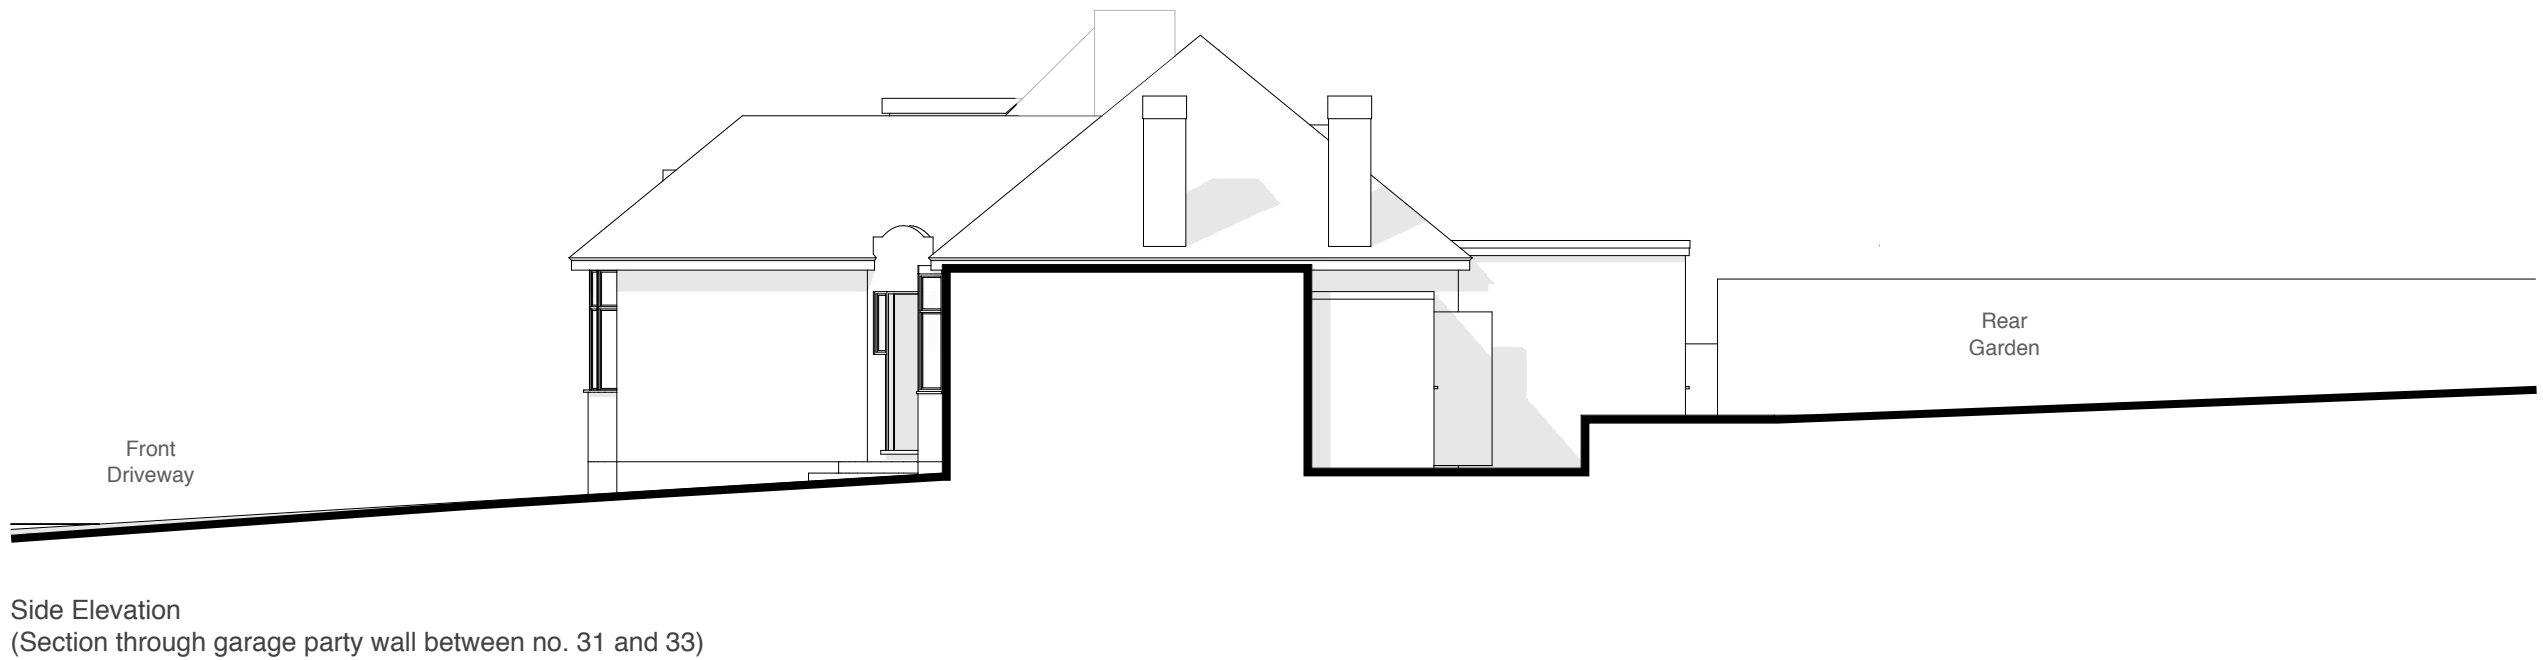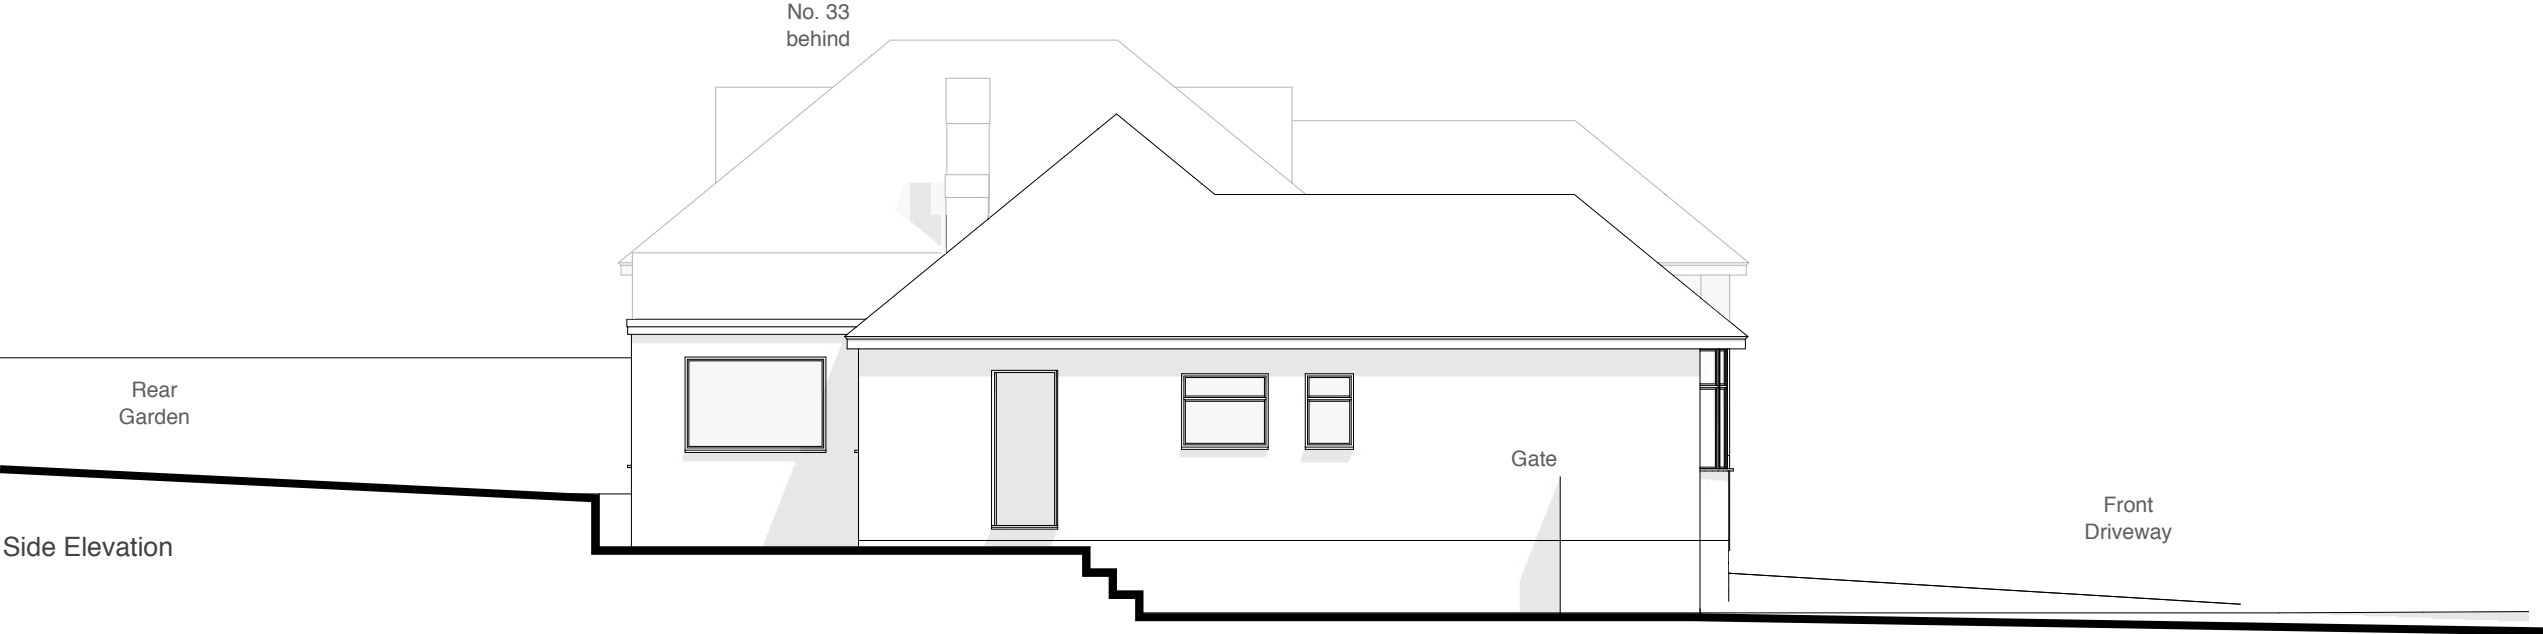

Address	Client	Date
31 Stanley Road, Northwood, HA6 1RG	Mr Gaurav Sharma	August 2019

1:100 @ A3

Drawing Title
As Existing Elevations



Project no. / Stage /	Drawing no. / Revision
0264- PLA-	07_A
Revision notes:	Drawn by: LW
A - First Issue	

MICHAEL OAKES ARCHITECTS LTD.

Michael Oakes (Director) B.A. Hons Arch, Dipl. Arch, Registered Architect
Liam Whitfield B.A. Hons Arch, M.A. Arch, PgDip, Registered Architect

REGISTERED ARCHITECTS, DESIGNERS + ILLUSTRATORS


Telephone: 01895 235089 - E-mail: michaeloakesarchitect@googlemail.com

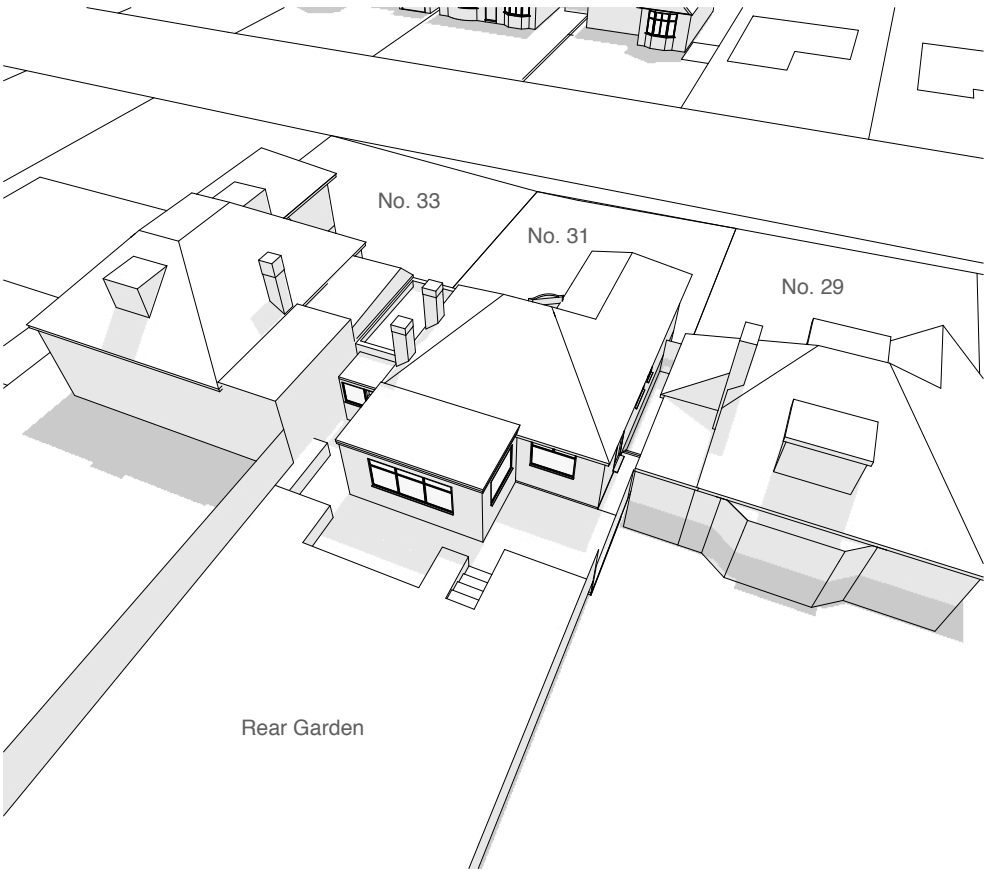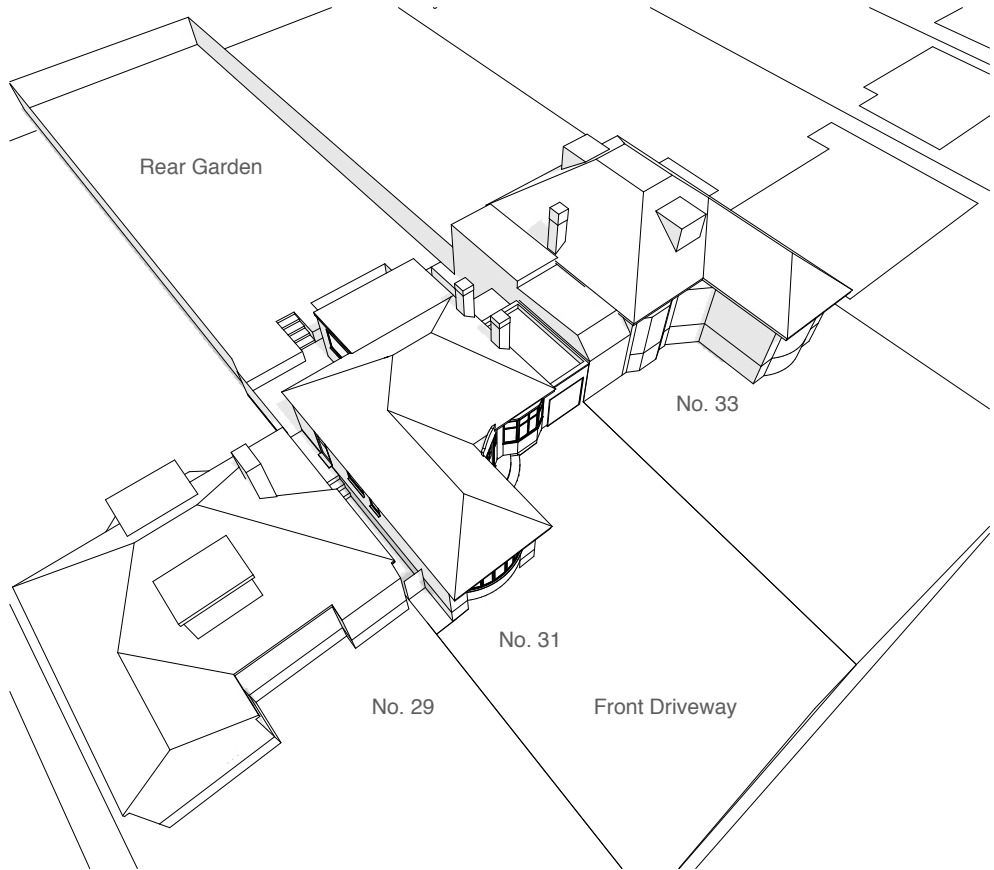


3D birds eye views



Perspective view from Stanley Road

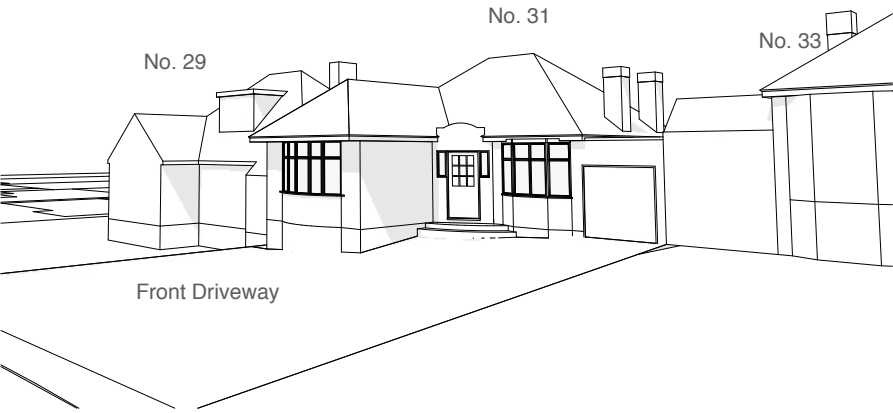

Perspective view from Stanley Road

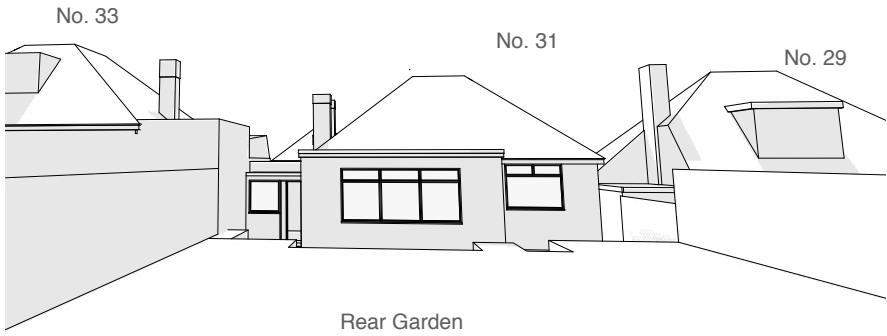

Perspective view from the rear garden

Address	Client	Date
31 Stanley Road, Northwood, HA6 1RG	Mr Gaurav Sharma	August 2019

Drawing Title
As Existing 3D Views

Project no. / Stage /	Drawing no. / Revision
0264- PLA-	08_A
Revision notes:	Drawn by: LW
A - First Issue	