

MICHAEL OAKES ARCHITECTS LTD.

Michael Oakes (Director) B.A. Hons Arch, Dipl. Arch, Registered Architect
Liam Whitfield B.A. Hons Arch, M.A. Arch, PgDip, Registered Architect

REGISTERED ARCHITECTS, DESIGNERS + ILLUSTRATORS


Telephone: 01895 235089 - E-mail: michaeloakesarchitect@googlemail.com

NOTE: No. 31 and 33 were previously a pair of symmetrical properties, however, no. 33 has been extended with a crown roof arrangement.


No. 33 is also at a higher level than no. 31 as shown on the elevations and site photos included in this application.

NOTE: No. 44 previously approved property (46234/APP/2018/2776)

NOTE: No. 22 previously approved property (33628/APP/2016/4412)

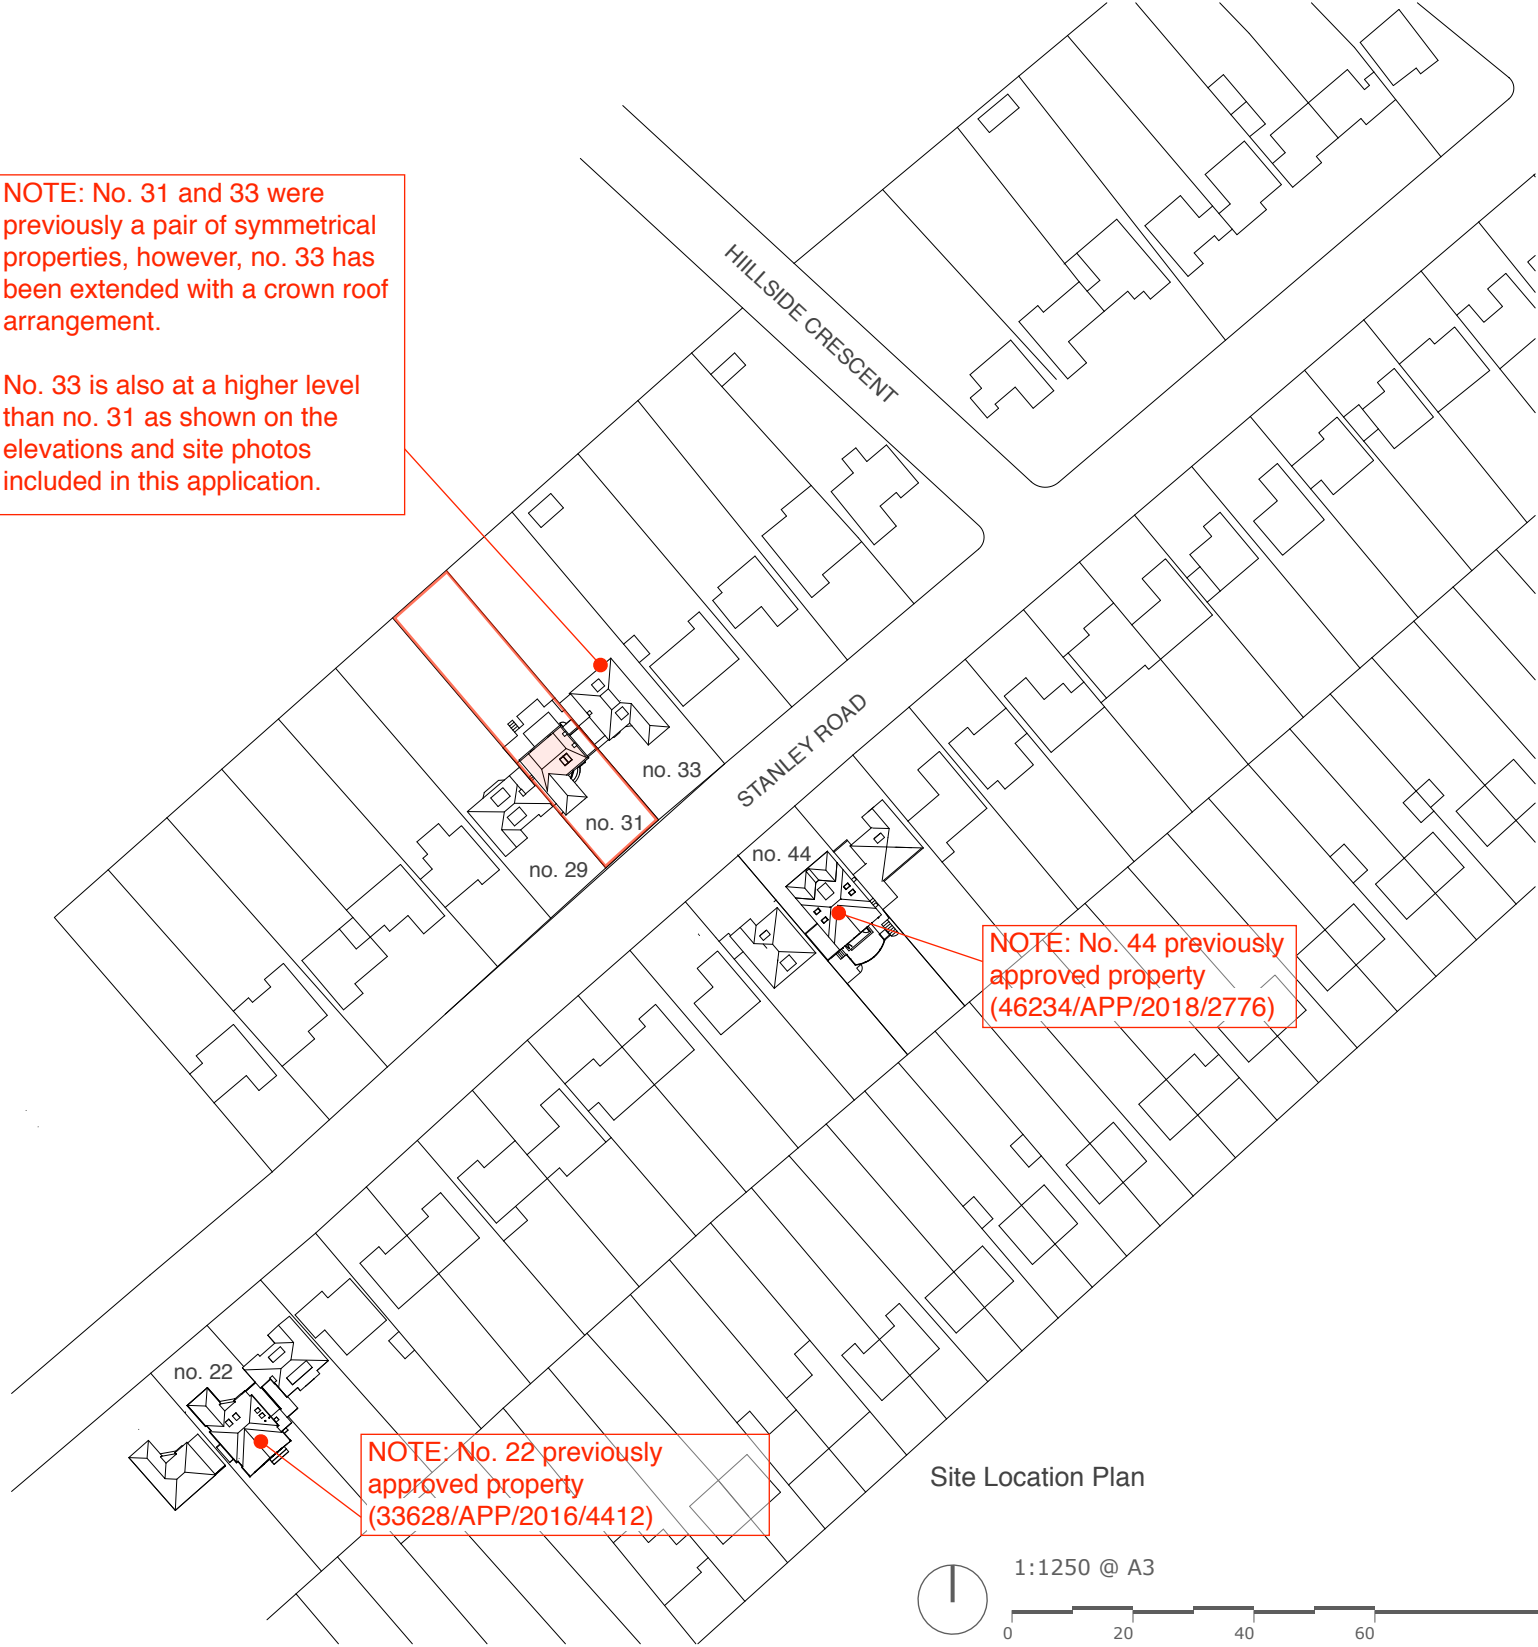

Site Location Plan

 

Block Plan



Address
31 Stanley Road,
Northwood, HA6 1RG

Client
Mr Gaurav Sharma

Date
November
2019

Drawing Title
**Location + Block Plan
As Proposed**

Project no. / Stage / Drawing no. / Revision
0264- PLA- 60_A

Revision notes:
A - First Issue

Drawn by: LW


MICHAEL OAKES ARCHITECTS LTD.

Michael Oakes (Director) B.A. Hons Arch, Dipl. Arch, Registered Architect
Liam Whitfield B.A. Hons Arch, M.A. Arch, PgDip, Registered Architect

REGISTERED ARCHITECTS, DESIGNERS + ILLUSTRATORS
Telephone: 01895 235089 - E-mail: michaeloakesarchitect@googlemail.com




Ground Floor Plan

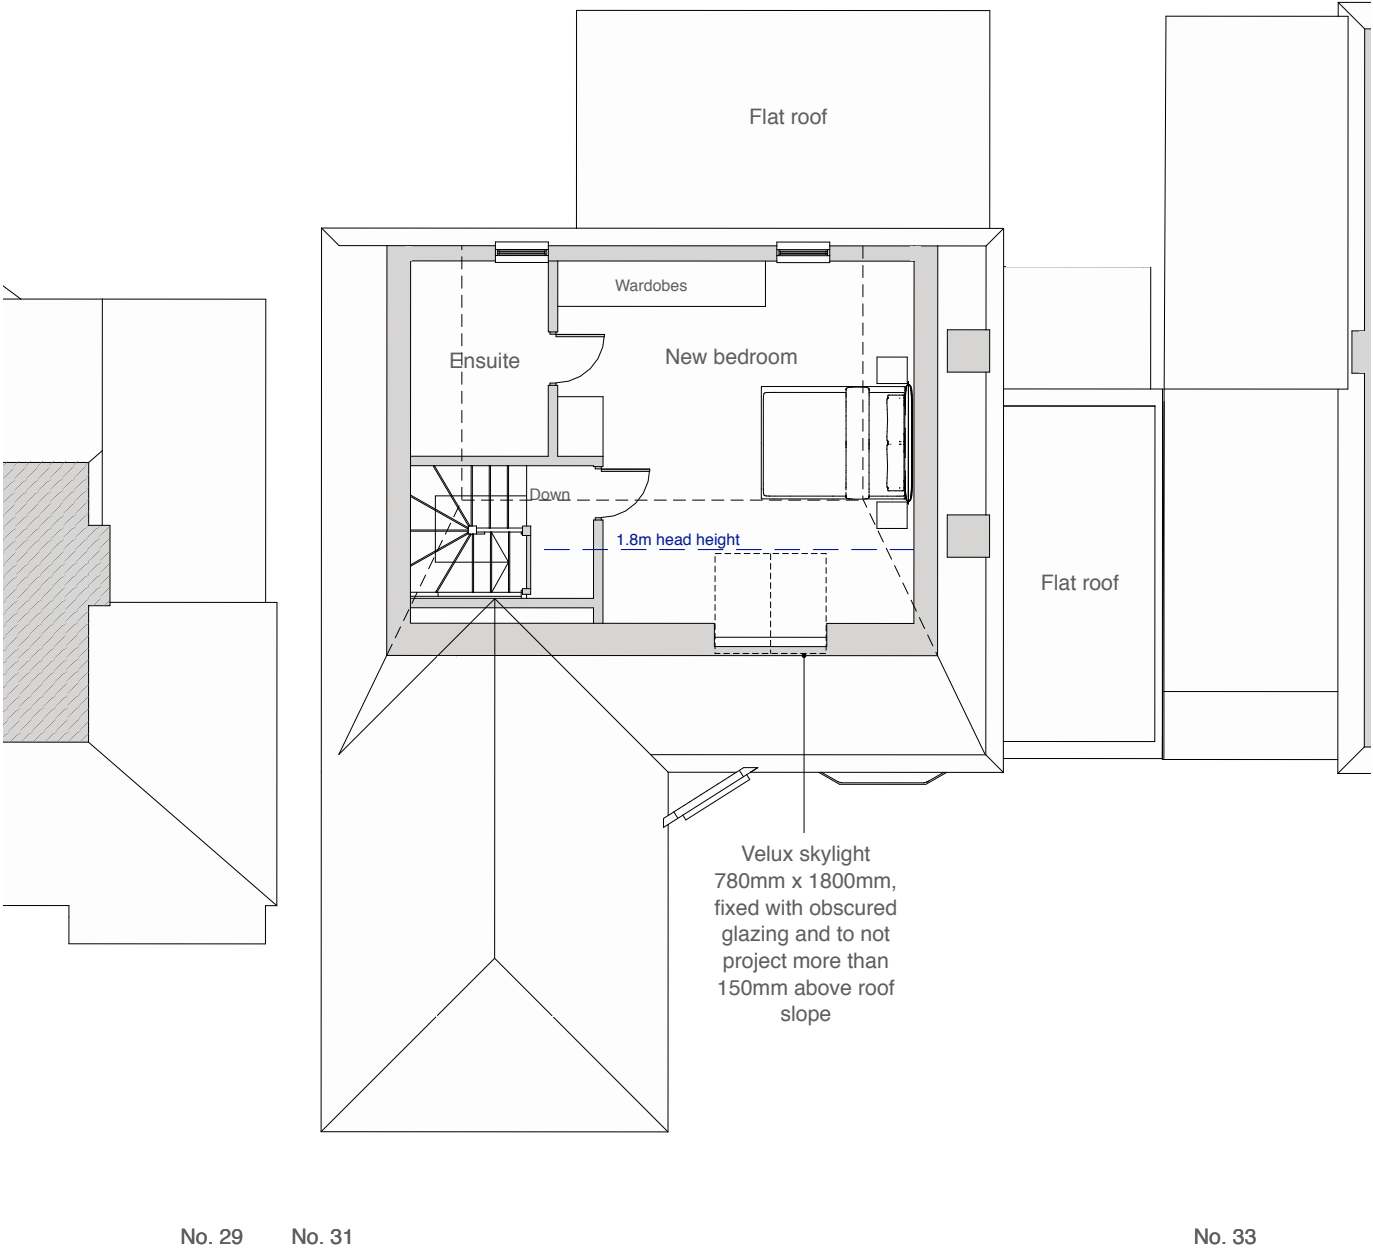

Loft Plan

Address: 31 Stanley Road, Northwood, HA6 1RG
Client: Mr Gaurav Sharma
Date: November 2019

 

Drawing Title: As Proposed
Floor Plans


Project no. / Stage / Drawing no. / Revision: 0264- PLA- 61_A
Revision notes: Drawn by: LW
A - First Issue

MICHAEL OAKES ARCHITECTS LTD.

Michael Oakes (Director) B.A. Hons Arch, Dipl. Arch, Registered Architect
Liam Whitfield B.A. Hons Arch, M.A. Arch, PgDip, Registered Architect

REGISTERED ARCHITECTS, DESIGNERS + ILLUSTRATORS

Telephone: 01895 235089 - E-mail: michaeloakesarchitect@googlemail.com

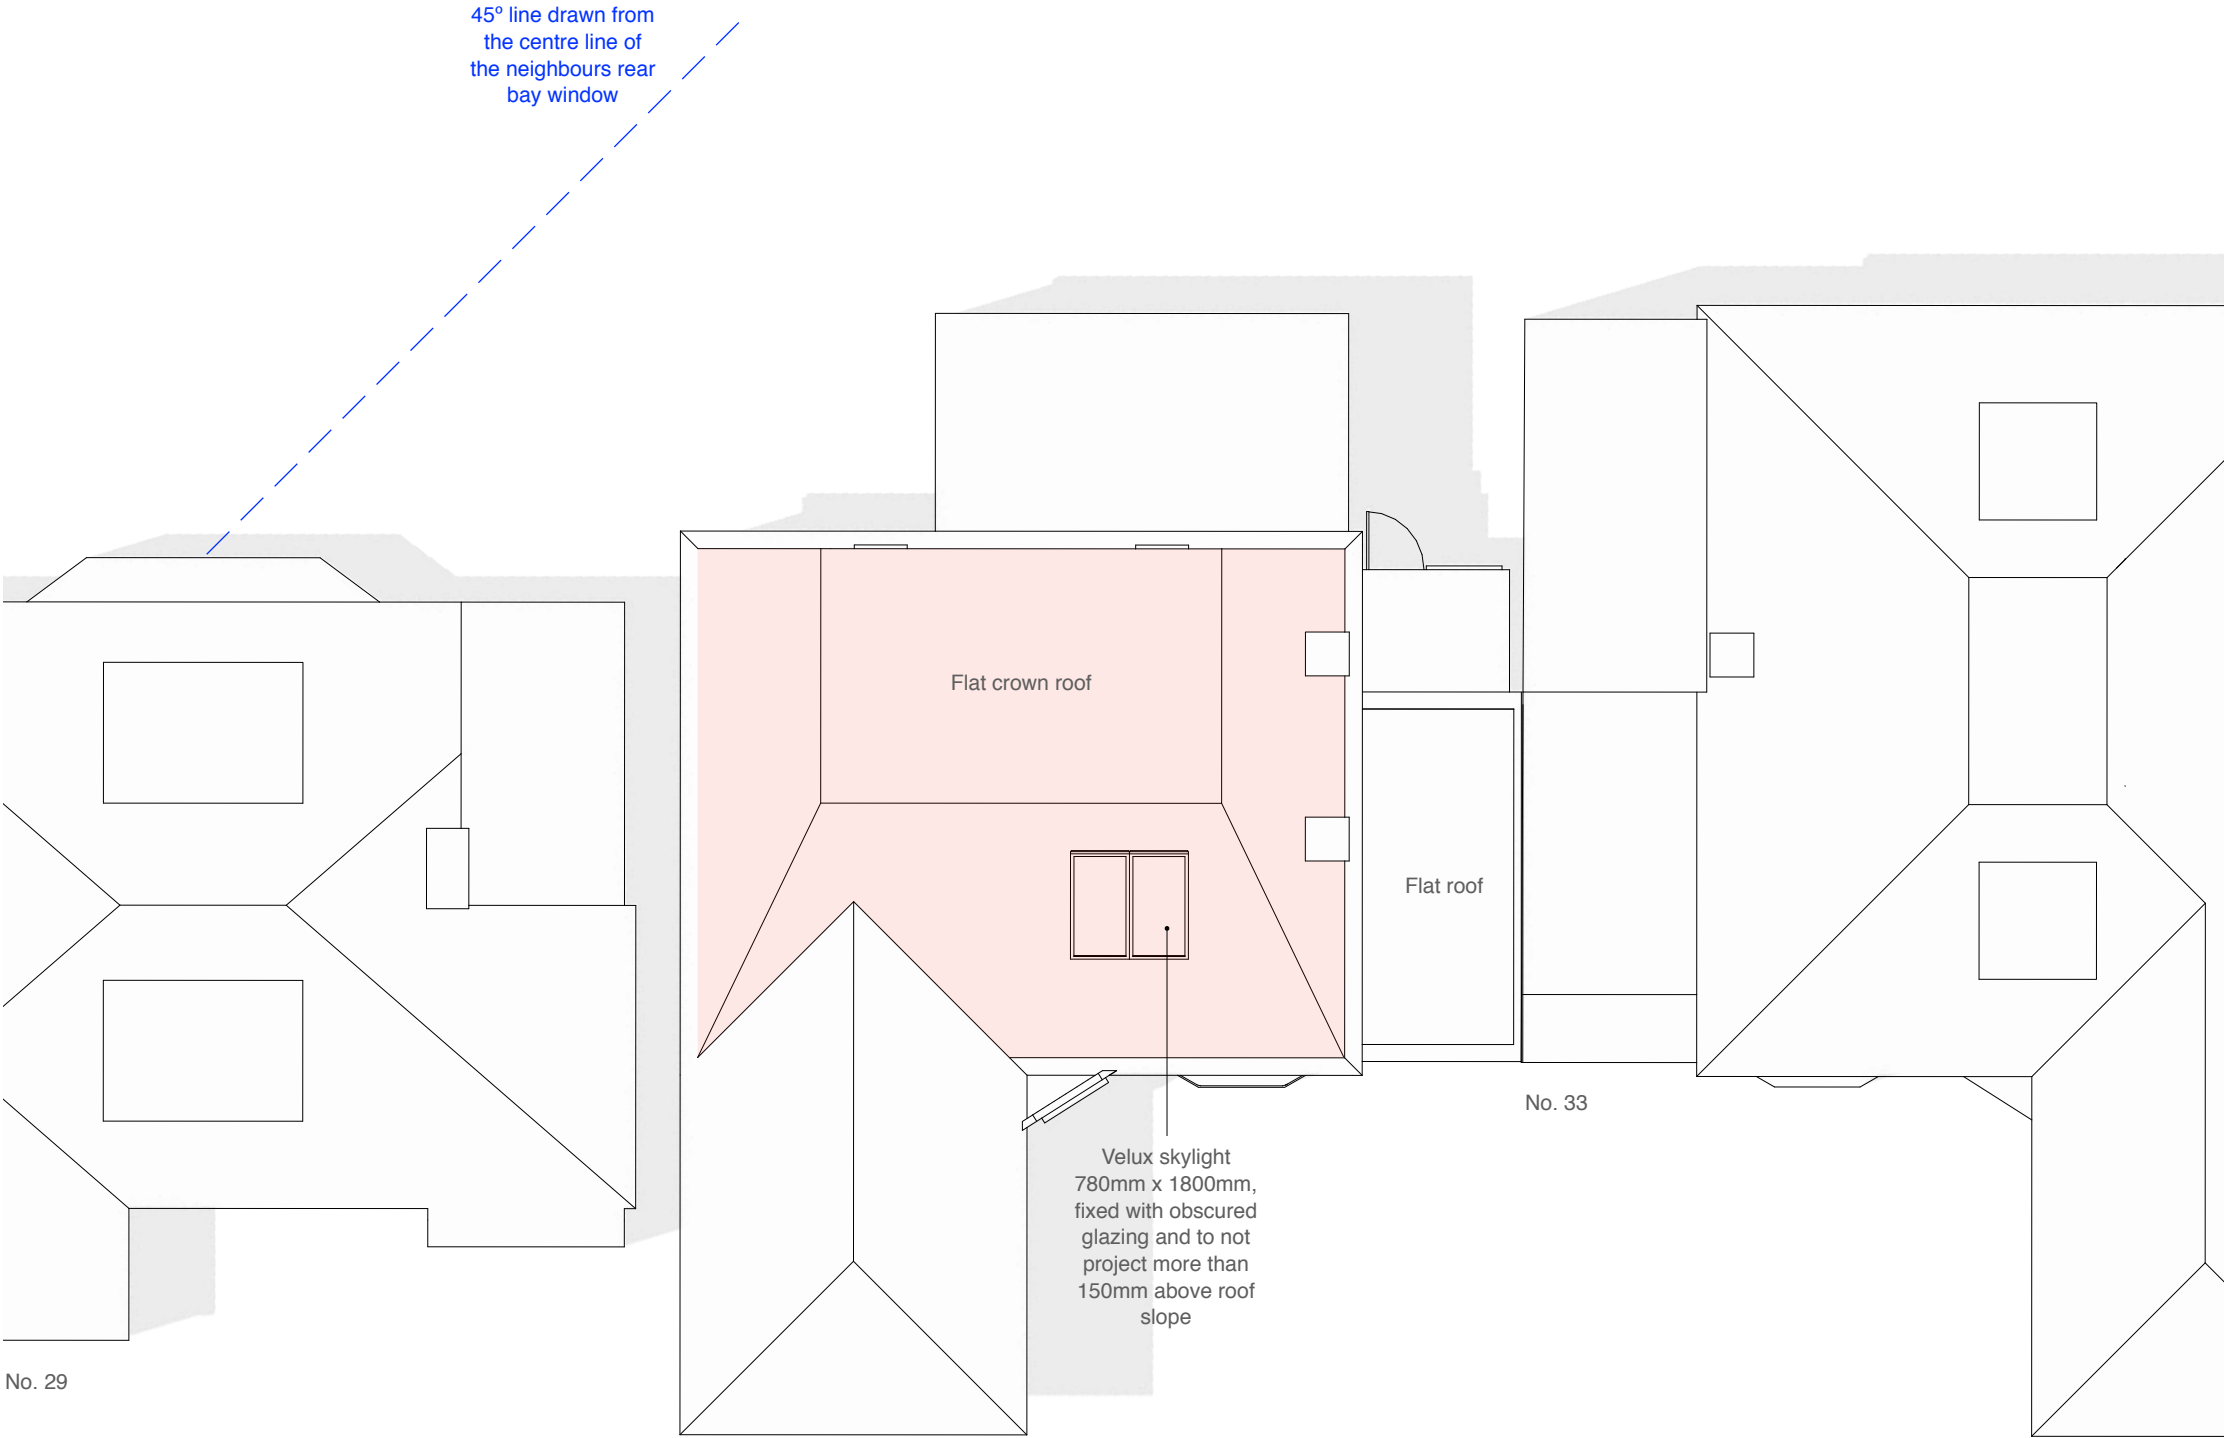

No. 31

Roof Plan

Address	Client	Date
31 Stanley Road, Northwood, HA6 1RG	Mr Gaurav Sharma	November 2019

Drawing Title
As Proposed Floor Plans


Project no. / Stage /	Drawing no. / Revision
0264- PLA-	62_A
Revision notes:	Drawn by: LW
A - First Issue	

MICHAEL OAKES ARCHITECTS LTD.


Michael Oakes (Director) B.A. Hons Arch, Dipl. Arch, Registered Architect
Liam Whitfield B.A. Hons Arch, M.A. Arch, PgDip, Registered Architect

REGISTERED ARCHITECTS, DESIGNERS + ILLUSTRATORS

Telephone: 01895 235089 - E-mail: michaeloakesarchitect@googlemail.com

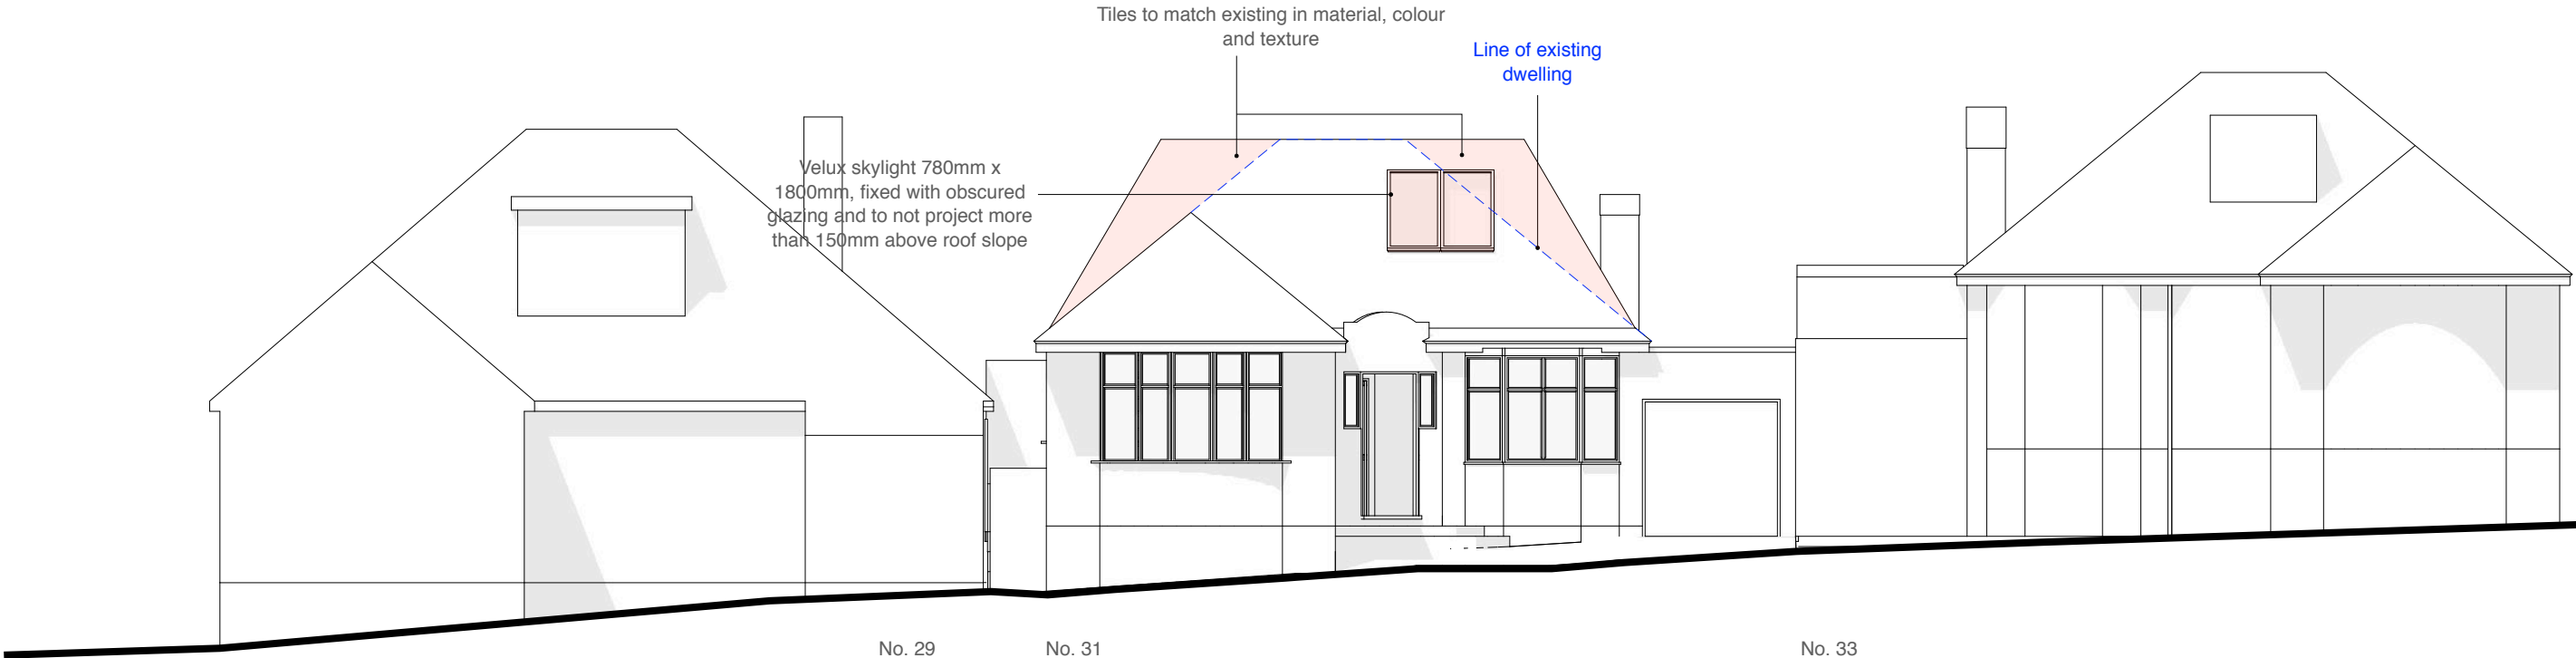

Front Elevation

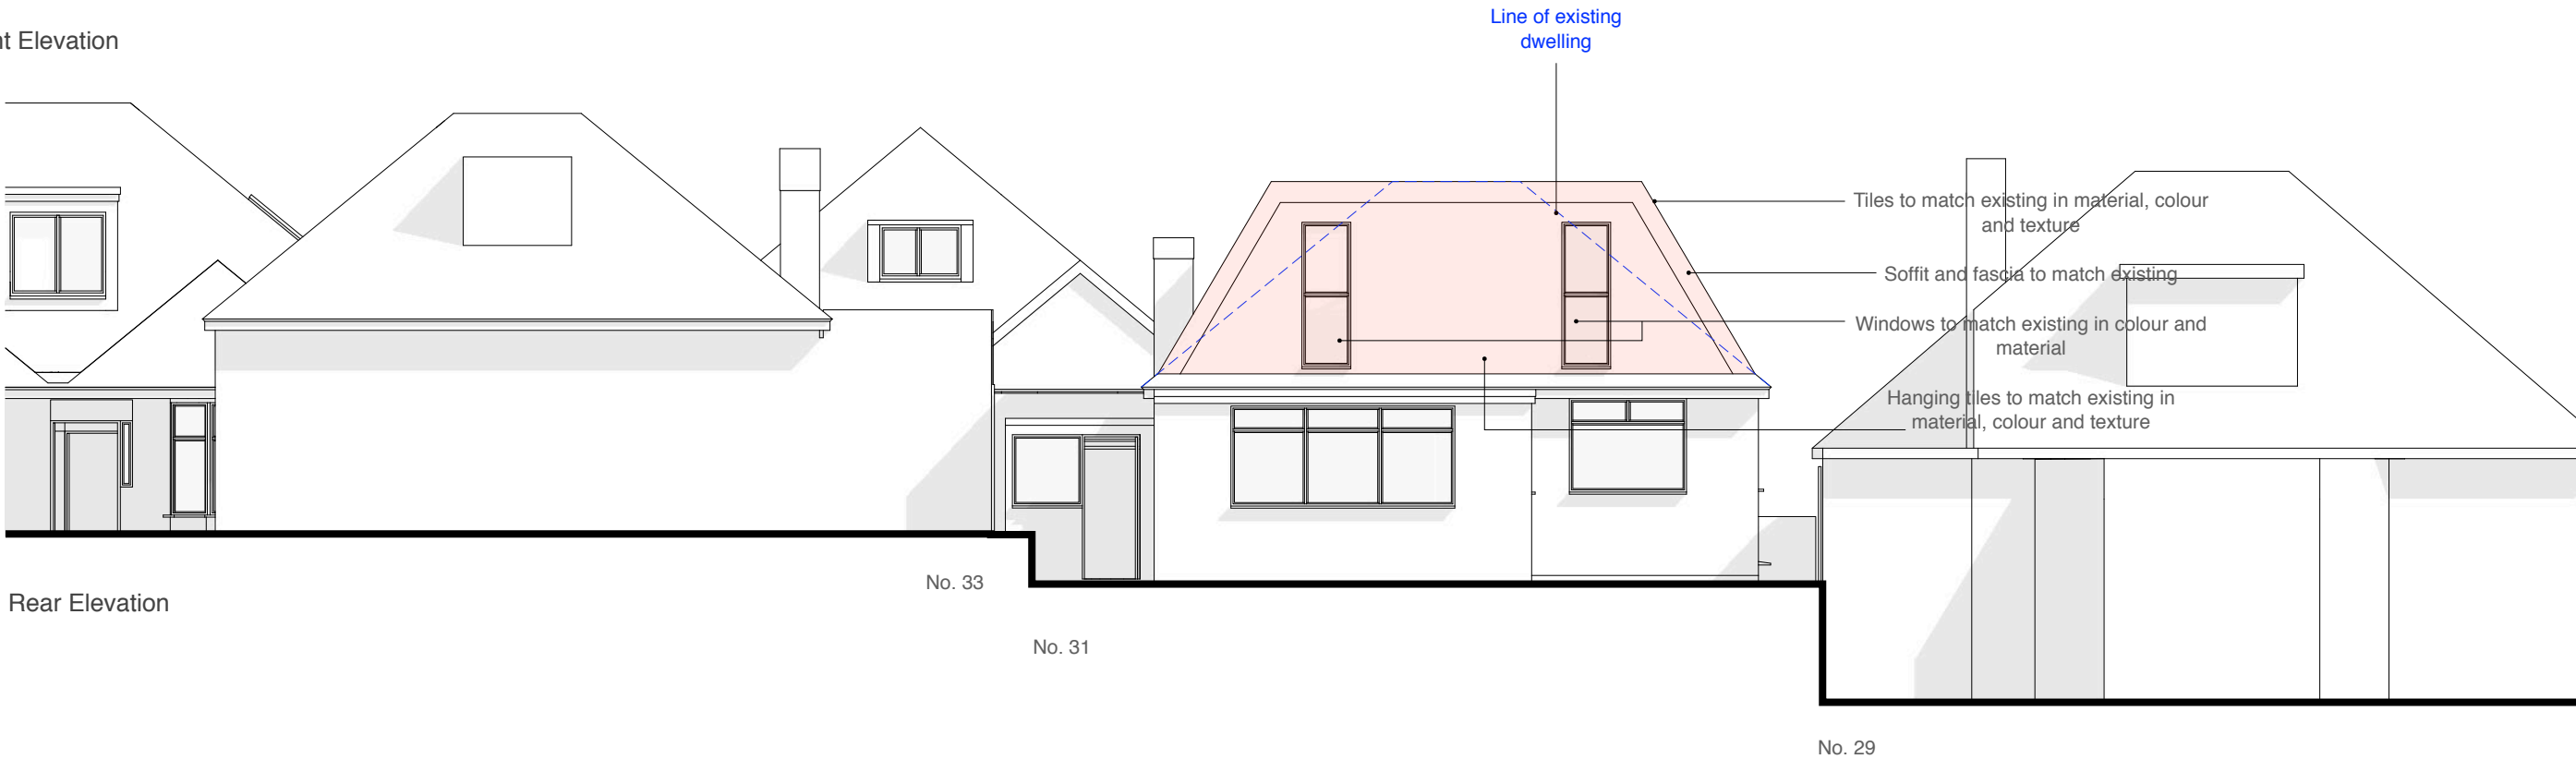

Rear Elevation

Address: 31 Stanley Road, Northwood, HA6 1RG
Client: Mr Gaurav Sharma
Date: November 2019

1:100 @ A3
0 1 2 3 4 5 10m

Drawing Title: As Proposed Elevations



Project no. / Stage / Drawing no. / Revision: 0264- PLA- 63_A
Revision notes: Drawn by: LW
A - First Issue

MICHAEL OAKES ARCHITECTS LTD.

Michael Oakes (Director) B.A. Hons Arch, Dipl. Arch, Registered Architect
Liam Whitfield B.A. Hons Arch, M.A. Arch, PgDip, Registered Architect

REGISTERED ARCHITECTS, DESIGNERS + ILLUSTRATORS

Telephone: 01895 235089 - E-mail: michaeloakesarchitect@googlemail.com

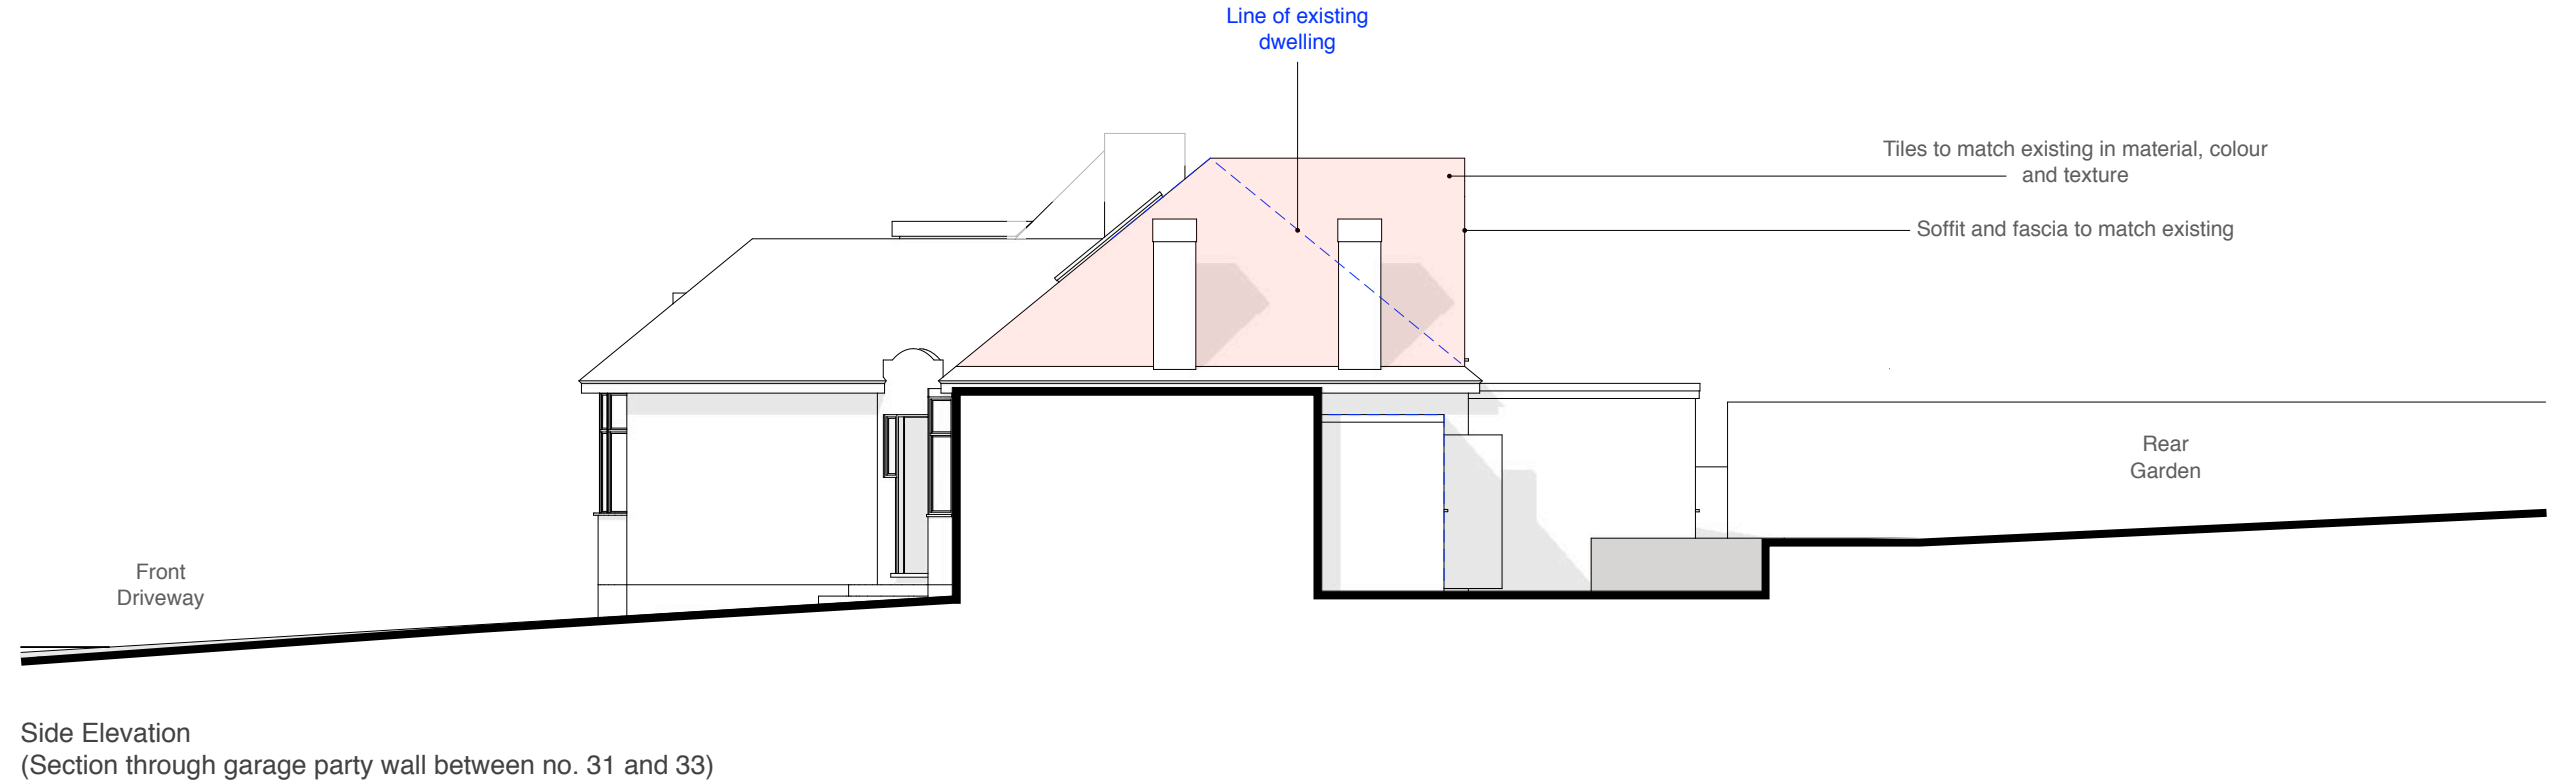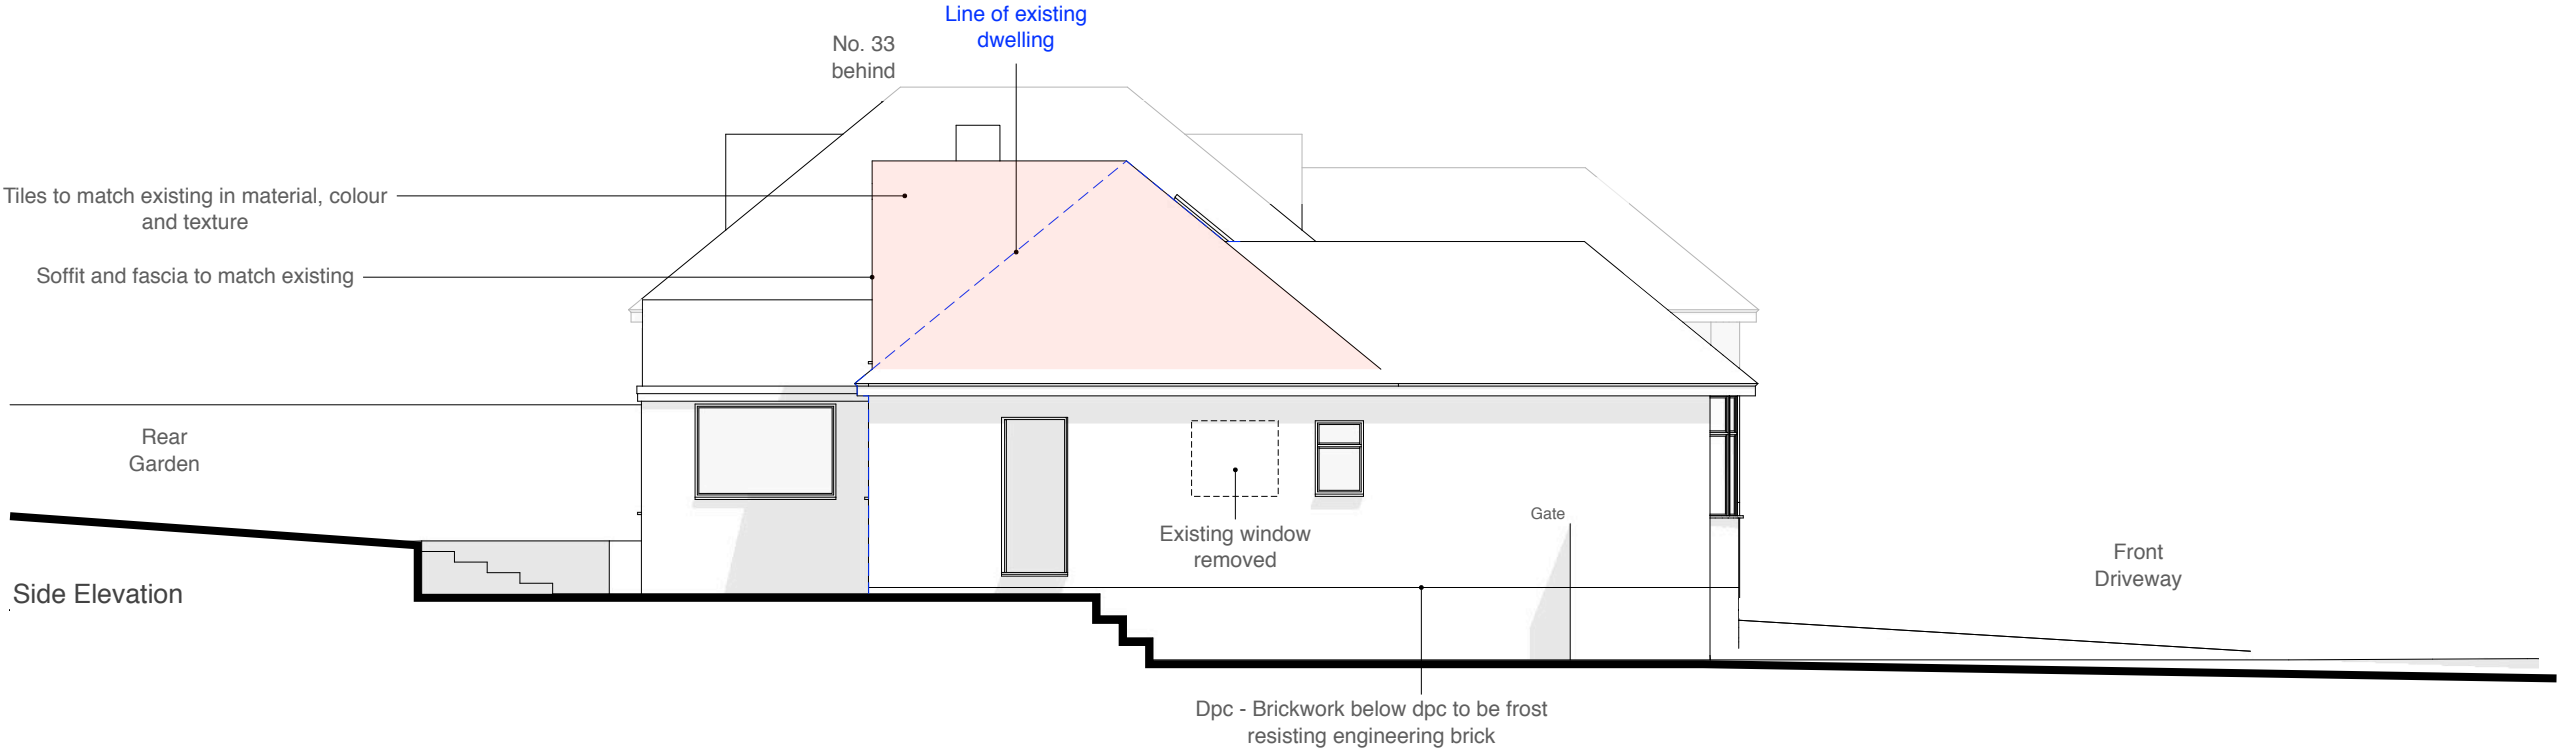

Address	Client	Date
31 Stanley Road, Northwood, HA6 1RG	Mr Gaurav Sharma	November 2019

1:100 @ A3

0 1 2 3 4 5 10m



Drawing Title
As Proposed Elevations

Project no. / Stage /	Drawing no. / Revision
0264- PLA-	64_A
Revision notes:	Drawn by: LW
A - First Issue	

MICHAEL OAKES ARCHITECTS LTD.

Michael Oakes (Director) B.A. Hons Arch, Dipl. Arch, Registered Architect
Liam Whitfield B.A. Hons Arch, M.A. Arch, PgDip, Registered Architect

REGISTERED ARCHITECTS, DESIGNERS + ILLUSTRATORS
Telephone: 01895 235089 - E-mail: michaeloakesarchitect@googlemail.com

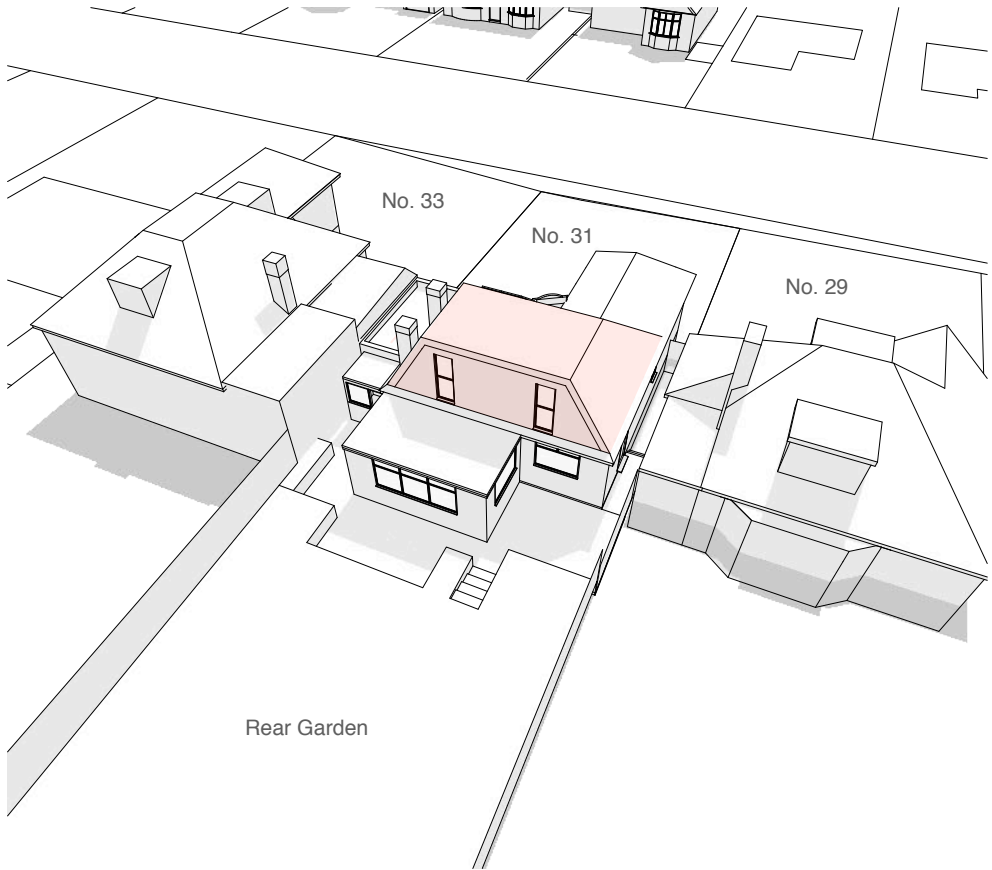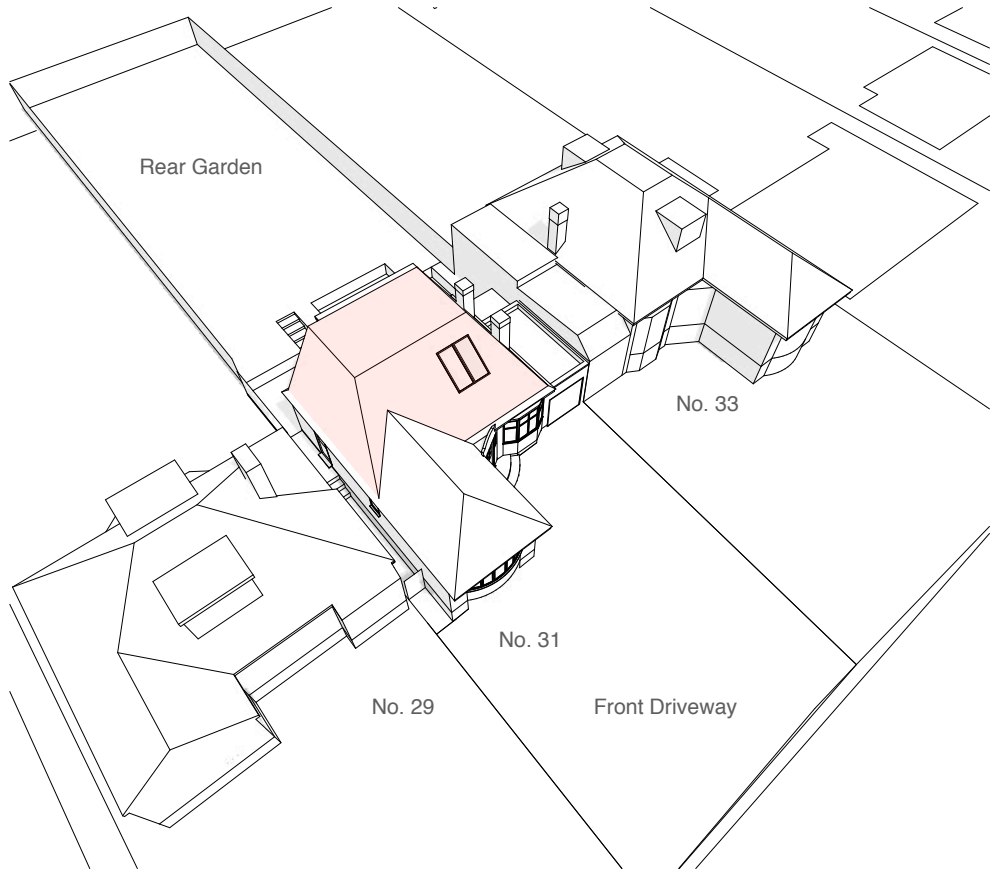


3D birds eye views



Perspective view from Stanley Road



Perspective view from Stanley Road

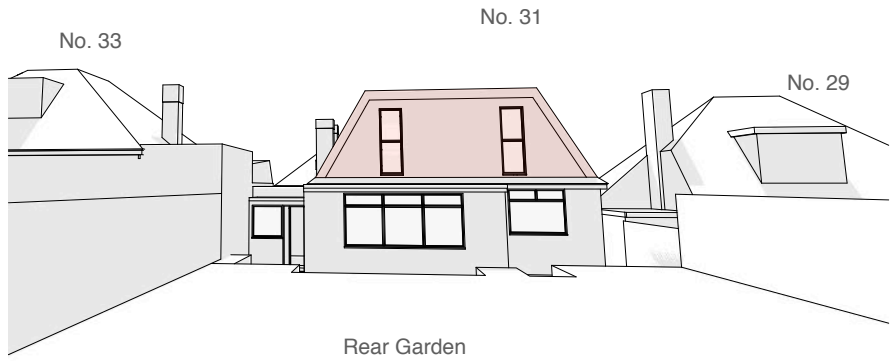

Perspective view from the rear garden

Address	Client	Date
31 Stanley Road, Northwood, HA6 1RG	Mr Gaurav Sharma	November 2019

Drawing Title
As Proposed 3D Views

Project no. / Stage /	Drawing no. / Revision
0264- PLA-	65_A
Revision notes:	Drawn by: LW
A - First Issue	



MICHAEL OAKES ARCHITECTS LTD.

Michael Oakes (Director) B.A. Hons Arch, Dipl. Arch, Registered Architect
Liam Whitfield B.A. Hons Arch, M.A. Arch, PgDip, Registered Architect

REGISTERED ARCHITECTS, DESIGNERS + ILLUSTRATORS
Telephone: 01895 235089 - E-mail: michaeloakesarchitect@googlemail.com



Interior views of the new loft bedroom

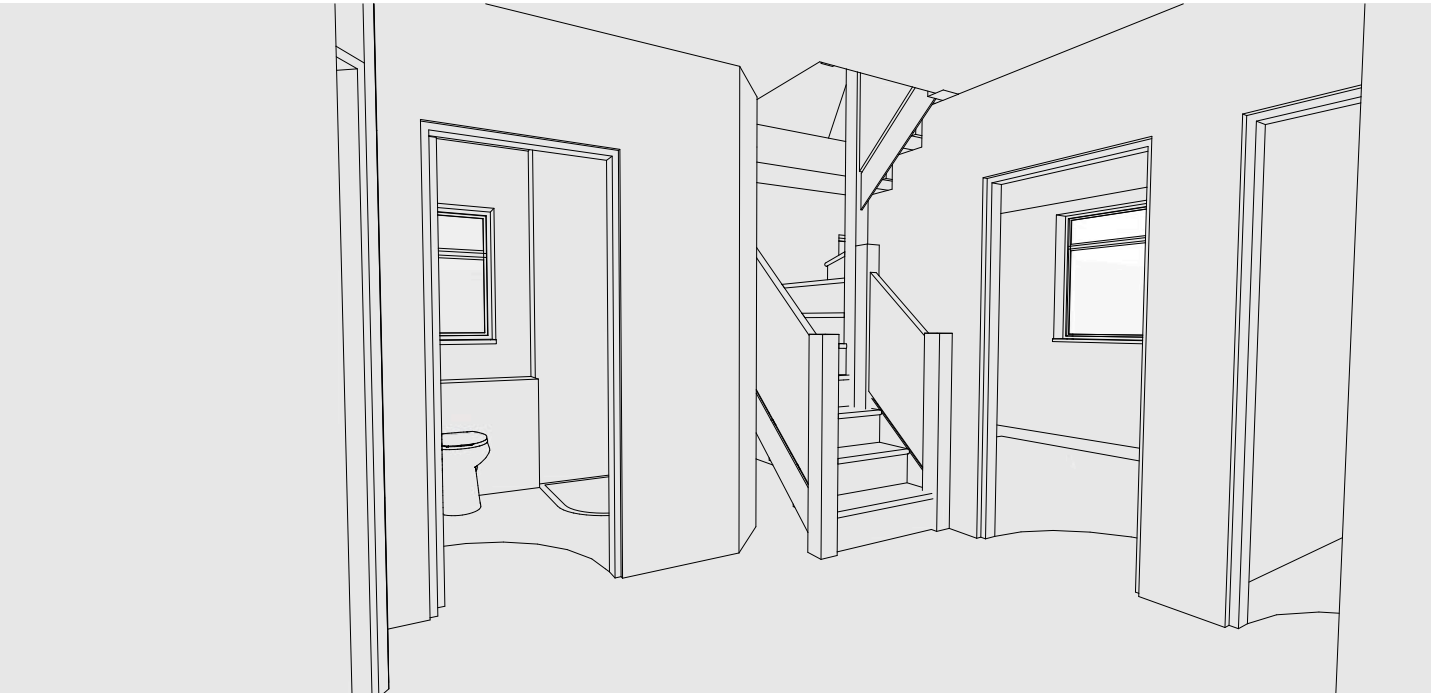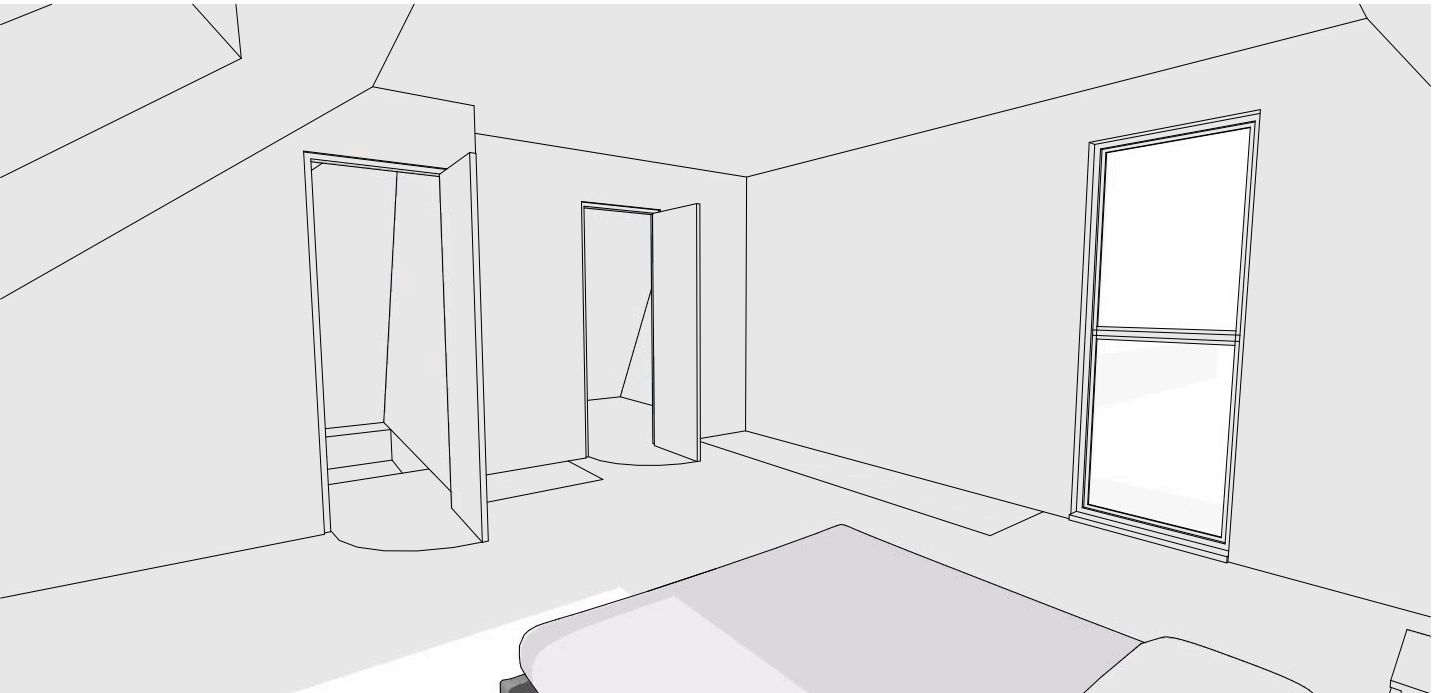

Interior views of the new staircase from the ground floor hallway

Address	Client	Date
31 Stanley Road, Northwood, HA6 1RG	Mr Gaurav Sharma	November 2019

Drawing Title
As Proposed Interior Views

Project no. / Stage /	Drawing no. / Revision
0264- PLA-	66_A
Revision notes:	Drawn by: LW
A - First Issue	

MICHAEL OAKES ARCHITECTS LTD.

Michael Oakes (Director) B.A. Hons Arch, Dipl. Arch, Registered Architect
Liam Whitfield B.A. Hons Arch, M.A. Arch, PgDip, Registered Architect

REGISTERED ARCHITECTS, DESIGNERS + ILLUSTRATORS

Telephone: 01895 235089 - E-mail: michaeloakesarchitect@googlemail.com



Views of the Hogs Back Open Space



Views of the open public space looking towards the rear gardens of the properties at Hillside Crescent, Northwood



Views of the vegetation directly behind the rear gardens of no. 31 Stanley Road



Views of the vegetation directly behind the rear garden of no. 31 Stanley Road demonstrating that the rear elevation of no. 31 is not visible

Address	Client	Date
31 Stanley Road, Northwood, HA6 1RG	Mr Gaurav Sharma	November 2019

Drawing Title
Site Photos Taken 20.11.19

Project no. / Stage /	Drawing no. / Revision
0264- PLA-	67_A
Revision notes:	Drawn by: LW
A - First Issue	